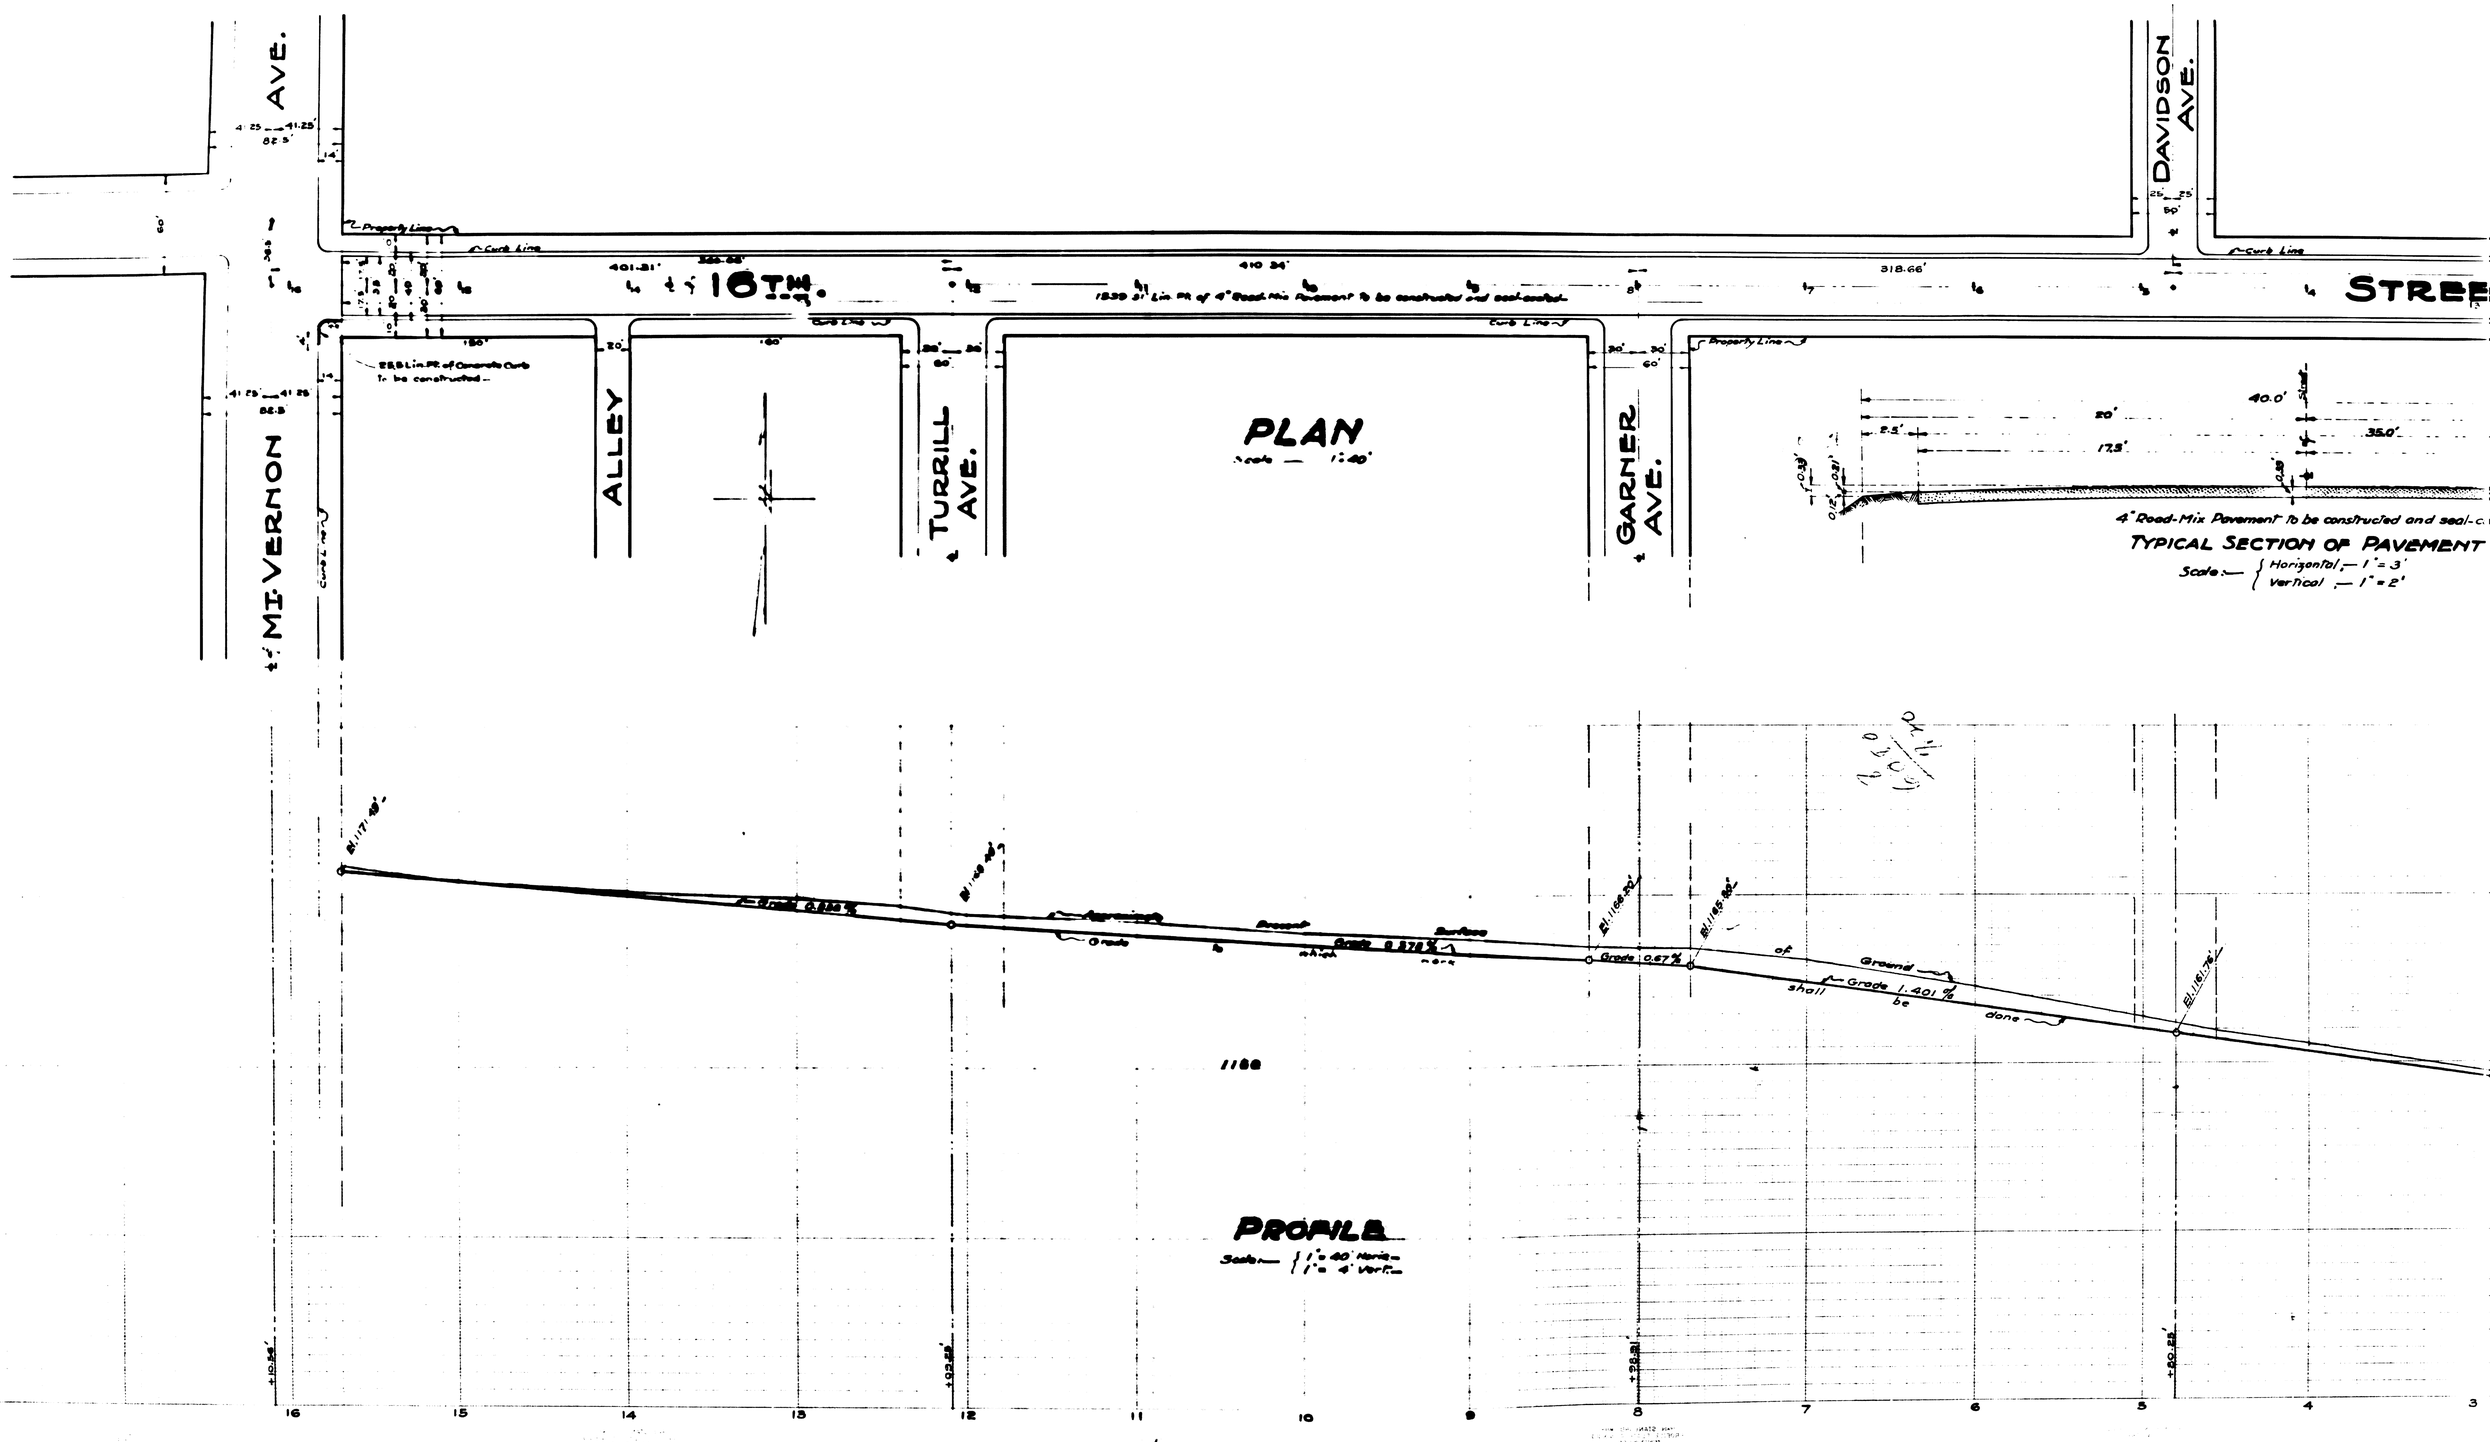
MT. VERNON AVE.
16TH. STREET
DAVIDSON AVE.
ALLEY
TURRILL AVE.
GARNER AVE.
Property Line
Curb Line
401.31'
410.34'
318.66'
150'
60'
20'
PLAN
Scale — 1" = 40'
40.0'
35.0'
20'
17.5'
2.5'
4" Road-Mix Pavement to be constructed and seal-c
TYPICAL SECTION OF PAVEMENT
Scale:— Horizontal — 1" = 3'
Vertical — 1" = 2'
Grade 0.67%
Grade 1.401%
Ground
shall
be
done
1188
PROFILE
Scale:— 1" = 40' Horiz.
1" = 4' Vert.
16
15
14
13
12
11
10
9
8
7
6
5
4
3

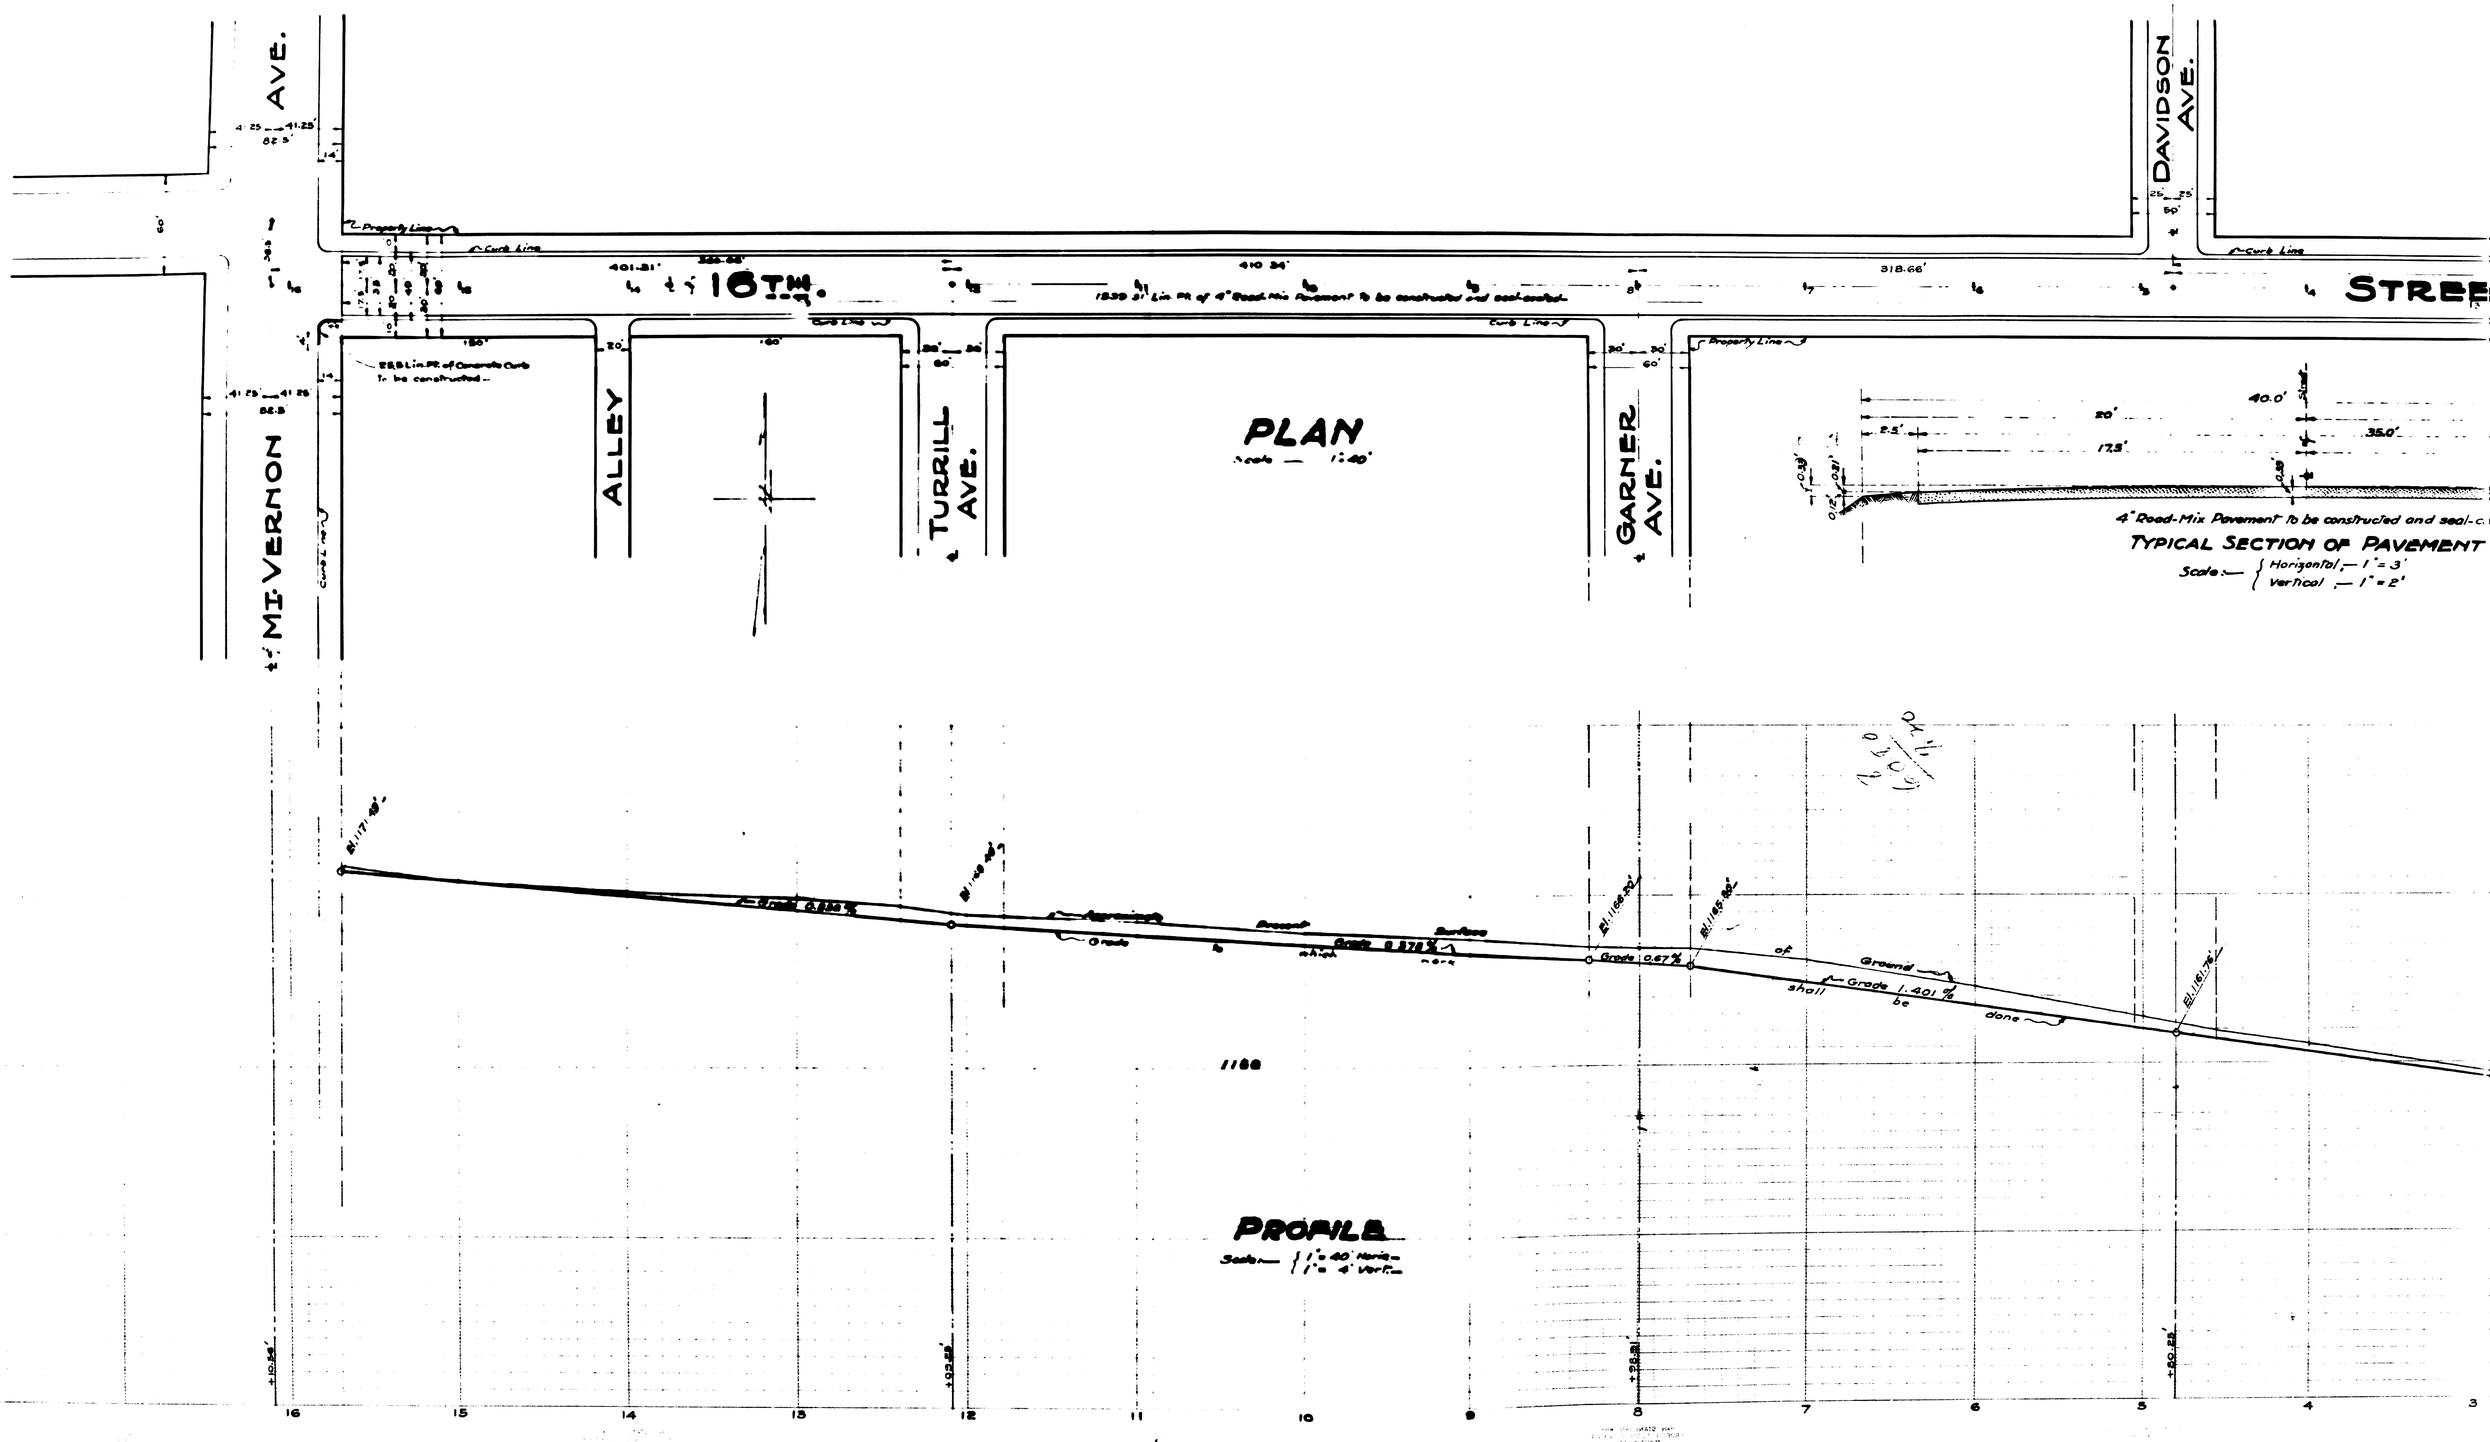
MT. VERNON AVE.
16TH. STREET
DAVIDSON AVE.
ALLEY
TURRILL AVE.
GARNER AVE.
Property Line
Curb Line
401.31'
410.34'
318.66'
150'
60'
20'
PLAN
Scale — 1" = 40'
40.0'
35.0'
20'
17.5'
2.5'
4" Road-Mix Pavement to be constructed and seal-c
TYPICAL SECTION OF PAVEMENT
Scale:— Horizontal — 1" = 3'
Vertical — 1" = 2'
Grade 0.67%
Grade 1.401%
Ground
shall
be
done
1188
PROFILE
Scale:— 1" = 40' Horiz.
1" = 4' Vert.
16
15
14
13
12
11
10
9
8
7
6
5
4
3