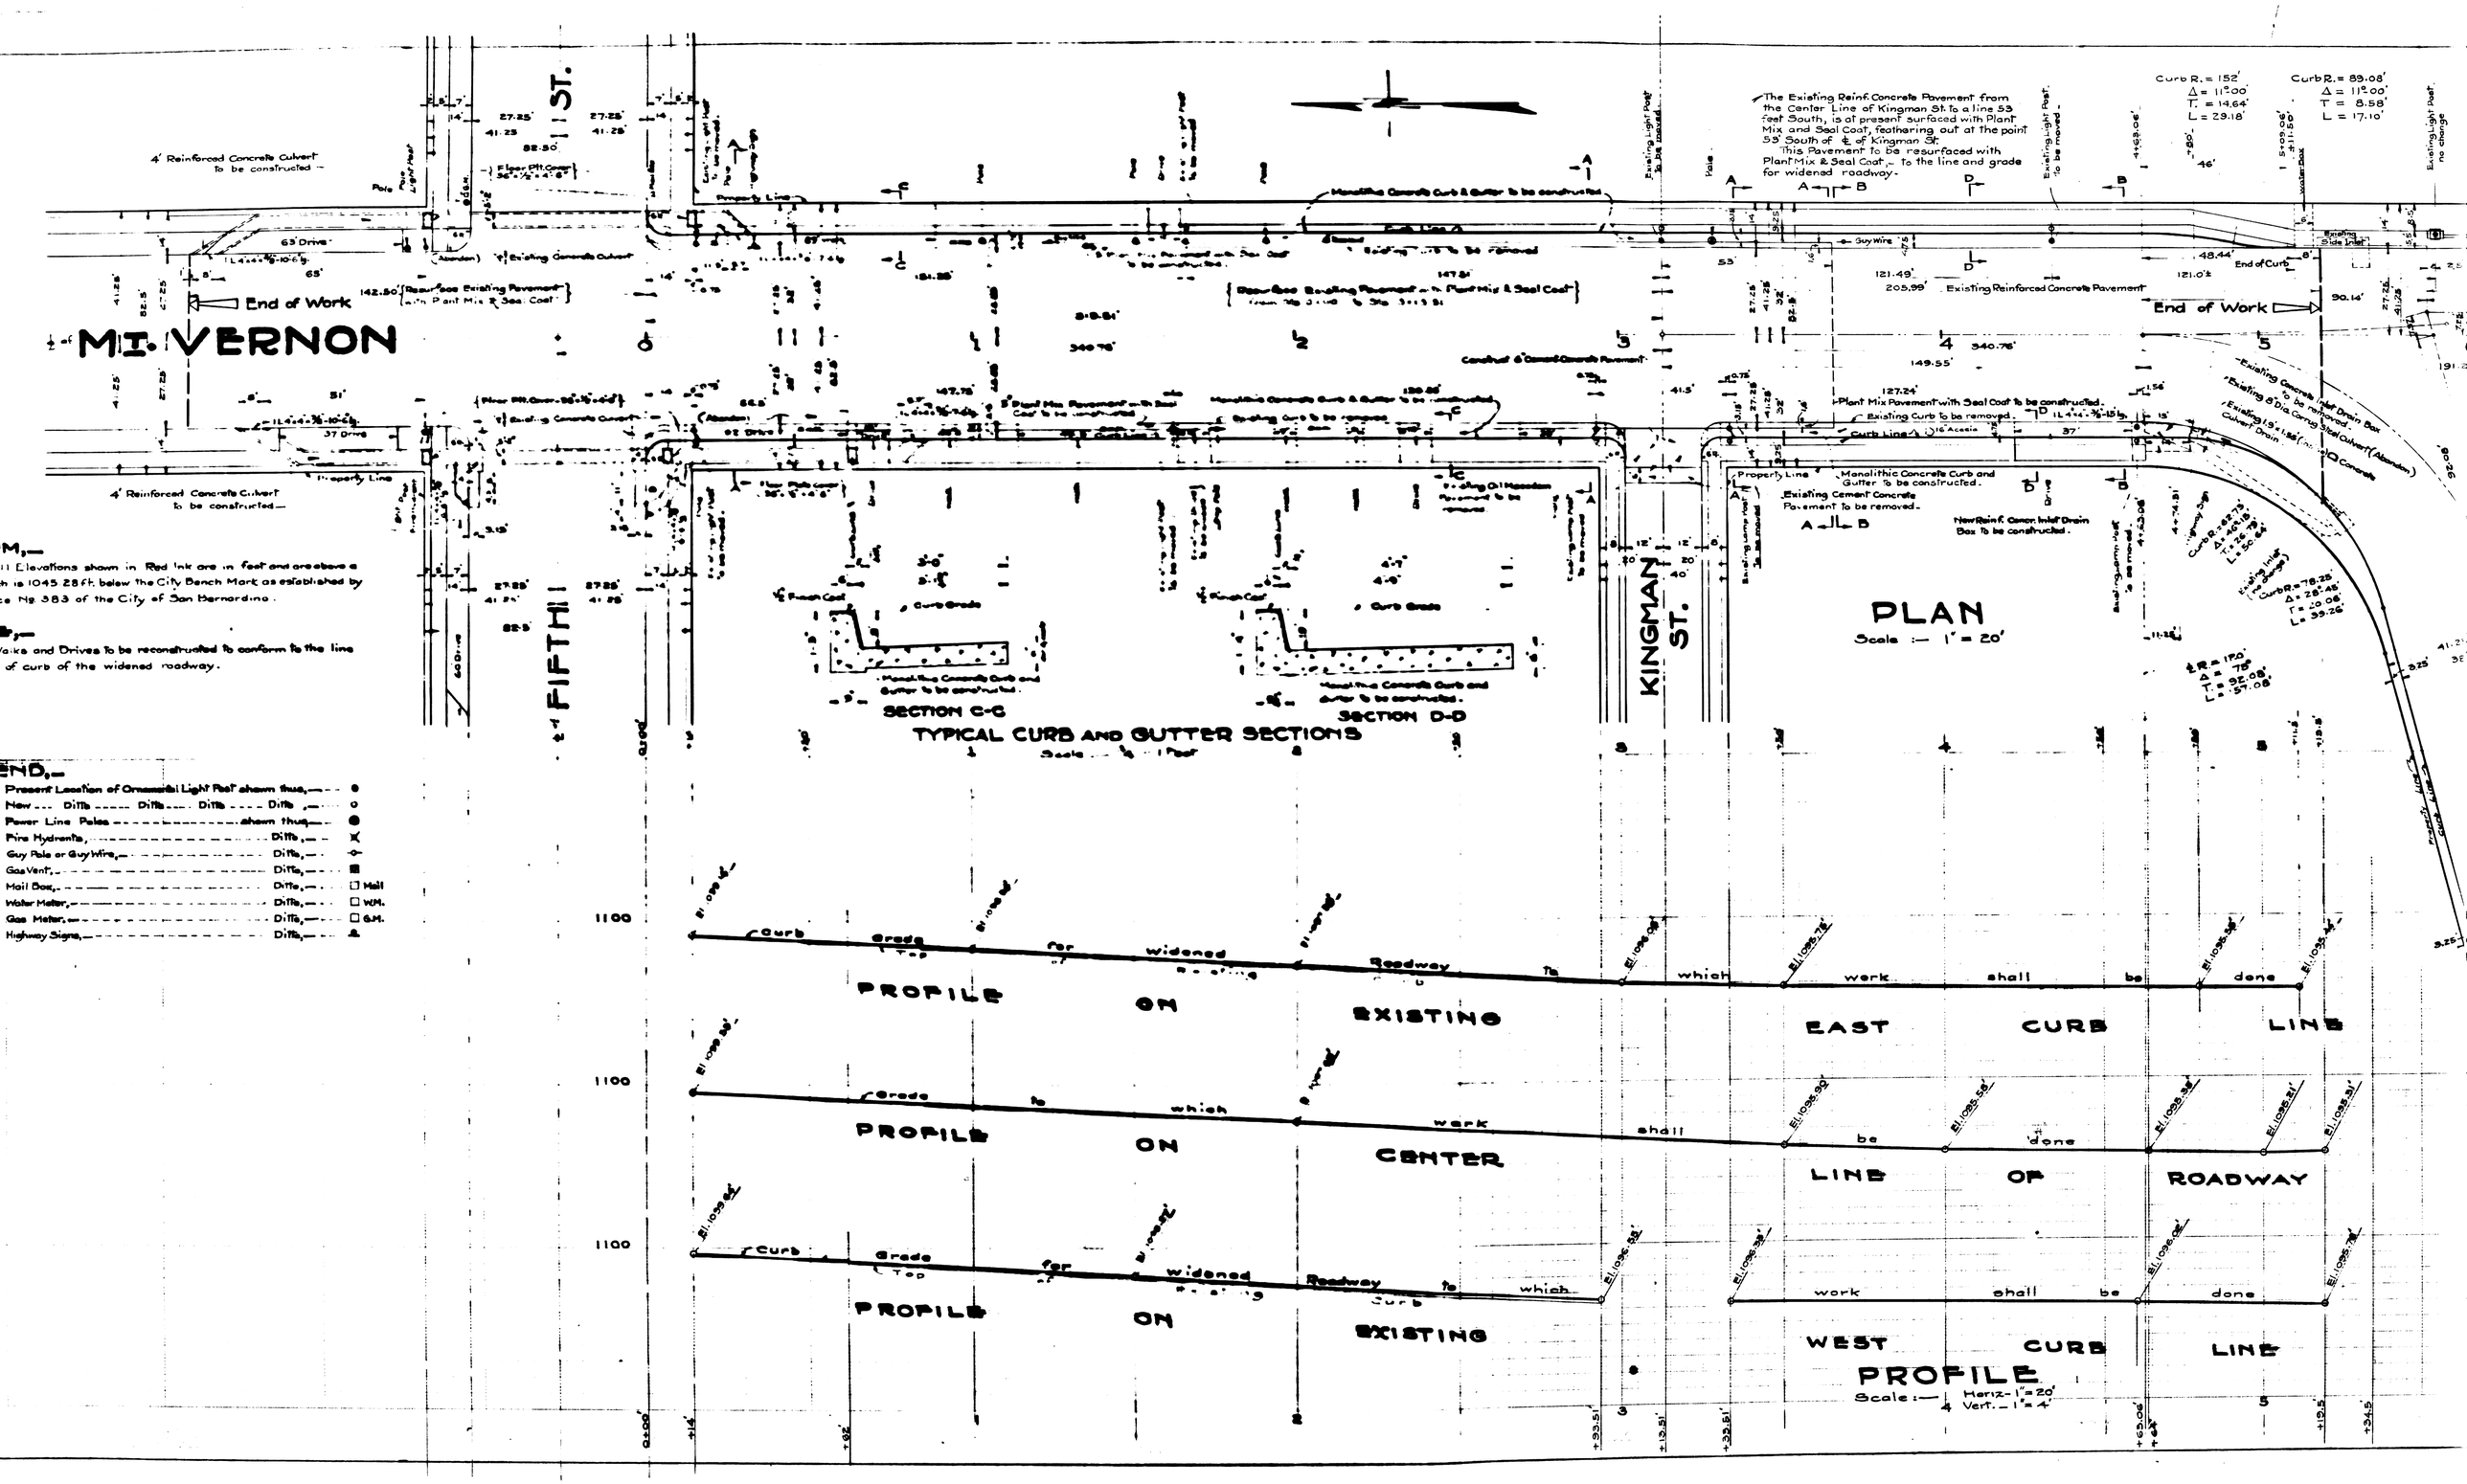

M,—

ll Elevations shown in Red Ink are in feet and are above a
h is 1045.28 ft. below the City Bench Mark as established by
e No. 383 of the City of San Bernardino.

Ir,—

Walks and Drives to be reconstructed to conform to the line
of curb of the widened roadway.

END,—

Present Location of Ornamental Light Post shown thus,— ●
New --- Ditto ---- Ditto ---- Ditto ---- Ditto ,— ○
Power Line Poles ---------- shown thus,— ●
Fire Hydrants, ---------- Ditto ,— ✕
Guy Pole or Guy Wire, ---------- Ditto,— ⊸
Gas Vent, ---------- Ditto,— ■
Mail Box, ---------- Ditto,— □ Mail
Water Meter, ---------- Ditto,— □ W.M.
Gas Meter, ---------- Ditto,— □ G.M.
Highway Signs, ---------- Ditto,— ▲