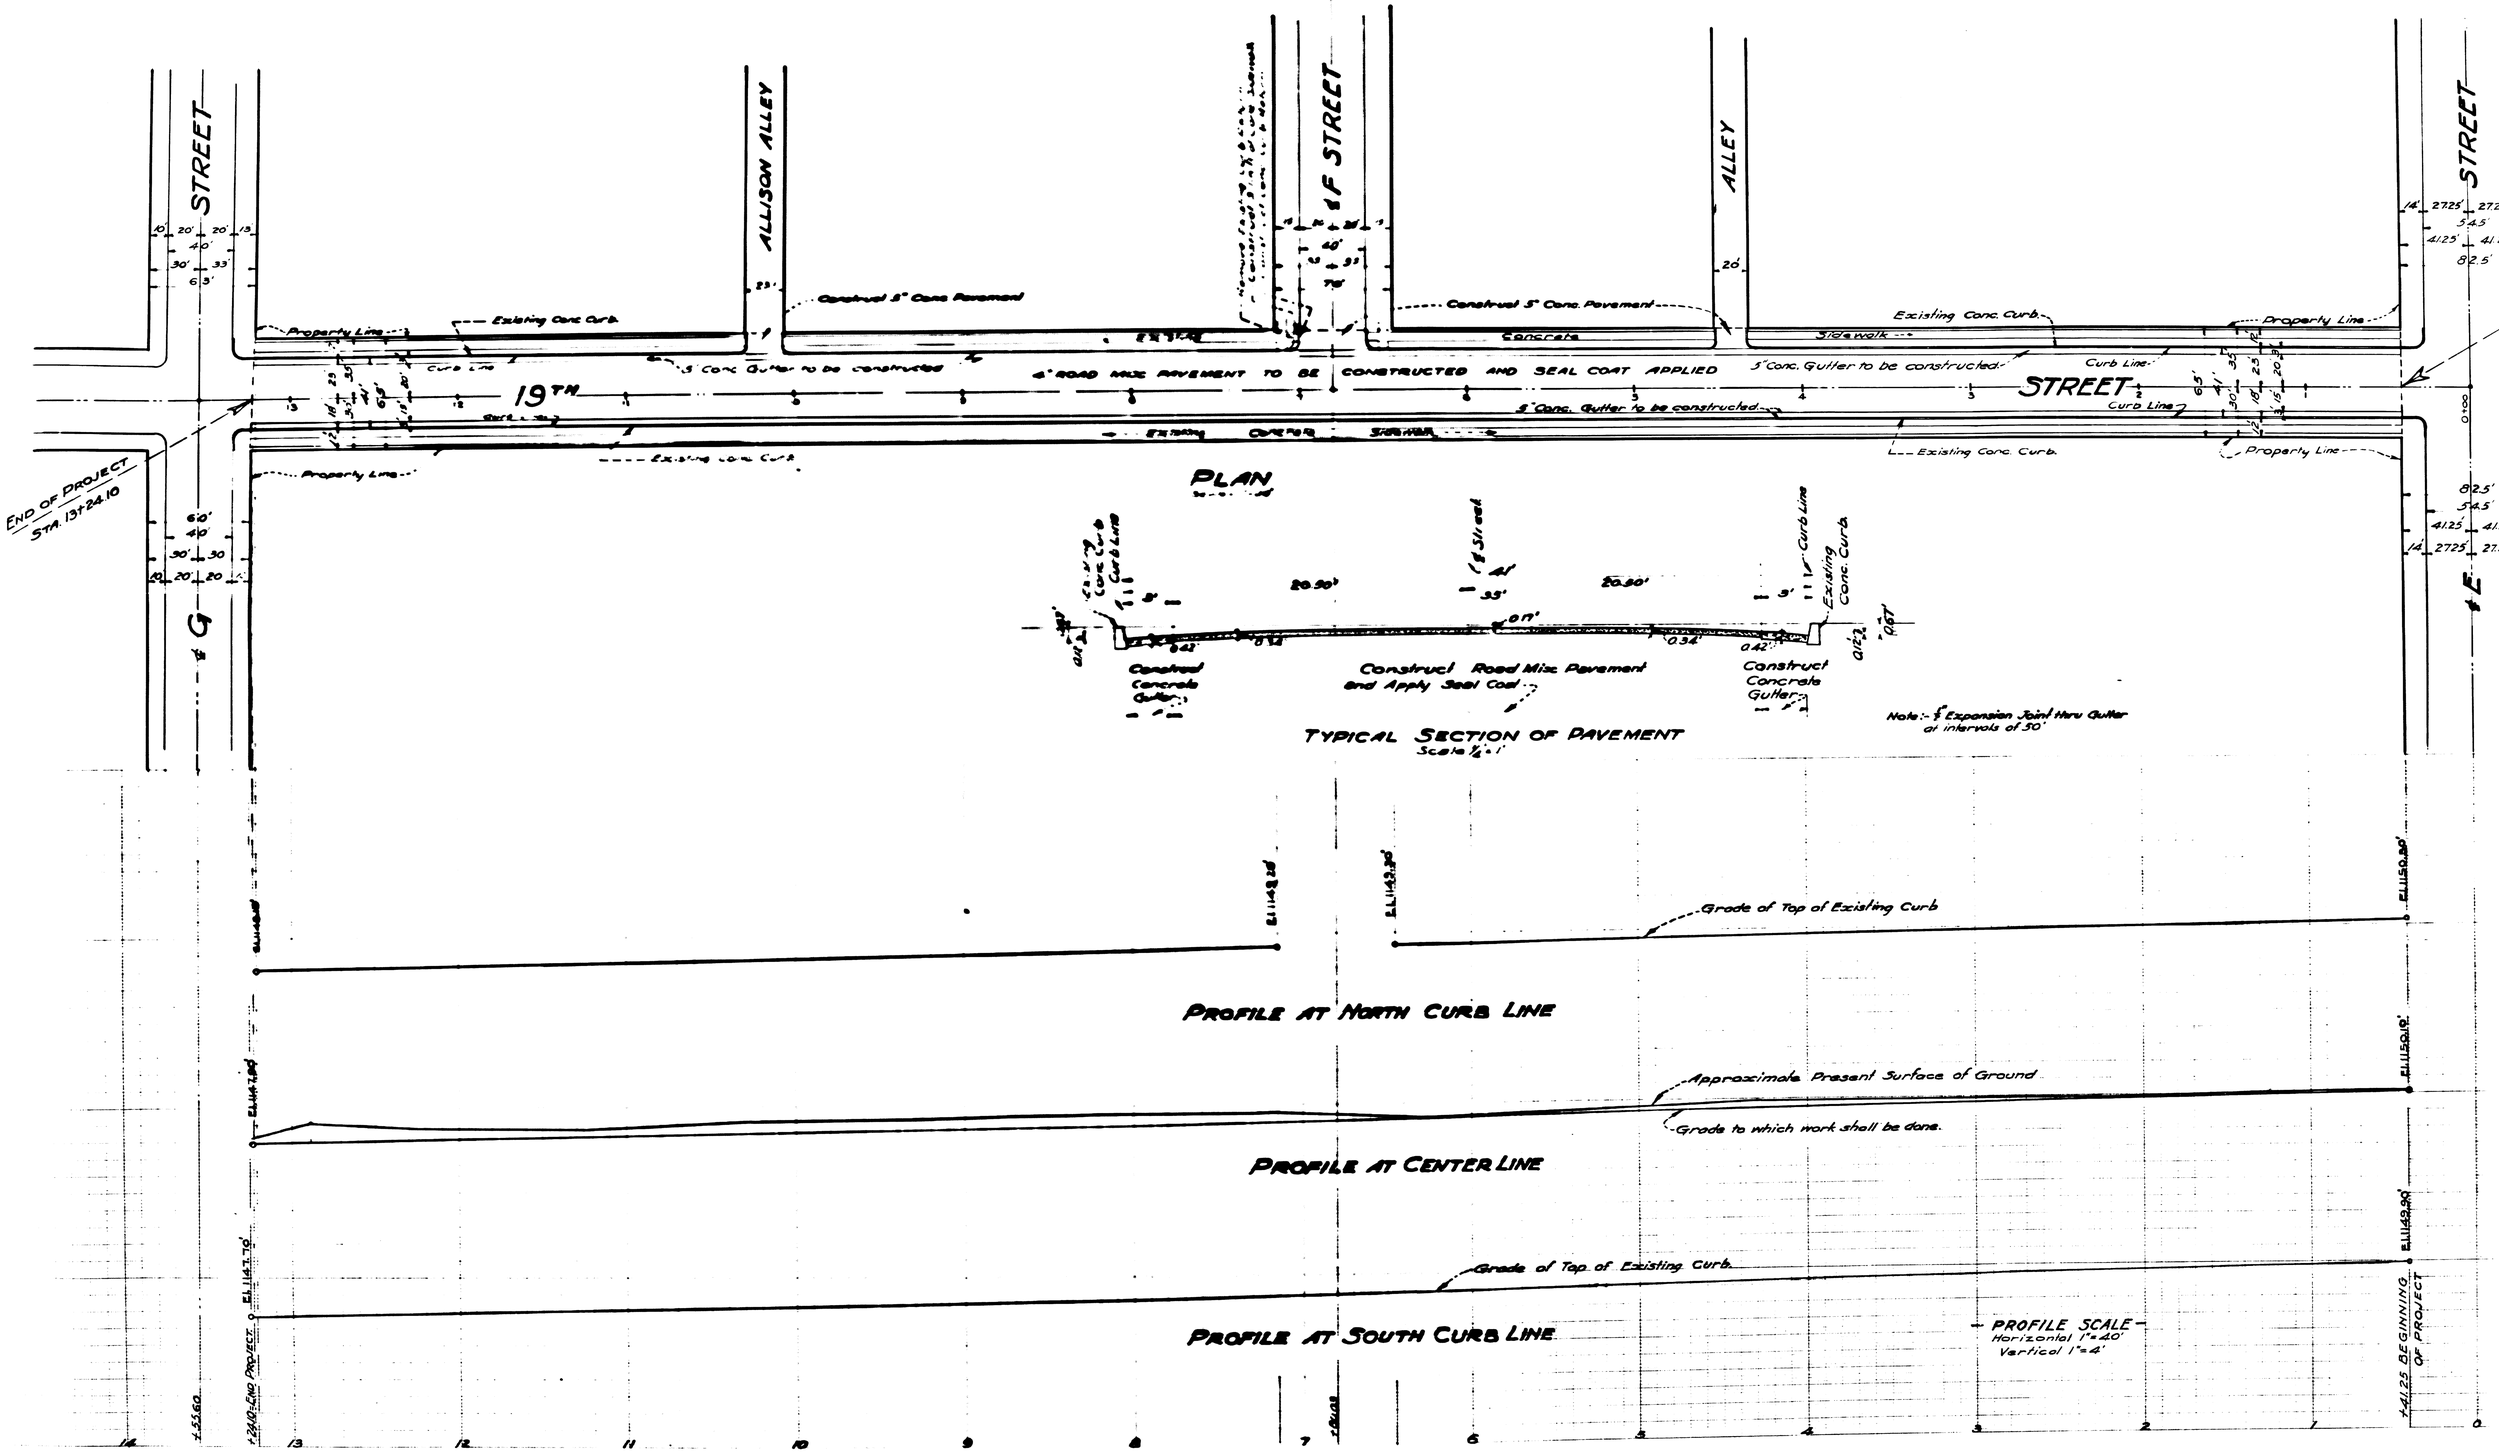
PLAN
19TH STREET
G STREET
ALLISON ALLEY
F STREET
ALLEY
E STREET
END OF PROJECT
STA. 13+24.10
Property Line
Existing Conc. Curb
Construct 5" Conc. Pavement
5" Conc. Gutter to be constructed
4" ROAD MIX PAVEMENT TO BE CONSTRUCTED AND SEAL COAT APPLIED
Concrete Sidewalk
Curb Line
TYPICAL SECTION OF PAVEMENT
Scale 1/4"=1'
Construct Concrete Gutter
Construct Road Mix Pavement and Apply Seal Coat
Note:- 1/2" Expansion Joint thru Gutter at intervals of 50'
PROFILE AT NORTH CURB LINE
Grade of Top of Existing Curb
PROFILE AT CENTER LINE
Approximate Present Surface of Ground
Grade to which work shall be done.
PROFILE AT SOUTH CURB LINE
PROFILE SCALE
Horizontal 1"=40'
Vertical 1"=4'
+24.23 BEGINNING OF PROJECT
+28.40-END PROJECT

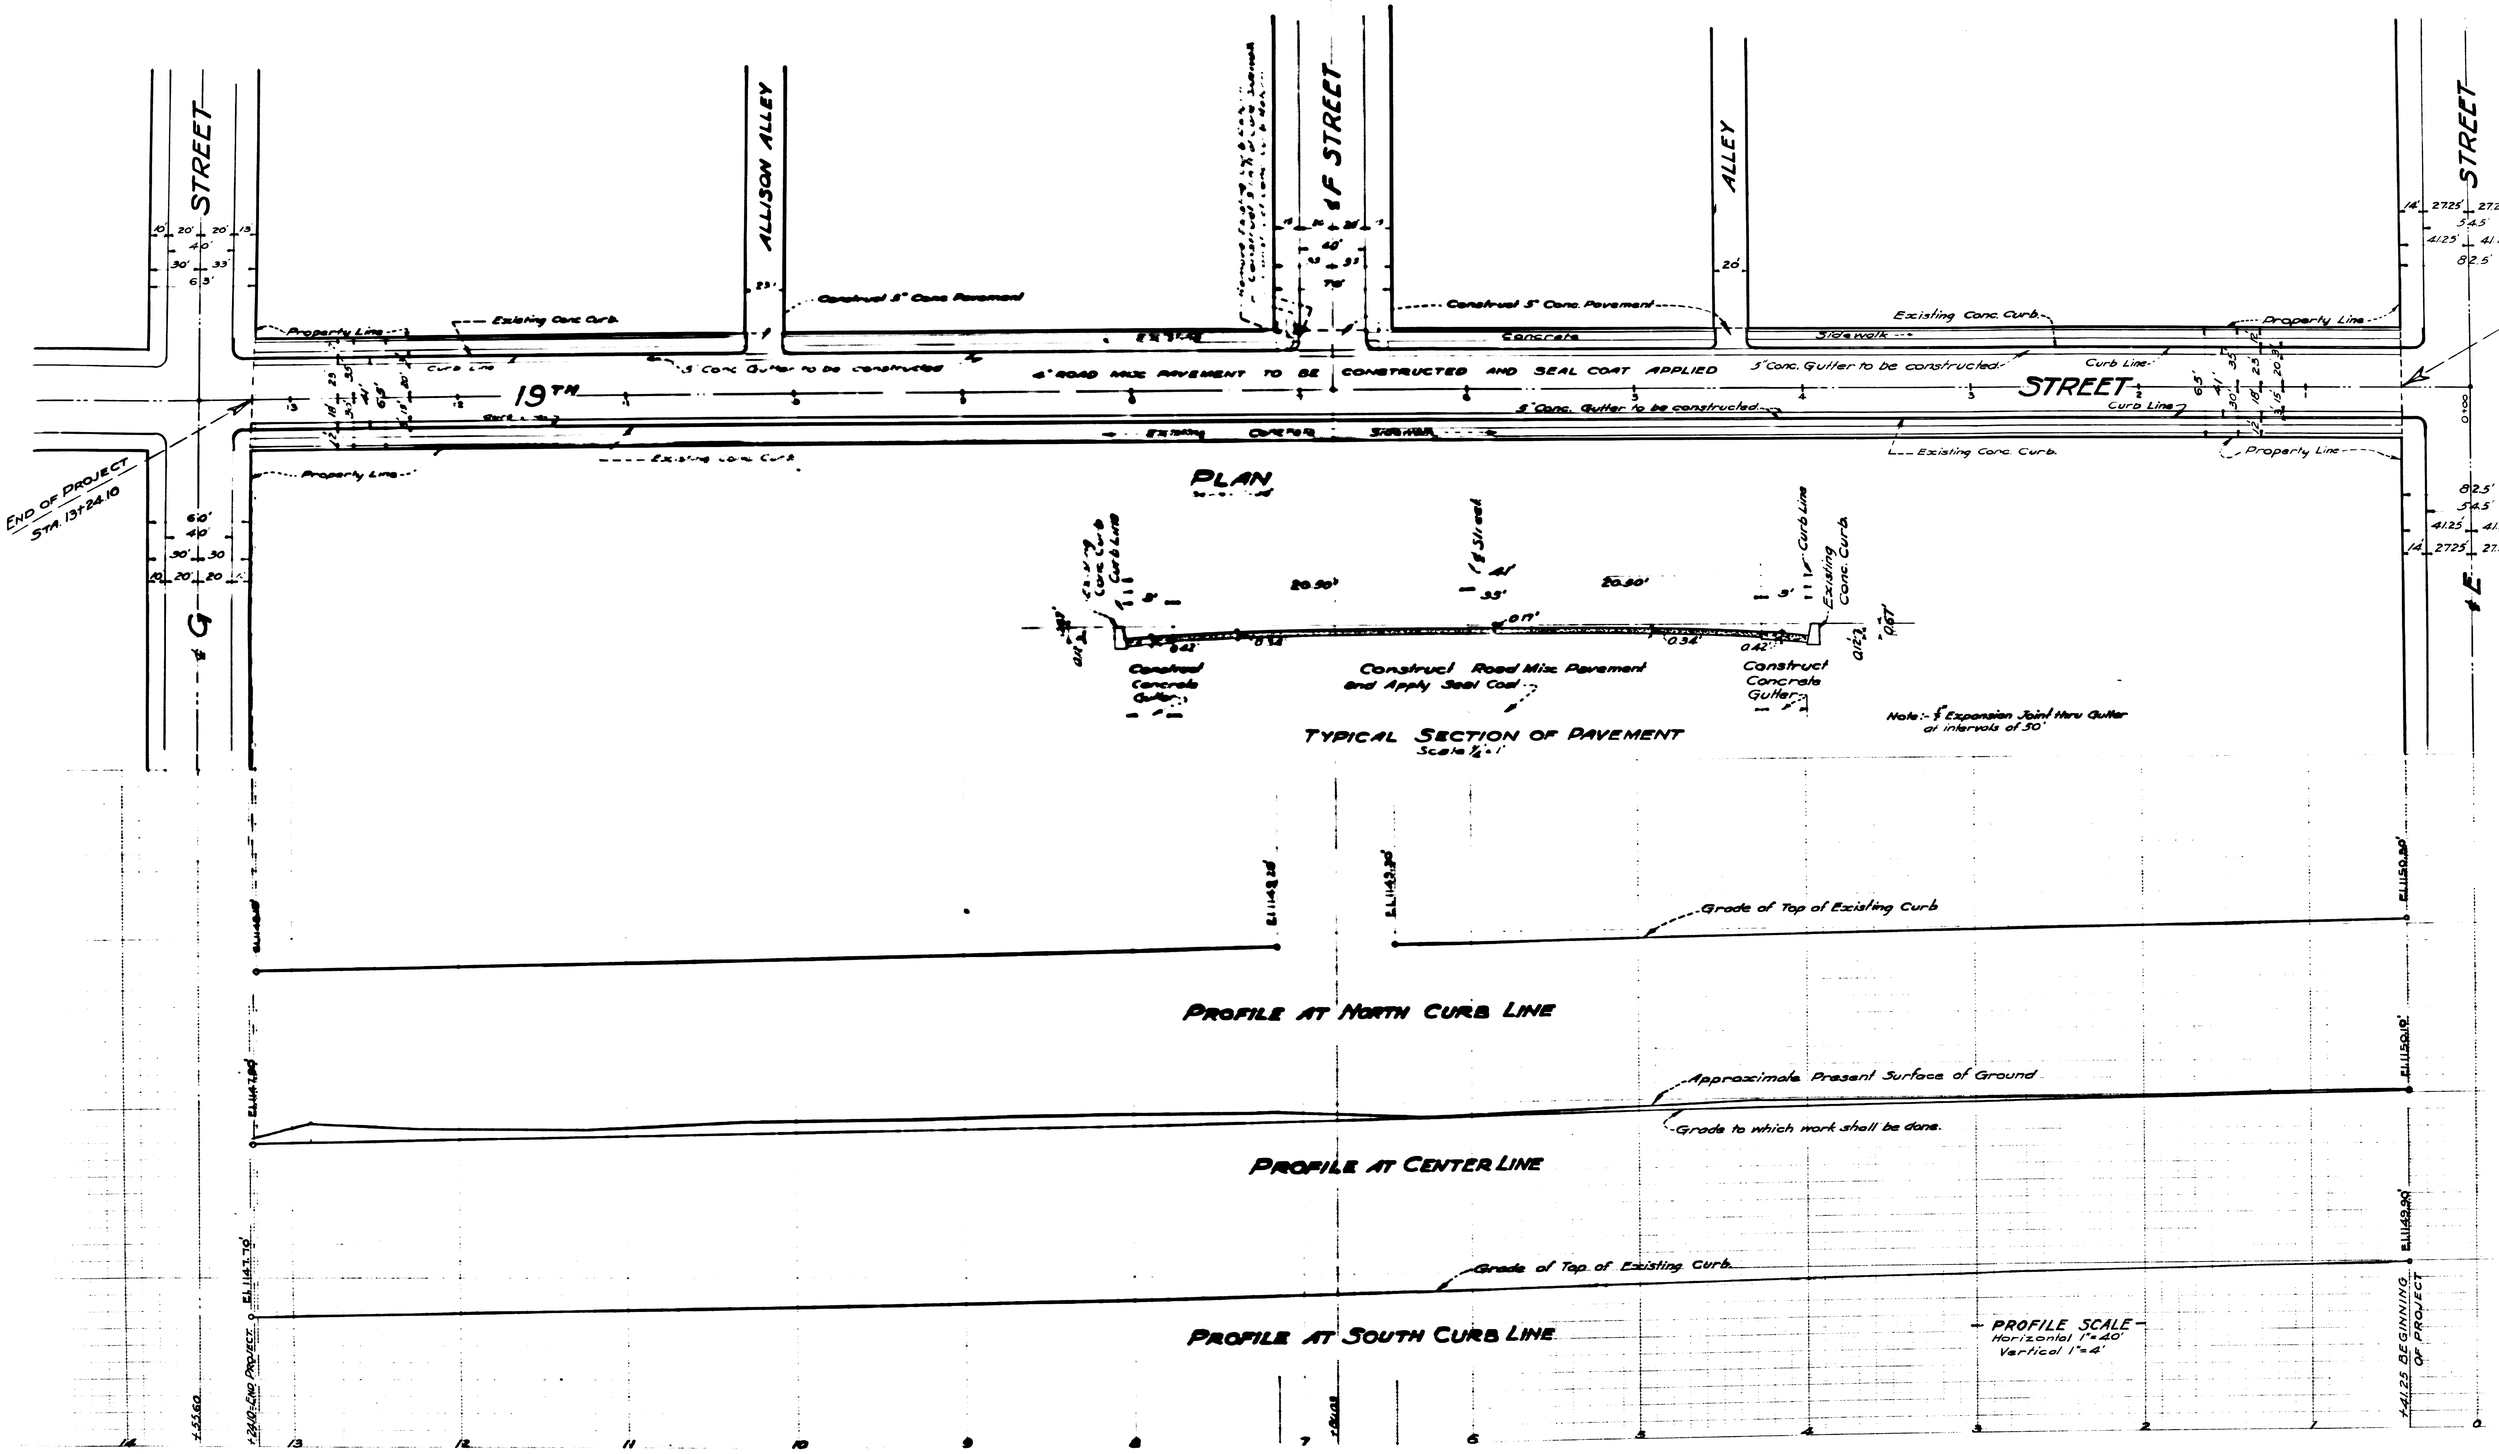
PLAN
19TH STREET
G STREET
ALLISON ALLEY
F STREET
ALLEY
E STREET
END OF PROJECT
STA. 13+24.10
Property Line
Existing Conc. Curb
Construct 5" Conc. Pavement
5" Conc. Gutter to be constructed
4" ROAD MIX PAVEMENT TO BE CONSTRUCTED AND SEAL COAT APPLIED
Concrete Sidewalk
Curb Line
TYPICAL SECTION OF PAVEMENT
Scale 1/4"=1'
Construct Concrete Gutter
Construct Road Mix Pavement and Apply Seal Coat
Note:- 1/2" Expansion Joint thru Gutter at intervals of 50'
PROFILE AT NORTH CURB LINE
Grade of Top of Existing Curb
PROFILE AT CENTER LINE
Approximate Present Surface of Ground
Grade to which work shall be done.
PROFILE AT SOUTH CURB LINE
PROFILE SCALE
Horizontal 1"=40'
Vertical 1"=4'
+24.23 BEGINNING OF PROJECT
+28.40-END PROJECT