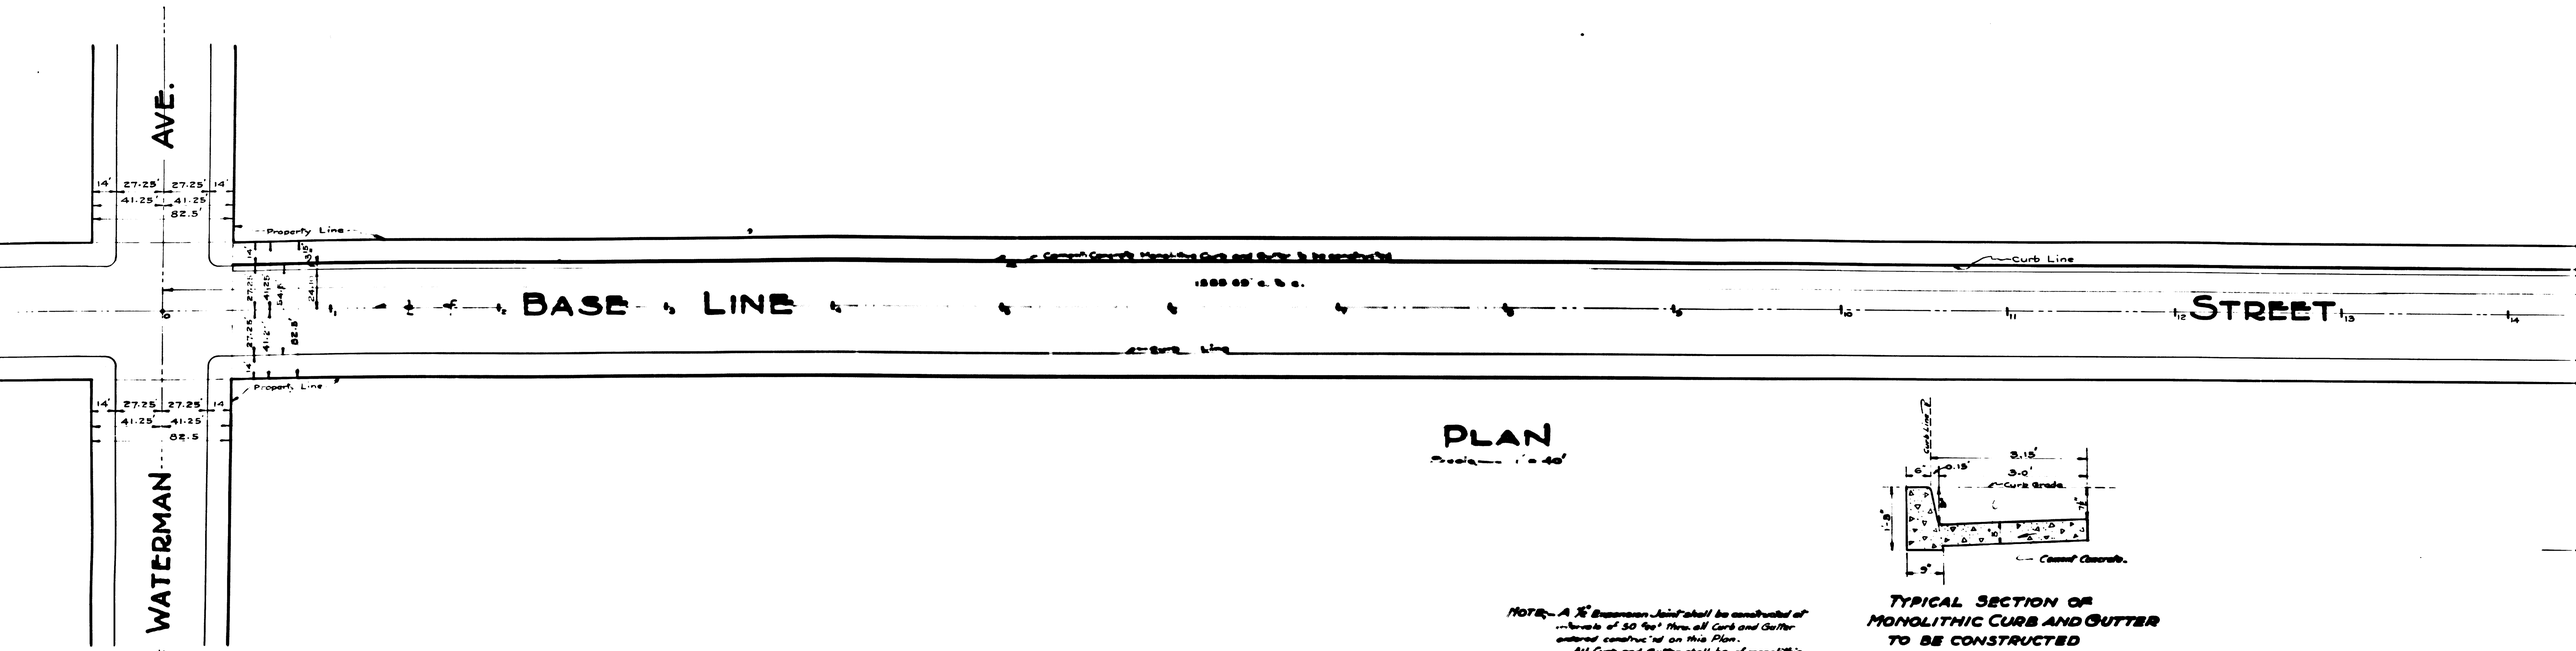

PLAN

Scale — 1" = 40'

TYPICAL SECTION OF MONOLITHIC CURB AND GUTTER TO BE CONSTRUCTED

Scale — ¾" = 1 Ft.

Note — A ½" Expansion Joint shall be constructed at intervals of 30 feet thru all Curb and Gutter ordered constructed on this Plan.
All Curb and Gutter shall be of monolithic construction.

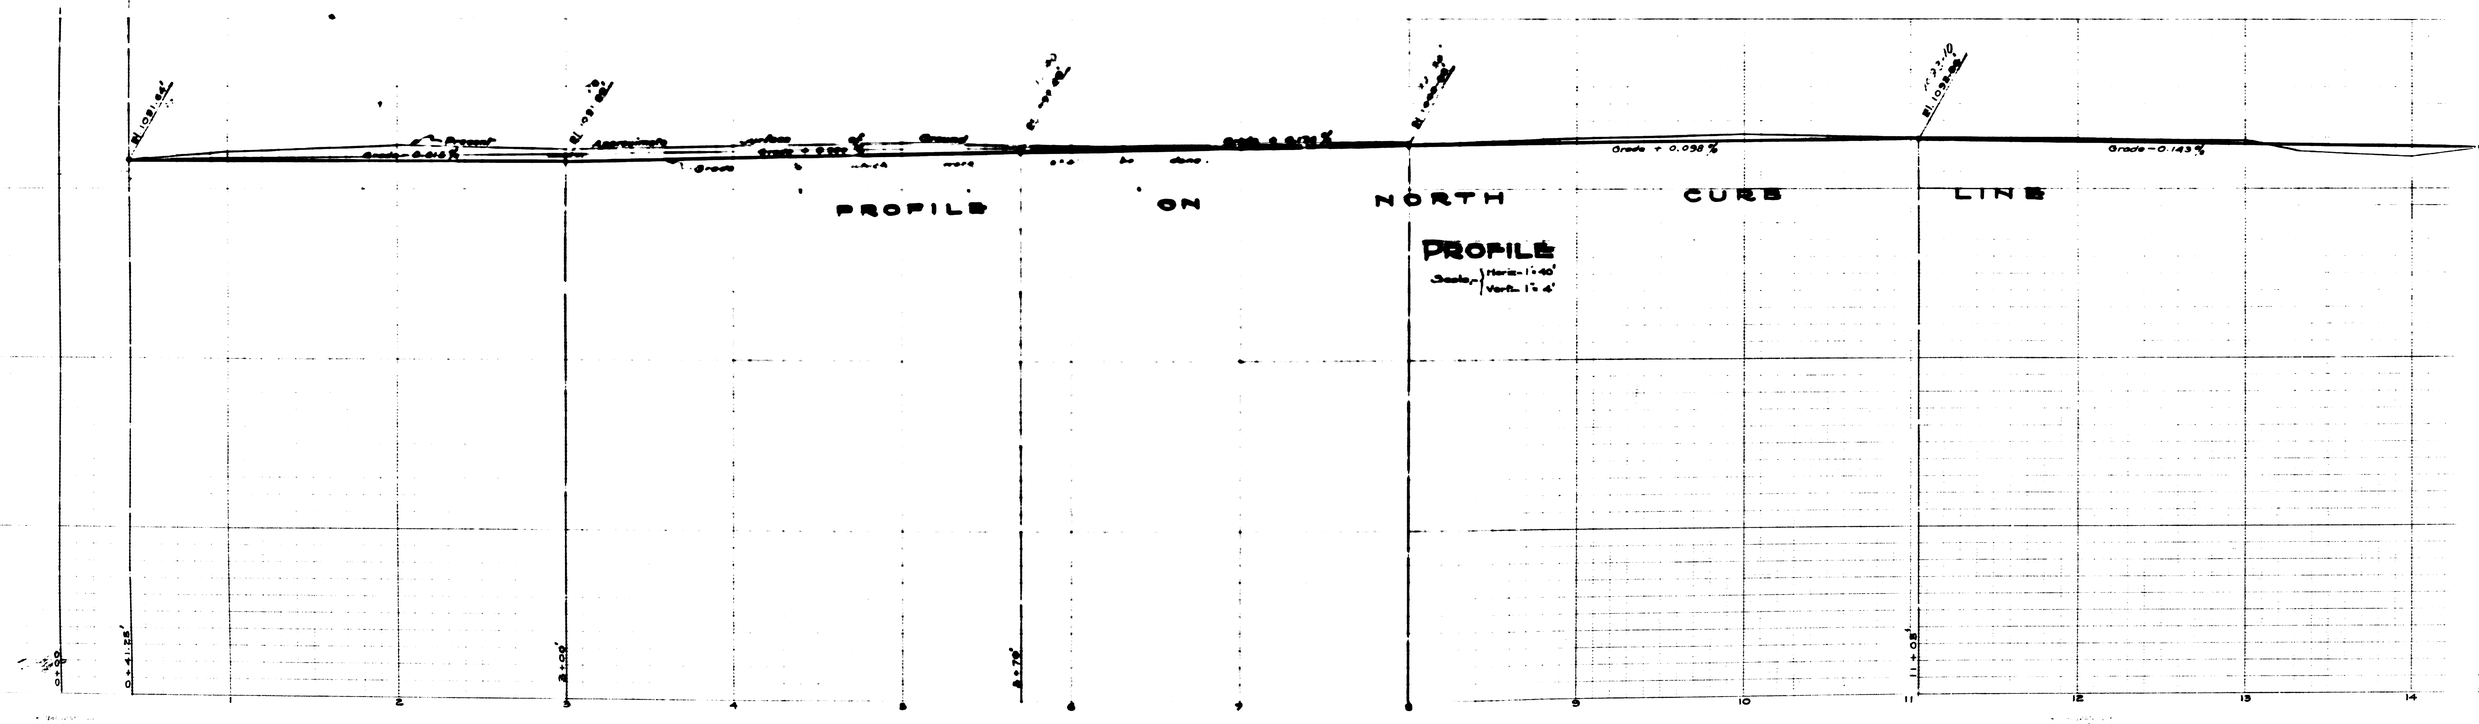

PROFILE

Scale — Horiz. 1" = 40', Vert. 1" = 4'