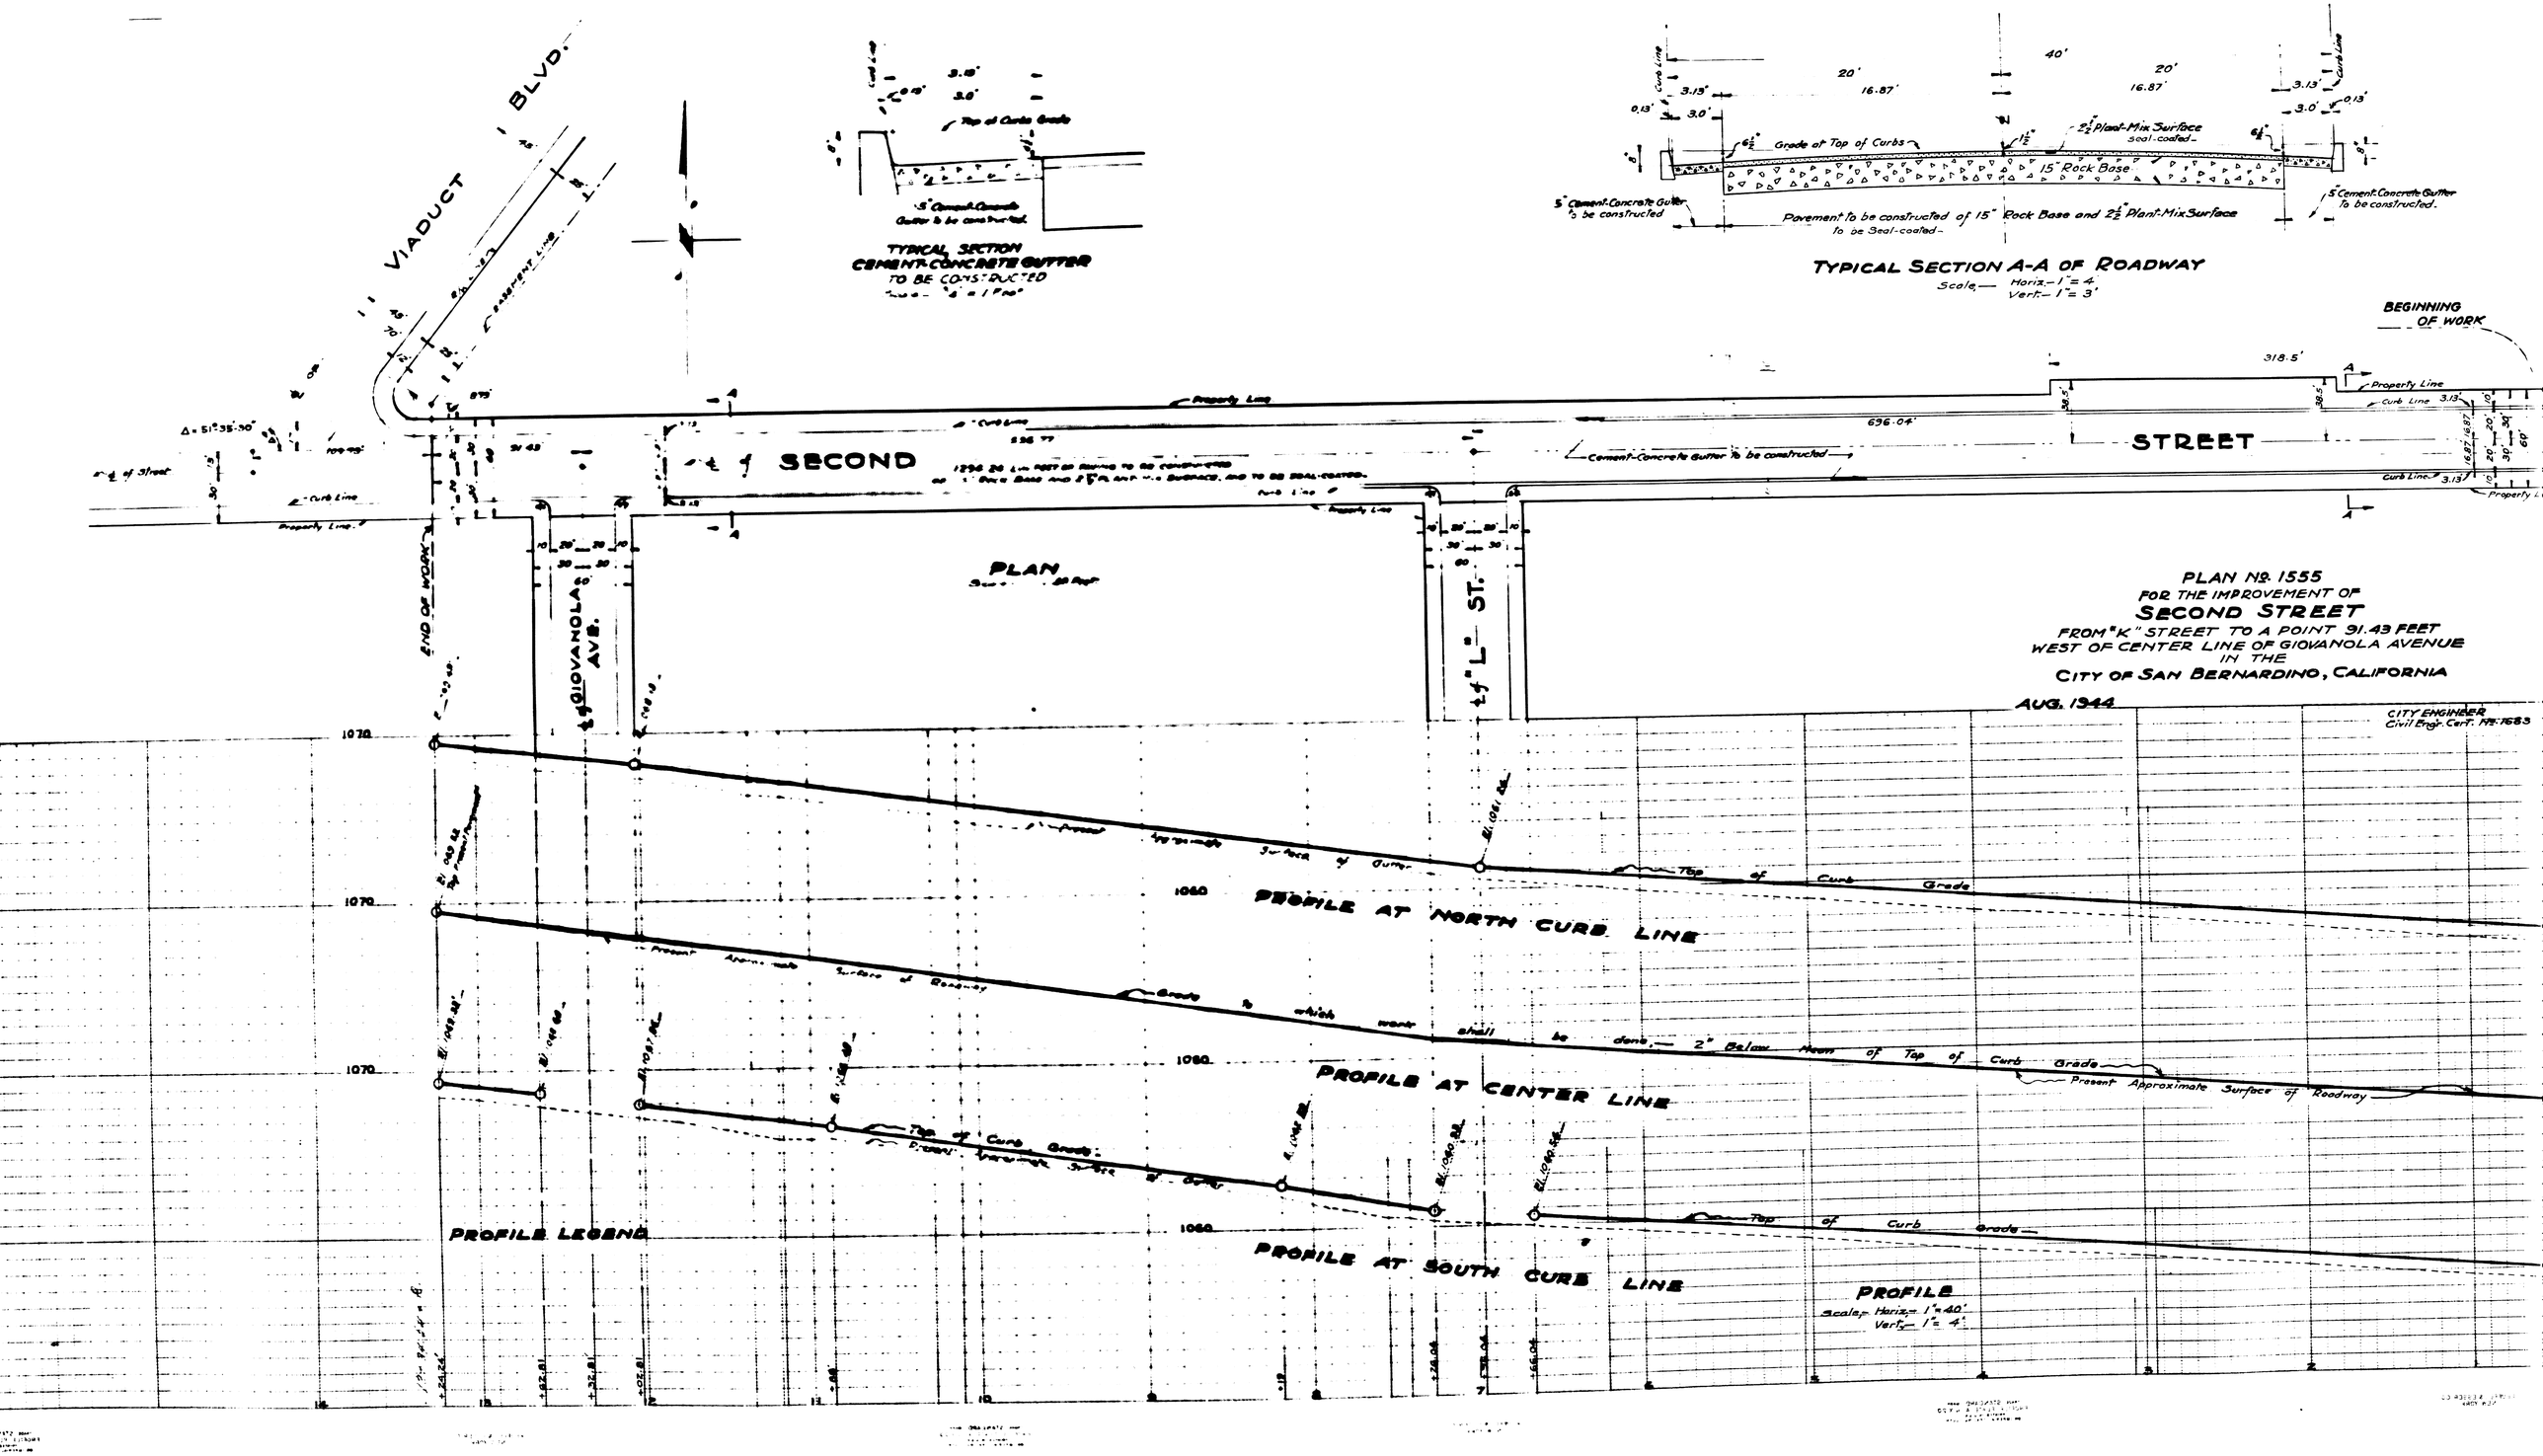
VIADUCT BLVD.
TYPICAL SECTION
CEMENT-CONCRETE GUTTER
TO BE CONSTRUCTED
Top of Curb Grade
5" Cement-Concrete Gutter to be constructed
TYPICAL SECTION A-A OF ROADWAY
Scale — Horiz. - 1" = 4'
Vert. - 1" = 3'
Grade at Top of Curbs
2½" Plant-Mix Surface Seal-coated
15" Rock Base
5" Cement-Concrete Gutter to be constructed
Pavement to be constructed of 15" Rock Base and 2½" Plant-Mix Surface to be Seal-coated
BEGINNING OF WORK
SECOND STREET
Property Line
Curb Line
Cement-Concrete Gutter to be constructed
PLAN
END OF WORK
GIOVANOLA AVE.
"L" ST.
PLAN No. 1555
FOR THE IMPROVEMENT OF
SECOND STREET
FROM "K" STREET TO A POINT 91.43 FEET
WEST OF CENTER LINE OF GIOVANOLA AVENUE
IN THE
CITY OF SAN BERNARDINO, CALIFORNIA
AUG. 1944
CITY ENGINEER
Civil Engr. Cert. No. 1683
PROFILE AT NORTH CURB LINE
PROFILE AT CENTER LINE
PROFILE AT SOUTH CURB LINE
Top of Curb Grade
Present Approximate Surface of Roadway
Grade to which work shall be done — 2" Below Mean of Top of Curb Grade
PROFILE LEGEND
PROFILE
Scales Horiz. = 1" = 40'
Vert. = 1" = 4'

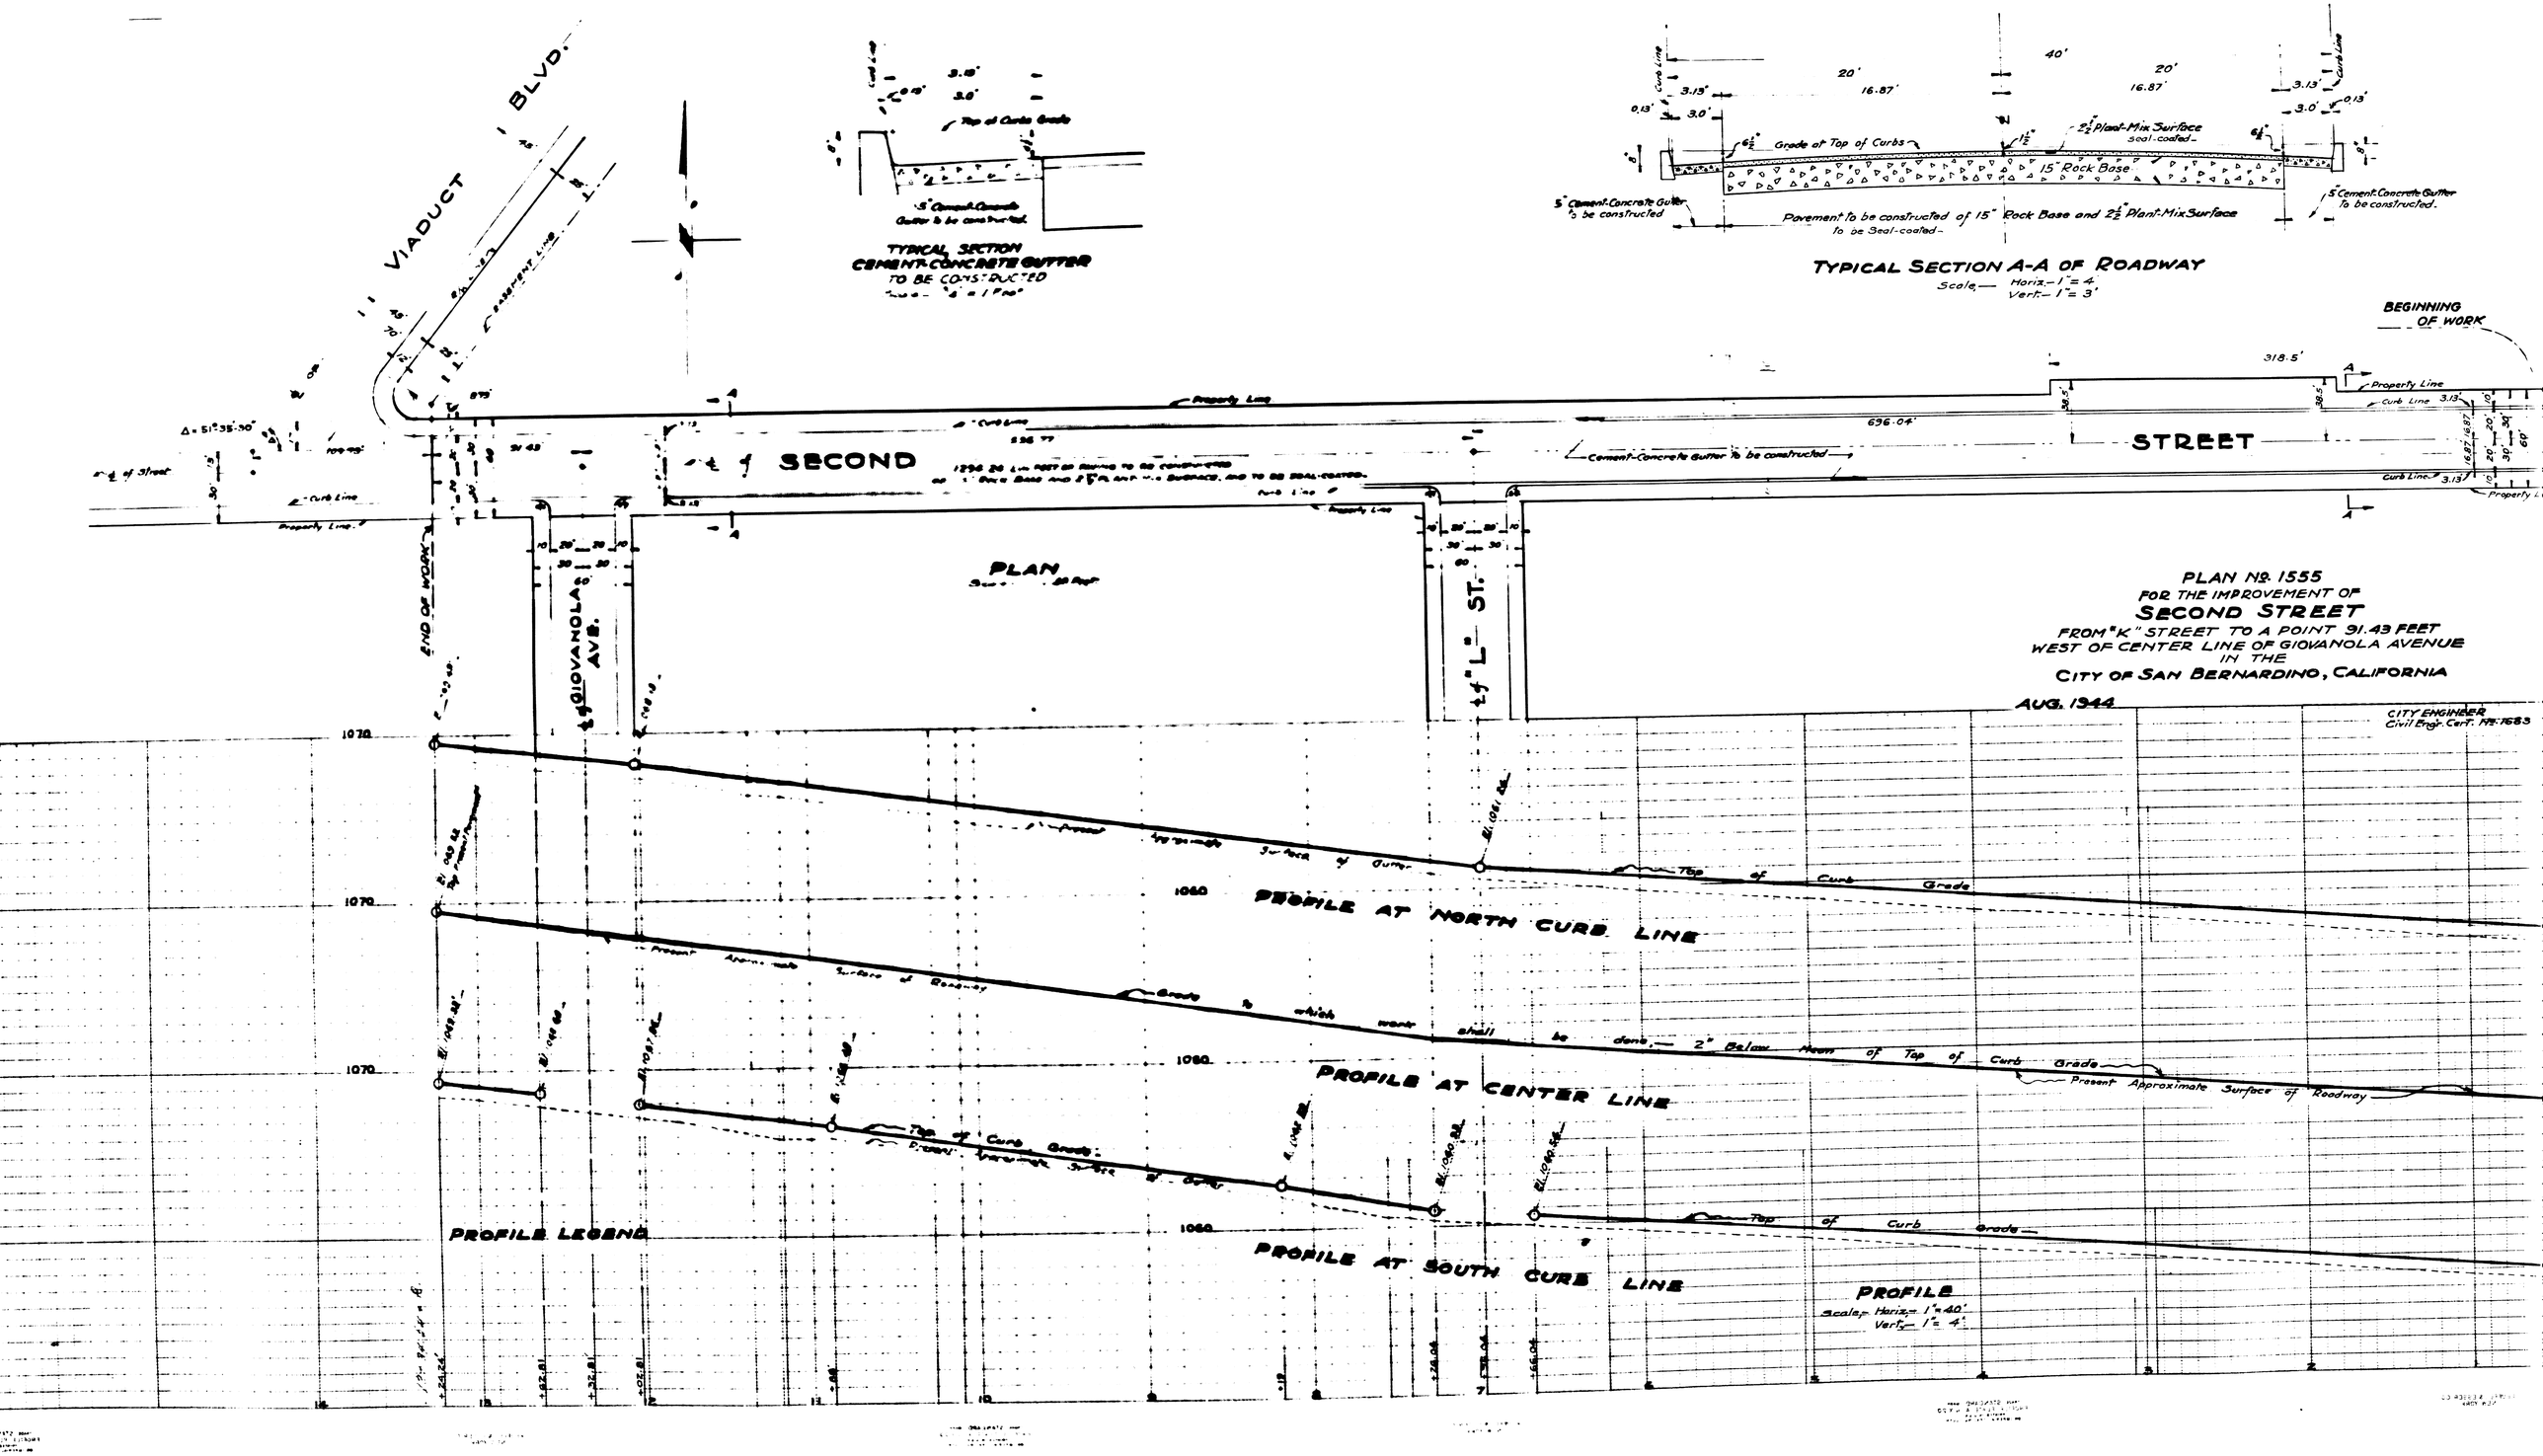
VIADUCT BLVD.
TYPICAL SECTION
CEMENT-CONCRETE GUTTER
TO BE CONSTRUCTED
Top of Curb Grade
5" Cement-Concrete Gutter to be constructed
TYPICAL SECTION A-A OF ROADWAY
Scale — Horiz. - 1" = 4'
Vert. - 1" = 3'
Grade at Top of Curbs
2½" Plant-Mix Surface Seal-coated
15" Rock Base
5" Cement-Concrete Gutter to be constructed
Pavement to be constructed of 15" Rock Base and 2½" Plant-Mix Surface to be Seal-coated
BEGINNING OF WORK
SECOND STREET
Property Line
Curb Line
Cement-Concrete Gutter to be constructed
PLAN
END OF WORK
GIOVANOLA AVE.
"L" ST.
PLAN No. 1555
FOR THE IMPROVEMENT OF
SECOND STREET
FROM "K" STREET TO A POINT 91.43 FEET
WEST OF CENTER LINE OF GIOVANOLA AVENUE
IN THE
CITY OF SAN BERNARDINO, CALIFORNIA
AUG. 1944
CITY ENGINEER
Civil Engr. Cert. No. 1683
PROFILE AT NORTH CURB LINE
PROFILE AT CENTER LINE
PROFILE AT SOUTH CURB LINE
Top of Curb Grade
Present Approximate Surface of Roadway
Grade to which work shall be done — 2" Below Mean of Top of Curb Grade
PROFILE LEGEND
PROFILE
Scales Horiz. = 1" = 40'
Vert. = 1" = 4'