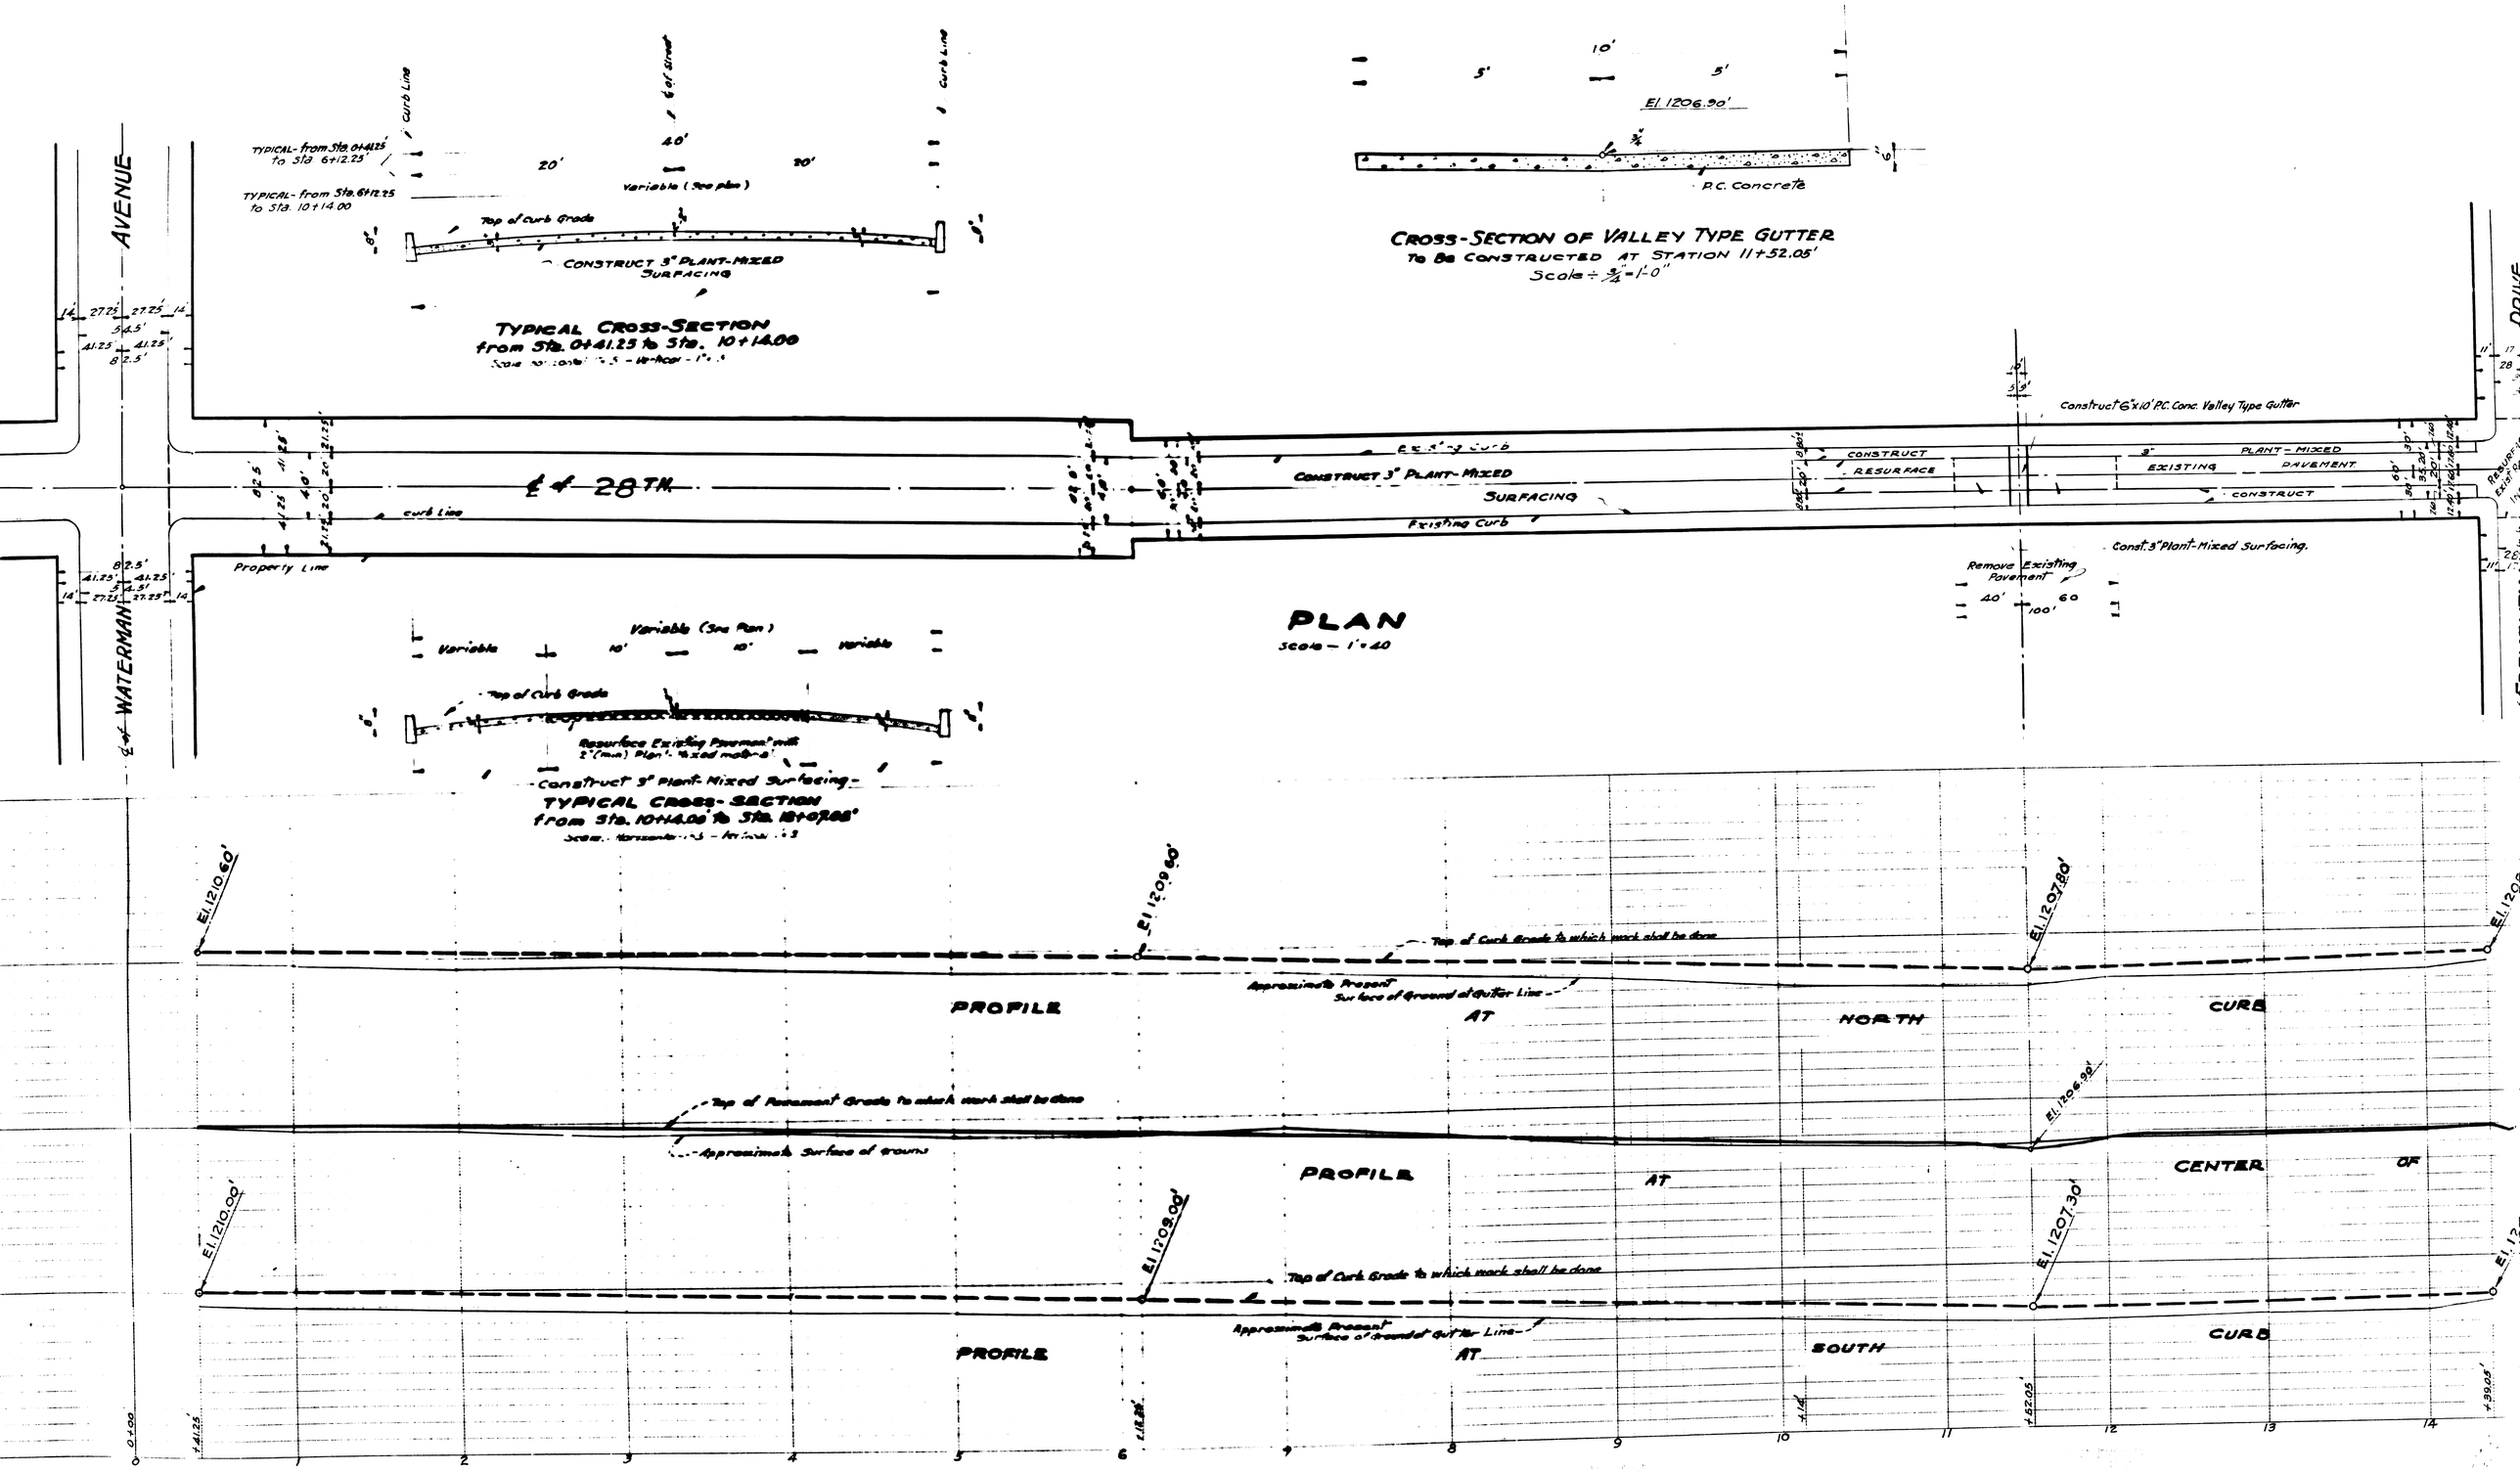
TYPICAL CROSS-SECTION
from Sta. 0+41.25 to Sta. 10+14.00
TYPICAL- from Sta. 0+41.25 to Sta. 6+12.25
TYPICAL- from Sta. 6+12.25 to Sta. 10+14.00
Variable (See plan)
Top of curb Grade
CONSTRUCT 3" PLANT-MIXED SURFACING
CROSS-SECTION OF VALLEY TYPE GUTTER
To Be CONSTRUCTED AT STATION 11+52.05'
Scale ÷ 3/4" = 1'-0"
El. 1206.90'
P.C. Concrete
Construct 6"x10' P.C. Conc. Valley Type Gutter
PLAN
Scale - 1" = 40
℄ of 28TH
℄ of WATERMAN AVENUE
Property Line
Existing Curb
CONSTRUCT 3" PLANT-MIXED SURFACING
CONSTRUCT RESURFACE
3" PLANT-MIXED EXISTING PAVEMENT
CONSTRUCT
Remove Existing Pavement
Const. 3" Plant-Mixed Surfacing.
TYPICAL CROSS-SECTION
from Sta. 10+14.00 to Sta. 18+07.88'
Resurface Existing Pavement with 2" (min) Plant-Mixed mat-al
Construct 3" Plant-Mixed Surfacing
PROFILE AT NORTH CURB
PROFILE AT CENTER OF
PROFILE AT SOUTH CURB
Top of Curb Grade to which work shall be done
Approximate Present Surface of Ground at Gutter Line
Top of Pavement Grade to which work shall be done
Approximate Surface of ground
El. 1210.60'
El. 1209.60'
El. 1207.80'
El. 1206.90'
El. 1210.00'
El. 1209.00'
El. 1207.30'

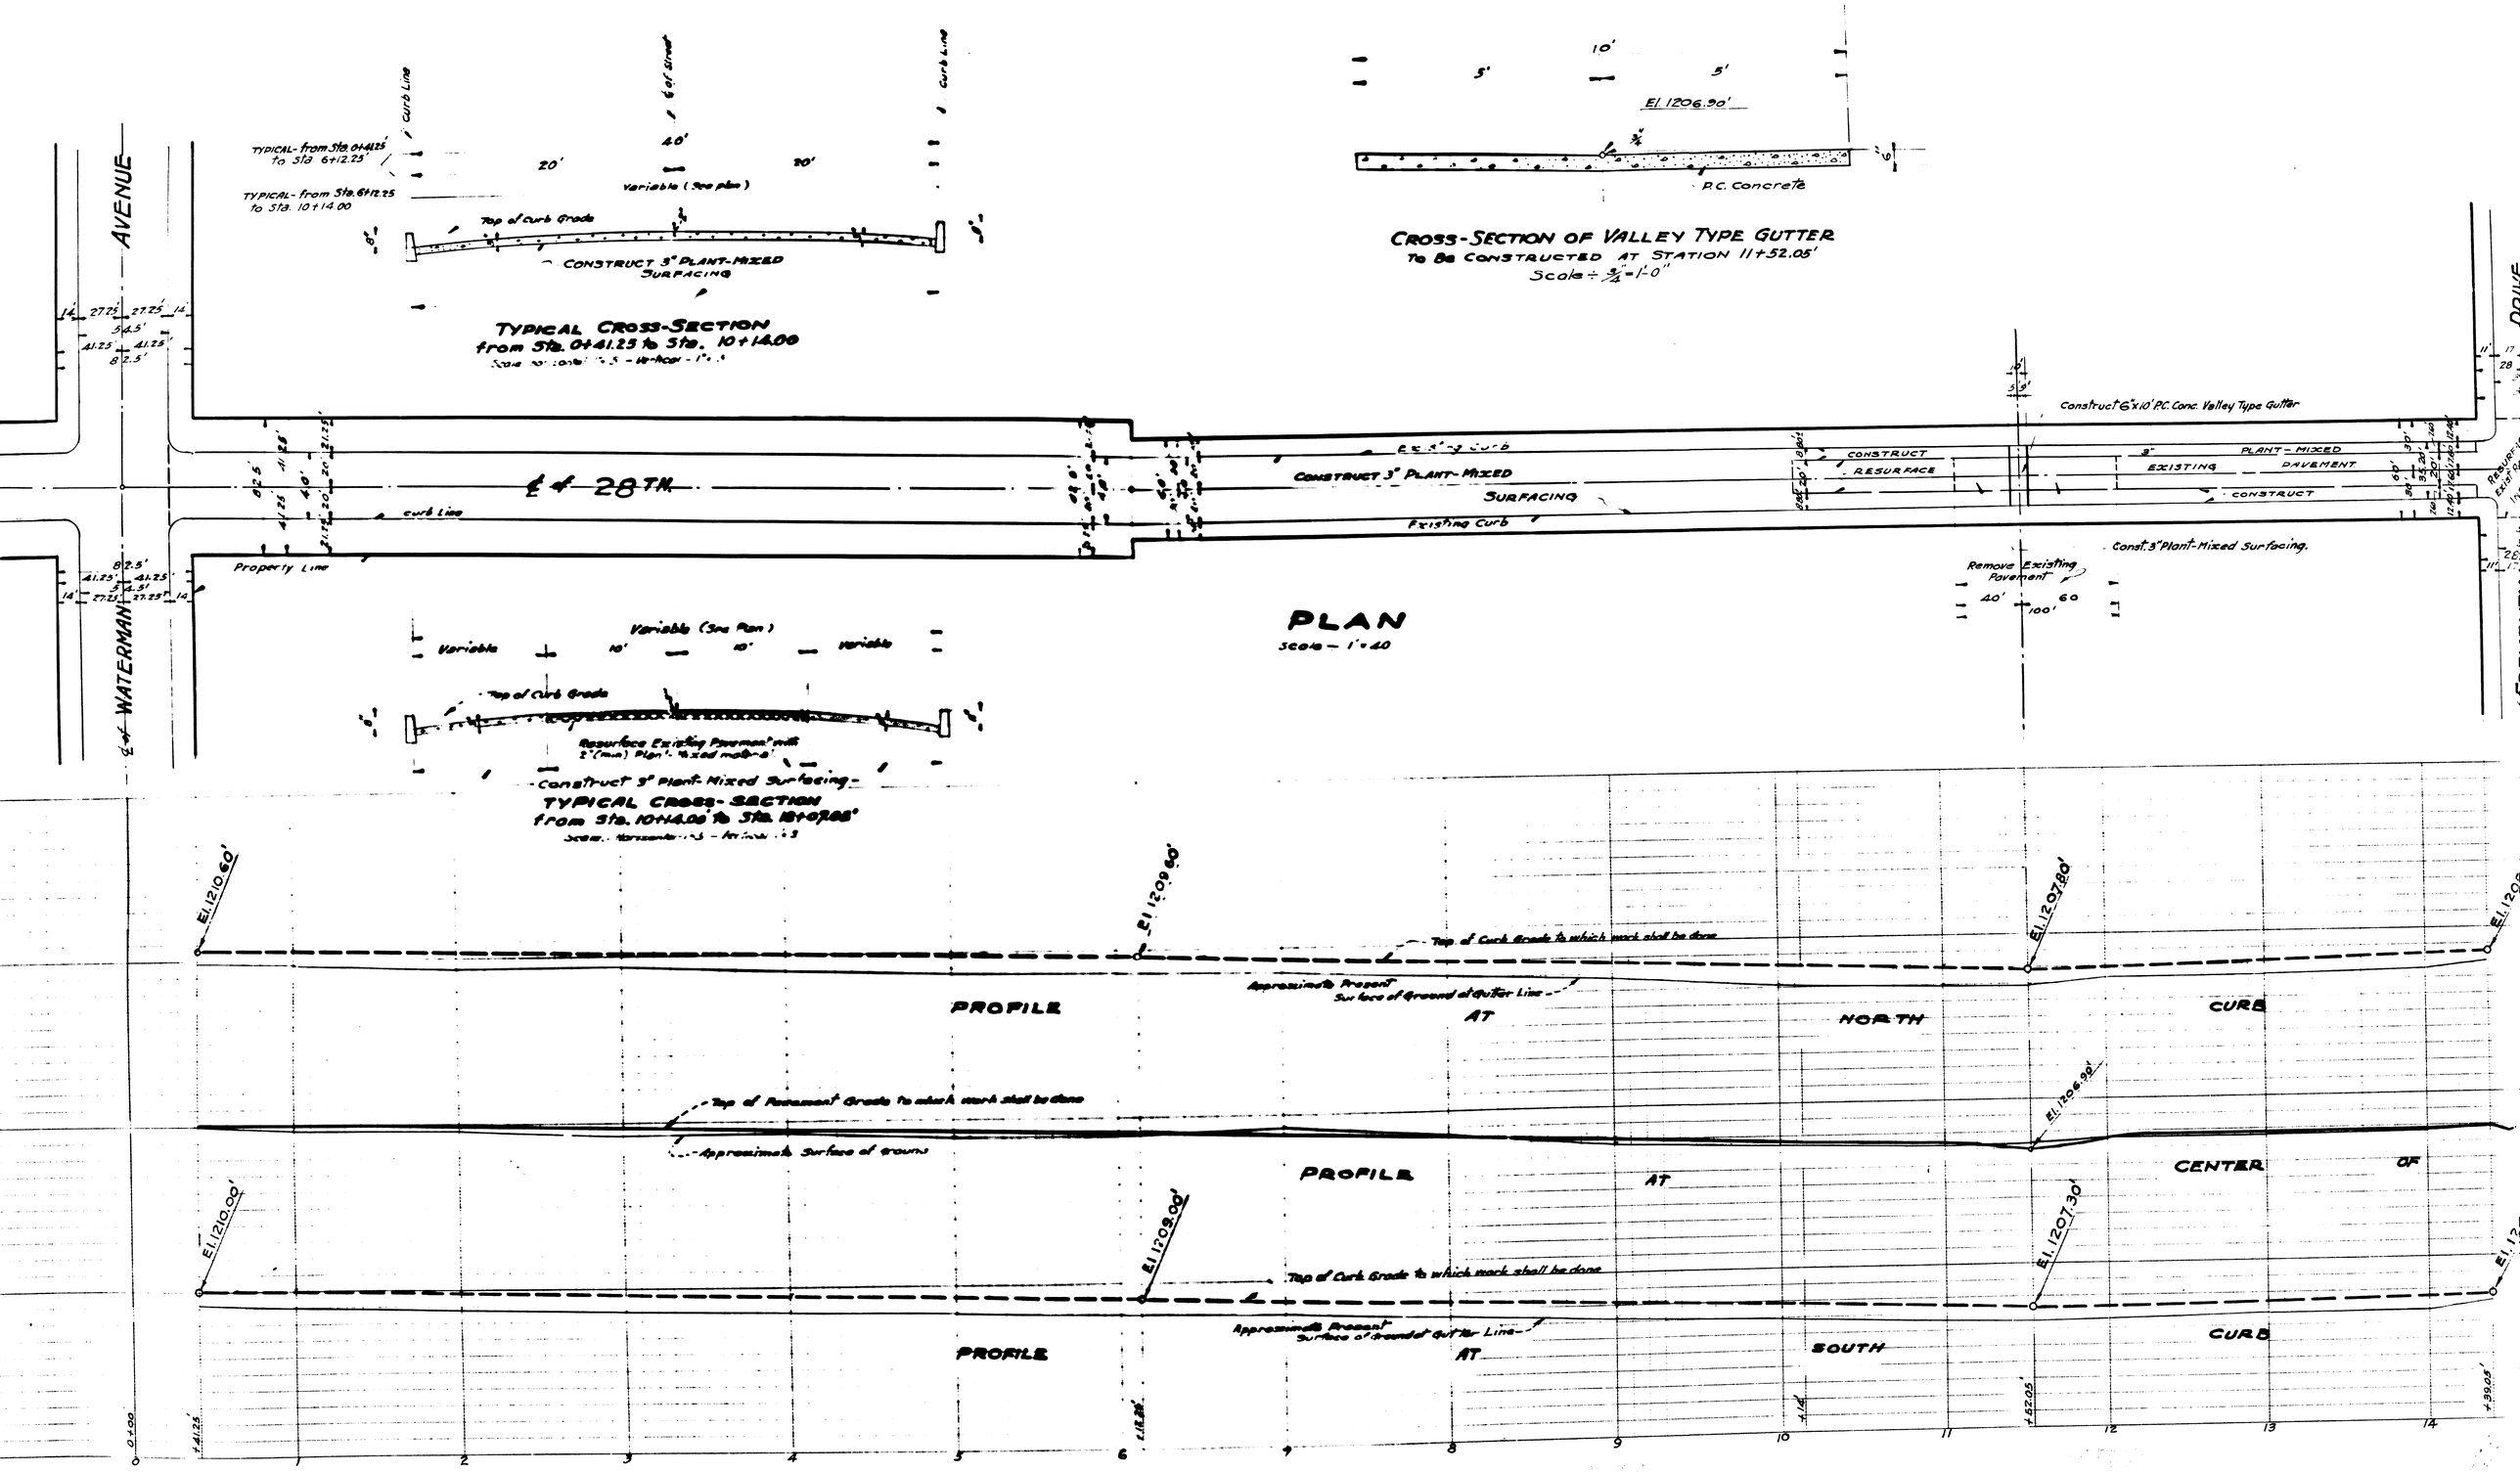
TYPICAL CROSS-SECTION
from Sta. 0+41.25 to Sta. 10+14.00
TYPICAL- from Sta. 0+41.25 to Sta. 6+12.25
TYPICAL- from Sta. 6+12.25 to Sta. 10+14.00
Variable (See plan)
Top of curb Grade
CONSTRUCT 3" PLANT-MIXED SURFACING
CROSS-SECTION OF VALLEY TYPE GUTTER
To Be CONSTRUCTED AT STATION 11+52.05'
Scale ÷ 3/4" = 1'-0"
El. 1206.90'
P.C. Concrete
Construct 6"x10' P.C. Conc. Valley Type Gutter
PLAN
Scale - 1" = 40
℄ of 28TH
℄ of WATERMAN AVENUE
Property Line
Existing Curb
CONSTRUCT 3" PLANT-MIXED SURFACING
CONSTRUCT RESURFACE
3" PLANT-MIXED EXISTING PAVEMENT
CONSTRUCT
Remove Existing Pavement
Const. 3" Plant-Mixed Surfacing.
TYPICAL CROSS-SECTION
from Sta. 10+14.00 to Sta. 18+07.88'
Resurface Existing Pavement with 2" (min) Plant-Mixed mat-al
Construct 3" Plant-Mixed Surfacing
PROFILE AT NORTH CURB
PROFILE AT CENTER OF
PROFILE AT SOUTH CURB
Top of Curb Grade to which work shall be done
Approximate Present Surface of Ground at Gutter Line
Top of Pavement Grade to which work shall be done
Approximate Surface of ground
El. 1210.60'
El. 1209.60'
El. 1207.80'
El. 1206.90'
El. 1210.00'
El. 1209.00'
El. 1207.30'