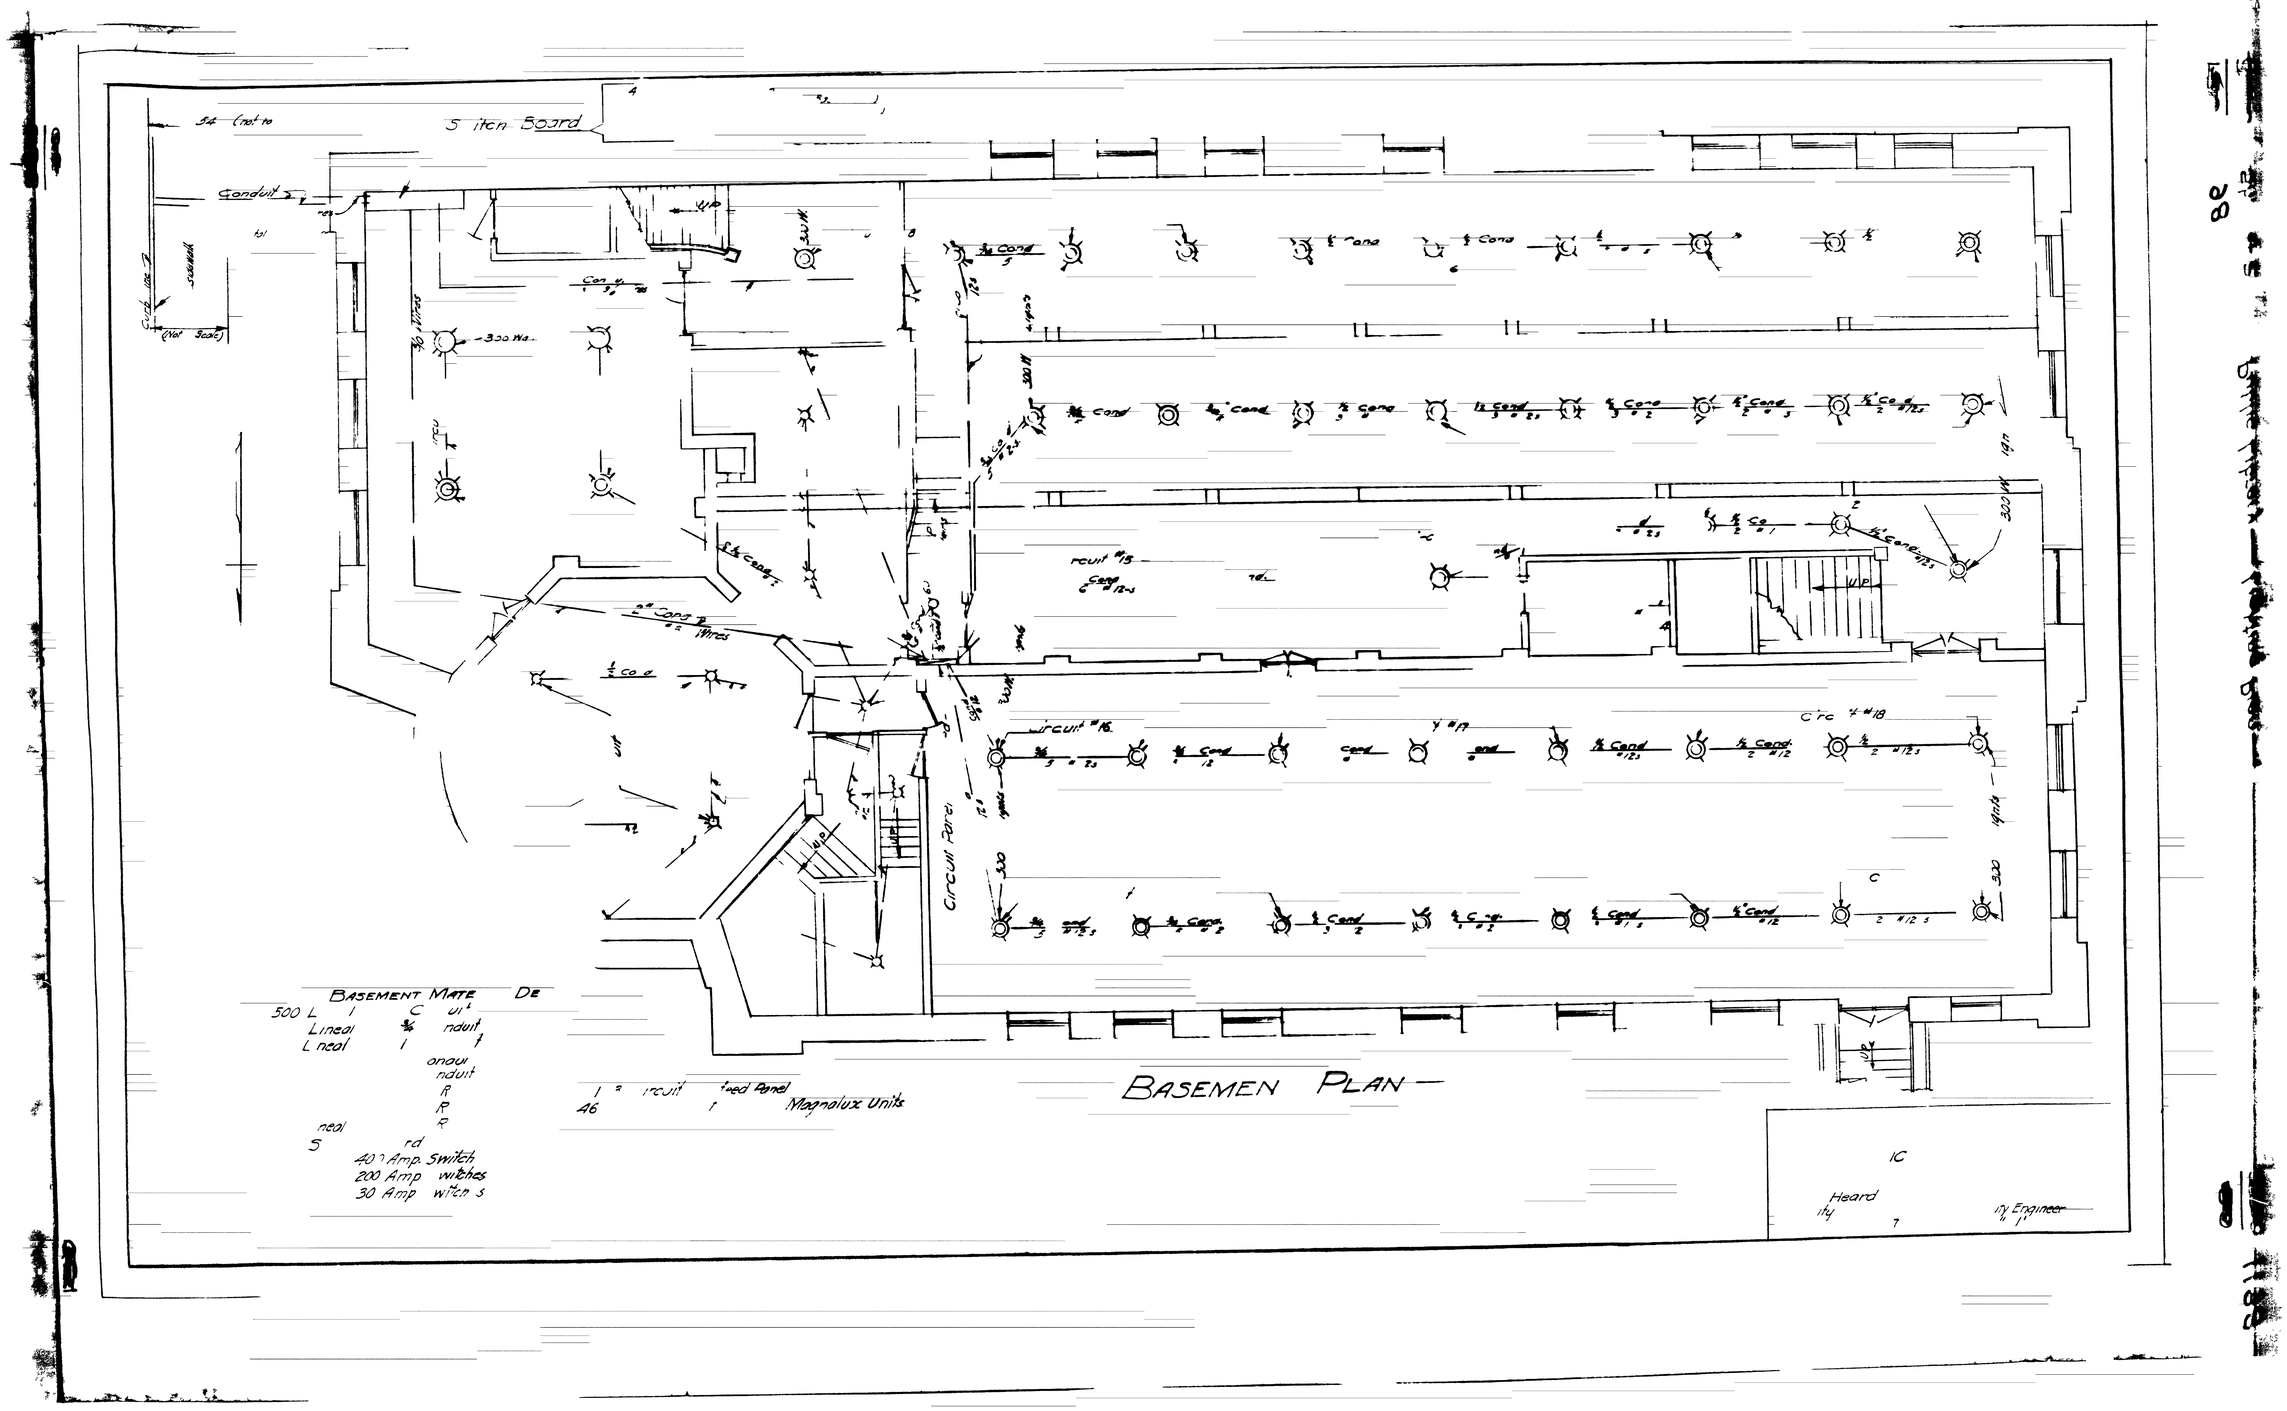
Switch Board
Conduit
Circuit #15
Circuit Panel
Magnalux Units
BASEMENT PLAN
Heard
Engineer