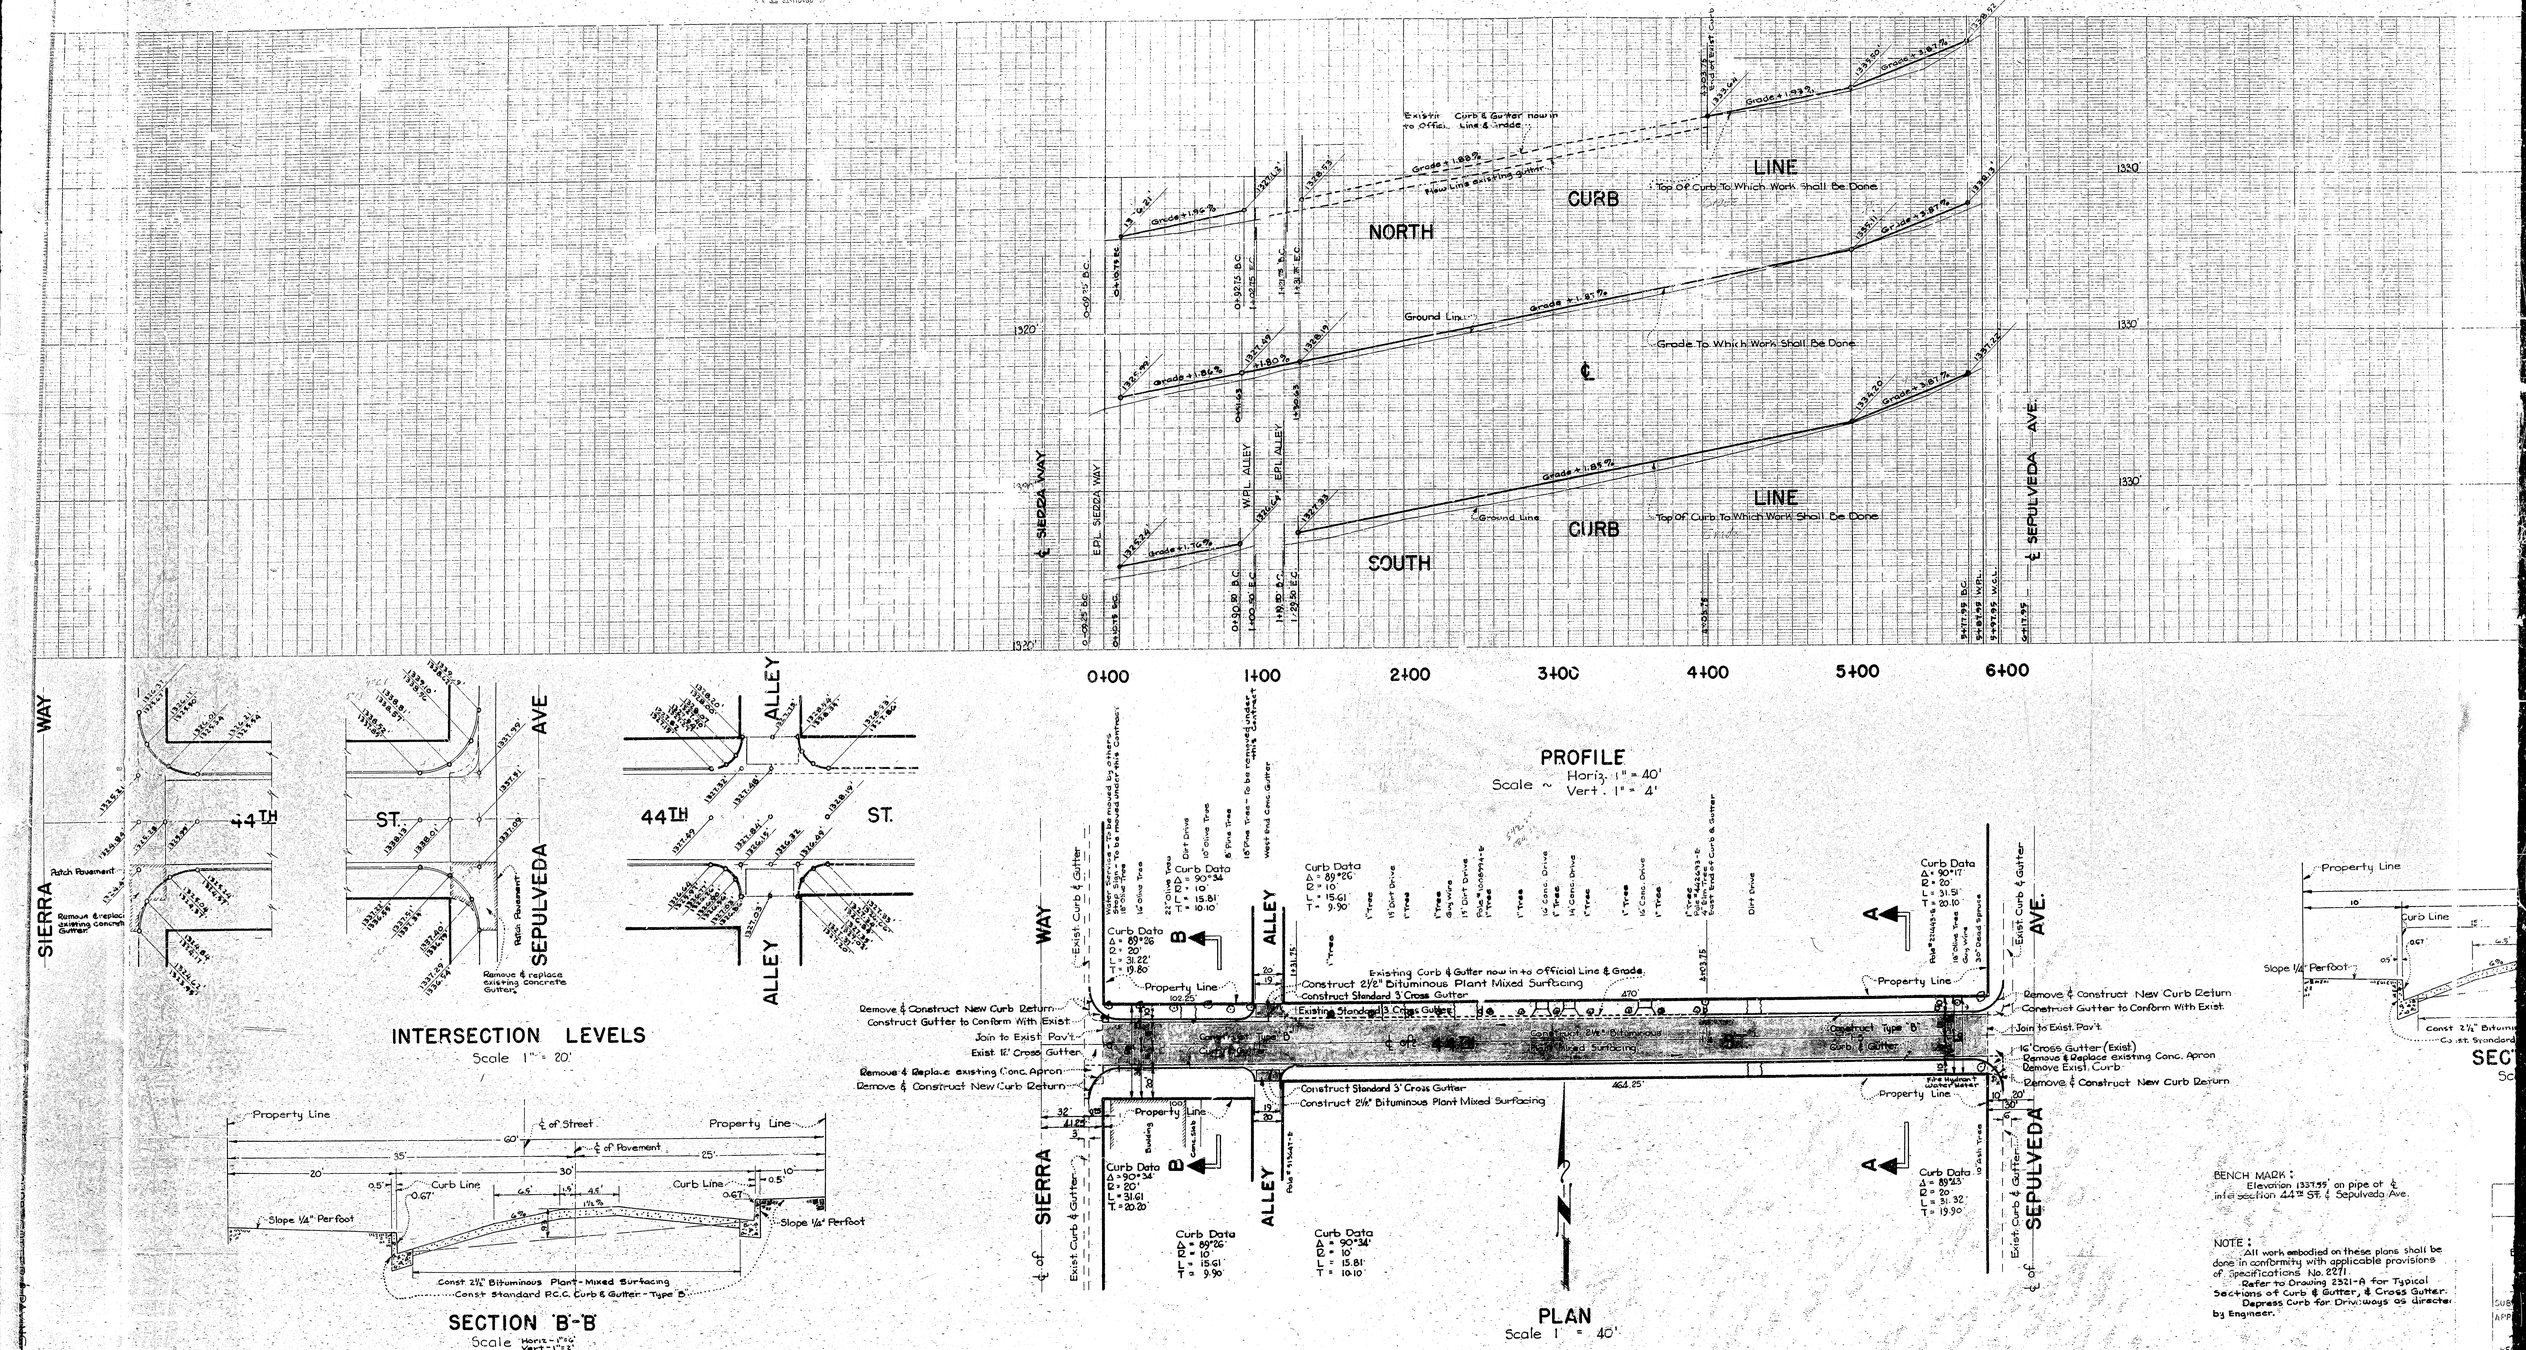

BENCH MARK :
Elevation 1337.55' on pipe of ℄ intersection 44TH ST. & Sepulveda Ave.

NOTE :
All work embodied on these plans shall be done in conformity with applicable provisions of Specifications No. 2271.
Refer to Drawing 2321-A for Typical Sections of Curb & Gutter, & Cross Gutter.
Depress Curb for Driveways as directed by Engineer.

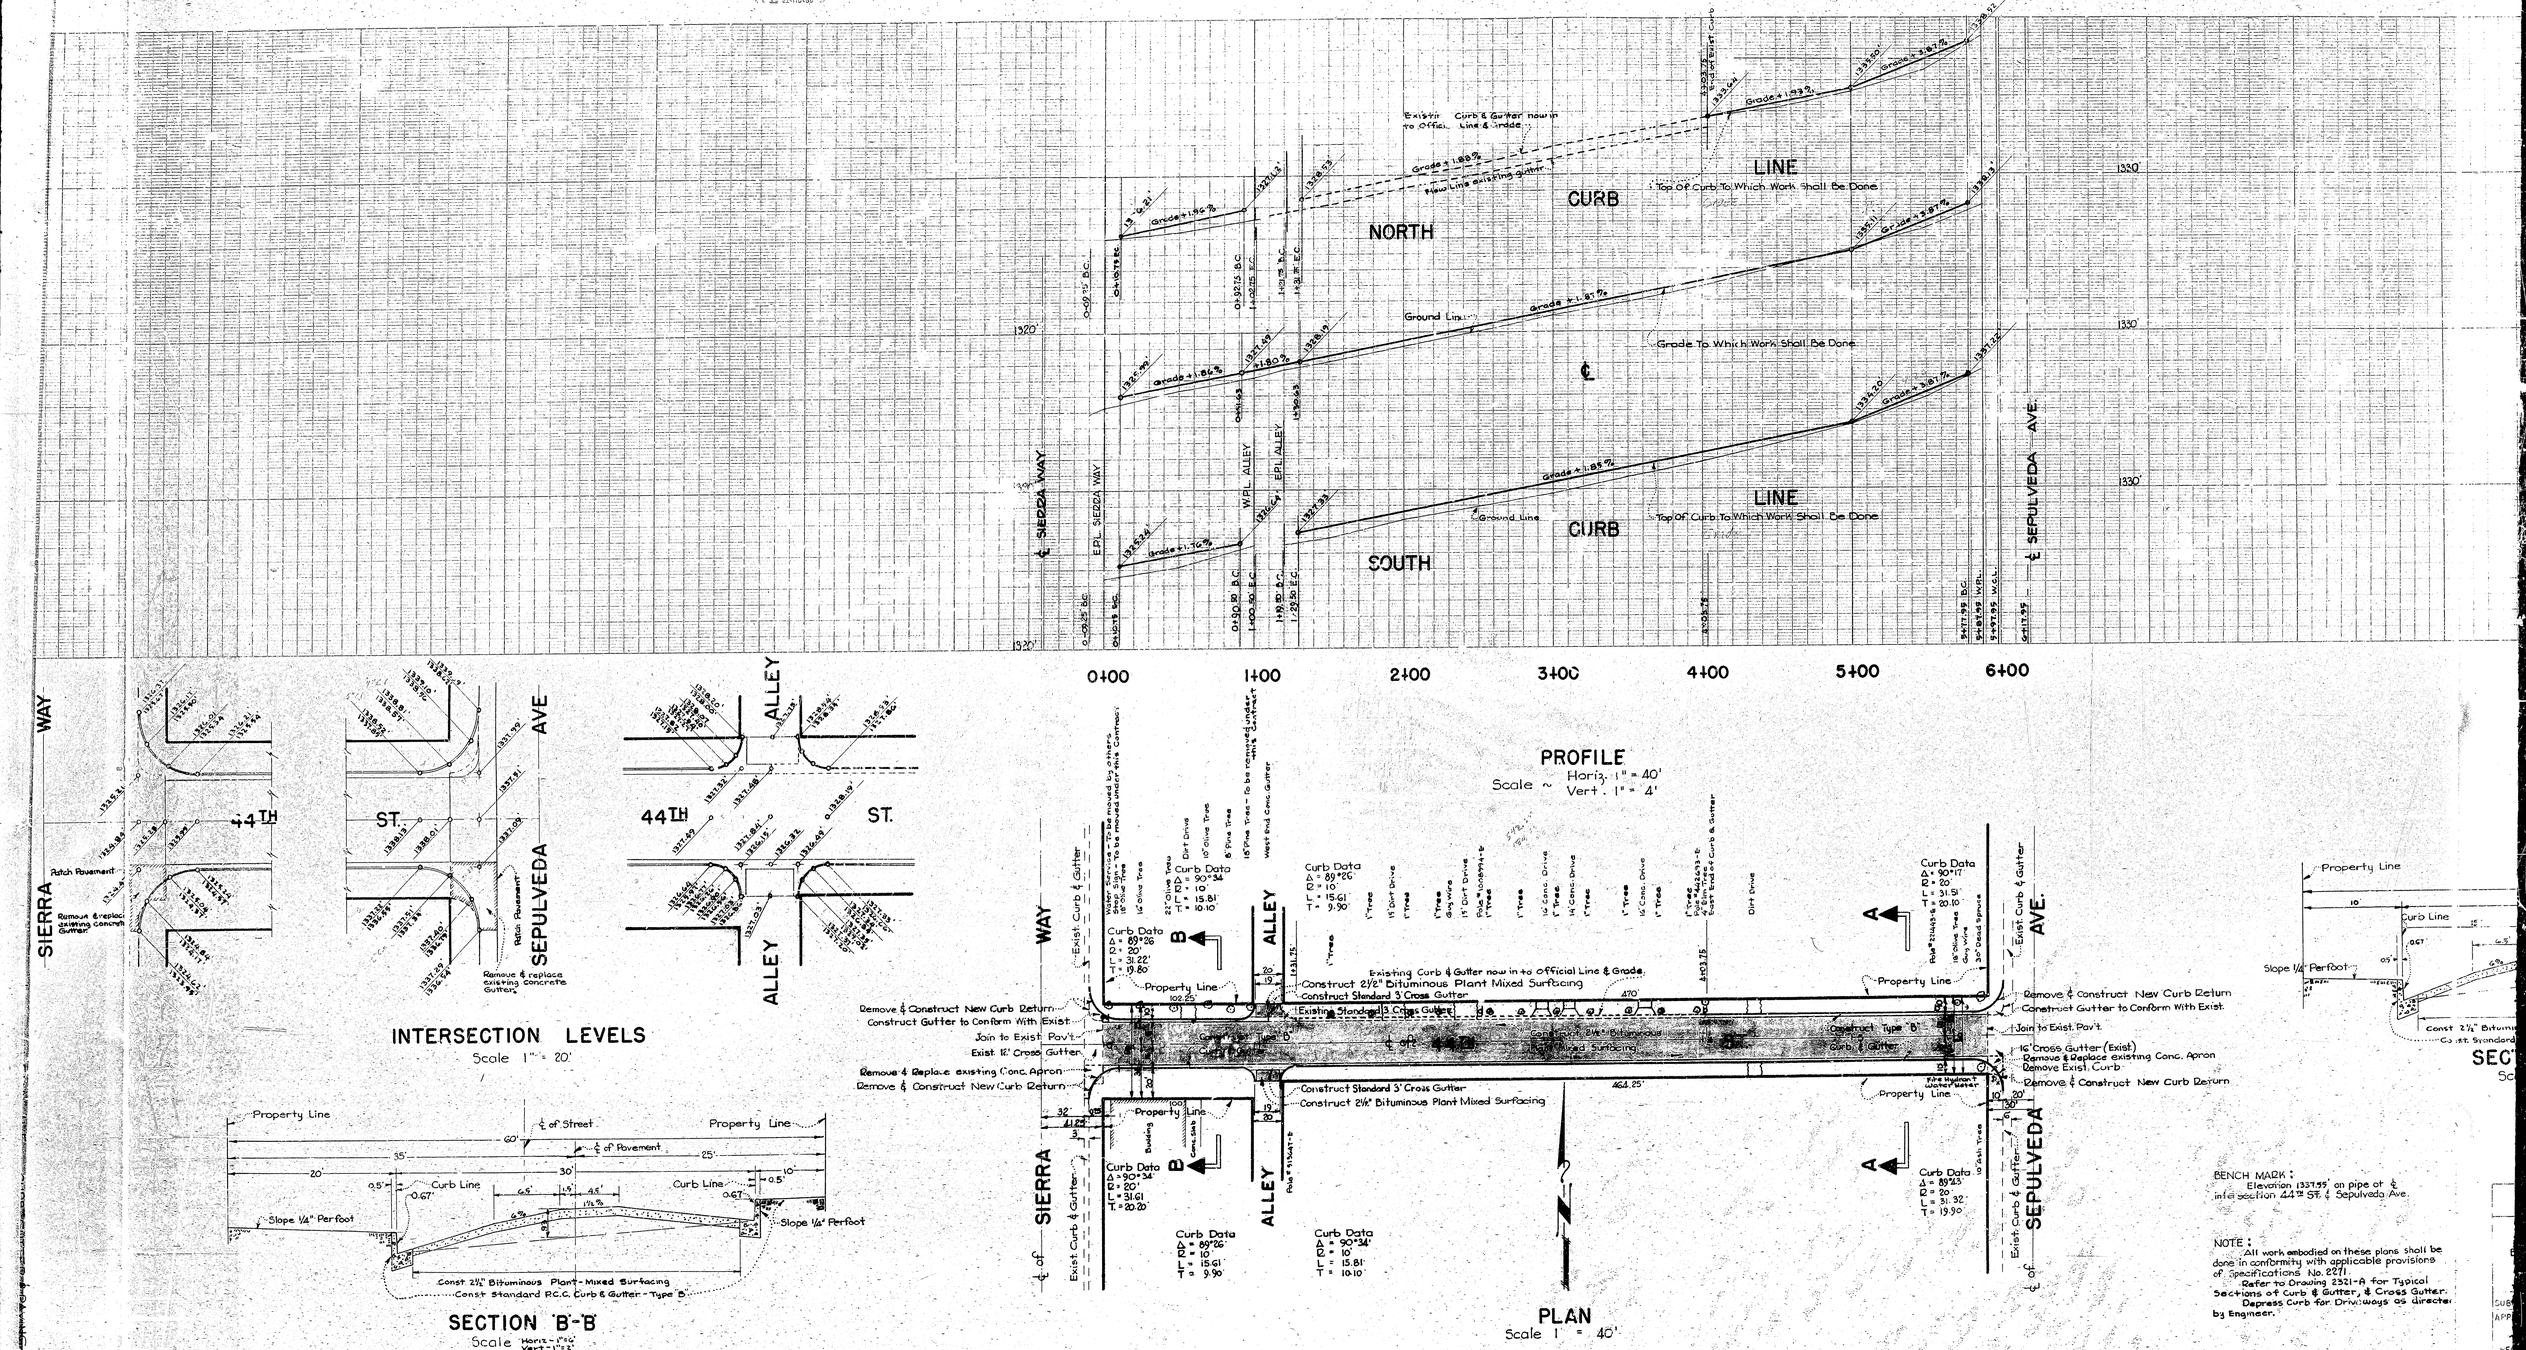

BENCH MARK :
Elevation 1337.55' on pipe of ℄ intersection 44TH ST. & Sepulveda Ave.

NOTE :
All work embodied on these plans shall be done in conformity with applicable provisions of Specifications No. 2271.
Refer to Drawing 2321-A for Typical Sections of Curb & Gutter, & Cross Gutter.
Depress Curb for Driveways as directed by Engineer.

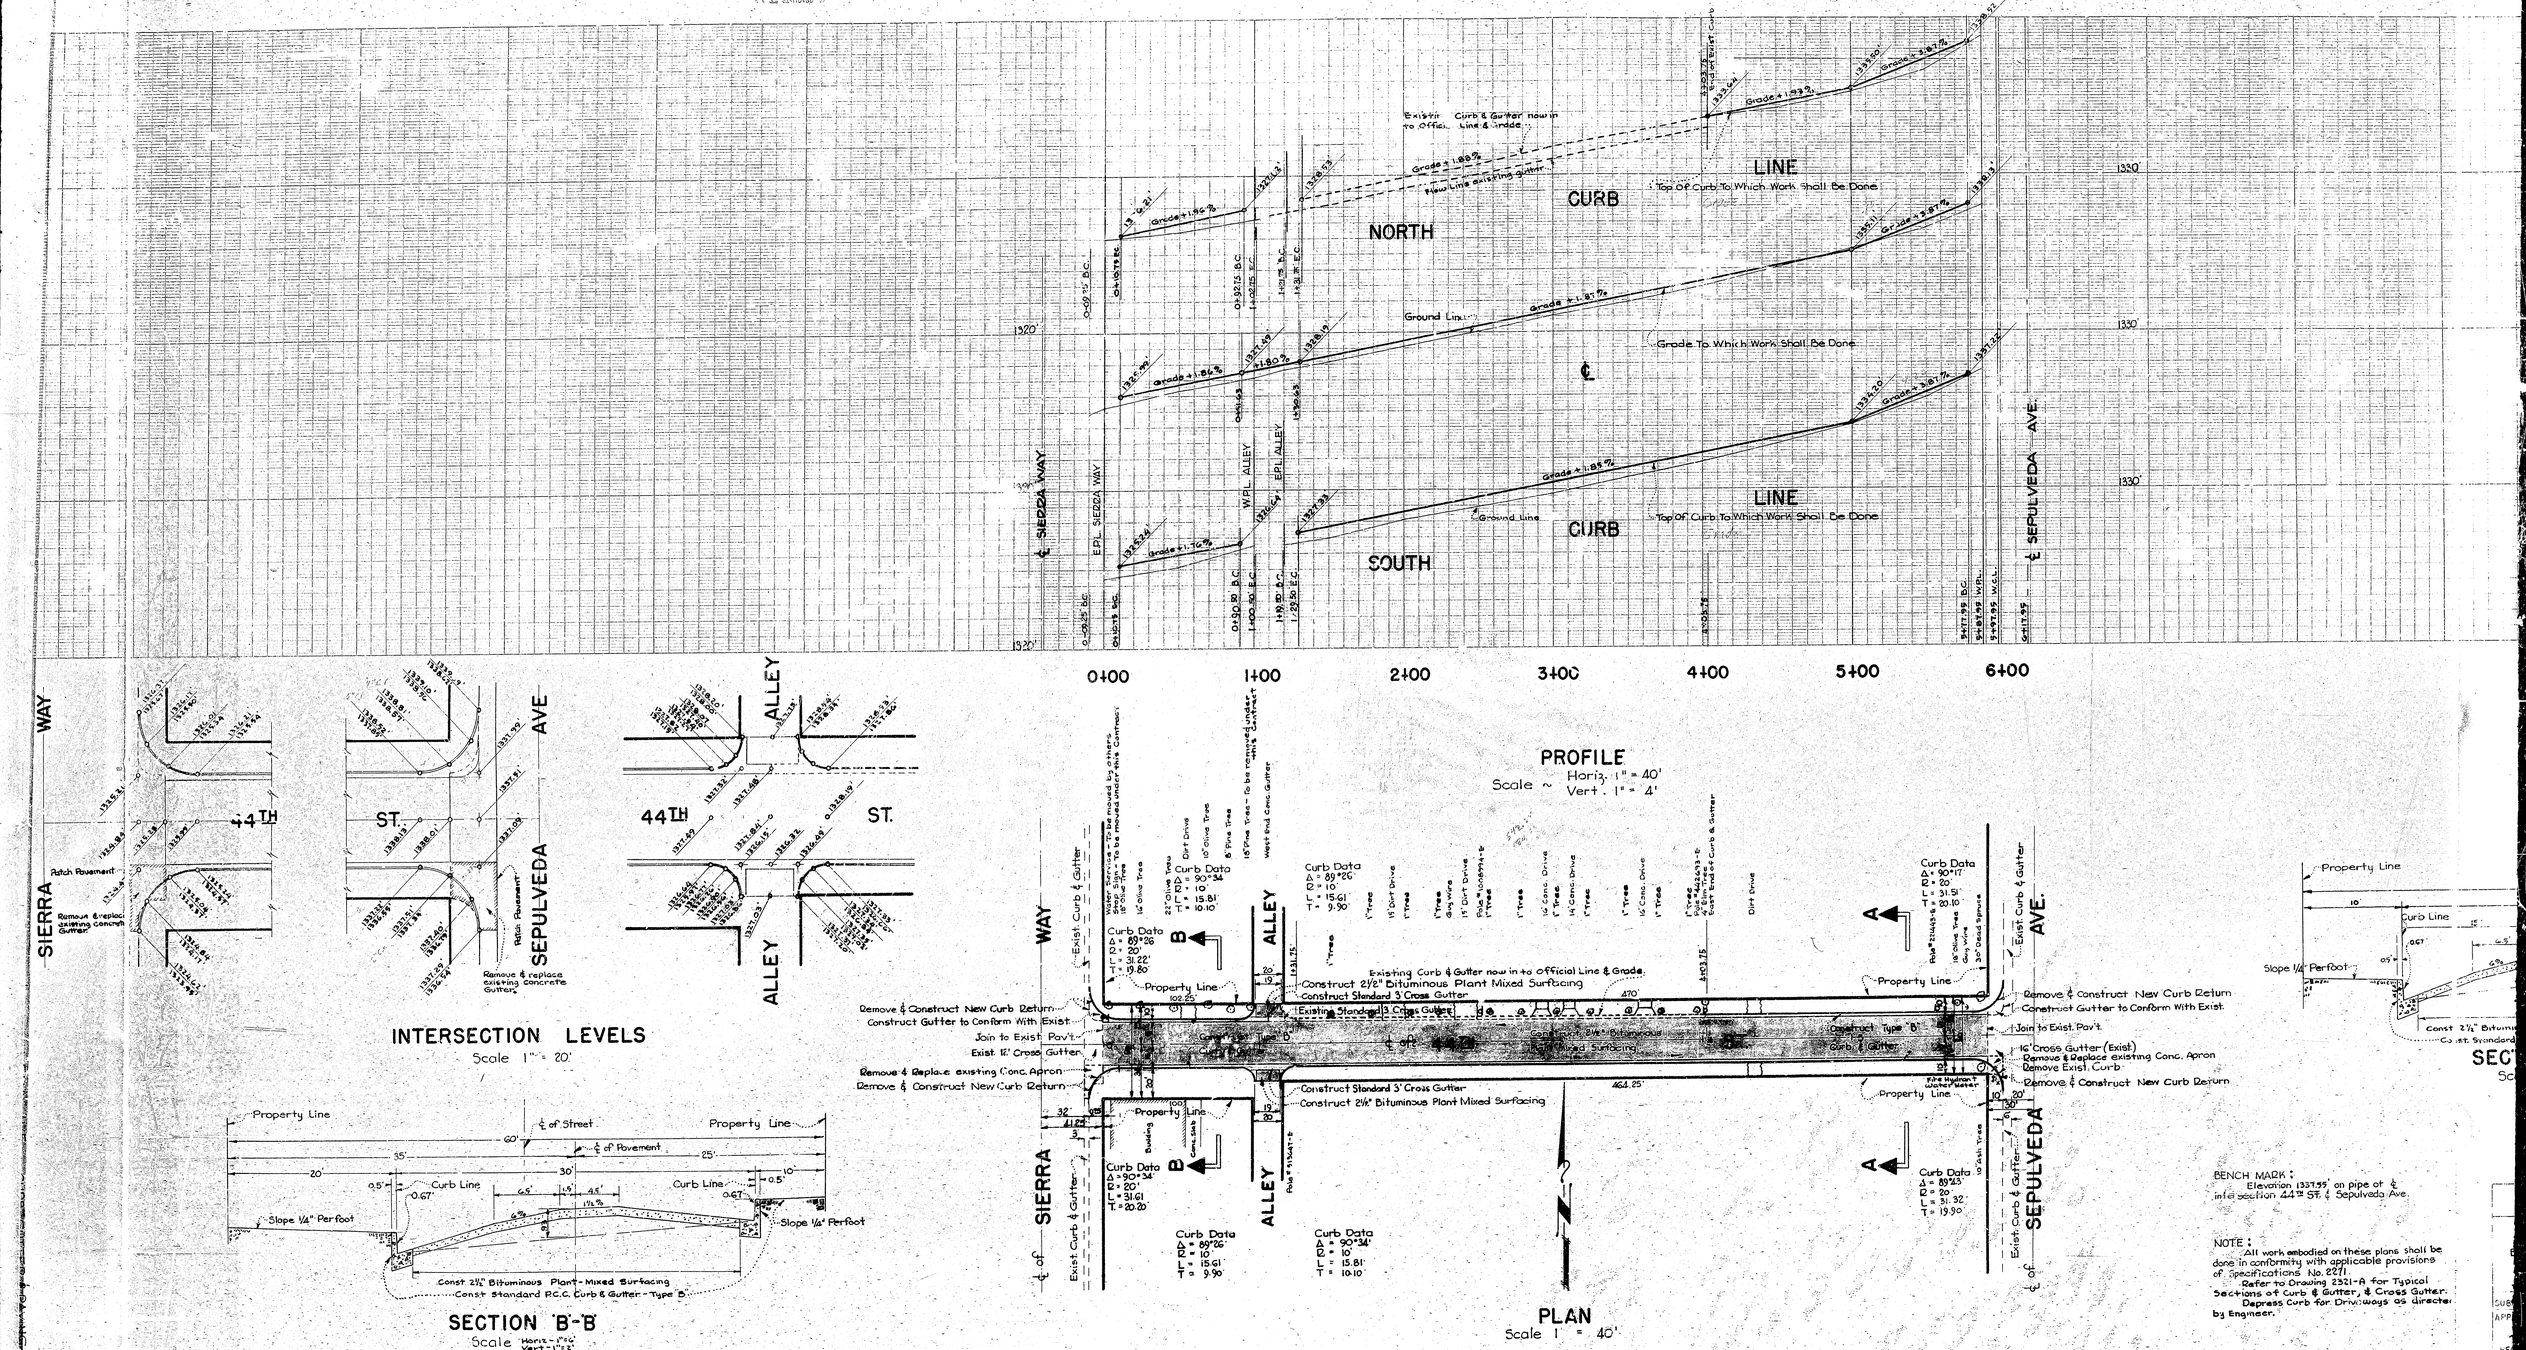

BENCH MARK :
Elevation 1337.55' on pipe of ℄ intersection 44TH ST. & Sepulveda Ave.

NOTE :
All work embodied on these plans shall be done in conformity with applicable provisions of Specifications No. 2271.
Refer to Drawing 2321-A for Typical Sections of Curb & Gutter, & Cross Gutter.
Depress Curb for Driveways as directed by Engineer.

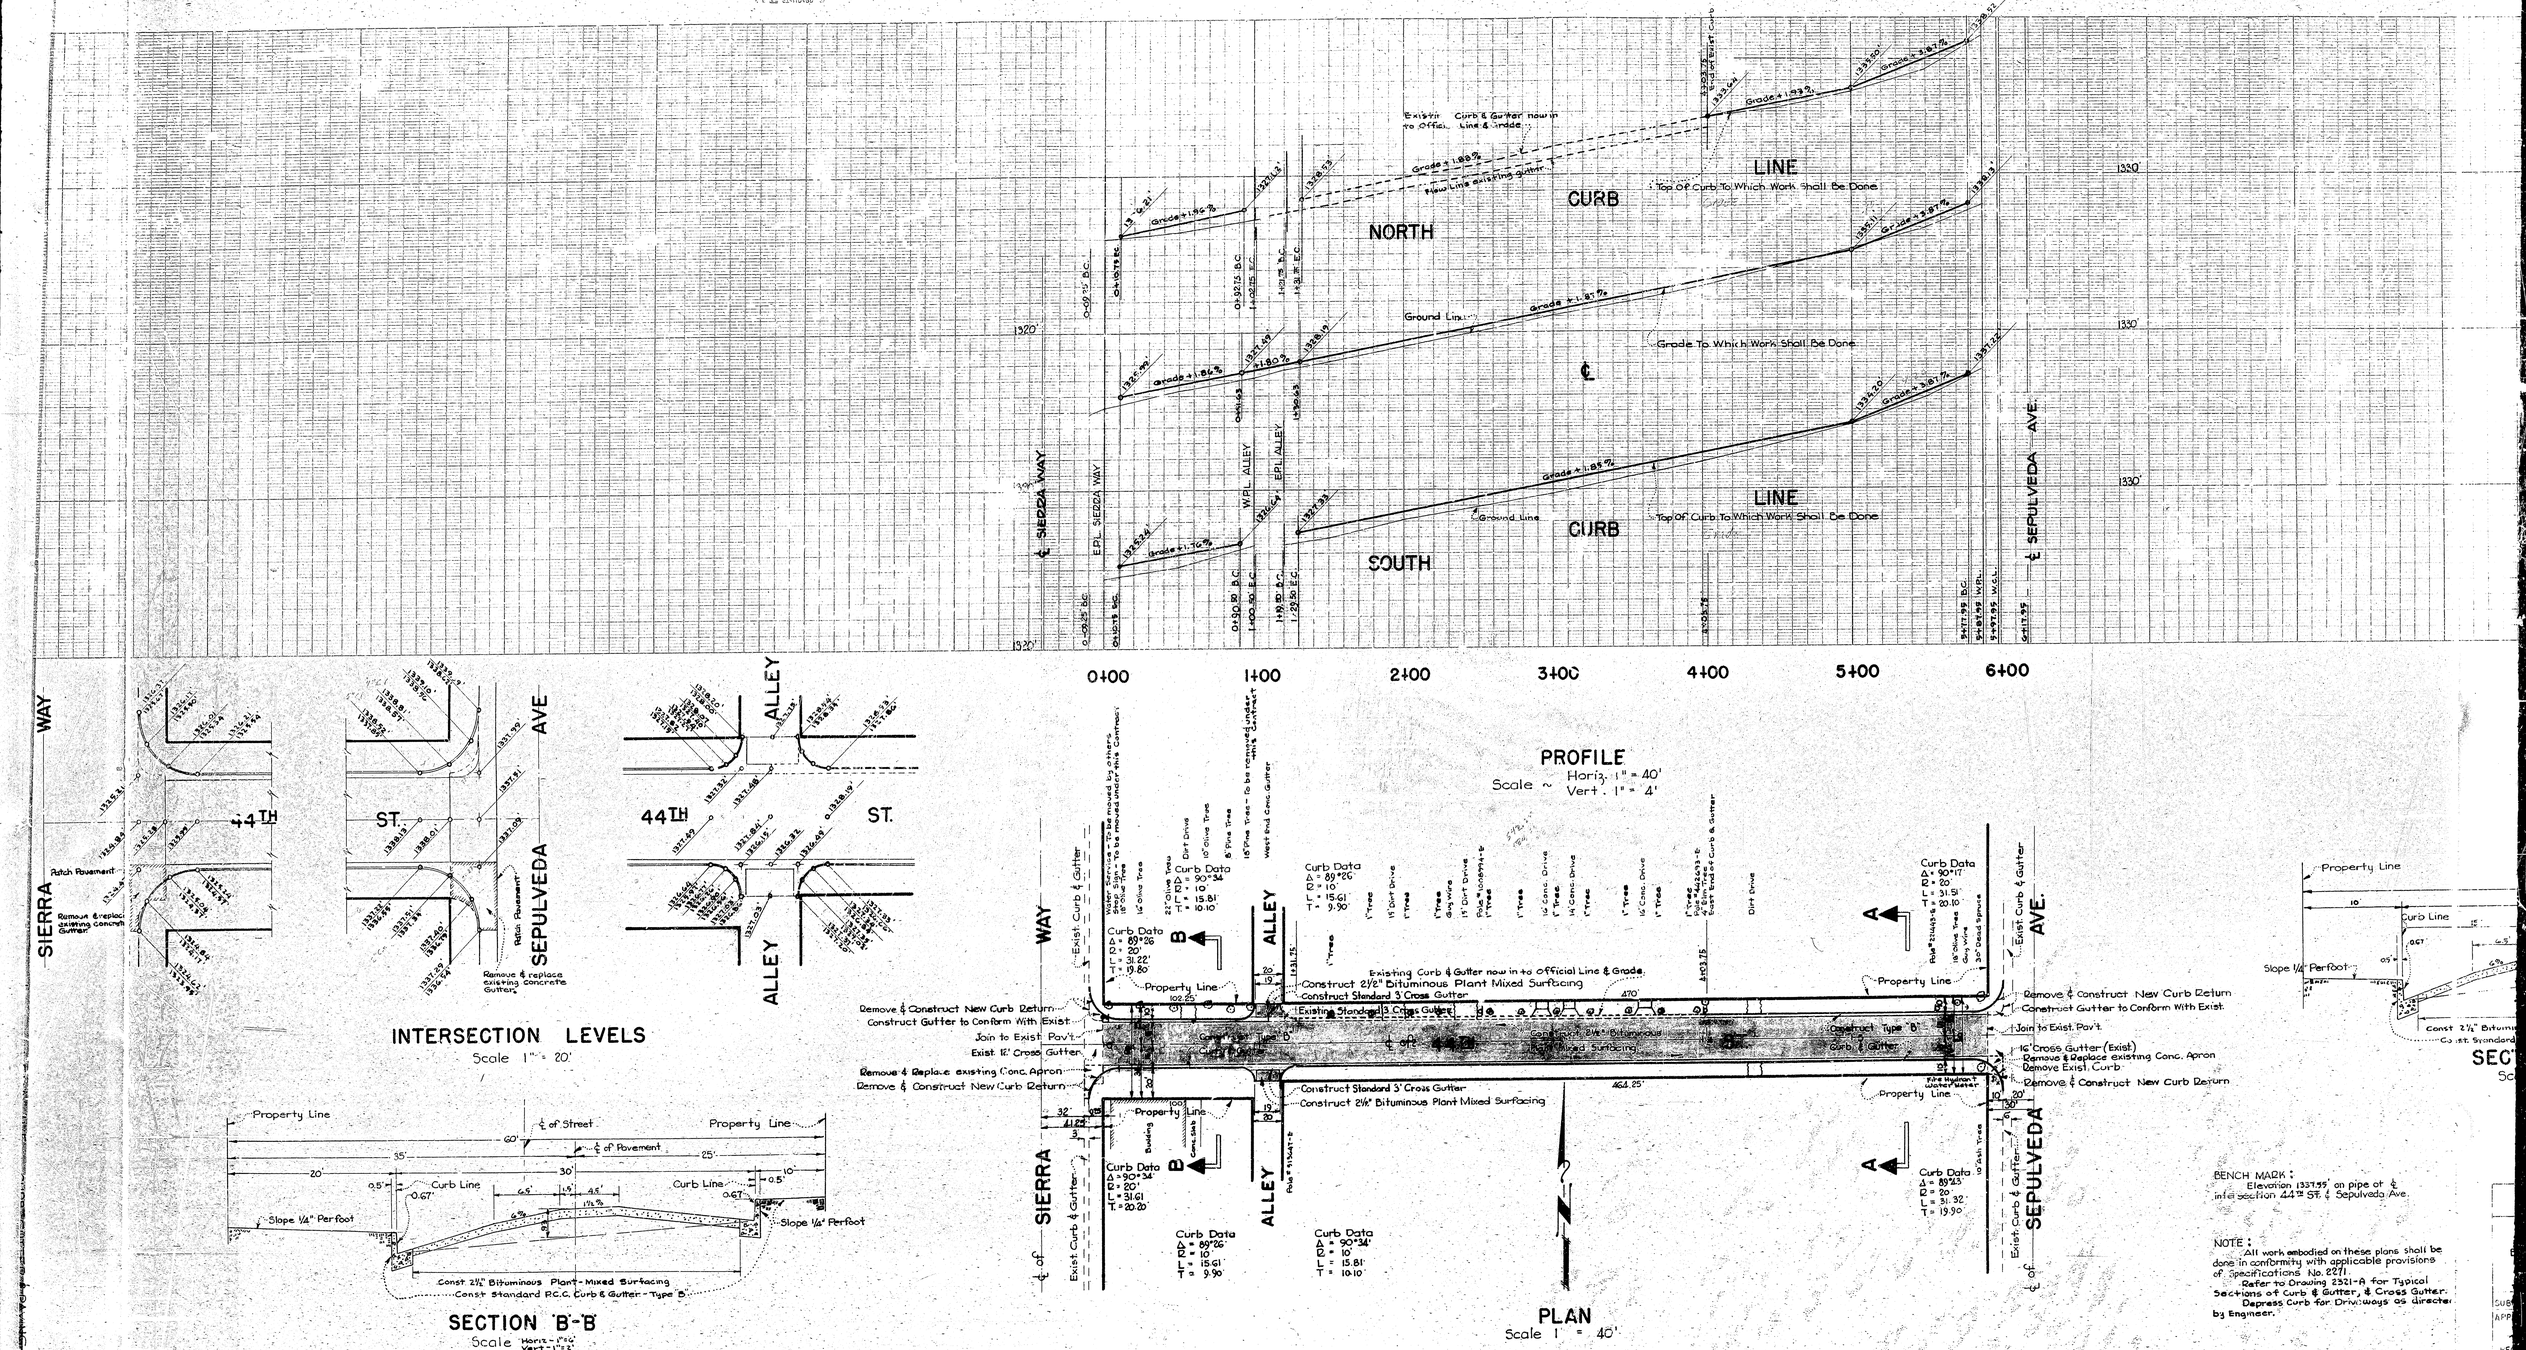

BENCH MARK :
Elevation 1337.55' on pipe of ℄ intersection 44TH ST. & Sepulveda Ave.

NOTE :
All work embodied on these plans shall be done in conformity with applicable provisions of Specifications No. 2271.
Refer to Drawing 2321-A for Typical Sections of Curb & Gutter, & Cross Gutter.
Depress Curb for Driveways as directed by Engineer.

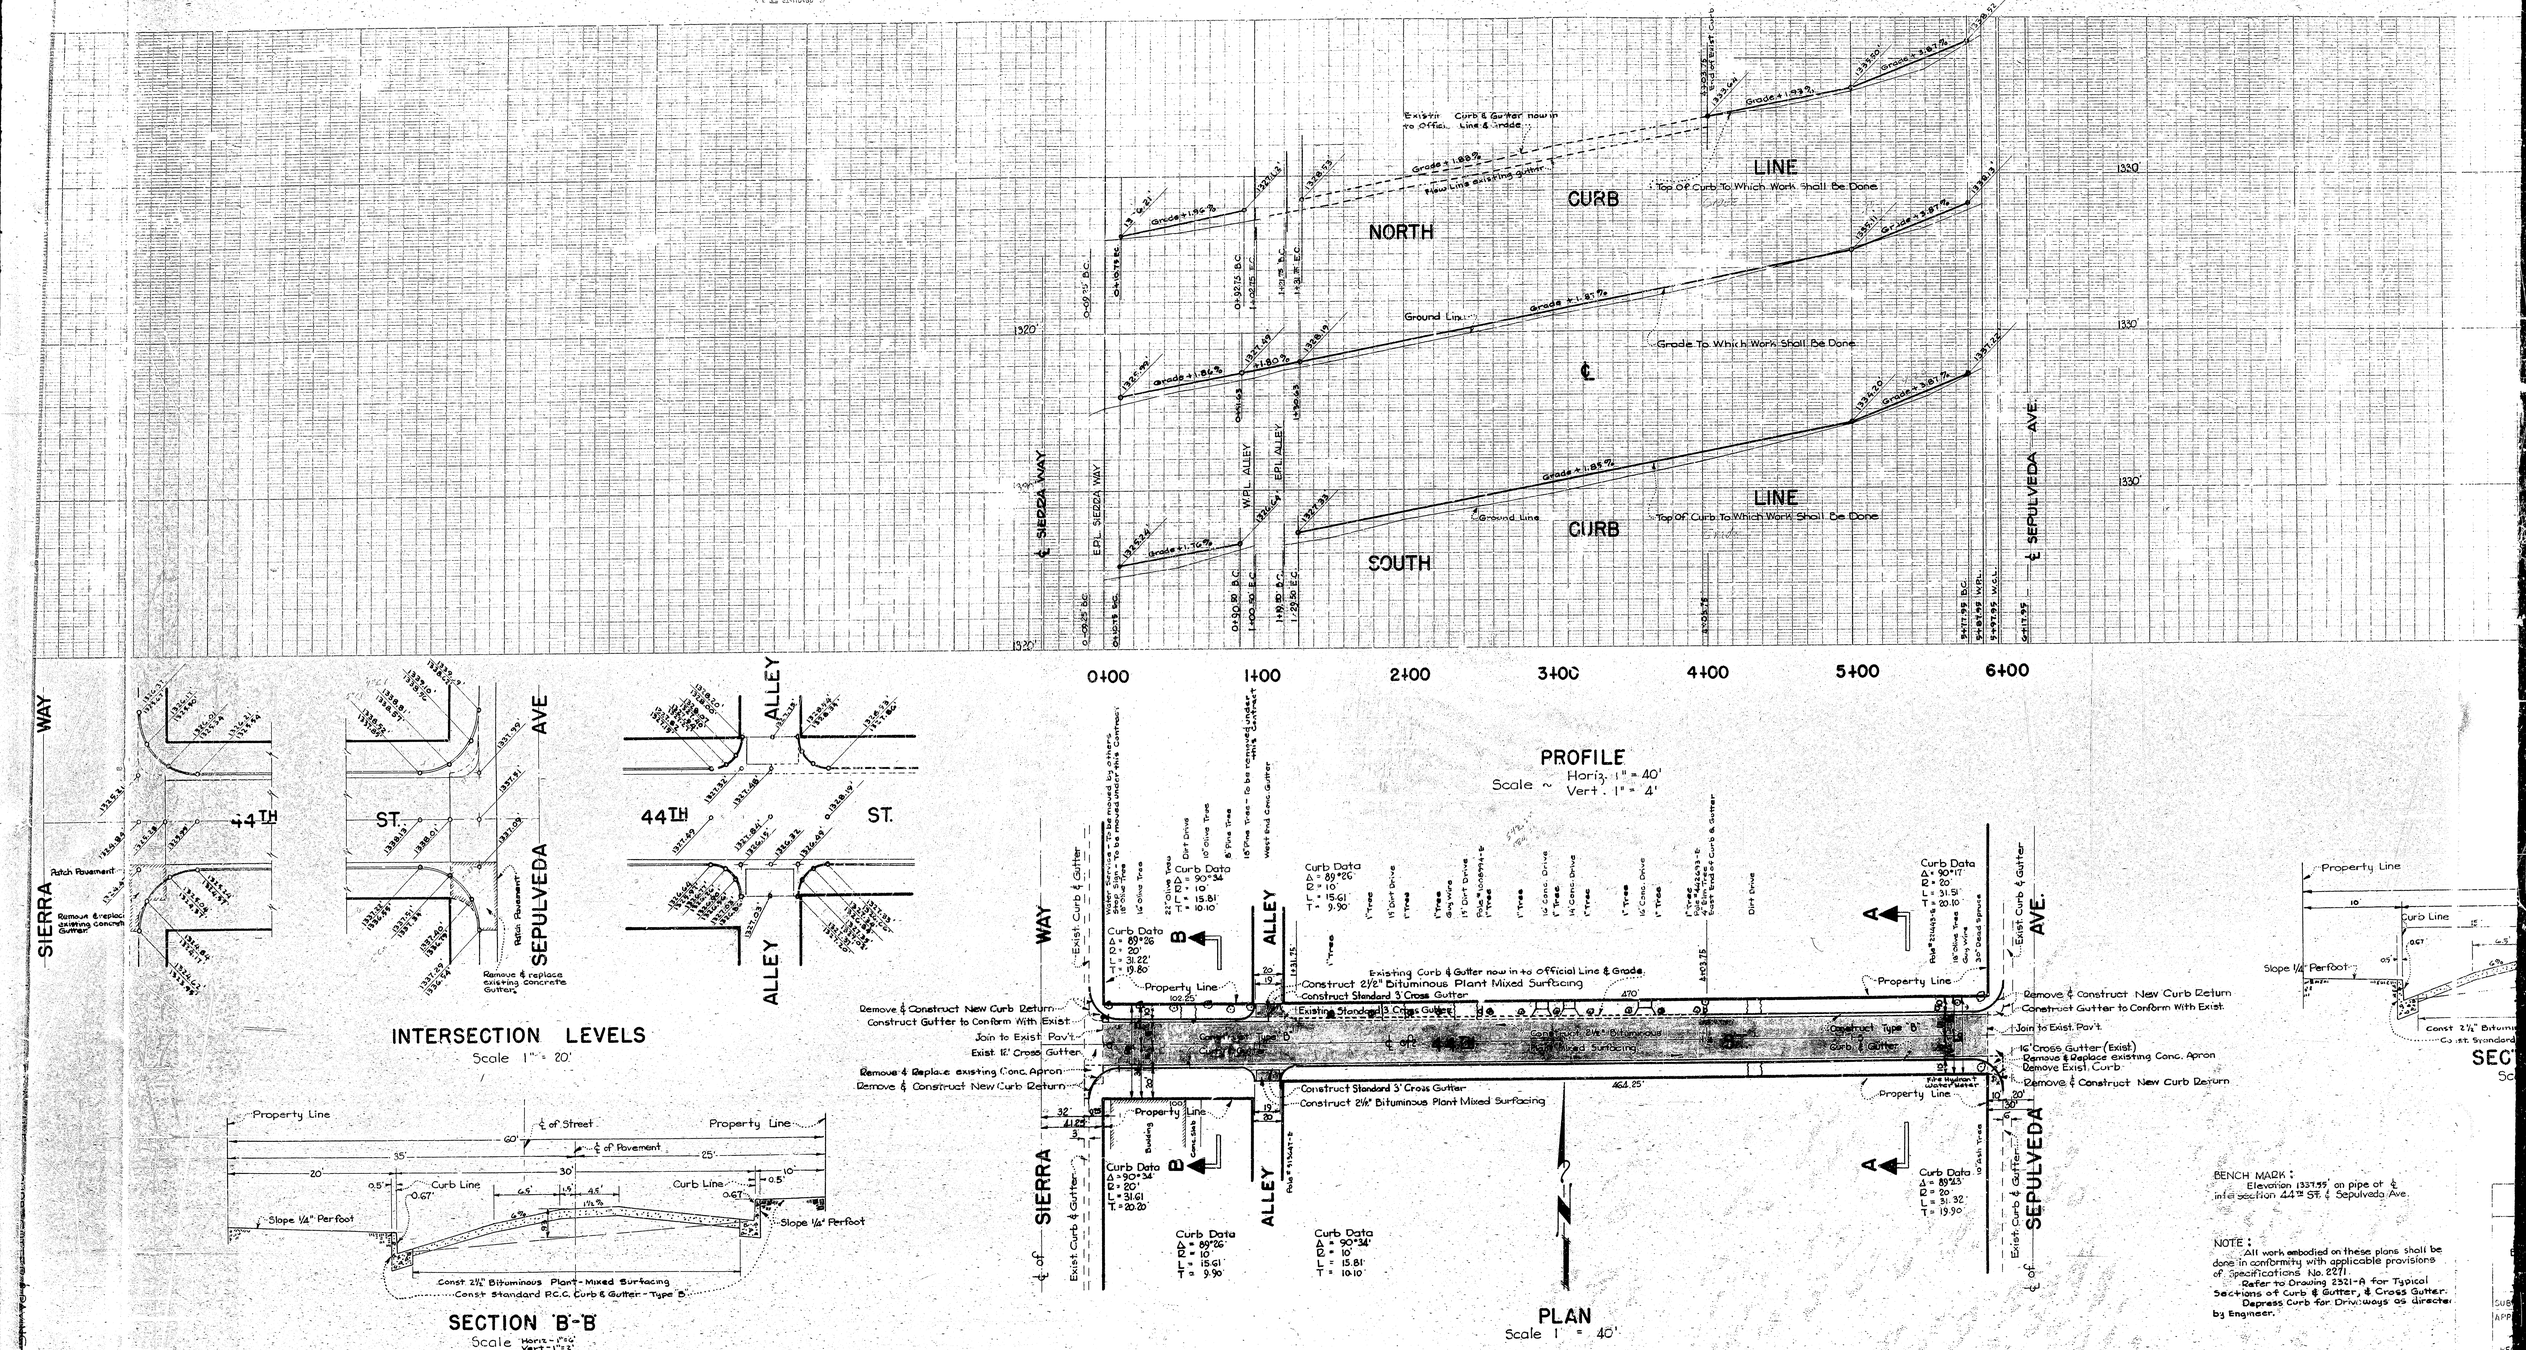

BENCH MARK :
Elevation 1337.55' on pipe of ℄ intersection 44TH ST. & Sepulveda Ave.

NOTE :
All work embodied on these plans shall be done in conformity with applicable provisions of Specifications No. 2271.
Refer to Drawing 2321-A for Typical Sections of Curb & Gutter, & Cross Gutter.
Depress Curb for Driveways as directed by Engineer.