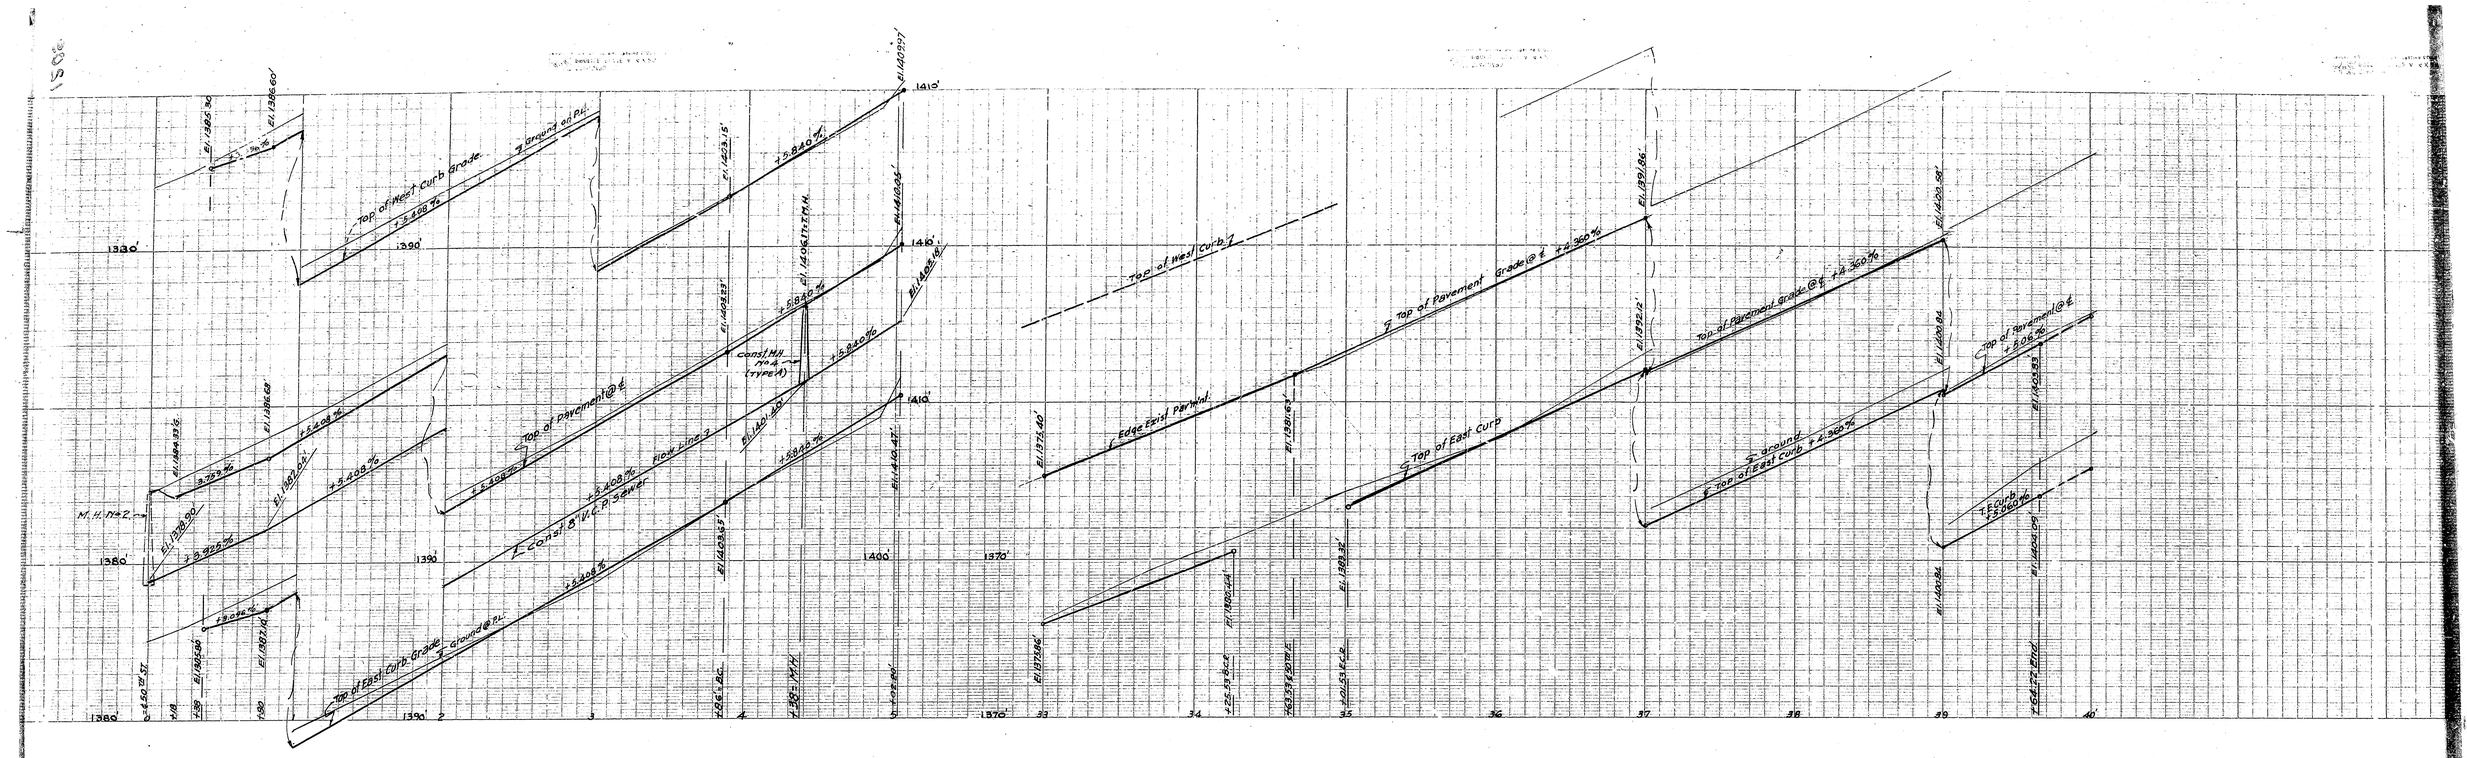


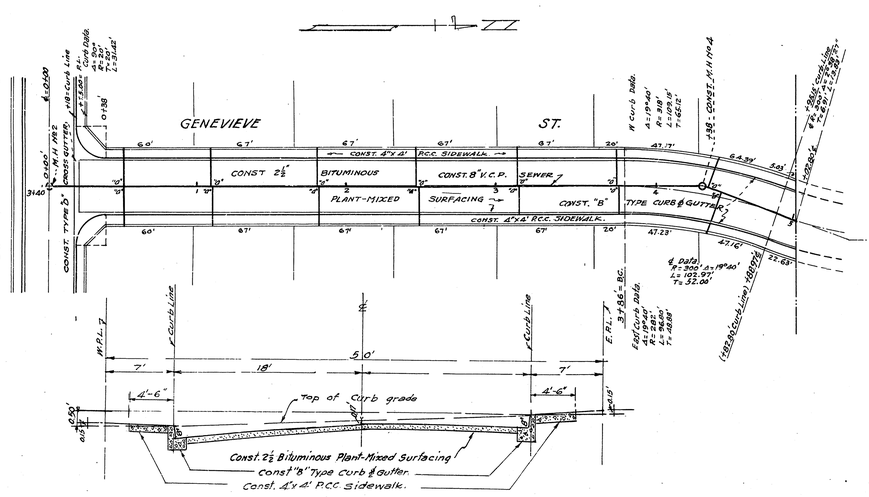


TYPICAL SECTION GENEVIEVE ST.
Scale — Hor. 1"=60', Vert. 1"=3'

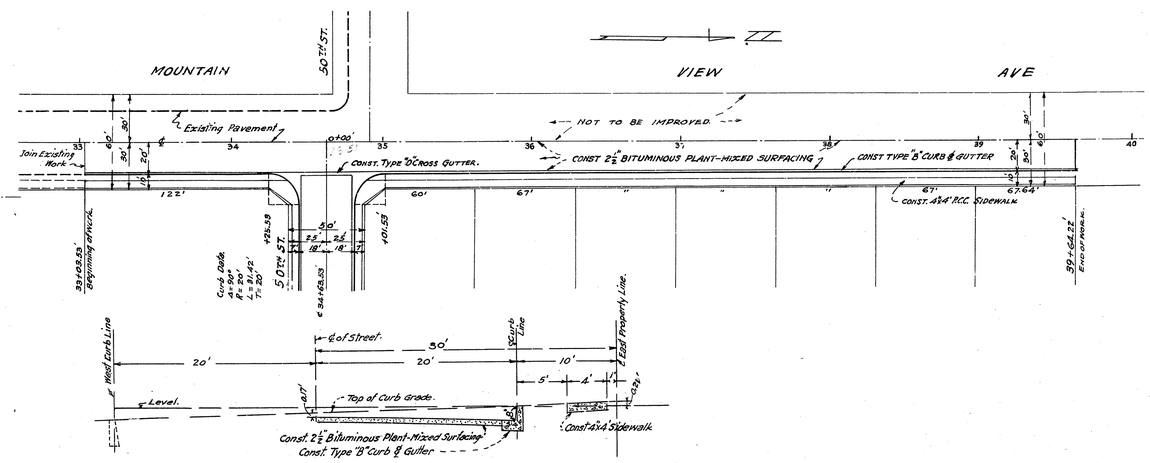


TYPICAL SECTION MOUNTAIN VIEW AVE.
Scale — Hor. 1"=6', Vert. 1"=3'

DEPARTMENT OF ENGINEERING
CITY OF SAN BERNARDINO

IMPROVEMENTS IN TRACT No. 40
MT. VIEW, GENEVIEVE, 50TH
& SIERRA RD.

| | | |
|---|---|---|
| SUBMITTED BY W. L. Hand | REFERENCE | DR |
| APPROVED February 17, 1953 | DRAWN BY | |
| CITY ENGINEER | CHECKED BY | SH |
| REGISTERED CIVIL ENGINEER NO. 1063 | | |

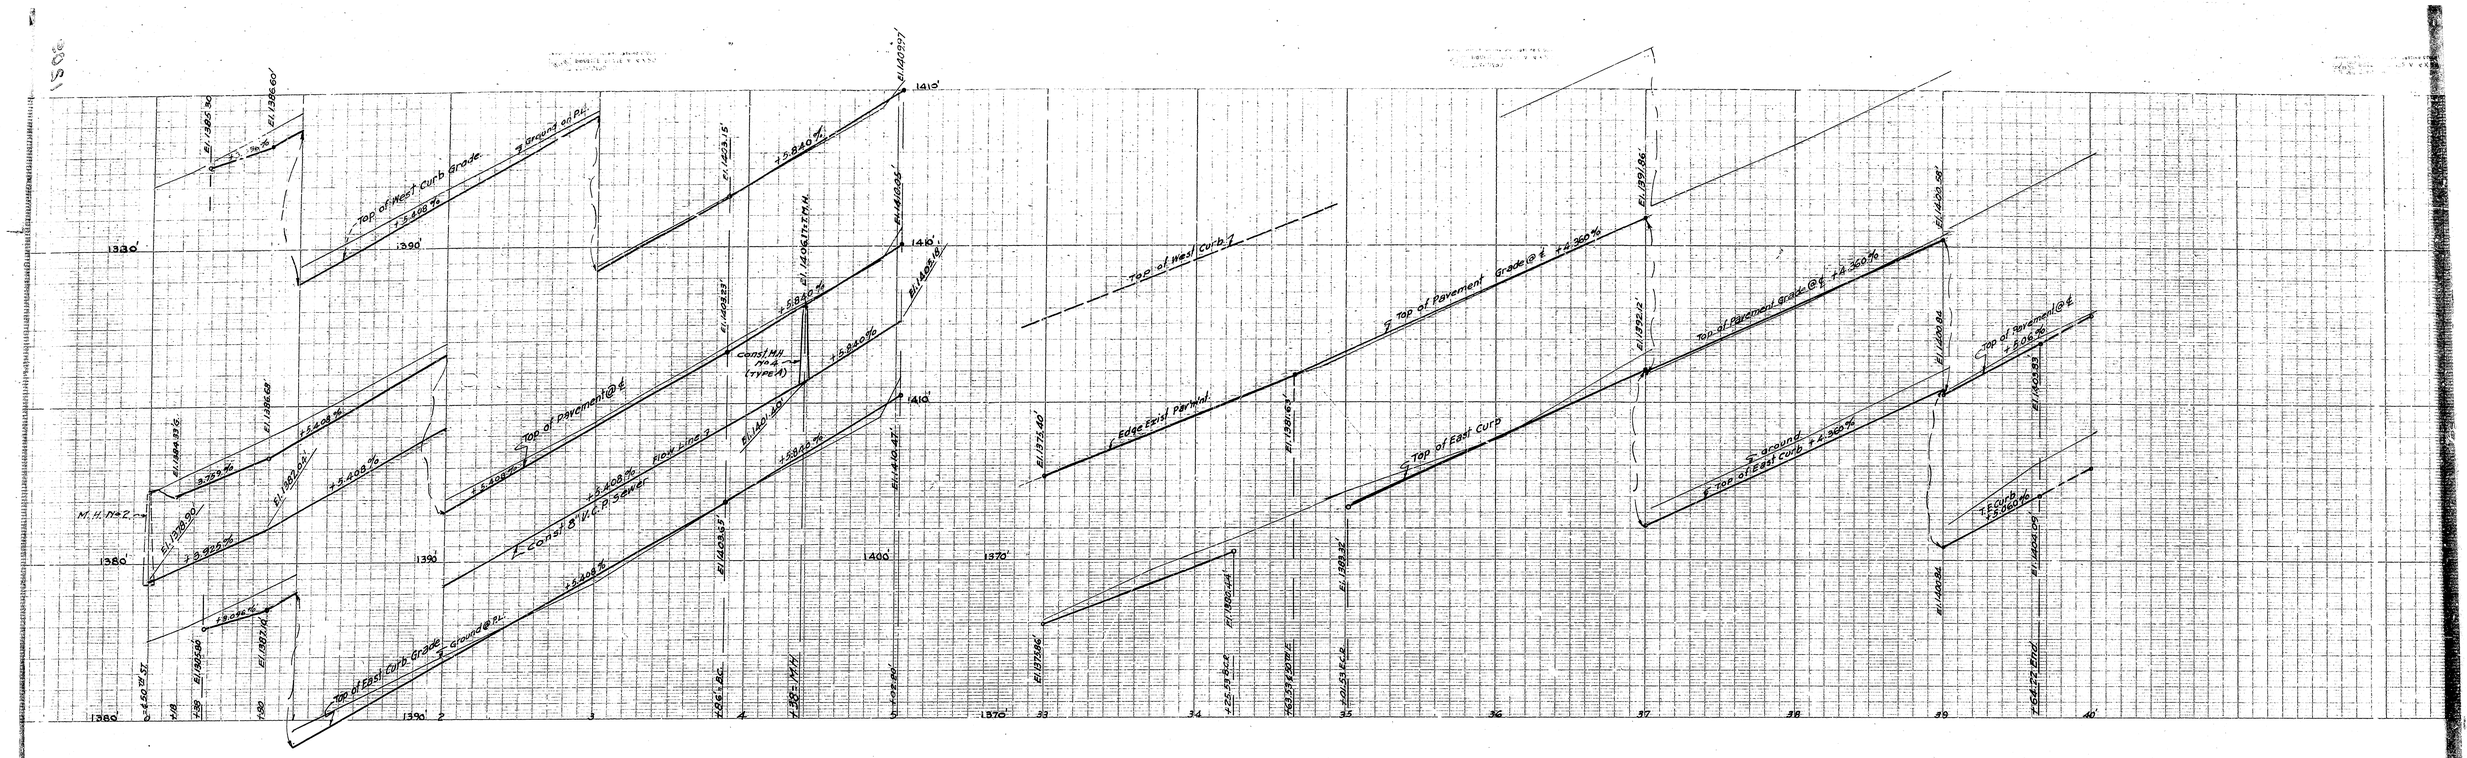


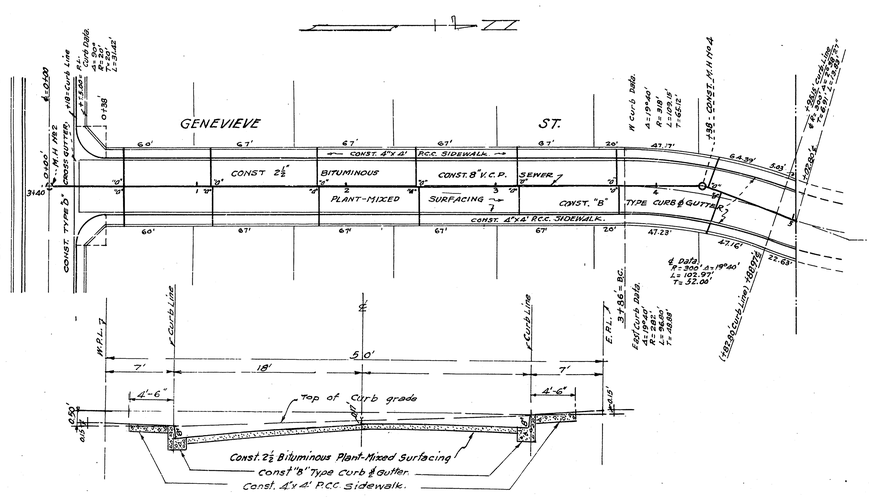


TYPICAL SECTION GENEVIEVE ST.
Scale — Hor. 1"=60', Vert. 1"=3'

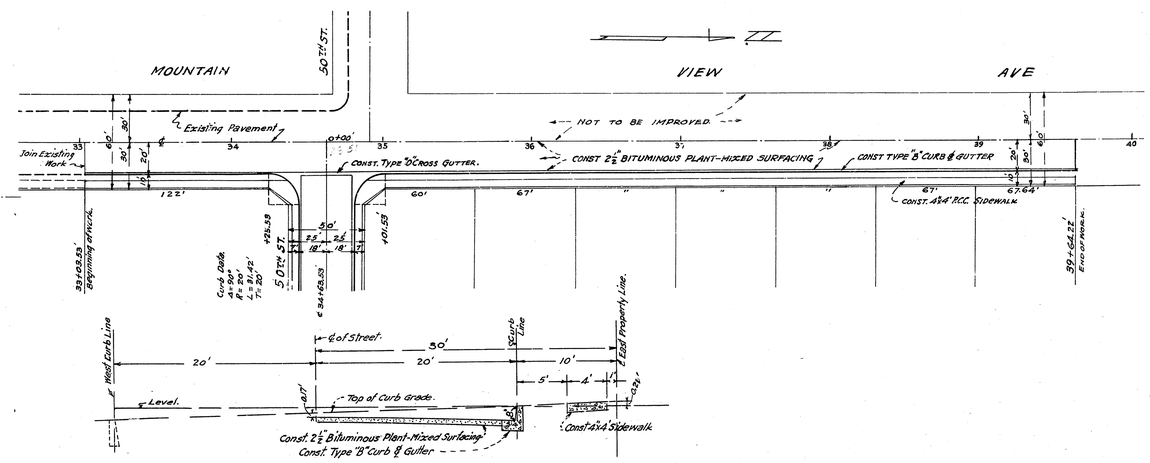


TYPICAL SECTION MOUNTAIN VIEW AVE.
Scale — Hor. 1"=6', Vert. 1"=3'

DEPARTMENT OF ENGINEERING
CITY OF SAN BERNARDINO

IMPROVEMENTS IN TRACT No. 40
MT. VIEW, GENEVIEVE, 50TH
& SIERRA RD.

| | | |
|---|---|---|
| SUBMITTED BY W. L. Hand | REFERENCE | DR |
| APPROVED February 17, 1953 | DRAWN BY | |
| CITY ENGINEER | CHECKED BY | SH |
| REGISTERED CIVIL ENGINEER NO. 1063 | | |