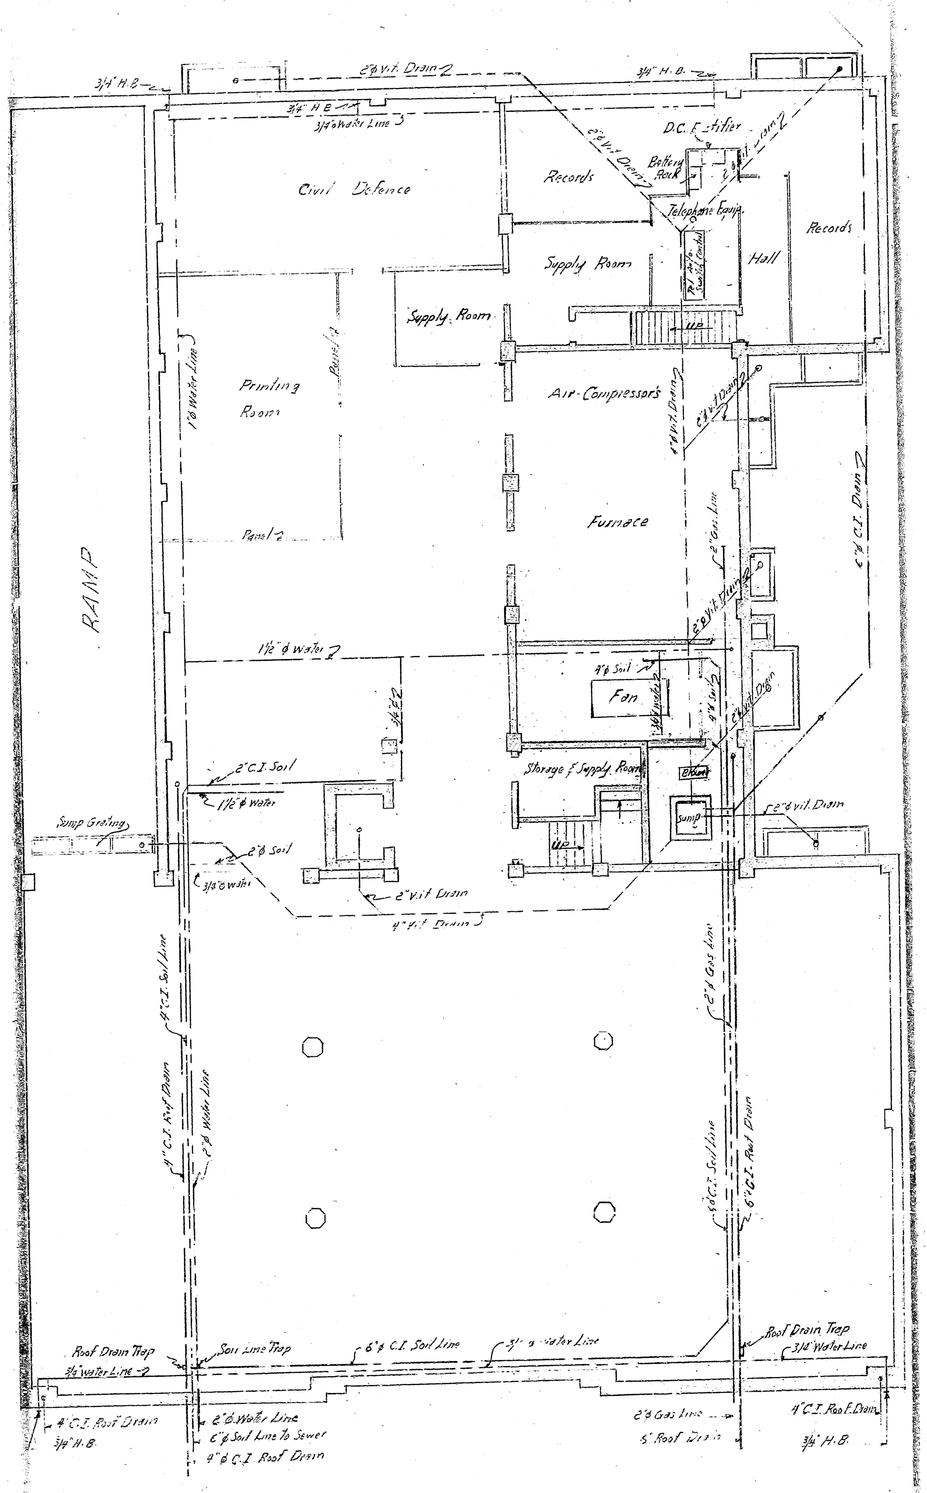
3/4" H.B.
2"V.I. Drain
3/4" H.B.
3/4" H.B.
3/4" Water Line
3/4" H.B.
Civil Defence
Records
Bolting Rack
DC. Emitter
Telephone Equip.
Records
Supply Room
Hall
Supply Room
Air-Compressors
Printing Room
Panel
Furnace
RAMP
1 1/2" Water Line
4" Soil
Fan
Storage & Supply Room
Sump
2" C.I. Soil
1 1/2" Water
2" Soil
3/4" Water
2" V.I. Drain
4" V.I. Drain
Sump Grating
4" C.I. Roof Drain
4" C.I. Soil Line
3" Water Line
6" C.I. Soil Line
6" C.I. Roof Drain
Roof Drain Trap
3/4" Water Line
Soil Line Trap
6" C.I. Soil Line
3" Water Line
Roof Drain Trap
3/4" Water Line
4" C.I. Roof Drain
3/4" H.B.
2" Water Line
6" Soil Line To Sewer
4" C.I. Roof Drain
2" Gas Line
4" C.I. Roof Drain
3/4" H.B.

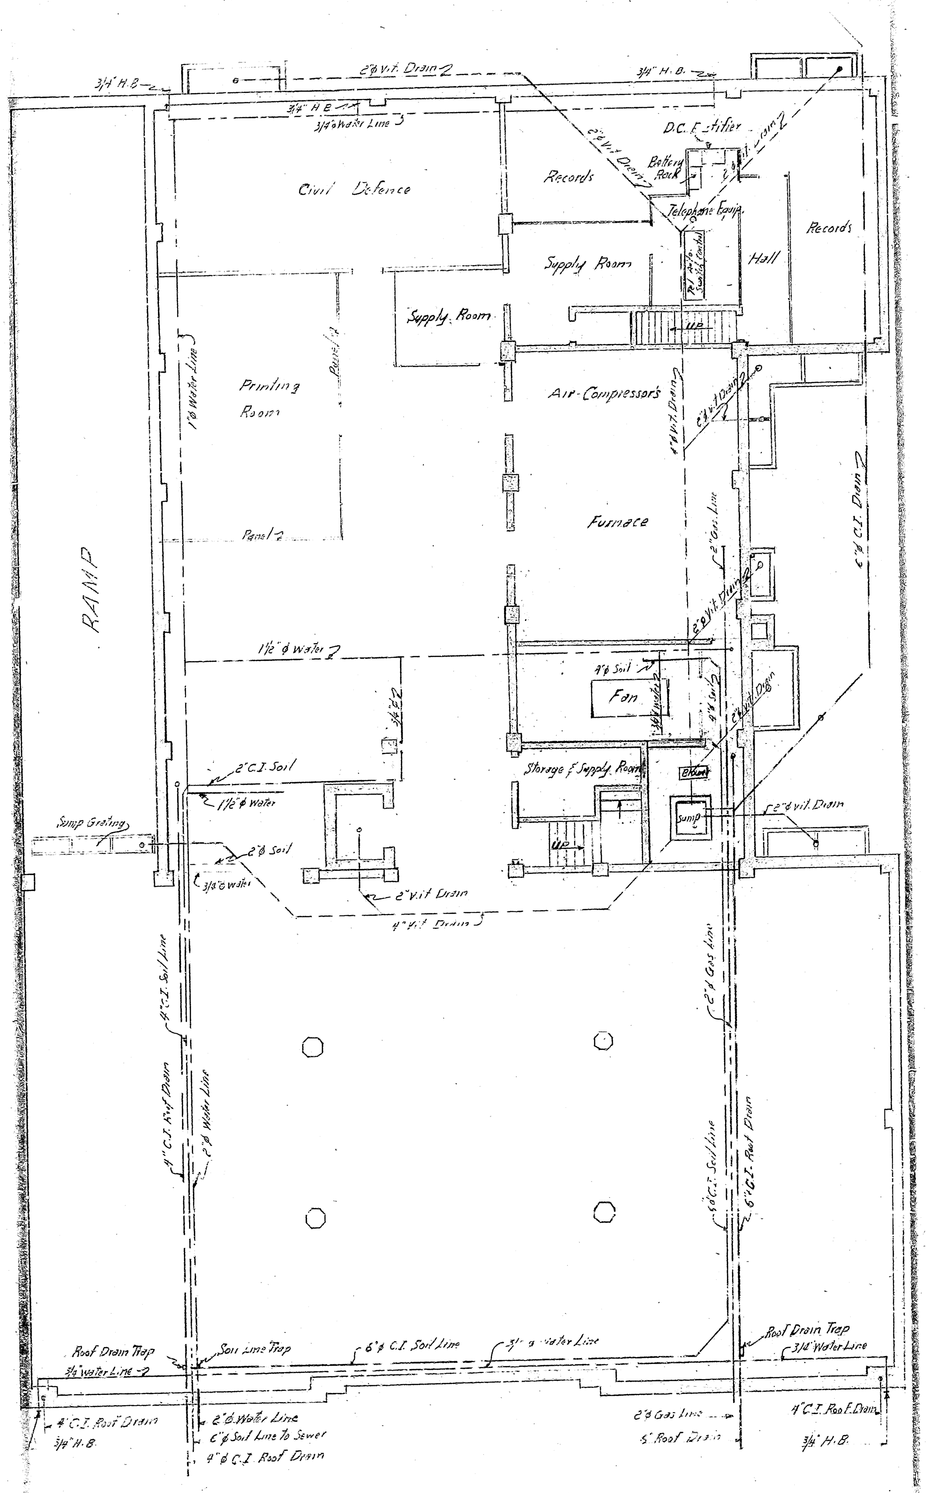
3/4" H.B.
2"V.I. Drain
3/4" H.B.
3/4" H.B.
3/4" Water Line
3/4" H.B.
Civil Defence
Records
Bolting Rack
DC. Emitter
Telephone Equip.
Records
Supply Room
Hall
Supply Room
Air-Compressors
Printing Room
Panel
Furnace
RAMP
1 1/2" Water Line
4" Soil
Fan
Storage & Supply Room
Sump
2" C.I. Soil
1 1/2" Water
2" Soil
3/4" Water
2" V.I. Drain
4" V.I. Drain
Sump Grating
4" C.I. Roof Drain
4" C.I. Soil Line
3" Water Line
6" C.I. Soil Line
6" C.I. Roof Drain
Roof Drain Trap
3/4" Water Line
Soil Line Trap
6" C.I. Soil Line
3" Water Line
Roof Drain Trap
3/4" Water Line
4" C.I. Roof Drain
3/4" H.B.
2" Water Line
6" Soil Line To Sewer
4" C.I. Roof Drain
2" Gas Line
4" C.I. Roof Drain
3/4" H.B.

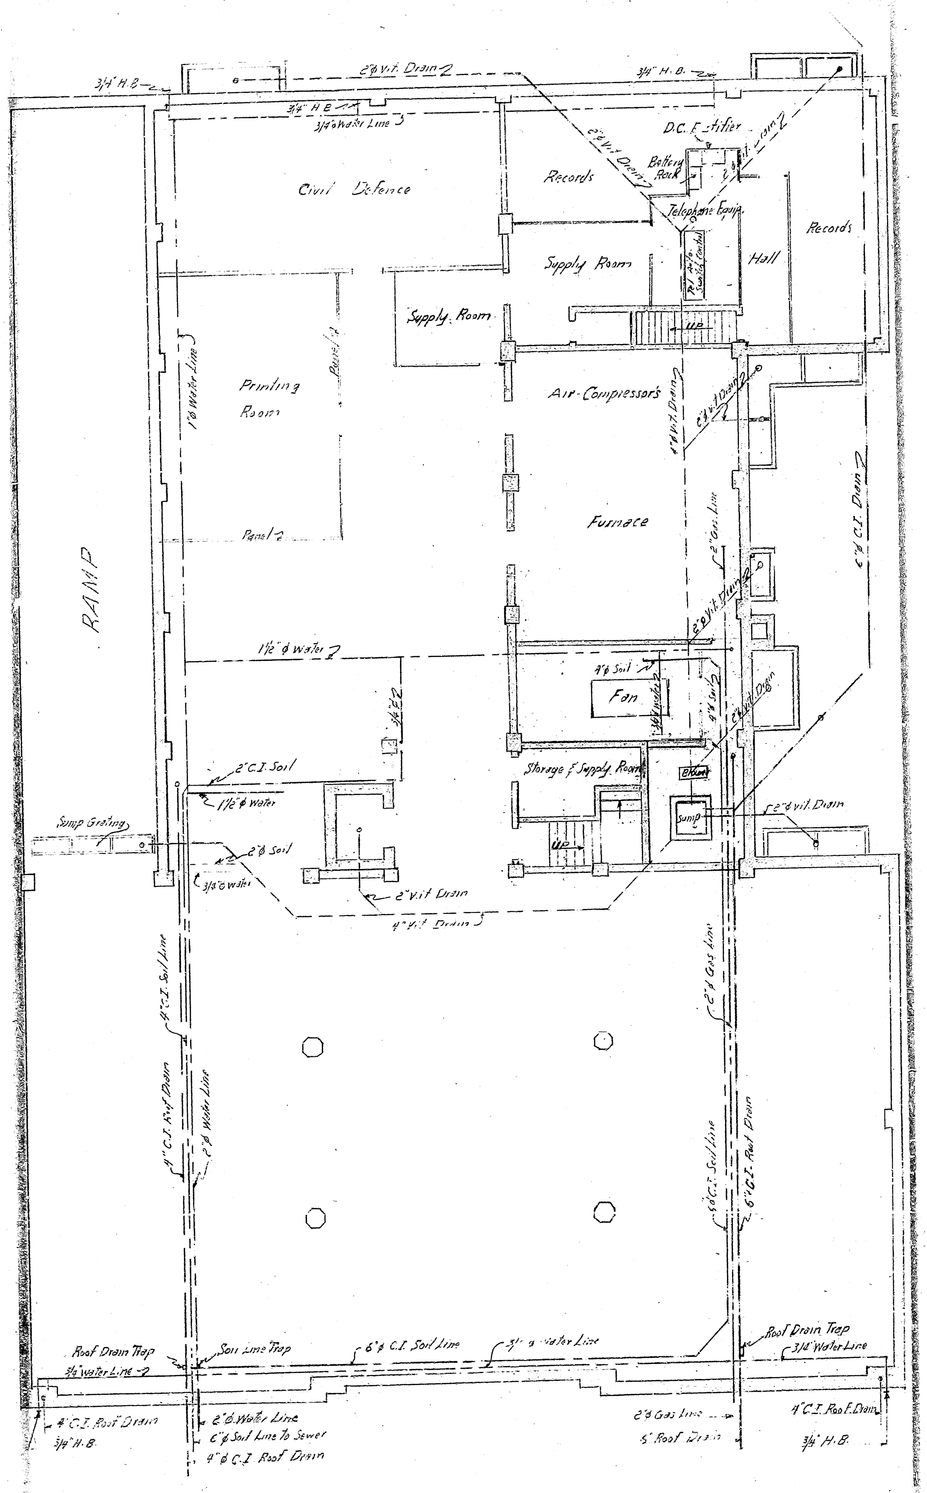
3/4" H.B.
2"V.I. Drain
3/4" H.B.
3/4" H.B.
3/4" Water Line
3/4" H.B.
Civil Defence
Records
Bolting Rack
DC. Emitter
Telephone Equip.
Records
Supply Room
Hall
Supply Room
Air-Compressors
Printing Room
Panel
Furnace
RAMP
1 1/2" Water Line
4" Soil
Fan
Storage & Supply Room
Sump
2" C.I. Soil
1 1/2" Water
2" Soil
3/4" Water
2" V.I. Drain
4" V.I. Drain
Sump Grating
4" C.I. Roof Drain
4" C.I. Soil Line
3" Water Line
6" C.I. Soil Line
6" C.I. Roof Drain
Roof Drain Trap
3/4" Water Line
Soil Line Trap
6" C.I. Soil Line
3" Water Line
Roof Drain Trap
3/4" Water Line
4" C.I. Roof Drain
3/4" H.B.
2" Water Line
6" Soil Line To Sewer
4" C.I. Roof Drain
2" Gas Line
4" C.I. Roof Drain
3/4" H.B.