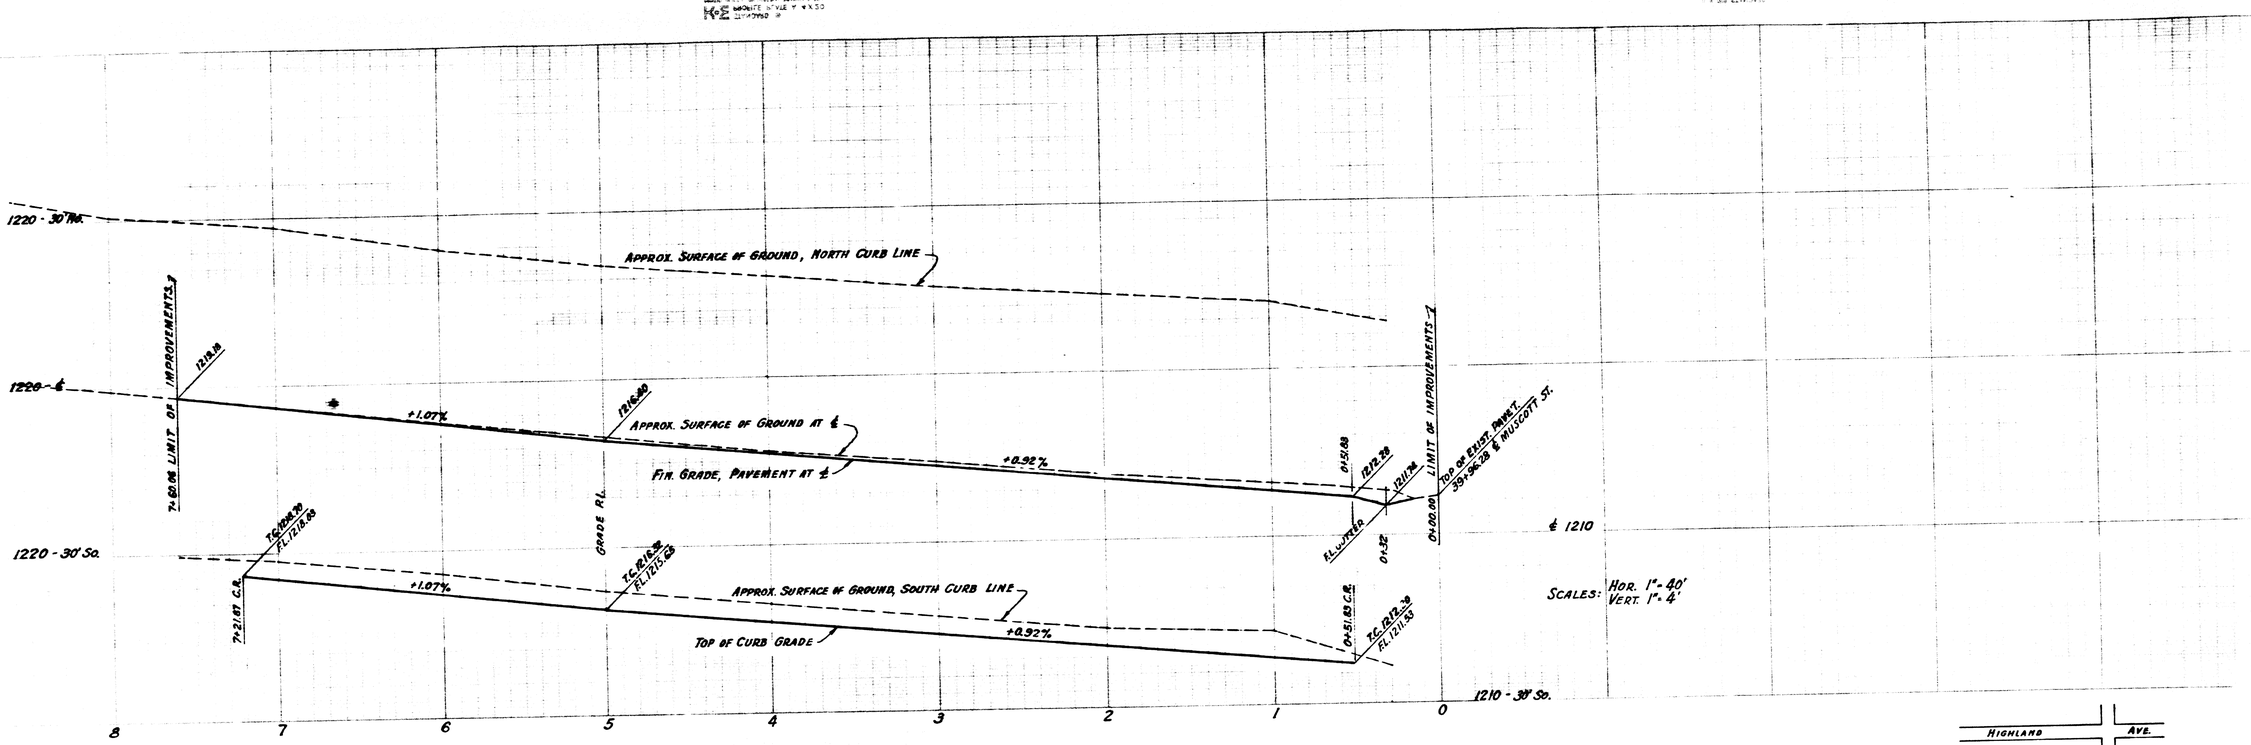

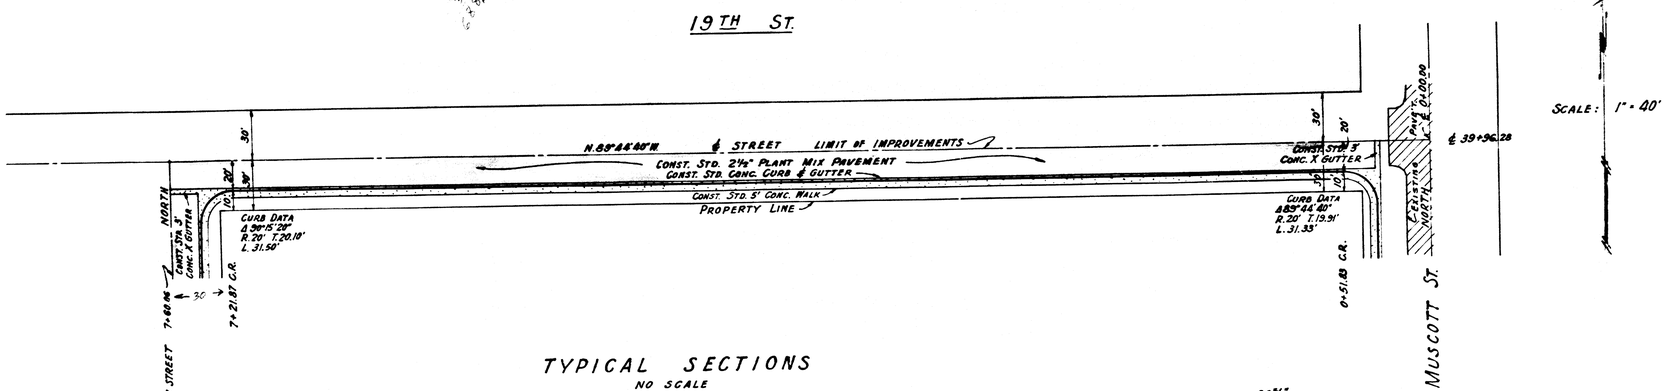

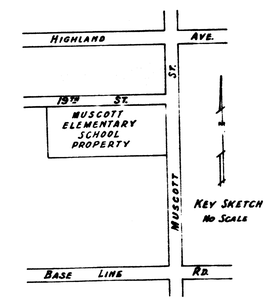

Notes:

1. Manhole Frames & Covers to be adjusted to Finished Grades of Streets by Paving Contractor.
2. Construct Standard 2½" Plant Mix Pavement in all Streets to Limits shown on Plan.
3. All work embodied in these Plans shall be done in conformity with applicable provisions of Specifications No 2271, of the City of San Bernardino.
4. Paving on 19th St. to be delayed until Sewer Construction is completed under 1911 Act by City.

B.M. Top of 1/2" I.P at ℄ of 19th & Muscott Sts. Elev. 1212.16.

Typical Sections

No Scale

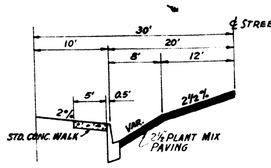

Street Paving
19th St.

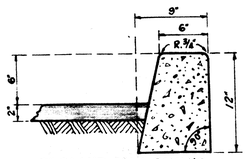

2" Plant Mix Paving,
P.C.C. Curb
For Parking Area

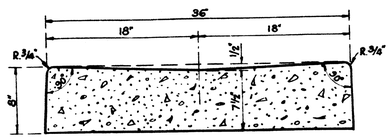

P.C.C. Cross Gutter

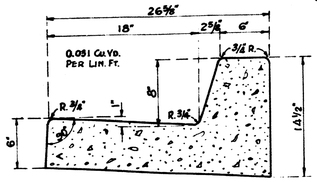

P.C.C. Curb & Gutter

File No:	Curbs, Gutters and Paving Muscott Elementary School
Drawn by: H.S.T.	
Checked by:	
Approval Recommended: Bernard P. Wolff R.E. 2696 Arthur G. Sullivan and Associates	Approved: Ernest E. Wilhelm City Engr. City of San Bernardino
939 "D" Street San Bernardino Calif.	Date: 6-22-57
Scale: As Noted	Date: May 29, 1969.
	Drawing No. Sheet 1 of 2