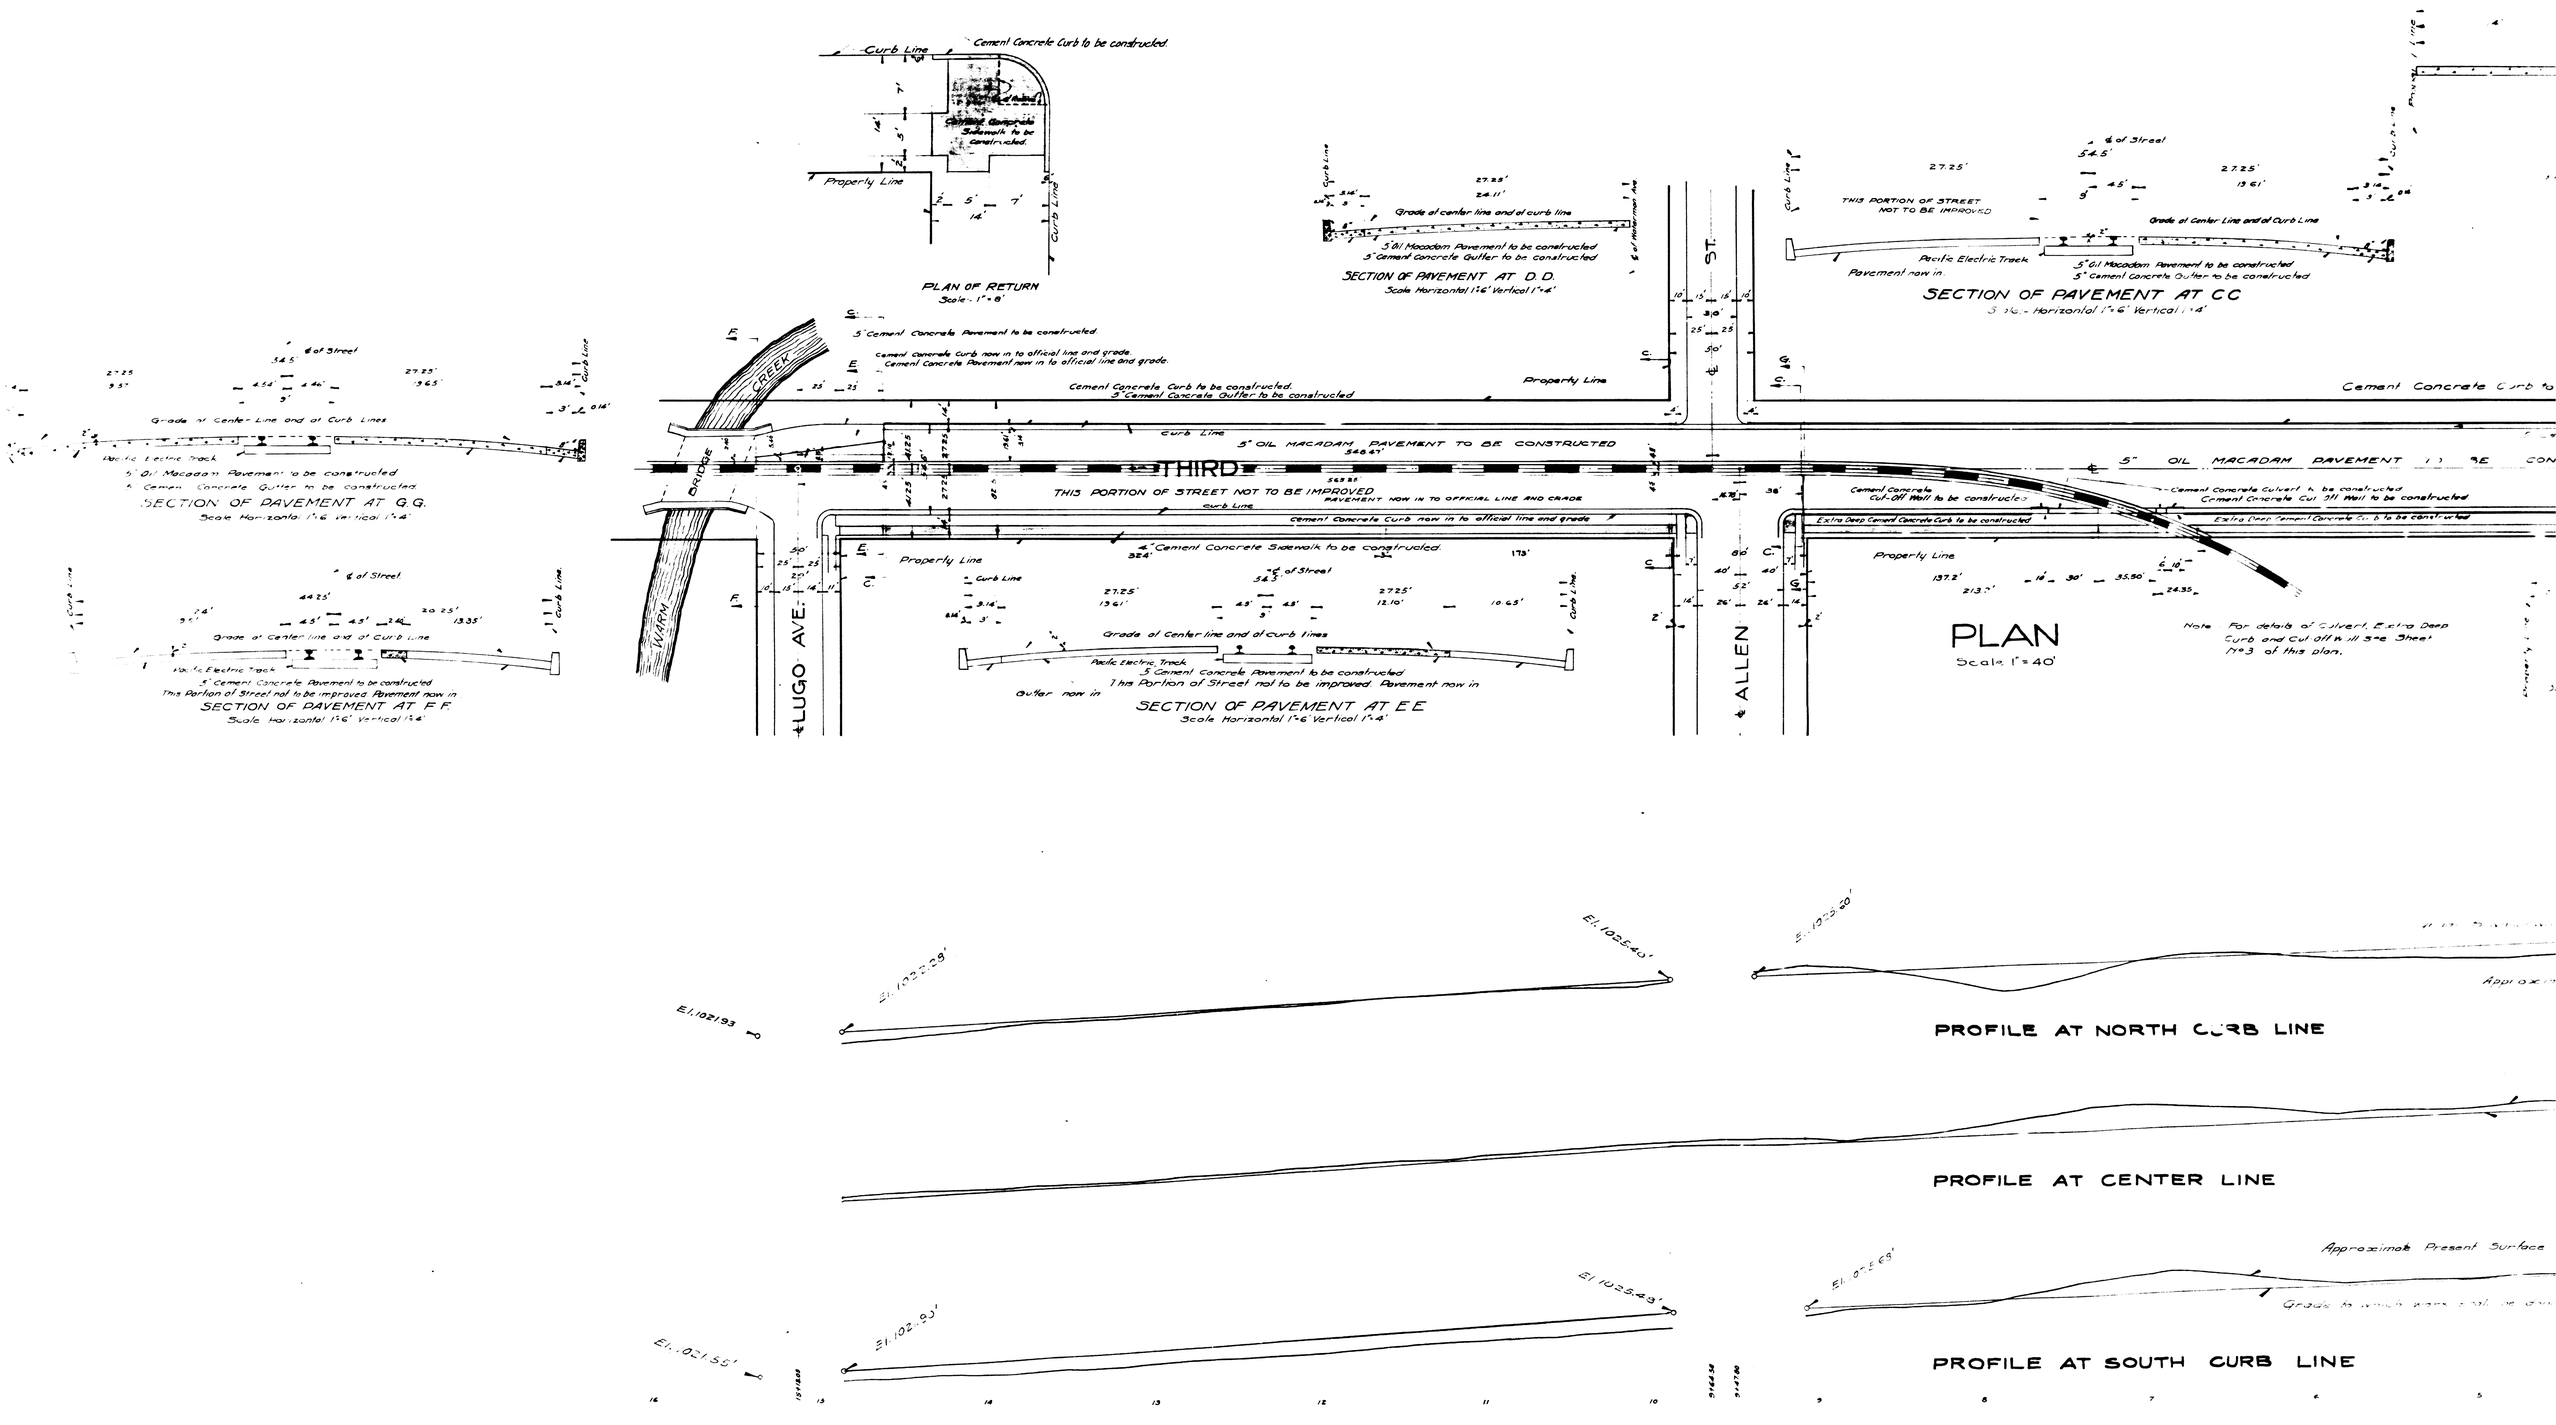
PLAN OF RETURN
Scale - 1" = 8'
Curb Line
Cement Concrete Curb to be constructed
Cement Concrete Sidewalk to be constructed
Property Line
SECTION OF PAVEMENT AT D.D.
Scale Horizontal 1"=6' Vertical 1"=4'
Grade at center line and at curb line
5" Oil Macadam Pavement to be constructed
3" Cement Concrete Gutter to be constructed
SECTION OF PAVEMENT AT CC
Scale Horizontal 1"=6' Vertical 1"=4'
THIS PORTION OF STREET NOT TO BE IMPROVED
Grade at Center Line and at Curb Line
Pacific Electric Track
Pavement now in
SECTION OF PAVEMENT AT G.G.
Scale Horizontal 1"=6' Vertical 1"=4'
Grade at Center Line and at Curb Lines
SECTION OF PAVEMENT AT F.F.
Scale Horizontal 1"=6' Vertical 1"=4'
This Portion of Street not to be improved. Pavement now in
SECTION OF PAVEMENT AT E.E
Scale Horizontal 1"=6' Vertical 1"=4'
Grade at Center line and at curb lines
Pacific Electric Track
5" Cement Concrete Pavement to be constructed
This Portion of Street not to be improved. Pavement now in
Gutter now in
Cement Concrete Pavement to be constructed
Cement Concrete Curb now in to official line and grade
Cement Concrete Pavement now in to official line and grade
Cement Concrete Curb to be constructed
3" Cement Concrete Gutter to be constructed
5" OIL MACADAM PAVEMENT TO BE CONSTRUCTED
THIRD
THIS PORTION OF STREET NOT TO BE IMPROVED
PAVEMENT NOW IN TO OFFICIAL LINE AND GRADE
Cement Concrete Curb now in to official line and grade
4" Cement Concrete Sidewalk to be constructed
Cement Concrete Cut-Off Wall to be constructed
Extra Deep Cement Concrete Curb to be constructed
Cement Concrete Culvert to be constructed
Cement Concrete Cut Off Wall to be constructed
Extra Deep Cement Concrete Curb to be constructed
CREEK
BRIDGE
WARM
LUGO AVE.
ALLEN ST.
PLAN
Scale 1" = 40'
Note For details of Culvert, Extra Deep Curb and Cut off Wall see Sheet No 3 of this plan.
PROFILE AT NORTH CURB LINE
PROFILE AT CENTER LINE
PROFILE AT SOUTH CURB LINE
Approximate Present Surface
El. 1025.40'
El. 1025.20'
El. 1022.28'
El. 1021.93'
El. 1025.43'
El. 1022.95'
El. 1021.55'
El. 1025.69'

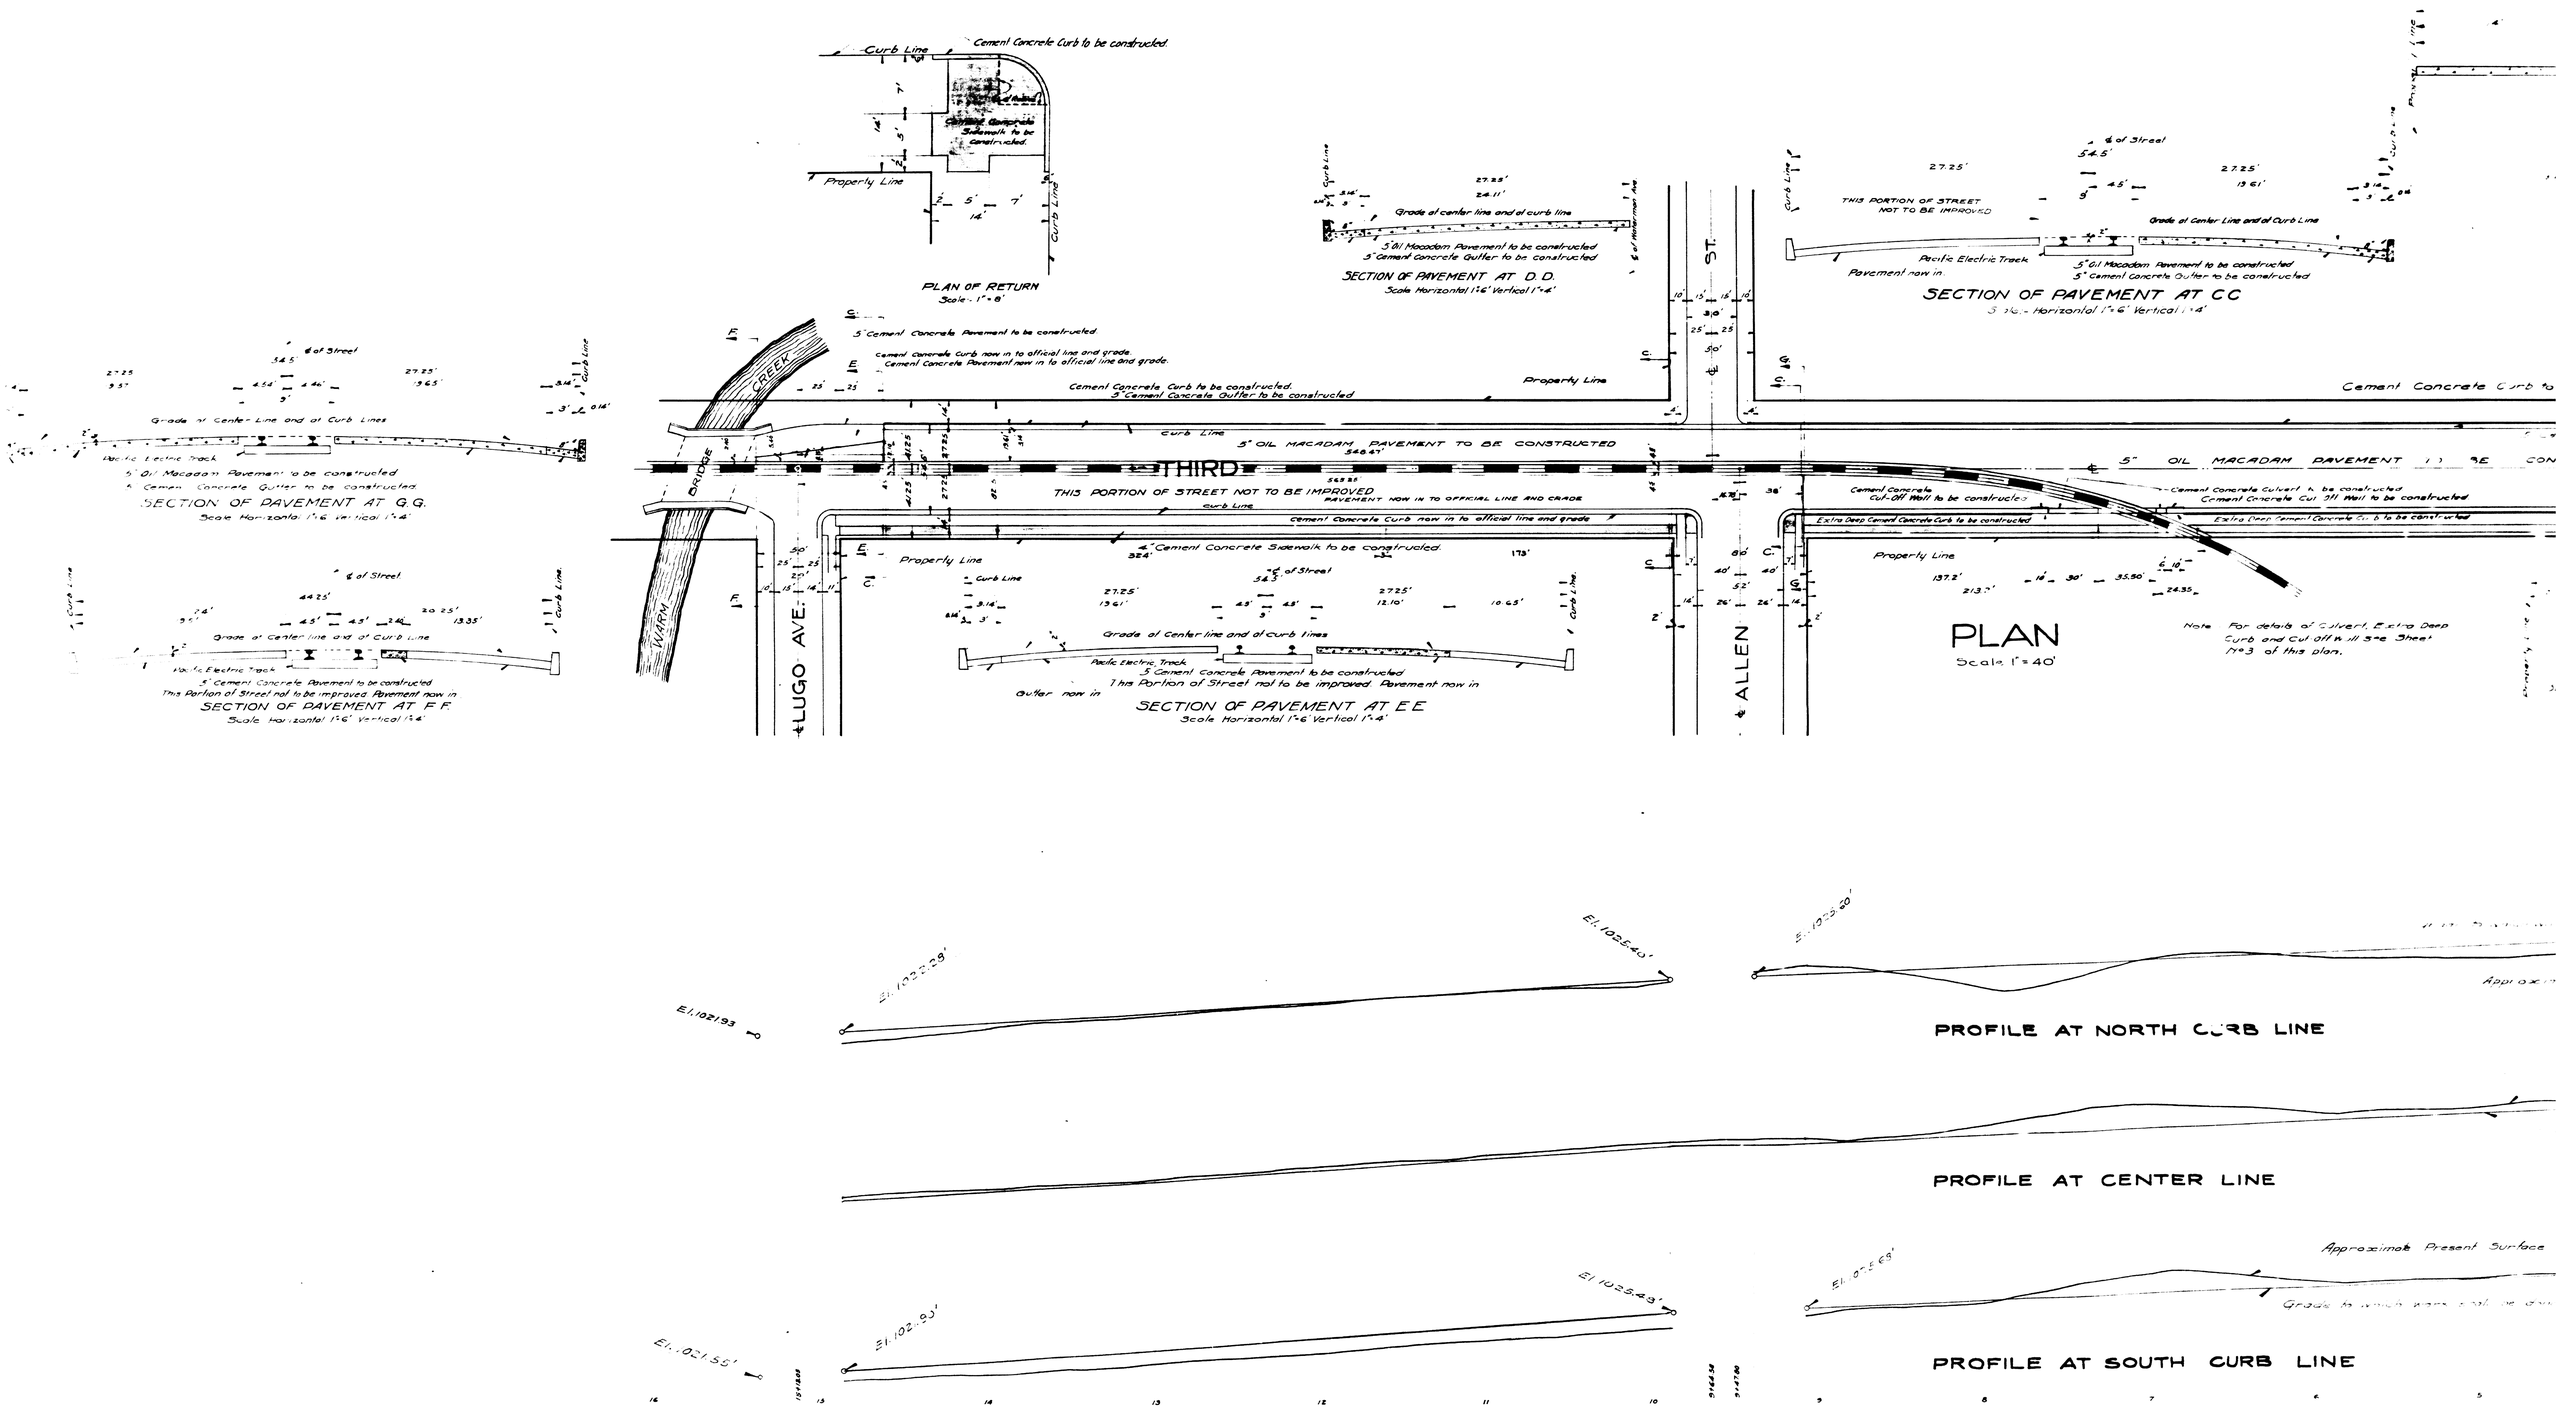
PLAN OF RETURN
Scale - 1" = 8'
Curb Line
Cement Concrete Curb to be constructed
Cement Concrete Sidewalk to be constructed
Property Line
SECTION OF PAVEMENT AT D.D.
Scale Horizontal 1"=6' Vertical 1"=4'
Grade at center line and at curb line
5" Oil Macadam Pavement to be constructed
3" Cement Concrete Gutter to be constructed
SECTION OF PAVEMENT AT CC
Scale Horizontal 1"=6' Vertical 1"=4'
THIS PORTION OF STREET NOT TO BE IMPROVED
Grade at Center Line and at Curb Line
Pacific Electric Track
Pavement now in
SECTION OF PAVEMENT AT G.G.
Scale Horizontal 1"=6' Vertical 1"=4'
Grade at Center Line and at Curb Lines
SECTION OF PAVEMENT AT F.F.
Scale Horizontal 1"=6' Vertical 1"=4'
This Portion of Street not to be improved. Pavement now in
SECTION OF PAVEMENT AT E.E
Scale Horizontal 1"=6' Vertical 1"=4'
Grade at Center line and at curb lines
Pacific Electric Track
5" Cement Concrete Pavement to be constructed
This Portion of Street not to be improved. Pavement now in
Gutter now in
Cement Concrete Pavement to be constructed
Cement Concrete Curb now in to official line and grade
Cement Concrete Pavement now in to official line and grade
Cement Concrete Curb to be constructed
3" Cement Concrete Gutter to be constructed
5" OIL MACADAM PAVEMENT TO BE CONSTRUCTED
THIRD
THIS PORTION OF STREET NOT TO BE IMPROVED
PAVEMENT NOW IN TO OFFICIAL LINE AND GRADE
Cement Concrete Curb now in to official line and grade
4" Cement Concrete Sidewalk to be constructed
Cement Concrete Cut-Off Wall to be constructed
Extra Deep Cement Concrete Curb to be constructed
Cement Concrete Culvert to be constructed
Cement Concrete Cut Off Wall to be constructed
Extra Deep Cement Concrete Curb to be constructed
CREEK
BRIDGE
WARM
LUGO AVE.
ALLEN ST.
PLAN
Scale 1" = 40'
Note For details of Culvert, Extra Deep Curb and Cut off Wall see Sheet No 3 of this plan.
PROFILE AT NORTH CURB LINE
PROFILE AT CENTER LINE
PROFILE AT SOUTH CURB LINE
Approximate Present Surface
El. 1025.40'
El. 1025.20'
El. 1022.28'
El. 1021.93'
El. 1025.43'
El. 1022.95'
El. 1021.55'
El. 1025.69'