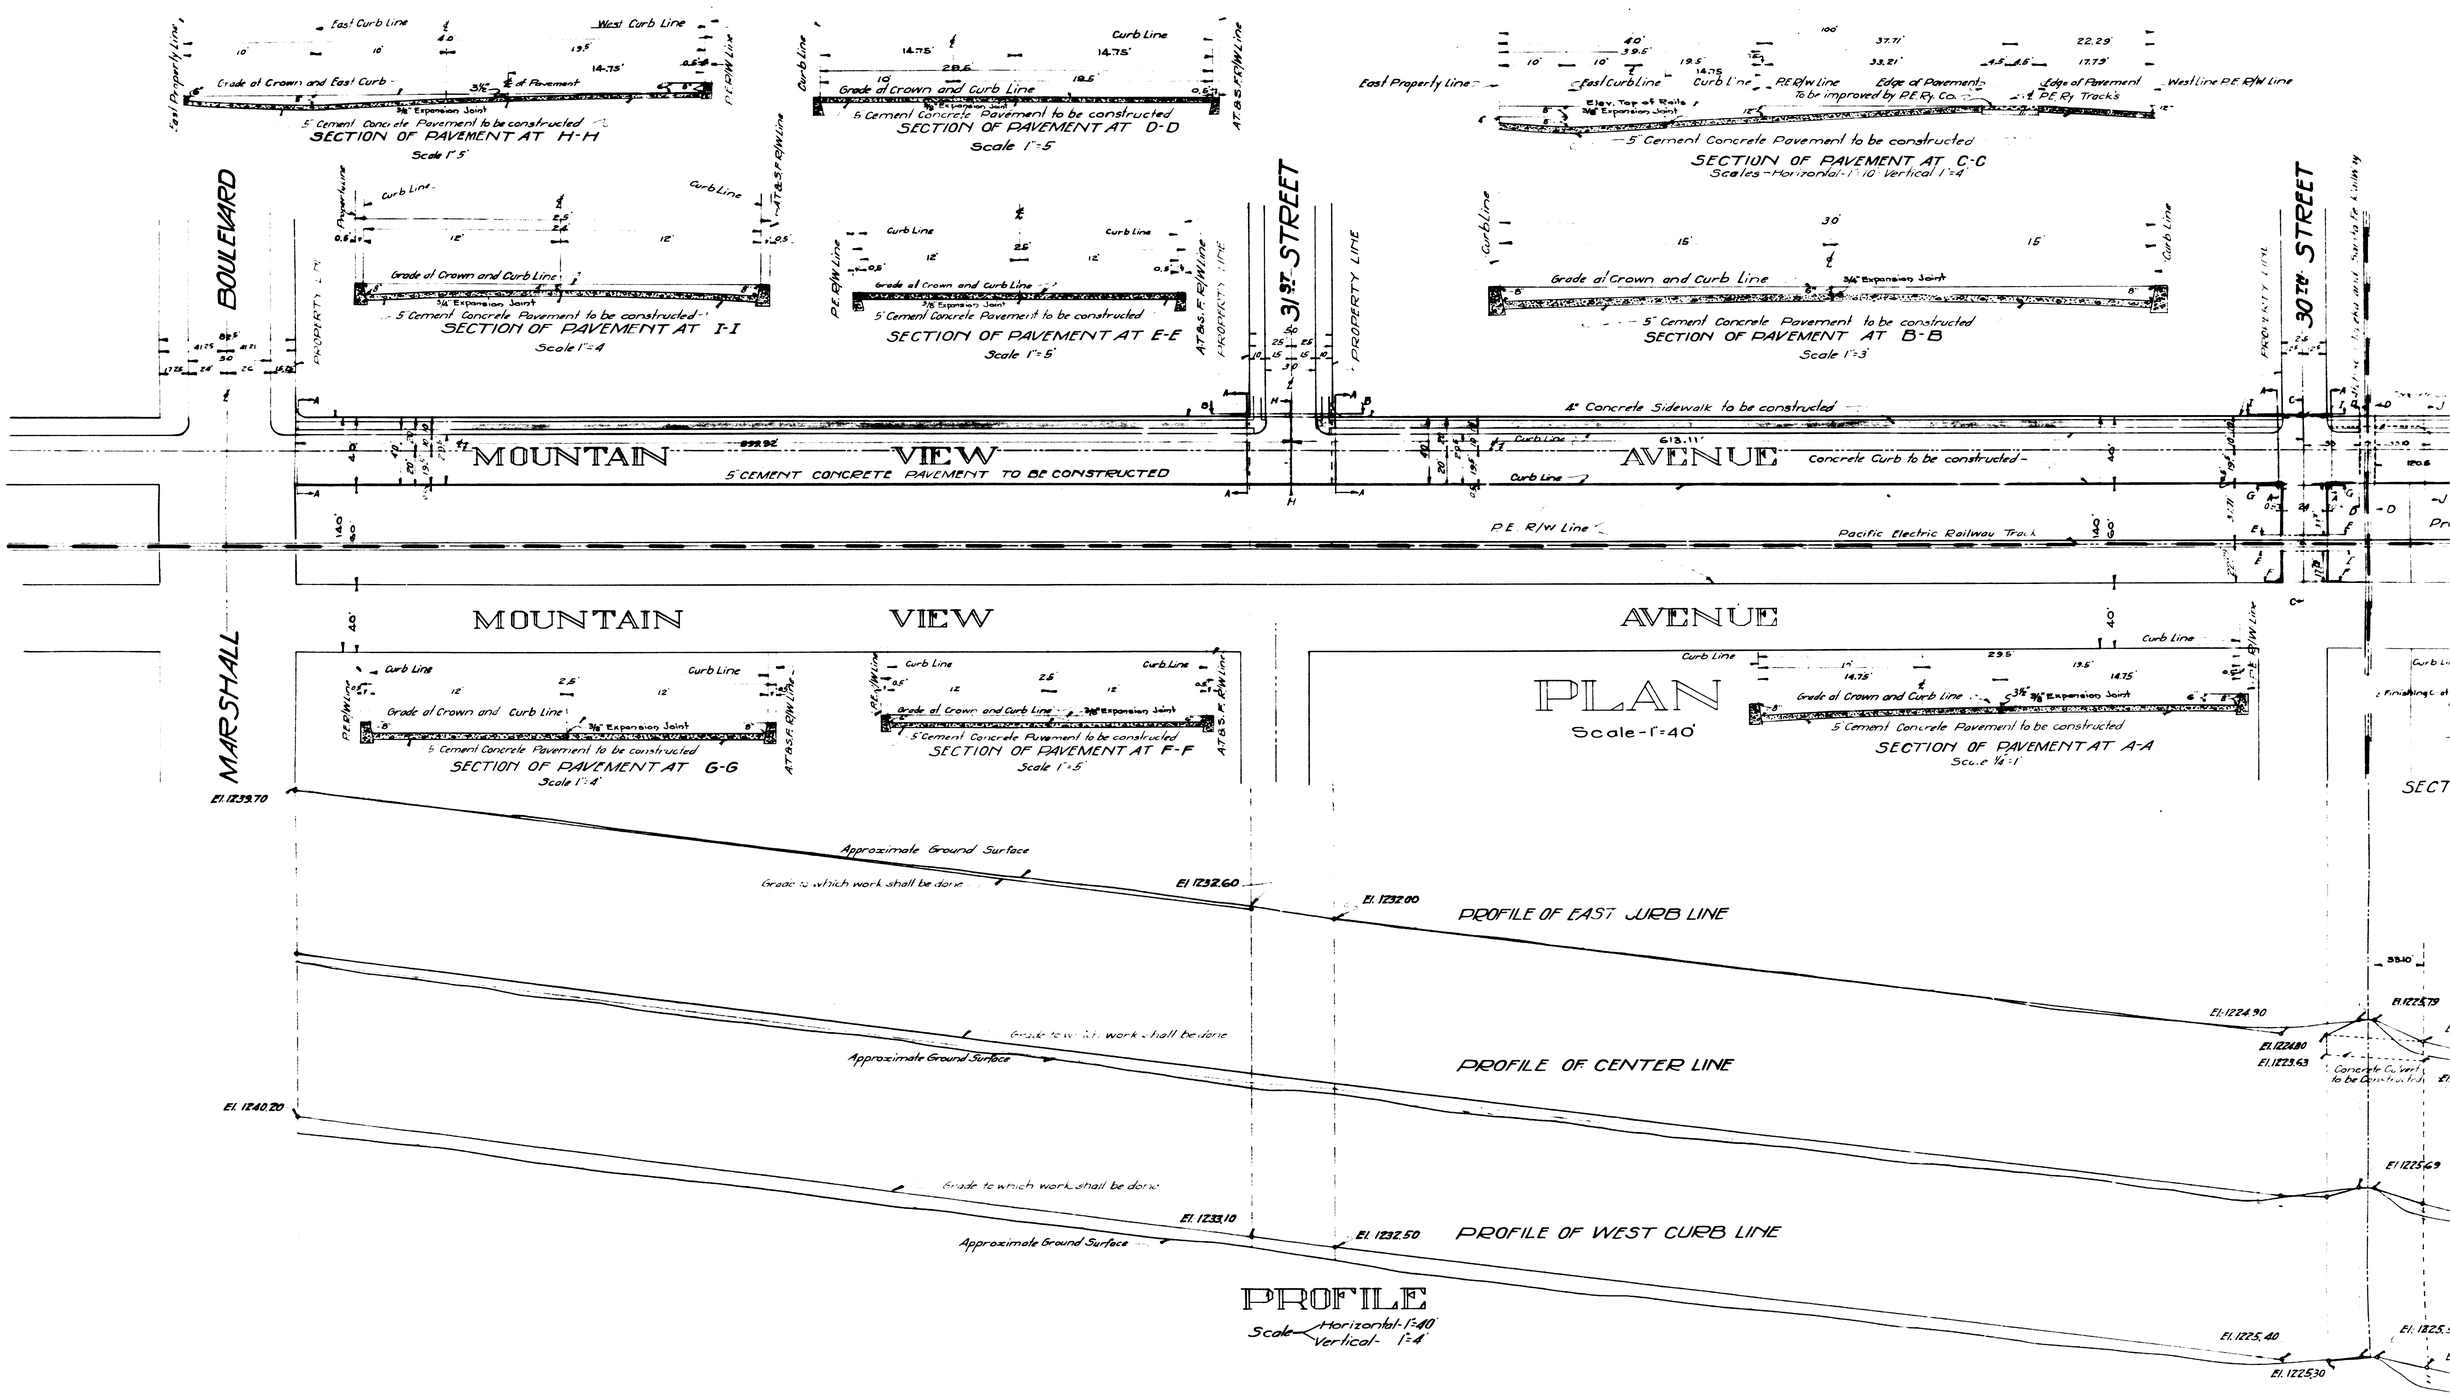
SECTION OF PAVEMENT AT H-H
Scale 1"=5'
SECTION OF PAVEMENT AT D-D
Scale 1"=5'
SECTION OF PAVEMENT AT C-C
Scales—Horizontal-1"=10' Vertical 1"=4'
SECTION OF PAVEMENT AT I-I
Scale 1"=4'
SECTION OF PAVEMENT AT E-E
Scale 1"=5'
SECTION OF PAVEMENT AT B-B
Scale 1"=3'
SECTION OF PAVEMENT AT J-J
Scale 1"=4'
5" Cement Concrete Pavement to be constructed
SECTION OF PAVEMENT AT G-G
Scale 1"=4'
SECTION OF PAVEMENT AT F-F
Scale 1"=5'
SECTION OF PAVEMENT AT A-A
Scale 1/4"=1'
PLAN
Scale-1"=40'
MARSHALL BOULEVARD
31ST STREET
30TH STREET
MOUNTAIN VIEW AVENUE
5" CEMENT CONCRETE PAVEMENT TO BE CONSTRUCTED
4" Concrete Sidewalk to be constructed
Concrete Curb to be constructed
P.E. R/W Line
Pacific Electric Railway Track
PROPERTY LINE
PROFILE OF EAST CURB LINE
PROFILE OF CENTER LINE
PROFILE OF WEST CURB LINE
Approximate Ground Surface
Grade to which work shall be done
El. 1239.70
El. 1232.60
El. 1232.00
El. 1224.90
El. 1224.80
El. 1223.63
El. 1240.20
El. 1233.10
El. 1232.50
El. 1225.40
El. 1225.30
PROFILE
Scale—Horizontal-1"=40' Vertical- 1"=4'