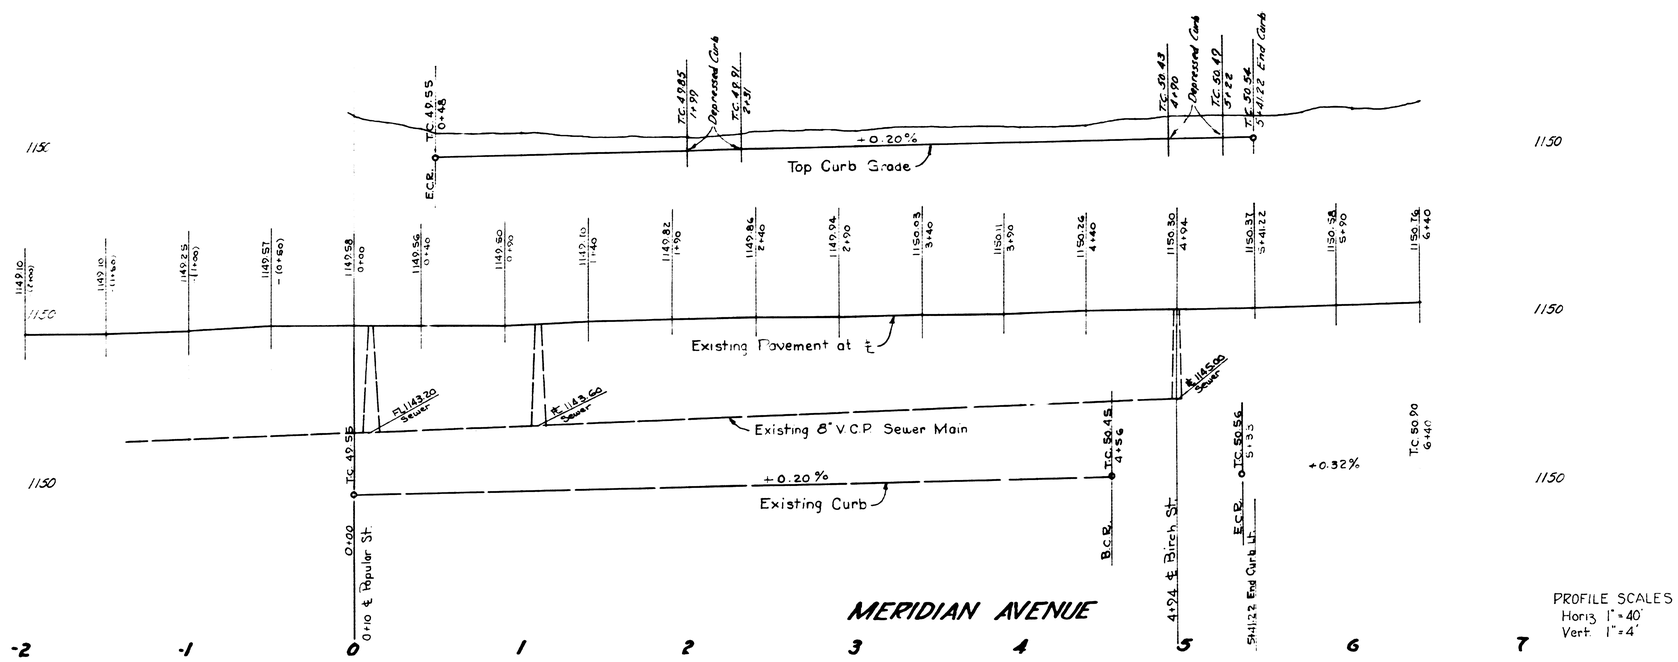

NOTE:
1. Manhole Frames and Covers to be adjusted to grade under this contract.
2. All work embodied on these plans shall be done in conformity with applicable provisions of Specifications No. 2271, City of San Bernardino.
3. B.M. - Top Curb 20' Rt. Sta 0+00, Meridian Ave and South Property Line.
Elev. - 1149.55

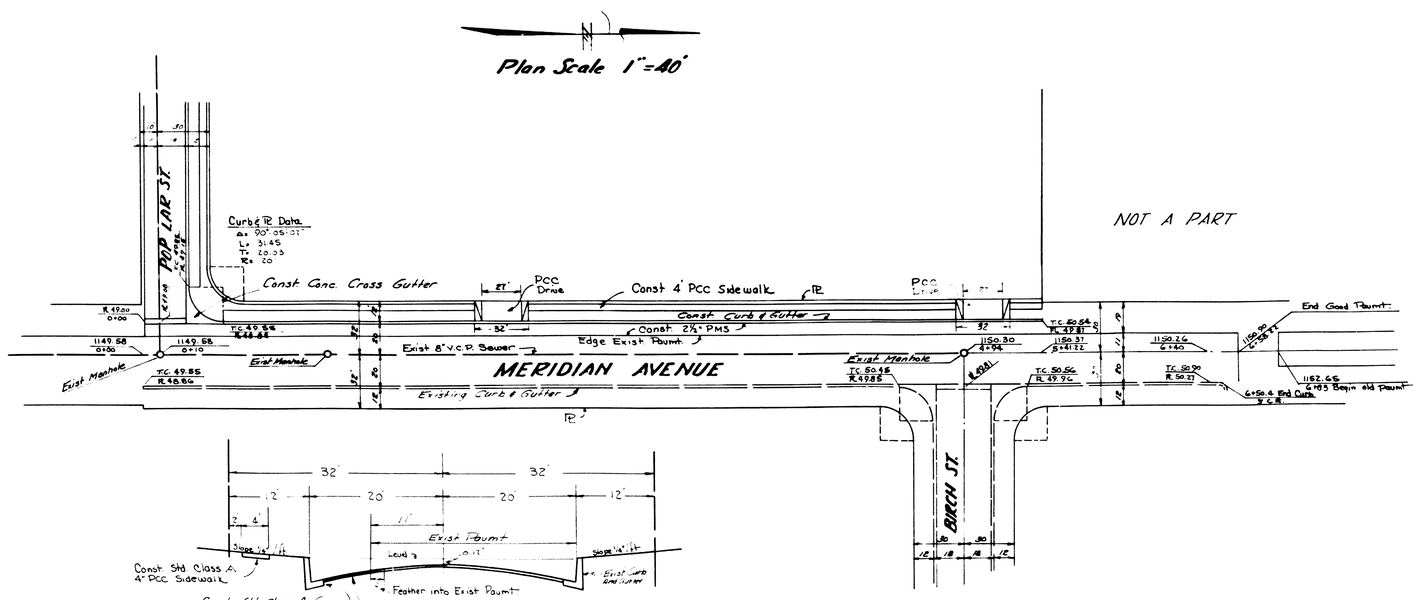

TYPICAL SECTION
MERIDIAN AVENUE

DEPARTMENT OF ENGINEERING
CITY OF SAN BERNARDINO
STREET IMPROVEMENT PLANS
MERIDIAN AVENUE
Poplar St. - 47' North Birch Street

SUBMITTED BY	Johnson & Linwood C.E.	REFERENCE	DRAWING No. 2707
APPROVED	July 28, 1953	DRAWN BY	
	CITY ENGINEER	CHECKED BY	SHEET 1 OF 2 SHEETS
	REGISTERED CIVIL ENGINEER No. 9879		