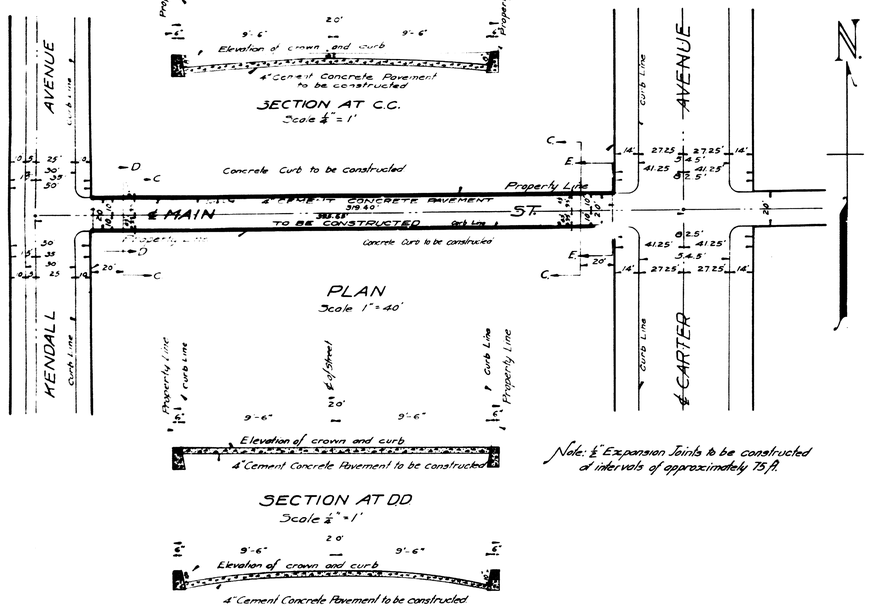
SECTION AT C.C.
Scale 1/4" = 1'
Elevation of crown and curb
4" Cement Concrete Pavement to be constructed
Concrete Curb to be constructed
4" CEMENT CONCRETE PAVEMENT TO BE CONSTRUCTED
℄ MAIN ST.
PLAN
Scale 1" = 40'
℄ CARTER AVENUE
KENDALL AVENUE
Property Line
Curb Line
℄ of Street
SECTION AT D.D.
Scale 1/4" = 1'
SECTION AT E.E.
Scale 1/4" = 1'
Note: 1/4" Expansion Joints to be constructed at intervals of approximately 75 ft.

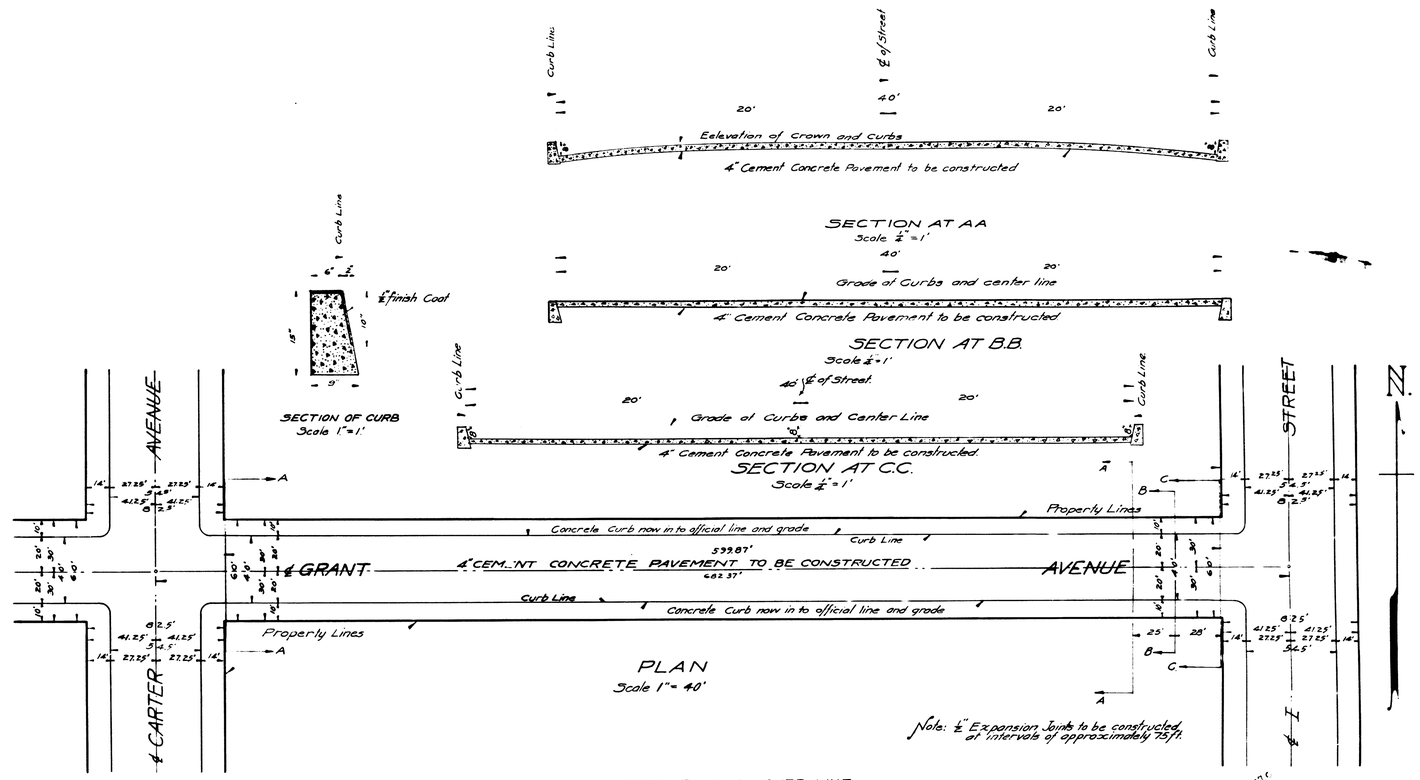
SECTION AT AA
Scale 1/4" = 1'
Elevation of crown and curbs
4" Cement Concrete Pavement to be constructed
Grade of Curbs and center line
SECTION AT B.B.
Scale 1/4" = 1'
Grade of Curbs and Center Line
SECTION AT C.C.
Scale 1/4" = 1'
SECTION OF CURB
Scale 1" = 1'
℄ finish Coat
℄ GRANT AVENUE
℄ CARTER AVENUE
℄ I STREET
4" CEMENT CONCRETE PAVEMENT TO BE CONSTRUCTED
Concrete Curb now in to official line and grade
Property Lines
PLAN
Scale 1" = 40'
Note: 1/4" Expansion Joints to be constructed at intervals of approximately 75 ft.

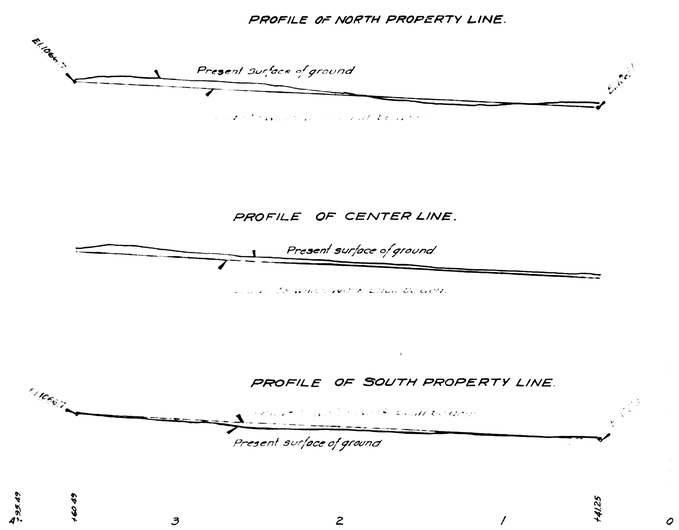
PROFILE OF NORTH PROPERTY LINE.
Present surface of ground
PROFILE OF CENTER LINE.
Present surface of ground
PROFILE OF SOUTH PROPERTY LINE.
Present surface of ground

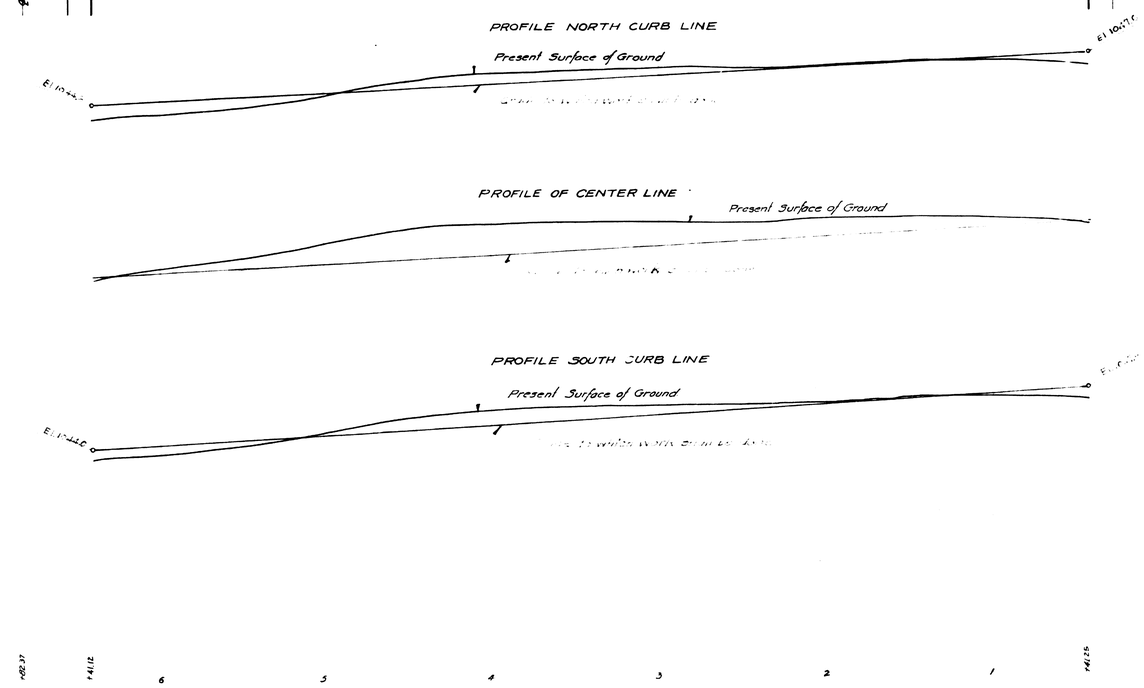
PROFILE NORTH CURB LINE
Present Surface of Ground
PROFILE OF CENTER LINE
Present Surface of Ground
PROFILE SOUTH CURB LINE
Present Surface of Ground