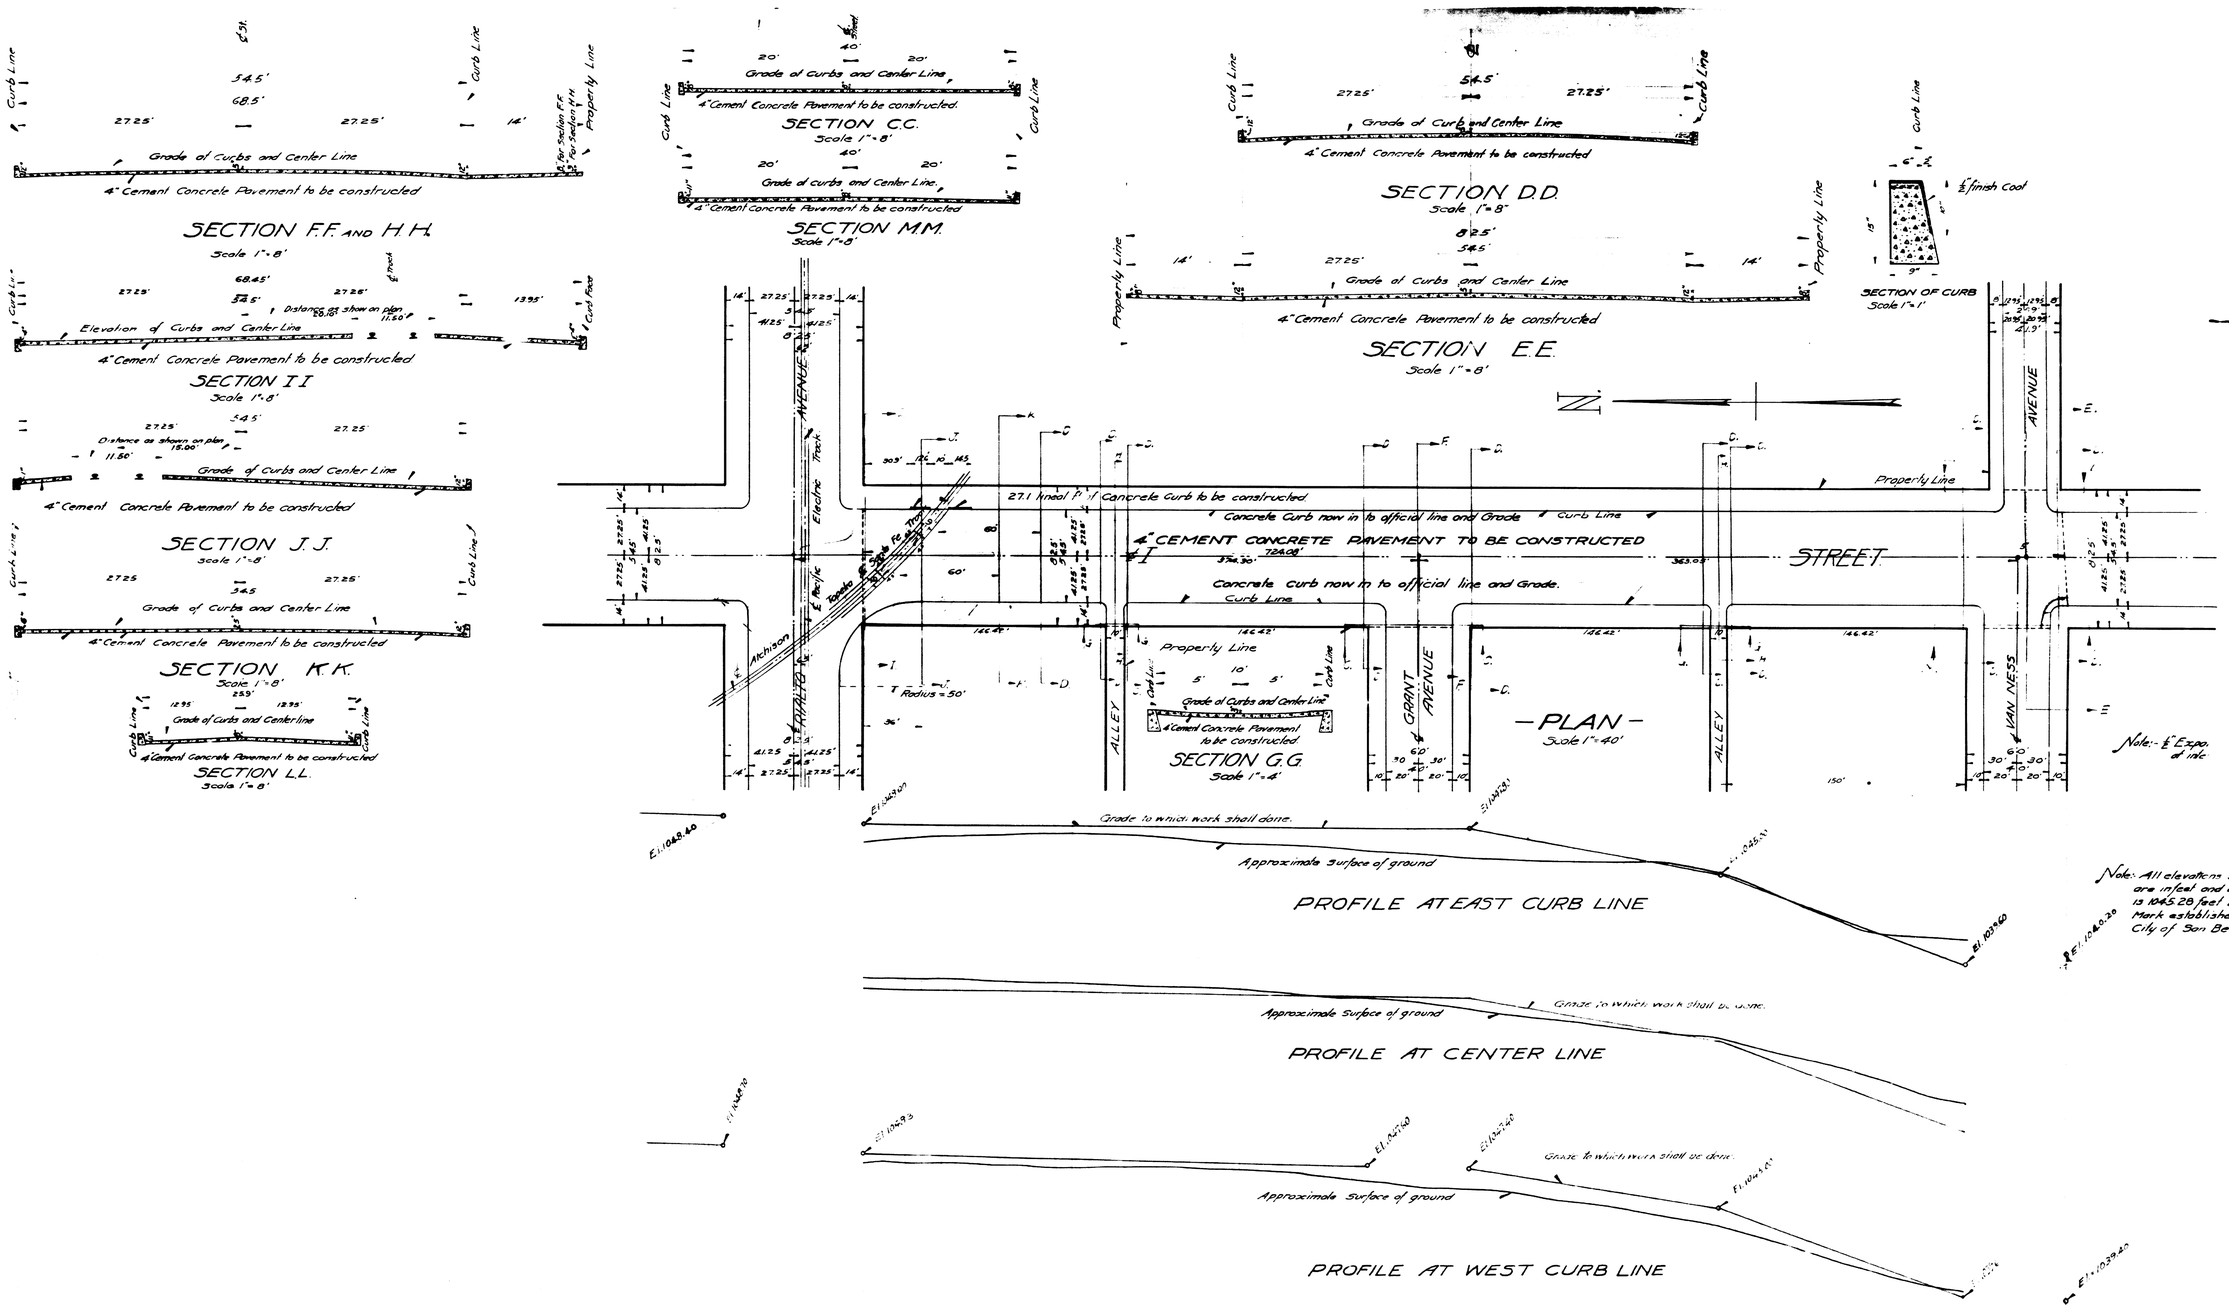
SECTION F.F. AND H.H.
Scale 1"=8'
Grade of Curbs and Center Line
4" Cement Concrete Pavement to be constructed
SECTION I.I
Scale 1"=8'
Elevation of Curbs and Center Line
Distance as shown on plan
SECTION J.J.
Scale 1"=8'
SECTION K.K.
Scale 1"=8'
SECTION L.L.
Scale 1"=8'
SECTION C.C.
Scale 1"=8'
SECTION M.M.
Scale 1"=8'
SECTION D.D.
Scale 1"=8'
SECTION E.E.
Scale 1"=8'
SECTION OF CURB
Scale 1"=1'
4" CEMENT CONCRETE PAVEMENT TO BE CONSTRUCTED
Concrete Curb now in to official line and Grade
Curb Line
Property Line
STREET
AVENUE
ALLEY
GRANT AVENUE
VAN NESS
Atchison Topeka & S. Fe
Pacific Electric Track
Radius = 50'
SECTION G.G.
Scale 1"=4'
-PLAN-
Scale 1"=40'
Grade to which work shall done.
Approximate surface of ground
PROFILE AT EAST CURB LINE
PROFILE AT CENTER LINE
PROFILE AT WEST CURB LINE