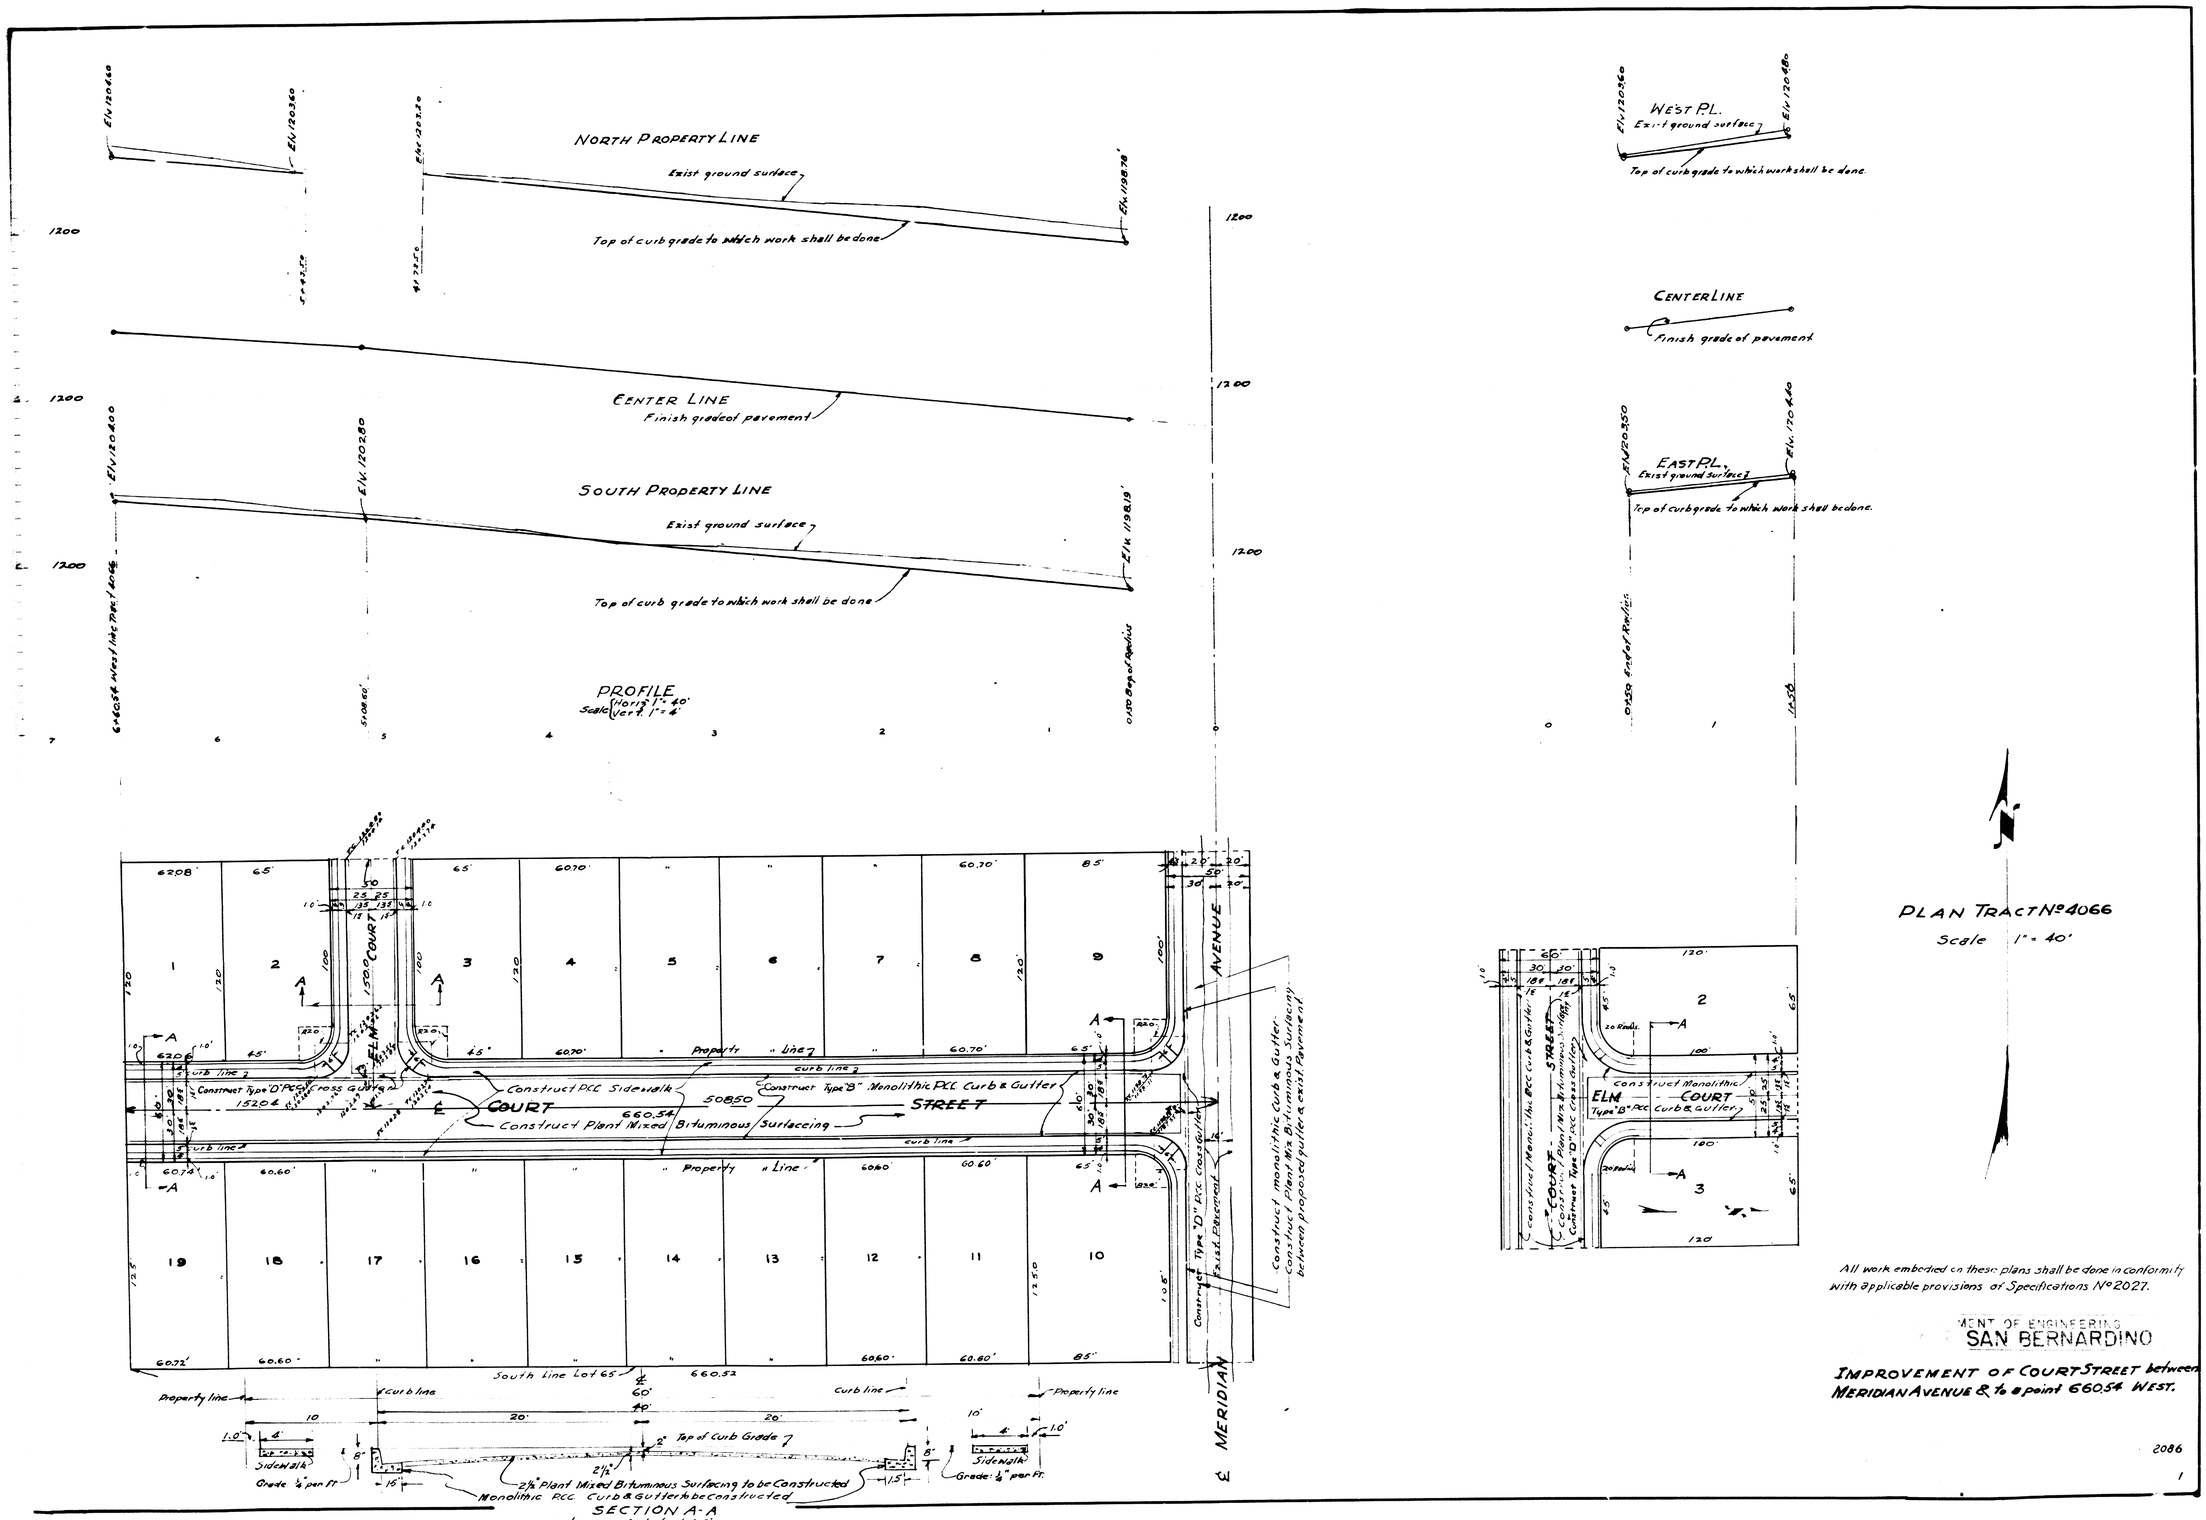

All work embodied on these plans shall be done in conformity with applicable provisions of Specifications No 2027.

MENT OF ENGINEERING
SAN BERNARDINO

IMPROVEMENT OF COURT STREET between MERIDIAN AVENUE & to a point 660.54 WEST.

2086

1

63/291