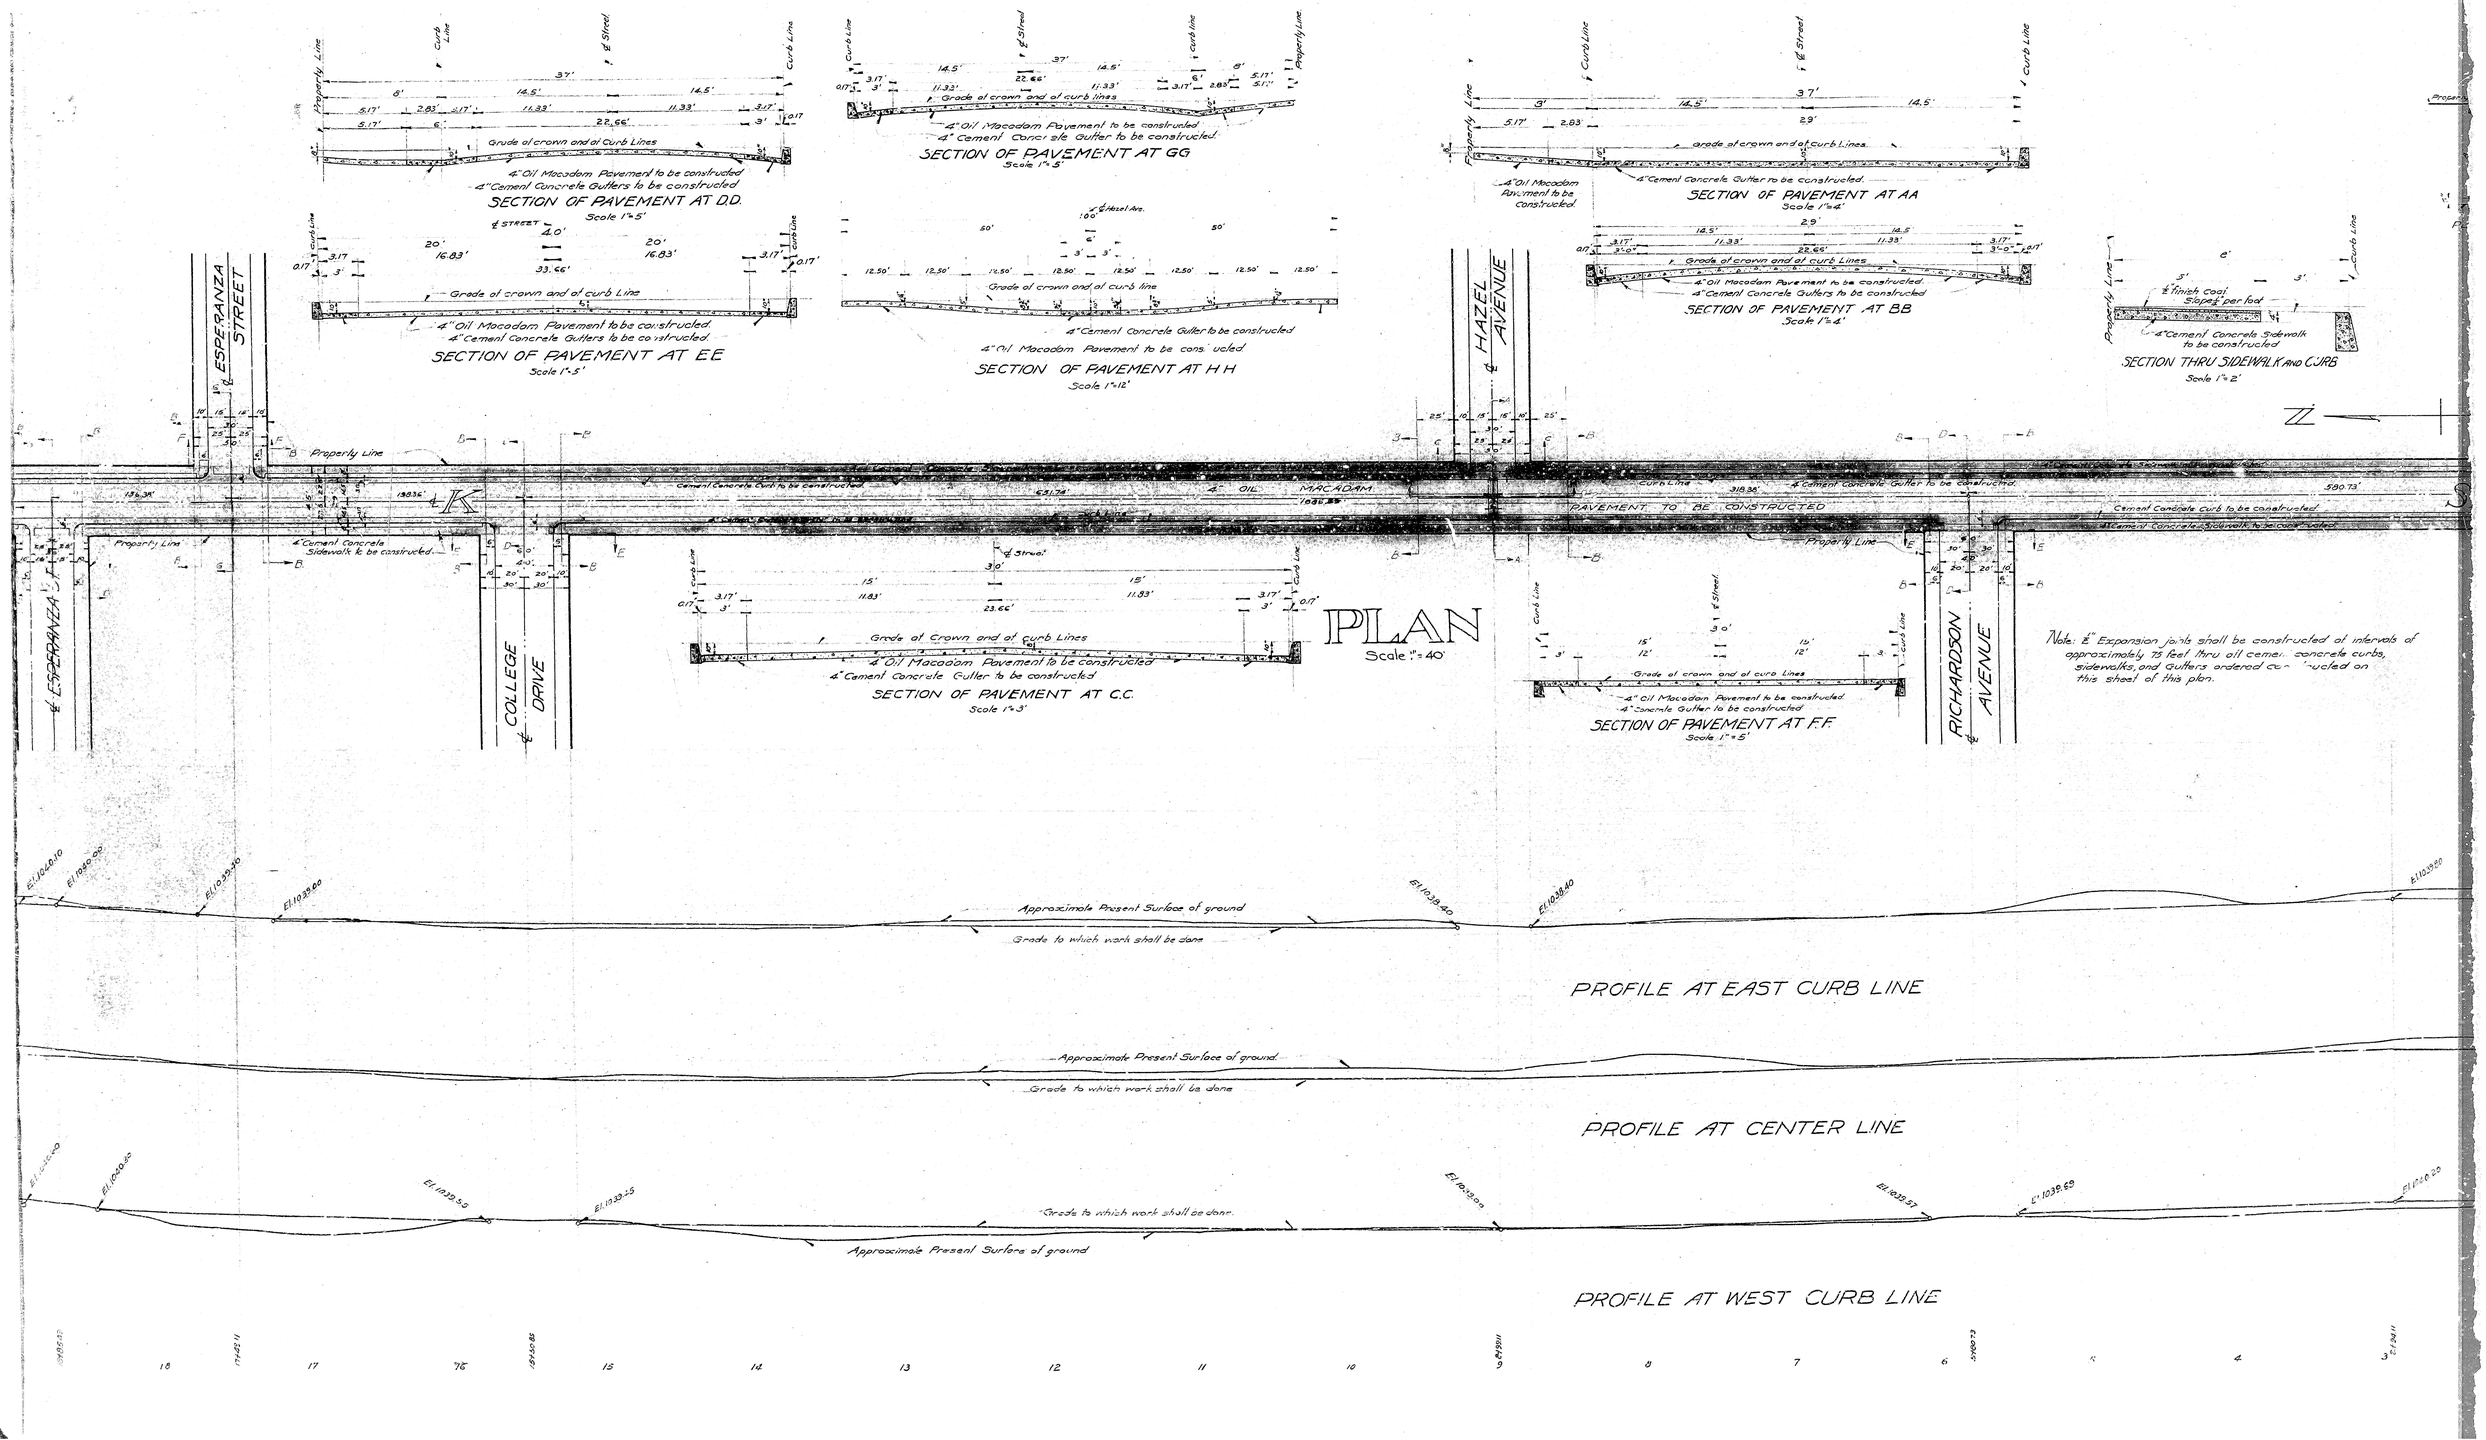
SECTION OF PAVEMENT AT DD.
Scale 1"=5'
Grade at crown and at Curb Lines
4" Oil Macadam Pavement to be constructed
4" Cement Concrete Gutters to be constructed
SECTION OF PAVEMENT AT GG
Scale 1"=5'
Grade at crown and at curb lines
4" Oil Macadam Pavement to be constructed
4" Cement Concrete Gutter to be constructed
SECTION OF PAVEMENT AT AA
Scale 1"=4'
Grade at crown and at curb Lines
4" Oil Macadam Pavement to be constructed
4" Cement Concrete Gutter to be constructed
4" Oil Macadam Pavement to be constructed
SECTION OF PAVEMENT AT EE
Scale 1"=5'
Grade at crown and at curb line
4" Oil Macadam Pavement to be constructed
4" Cement Concrete Gutters to be constructed
SECTION OF PAVEMENT AT HH
Scale 1"=12'
Grade at crown and at curb line
4" Cement Concrete Gutter to be constructed
4" Oil Macadam Pavement to be constructed
SECTION OF PAVEMENT AT BB
Scale 1"=4'
Grade at crown and at curb Lines
4" Oil Macadam Pavement to be constructed
4" Cement Concrete Gutters to be constructed
SECTION THRU SIDEWALK AND CURB
Scale 1"=2'
4" Cement Concrete Sidewalk to be constructed
SECTION OF PAVEMENT AT C.C.
Scale 1"=3'
Grade at Crown and at curb Lines
4" Oil Macadam Pavement to be constructed
4" Cement Concrete Gutter to be constructed
PLAN
Scale 1"=40'
SECTION OF PAVEMENT AT F.F.
Scale 1"=5'
Grade at crown and at curb Lines
4" Oil Macadam Pavement to be constructed
4" Concrete Gutter to be constructed
ESPERANZA STREET
HAZEL AVENUE
COLLEGE DRIVE
RICHARDSON AVENUE
Property Line
Curb Line
Cement Concrete Curb to be constructed
4" OIL MACADAM PAVEMENT TO BE CONSTRUCTED
4" Cement Concrete Gutter to be constructed
4" Cement Concrete Sidewalk to be constructed
Note: 1/2" Expansion joints shall be constructed at intervals of approximately 75 feet thru all cement concrete curbs, sidewalks, and Gutters ordered constructed on this sheet of this plan.
Approximate Present Surface of ground
Grade to which work shall be done
PROFILE AT EAST CURB LINE
PROFILE AT CENTER LINE
PROFILE AT WEST CURB LINE

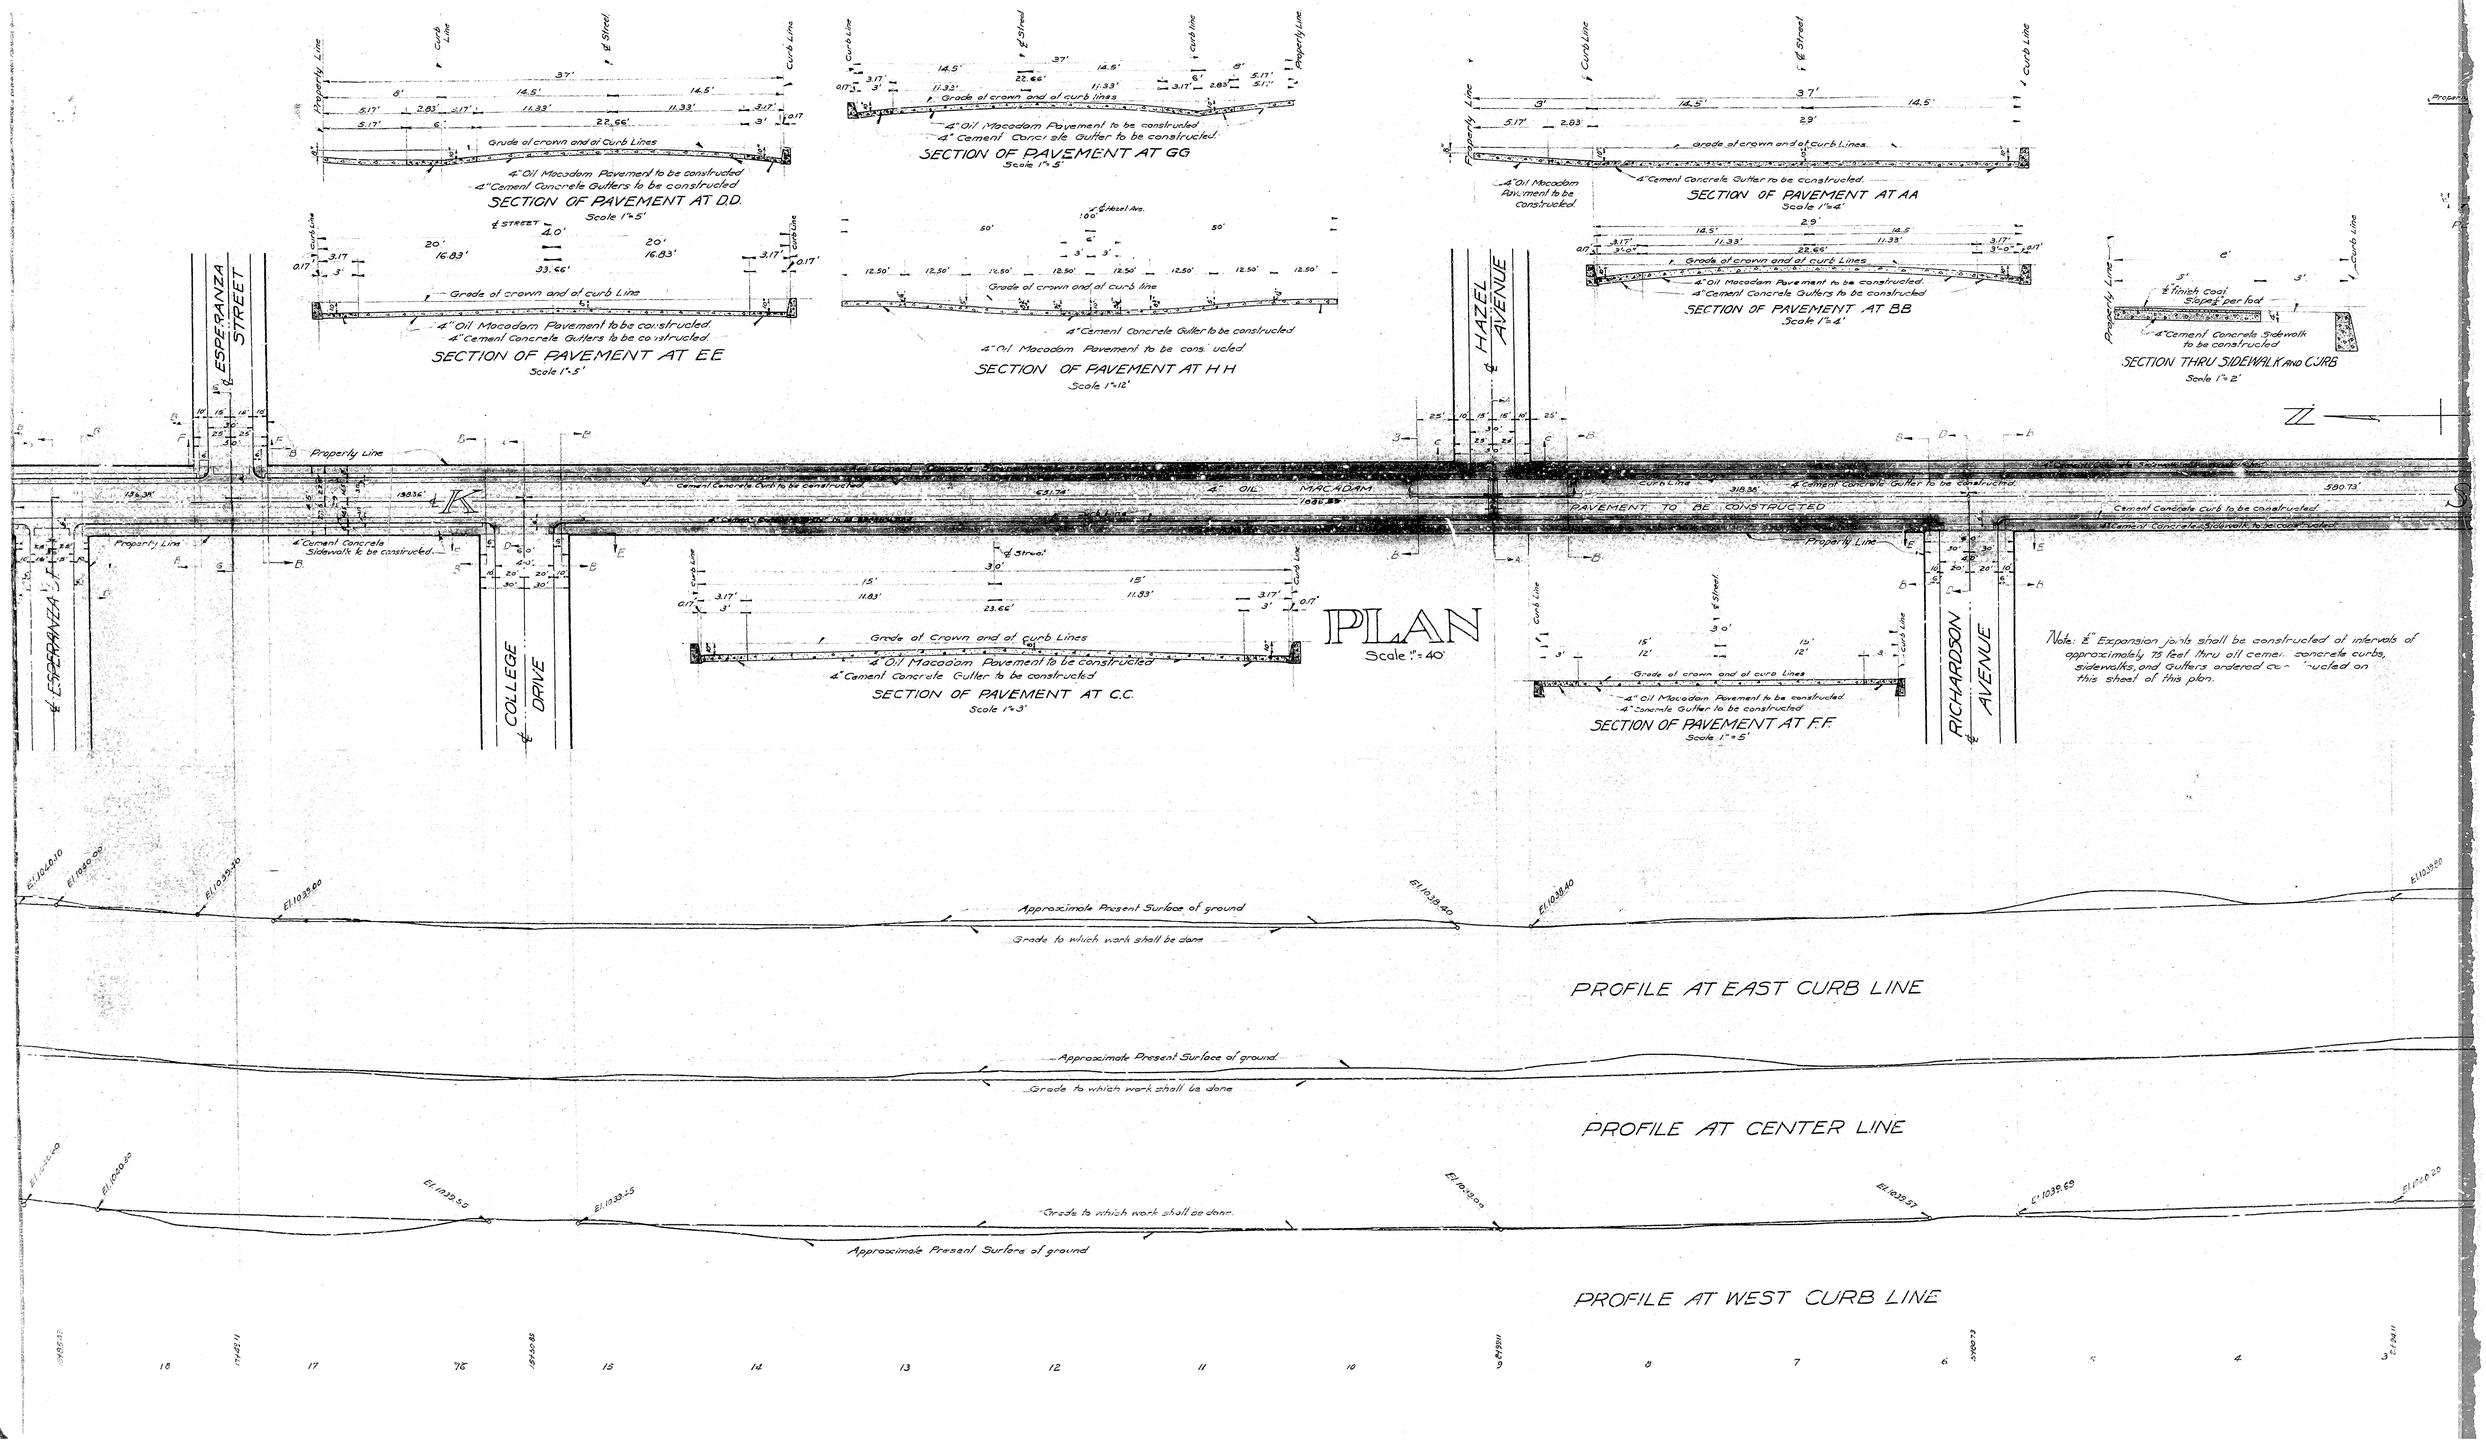
SECTION OF PAVEMENT AT DD.
Scale 1"=5'
Grade at crown and at Curb Lines
4" Oil Macadam Pavement to be constructed
4" Cement Concrete Gutters to be constructed
SECTION OF PAVEMENT AT GG
Scale 1"=5'
Grade at crown and at curb lines
4" Oil Macadam Pavement to be constructed
4" Cement Concrete Gutter to be constructed
SECTION OF PAVEMENT AT AA
Scale 1"=4'
Grade at crown and at curb Lines
4" Oil Macadam Pavement to be constructed
4" Cement Concrete Gutter to be constructed
4" Oil Macadam Pavement to be constructed
SECTION OF PAVEMENT AT EE
Scale 1"=5'
Grade at crown and at curb line
4" Oil Macadam Pavement to be constructed
4" Cement Concrete Gutters to be constructed
SECTION OF PAVEMENT AT HH
Scale 1"=12'
Grade at crown and at curb line
4" Cement Concrete Gutter to be constructed
4" Oil Macadam Pavement to be constructed
SECTION OF PAVEMENT AT BB
Scale 1"=4'
Grade at crown and at curb Lines
4" Oil Macadam Pavement to be constructed
4" Cement Concrete Gutters to be constructed
SECTION THRU SIDEWALK AND CURB
Scale 1"=2'
4" Cement Concrete Sidewalk to be constructed
SECTION OF PAVEMENT AT C.C.
Scale 1"=3'
Grade at Crown and at curb Lines
4" Oil Macadam Pavement to be constructed
4" Cement Concrete Gutter to be constructed
PLAN
Scale 1"=40'
SECTION OF PAVEMENT AT F.F.
Scale 1"=5'
Grade at crown and at curb Lines
4" Oil Macadam Pavement to be constructed
4" Concrete Gutter to be constructed
ESPERANZA STREET
HAZEL AVENUE
COLLEGE DRIVE
RICHARDSON AVENUE
Property Line
Curb Line
Cement Concrete Curb to be constructed
4" OIL MACADAM PAVEMENT TO BE CONSTRUCTED
4" Cement Concrete Gutter to be constructed
4" Cement Concrete Sidewalk to be constructed
Note: 1/2" Expansion joints shall be constructed at intervals of approximately 75 feet thru all cement concrete curbs, sidewalks, and Gutters ordered constructed on this sheet of this plan.
Approximate Present Surface of ground
Grade to which work shall be done
PROFILE AT EAST CURB LINE
PROFILE AT CENTER LINE
PROFILE AT WEST CURB LINE