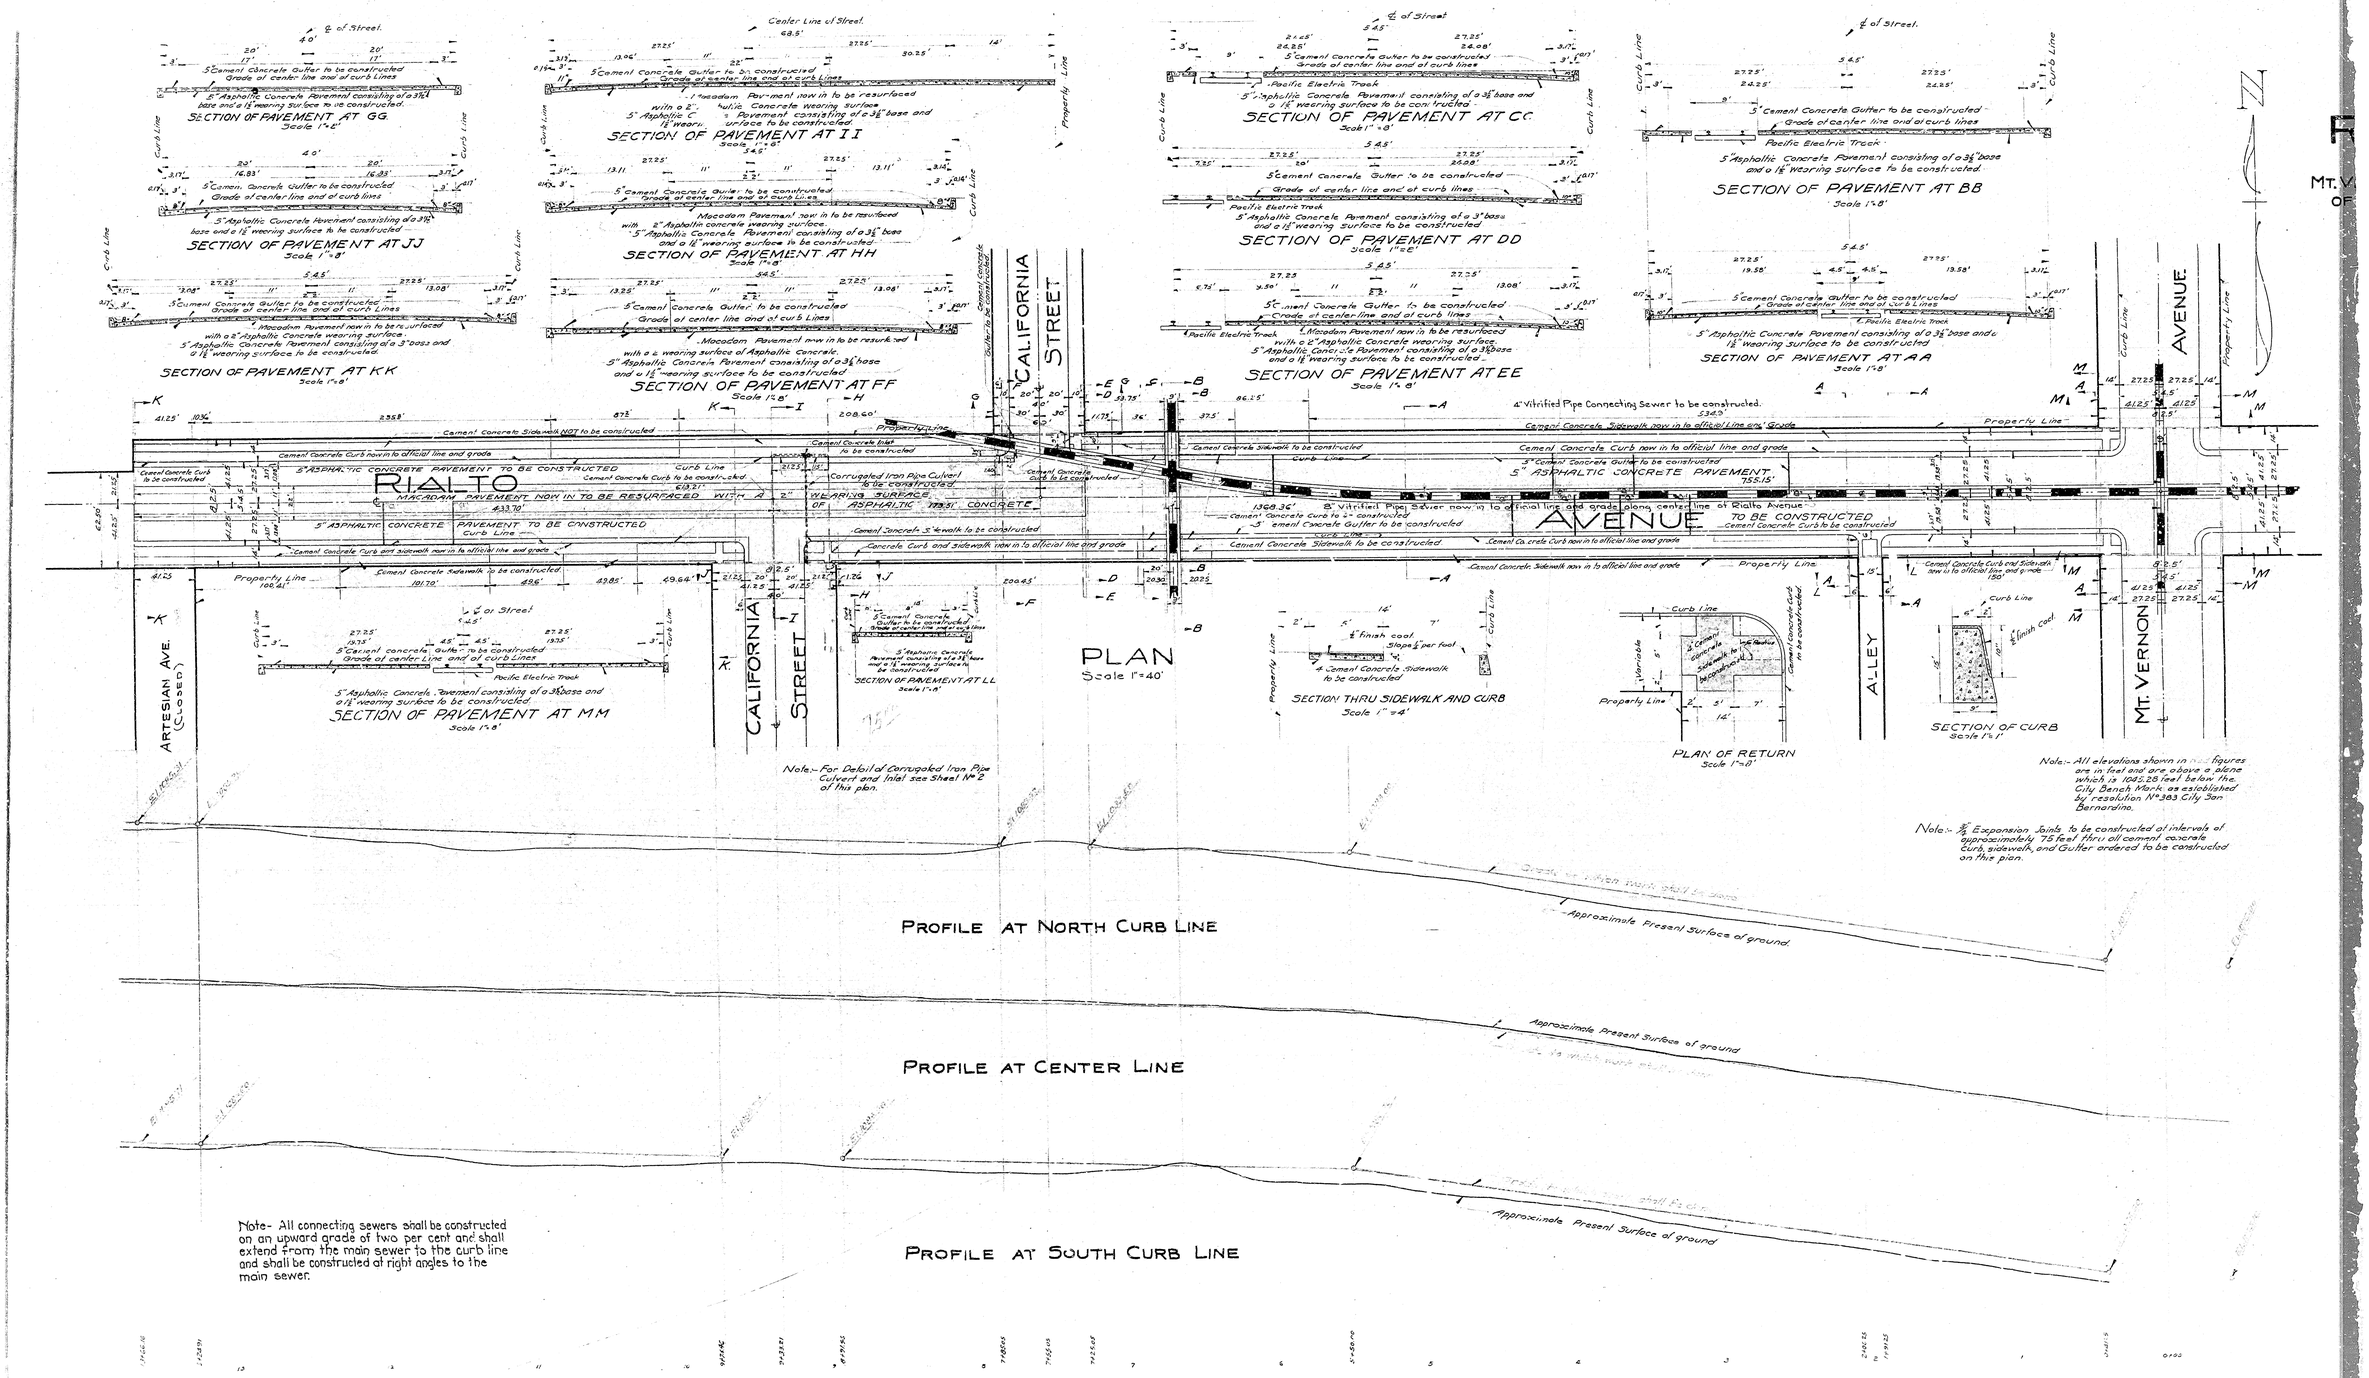
SECTION OF PAVEMENT AT GG
Scale 1"=8'
SECTION OF PAVEMENT AT JJ
Scale 1"=8'
SECTION OF PAVEMENT AT KK
Scale 1"=8'
SECTION OF PAVEMENT AT II
Scale 1"=8'
SECTION OF PAVEMENT AT HH
Scale 1"=8'
SECTION OF PAVEMENT AT FF
Scale 1"=8'
SECTION OF PAVEMENT AT CC
Scale 1"=8'
SECTION OF PAVEMENT AT DD
Scale 1"=8'
SECTION OF PAVEMENT AT EE
Scale 1"=8'
SECTION OF PAVEMENT AT BB
Scale 1"=8'
SECTION OF PAVEMENT AT AA
Scale 1"=8'
SECTION OF PAVEMENT AT MM
Scale 1"=8'
SECTION OF PAVEMENT AT LL
Scale 1"=8'
PLAN
Scale 1"=40'
SECTION THRU SIDEWALK AND CURB
Scale 1"=4'
PLAN OF RETURN
Scale 1"=8'
SECTION OF CURB
Scale 1"=1'
RIALTO AVENUE
CALIFORNIA STREET
ARTESIAN AVE. (CLOSED)
ALLEY
MT. VERNON AVENUE
Note:- For Detail of Corrugated Iron Pipe Culvert and Inlet see Sheet No 2 of this plan.
Note:- All elevations shown in red figures are in feet and are above a datum which is 1042.28 feet below the City Bench Mark as established by resolution No 383 City San Bernardino.
Note:- 3/4" Expansion Joints to be constructed at intervals of approximately 75 feet thru all cement concrete Curb, sidewalk, and Gutter ordered to be constructed on this plan.
PROFILE AT NORTH CURB LINE
PROFILE AT CENTER LINE
PROFILE AT SOUTH CURB LINE
Approximate Present Surface of ground.
Note- All connecting sewers shall be constructed on an upward grade of two per cent and shall extend from the main sewer to the curb line and shall be constructed at right angles to the main sewer.

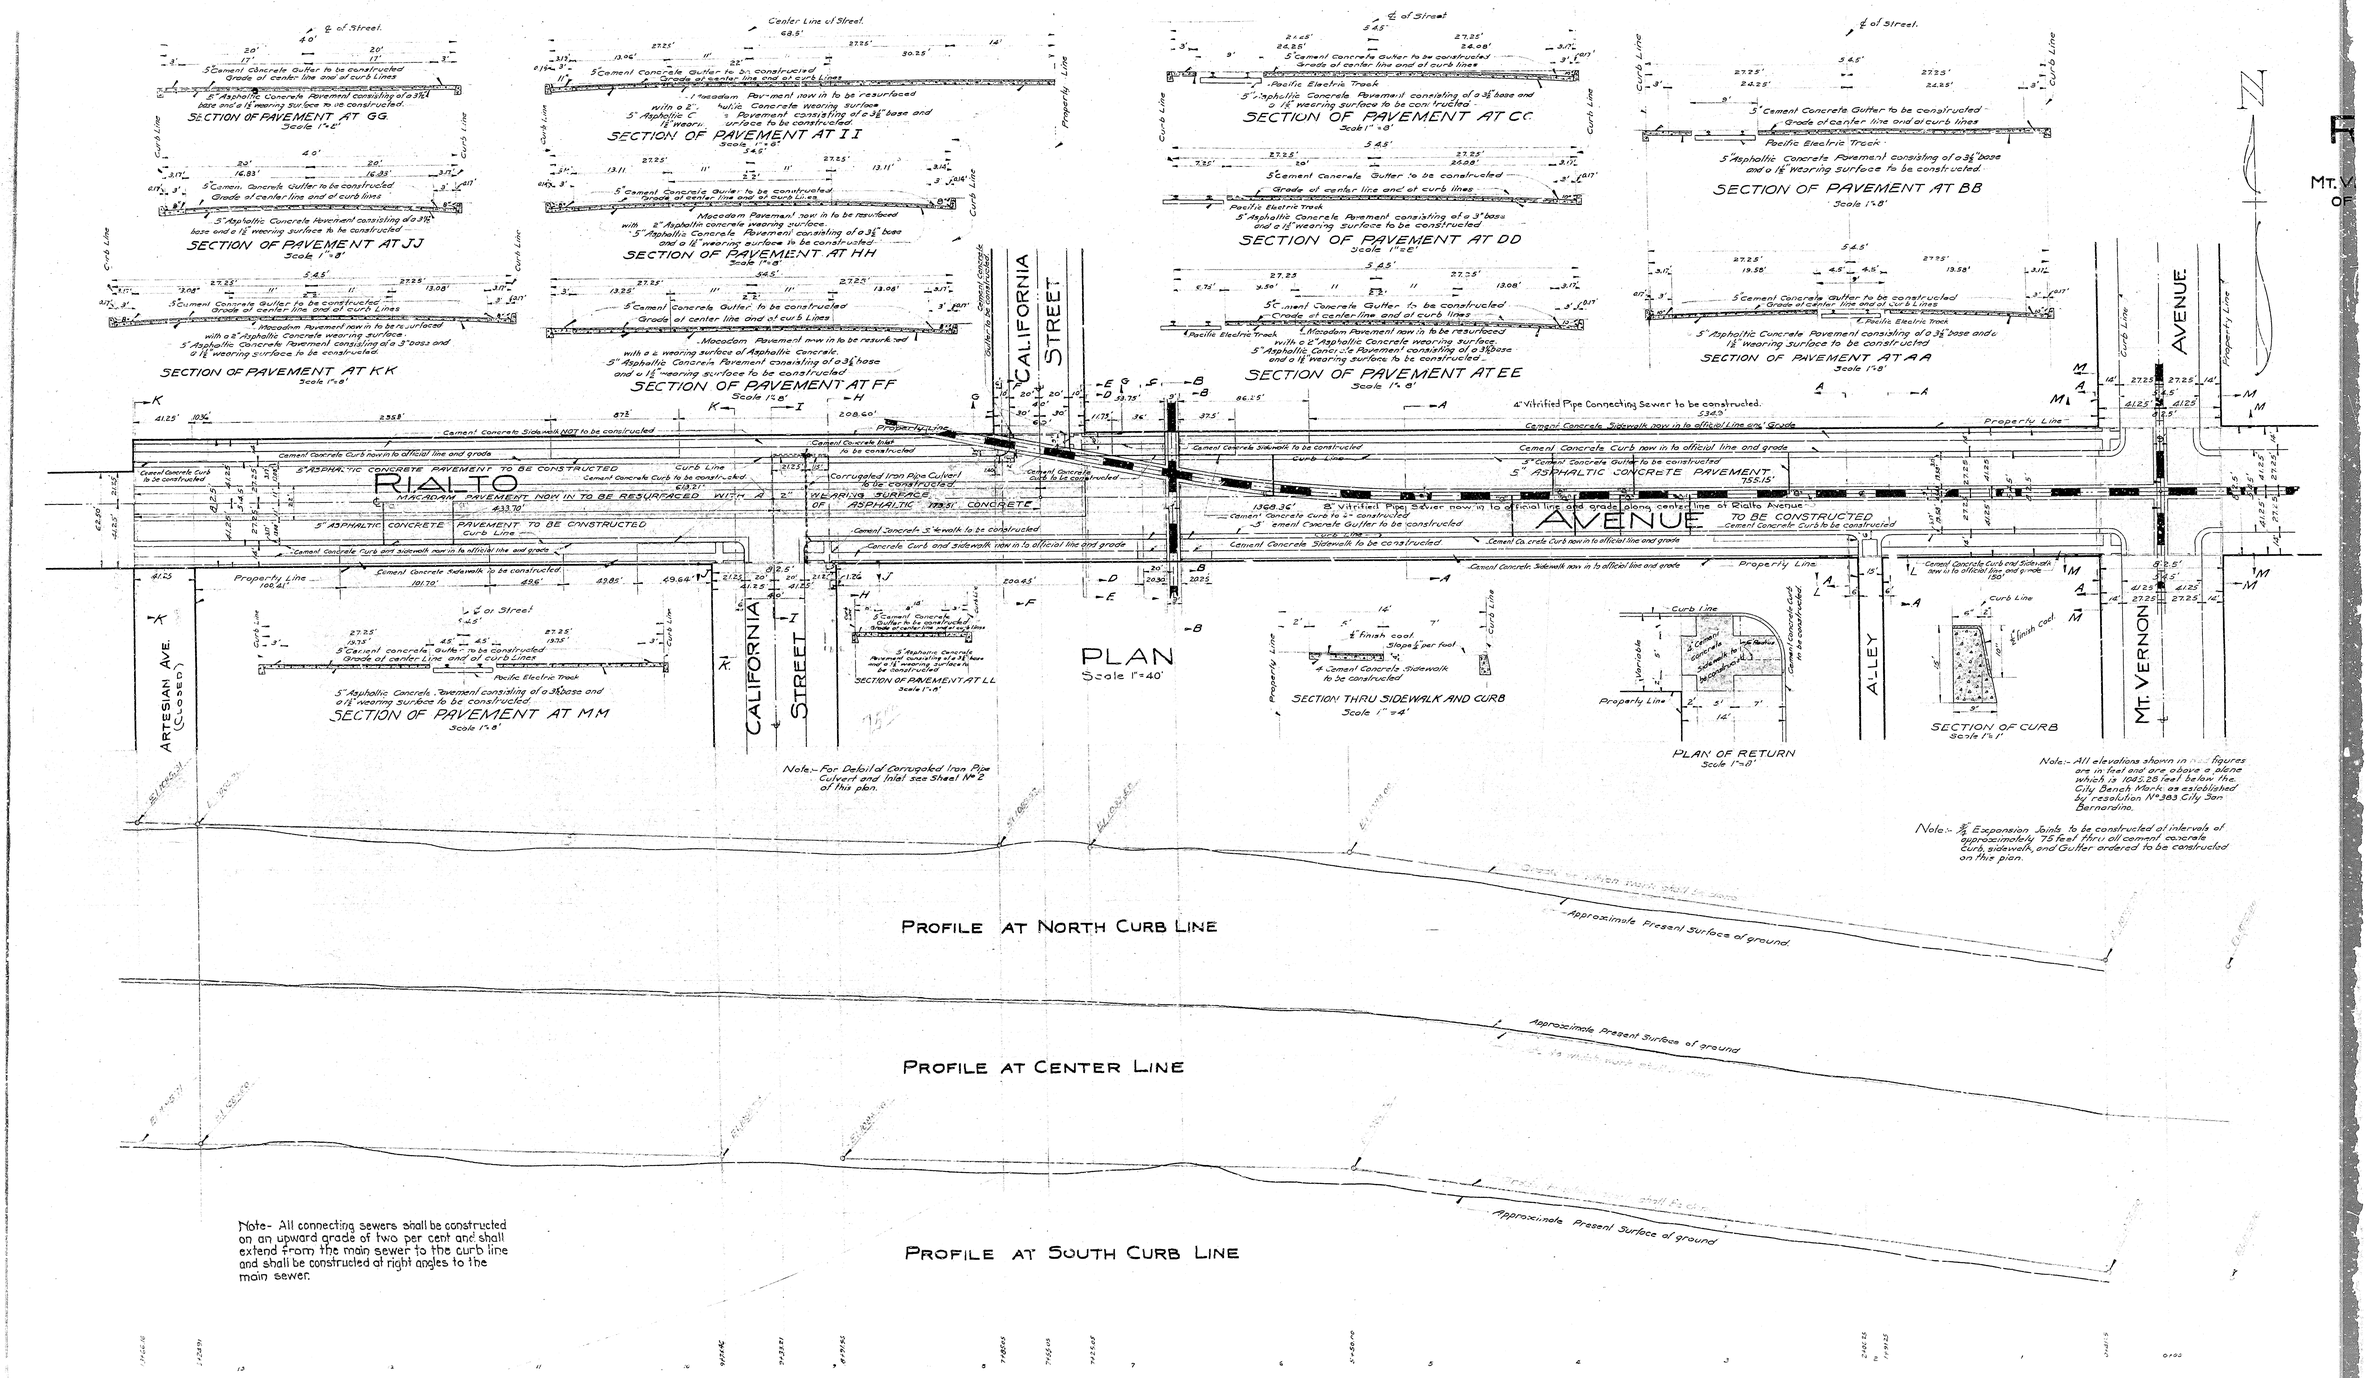
SECTION OF PAVEMENT AT GG
Scale 1"=8'
SECTION OF PAVEMENT AT JJ
Scale 1"=8'
SECTION OF PAVEMENT AT KK
Scale 1"=8'
SECTION OF PAVEMENT AT II
Scale 1"=8'
SECTION OF PAVEMENT AT HH
Scale 1"=8'
SECTION OF PAVEMENT AT FF
Scale 1"=8'
SECTION OF PAVEMENT AT CC
Scale 1"=8'
SECTION OF PAVEMENT AT DD
Scale 1"=8'
SECTION OF PAVEMENT AT EE
Scale 1"=8'
SECTION OF PAVEMENT AT BB
Scale 1"=8'
SECTION OF PAVEMENT AT AA
Scale 1"=8'
SECTION OF PAVEMENT AT MM
Scale 1"=8'
SECTION OF PAVEMENT AT LL
Scale 1"=8'
PLAN
Scale 1"=40'
SECTION THRU SIDEWALK AND CURB
Scale 1"=4'
PLAN OF RETURN
Scale 1"=8'
SECTION OF CURB
Scale 1"=1'
RIALTO AVENUE
CALIFORNIA STREET
ARTESIAN AVE. (CLOSED)
ALLEY
MT. VERNON AVENUE
Note:- For Detail of Corrugated Iron Pipe Culvert and Inlet see Sheet No 2 of this plan.
Note:- All elevations shown in red figures are in feet and are above a datum which is 1042.28 feet below the City Bench Mark as established by resolution No 383 City San Bernardino.
Note:- 3/4" Expansion Joints to be constructed at intervals of approximately 75 feet thru all cement concrete Curb, sidewalk, and Gutter ordered to be constructed on this plan.
PROFILE AT NORTH CURB LINE
PROFILE AT CENTER LINE
PROFILE AT SOUTH CURB LINE
Approximate Present Surface of ground.
Note- All connecting sewers shall be constructed on an upward grade of two per cent and shall extend from the main sewer to the curb line and shall be constructed at right angles to the main sewer.