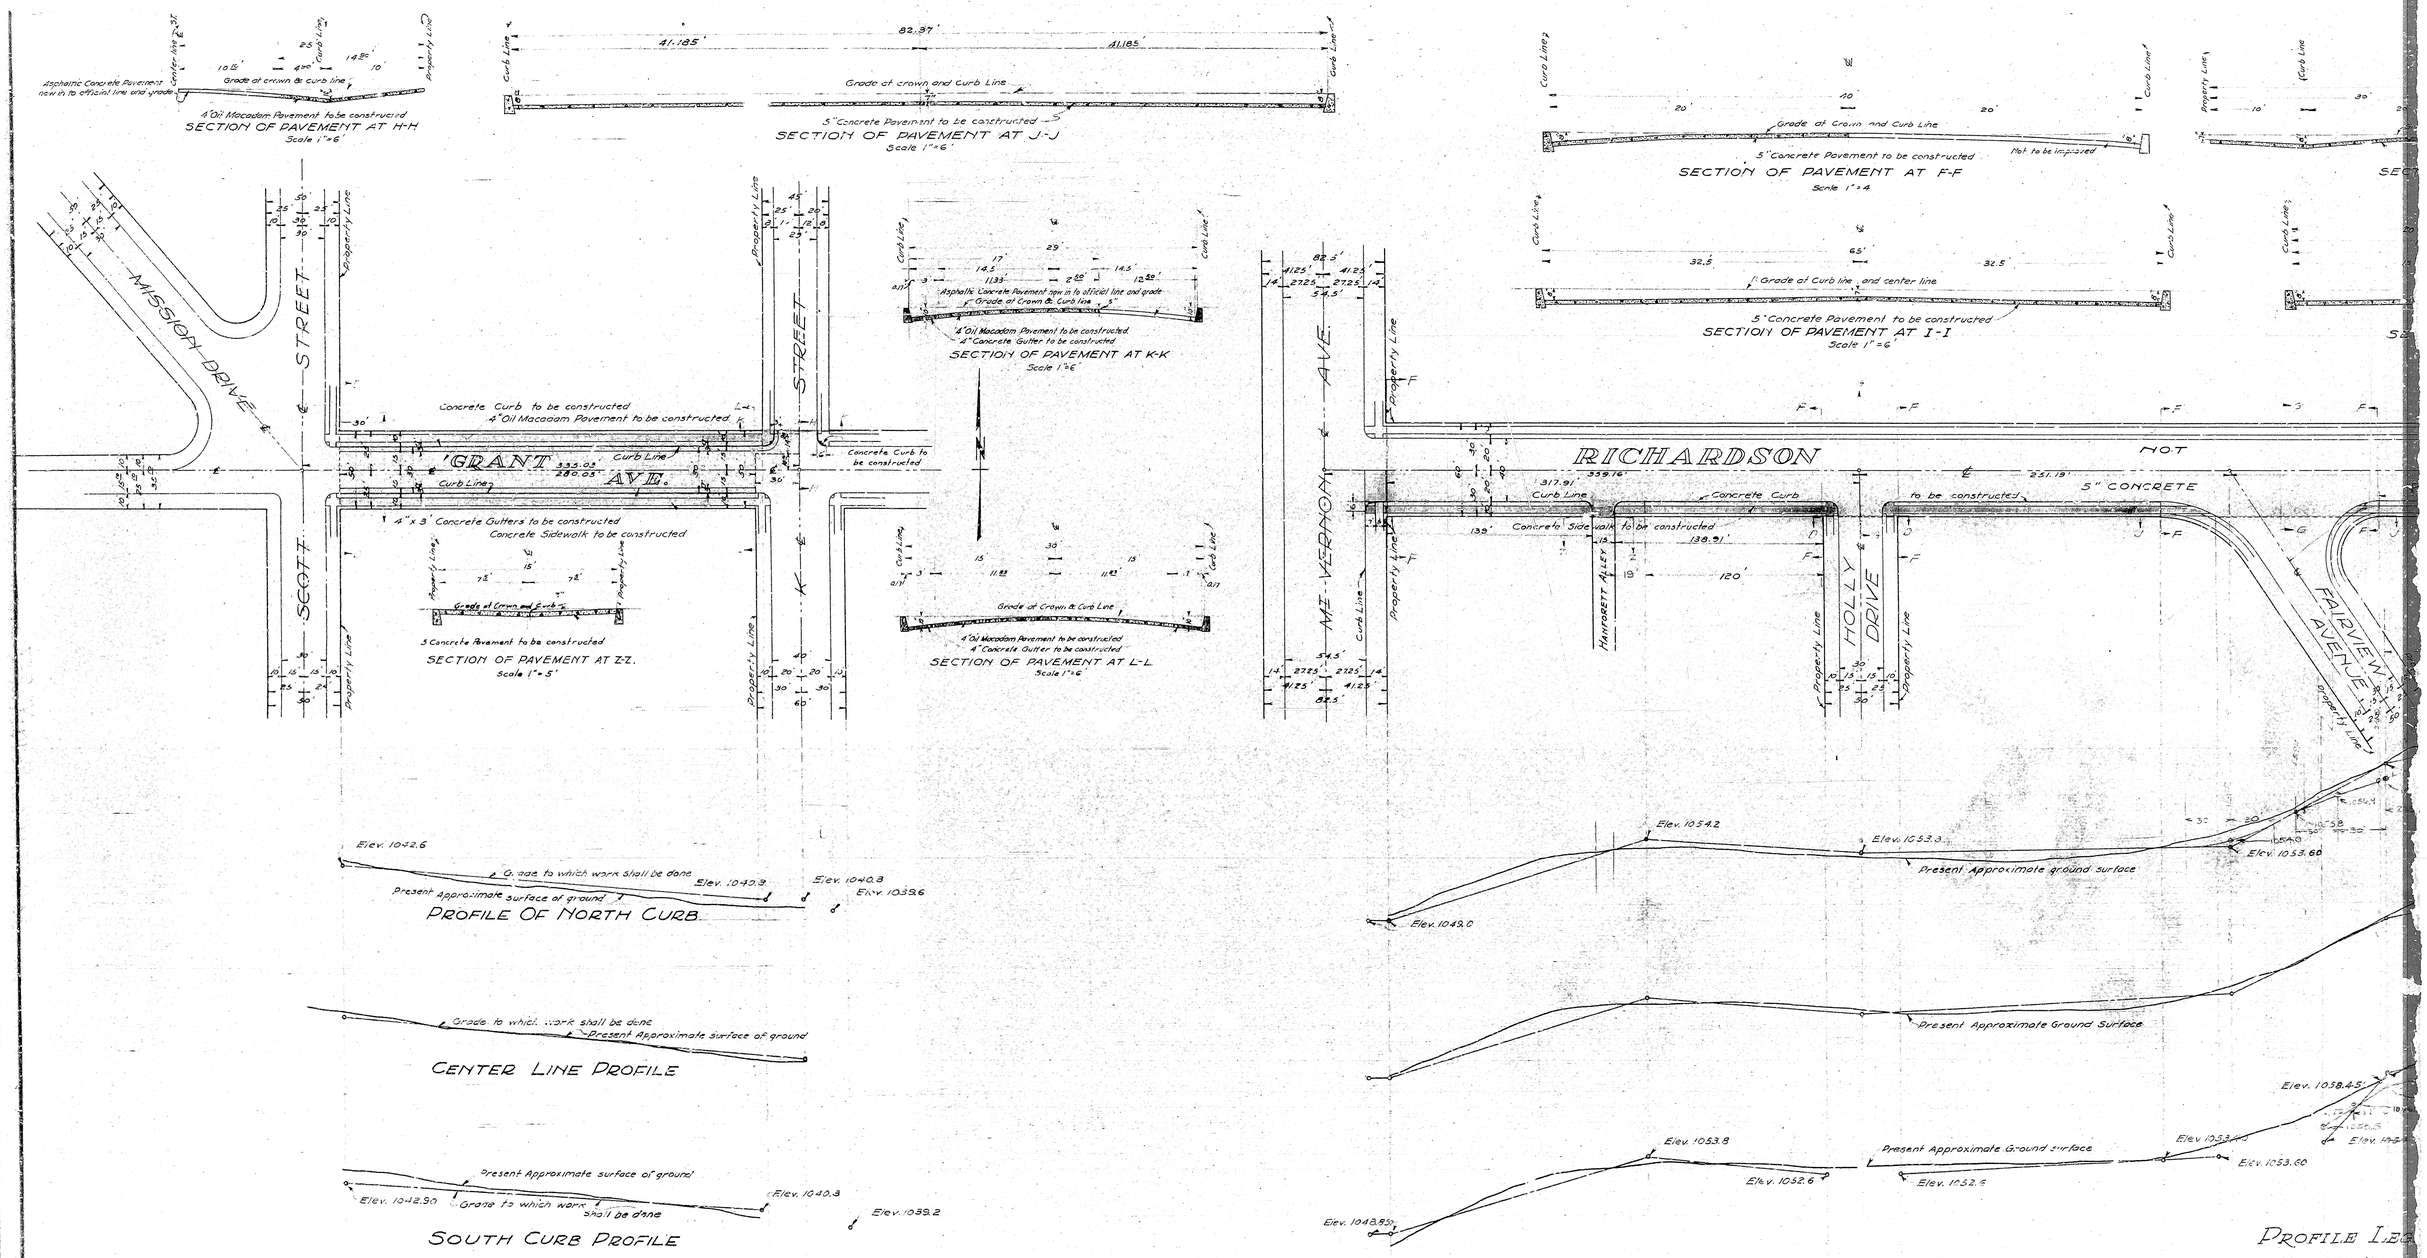
Asphaltic Concrete Pavement now in to official line and grade
4" Oil Macadam Pavement to be constructed
SECTION OF PAVEMENT AT H-H
Scale 1"=6'
Grade at crown and Curb Line
5" Concrete Pavement to be constructed
SECTION OF PAVEMENT AT J-J
Scale 1"=6'
Grade at Crown and Curb Line
5" Concrete Pavement to be constructed
Not to be imposed
SECTION OF PAVEMENT AT F-F
Scale 1"=4
Grade at Curb line and center line
5" Concrete Pavement to be constructed
SECTION OF PAVEMENT AT I-I
Scale 1"=6'
MISSION DRIVE
STREET
SCOTT
GRANT AVE.
Concrete Curb to be constructed
4" Oil Macadam Pavement to be constructed
Concrete Curb to be constructed
4" x 8" Concrete Gutters to be constructed
Concrete Sidewalk to be constructed
Grade at Crown and Curb
5" Concrete Pavement to be constructed
SECTION OF PAVEMENT AT Z-Z.
Scale 1"=5'
Asphaltic Concrete Pavement now in to official line and grade
4" Oil Macadam Pavement to be constructed
4" Concrete Gutter to be constructed
SECTION OF PAVEMENT AT K-K
Scale 1"=6'
Grade at Crown & Curb Line
4" Oil Macadam Pavement to be constructed
4" Concrete Gutter to be constructed
SECTION OF PAVEMENT AT L-L
Scale 1"=6'
MT. VERNON AVE.
RICHARDSON
NOT
5" CONCRETE
Concrete Curb
Concrete Sidewalk to be constructed
HANFORETT ALLEY
HOLLY DRIVE
FAIRVIEW AVENUE
Elev. 1042.6
Grade to which work shall be done
Elev. 1040.3
Elev. 1040.8
Elev. 1039.6
Present Approximate surface of ground
PROFILE OF NORTH CURB.
Grade to which work shall be done
Present Approximate surface of ground
CENTER LINE PROFILE
Present Approximate surface of ground
Elev. 1042.50
Grade to which work shall be done
Elev. 1040.3
Elev. 1039.2
SOUTH CURB PROFILE
Elev. 1054.2
Elev. 1053.3
Elev. 1053.60
Present Approximate ground surface
Elev. 1049.0
Present Approximate Ground Surface
Elev. 1058.45
Elev. 1053.8
Present Approximate Ground surface
Elev. 1052.6
Elev. 1052.6
Elev. 1053.60
Elev. 1048.85
PROFILE LE
Black lines show the present approx
Red lines show the grades to work mu
Scales Horizontal 1"=40'
Vertical 1"=4

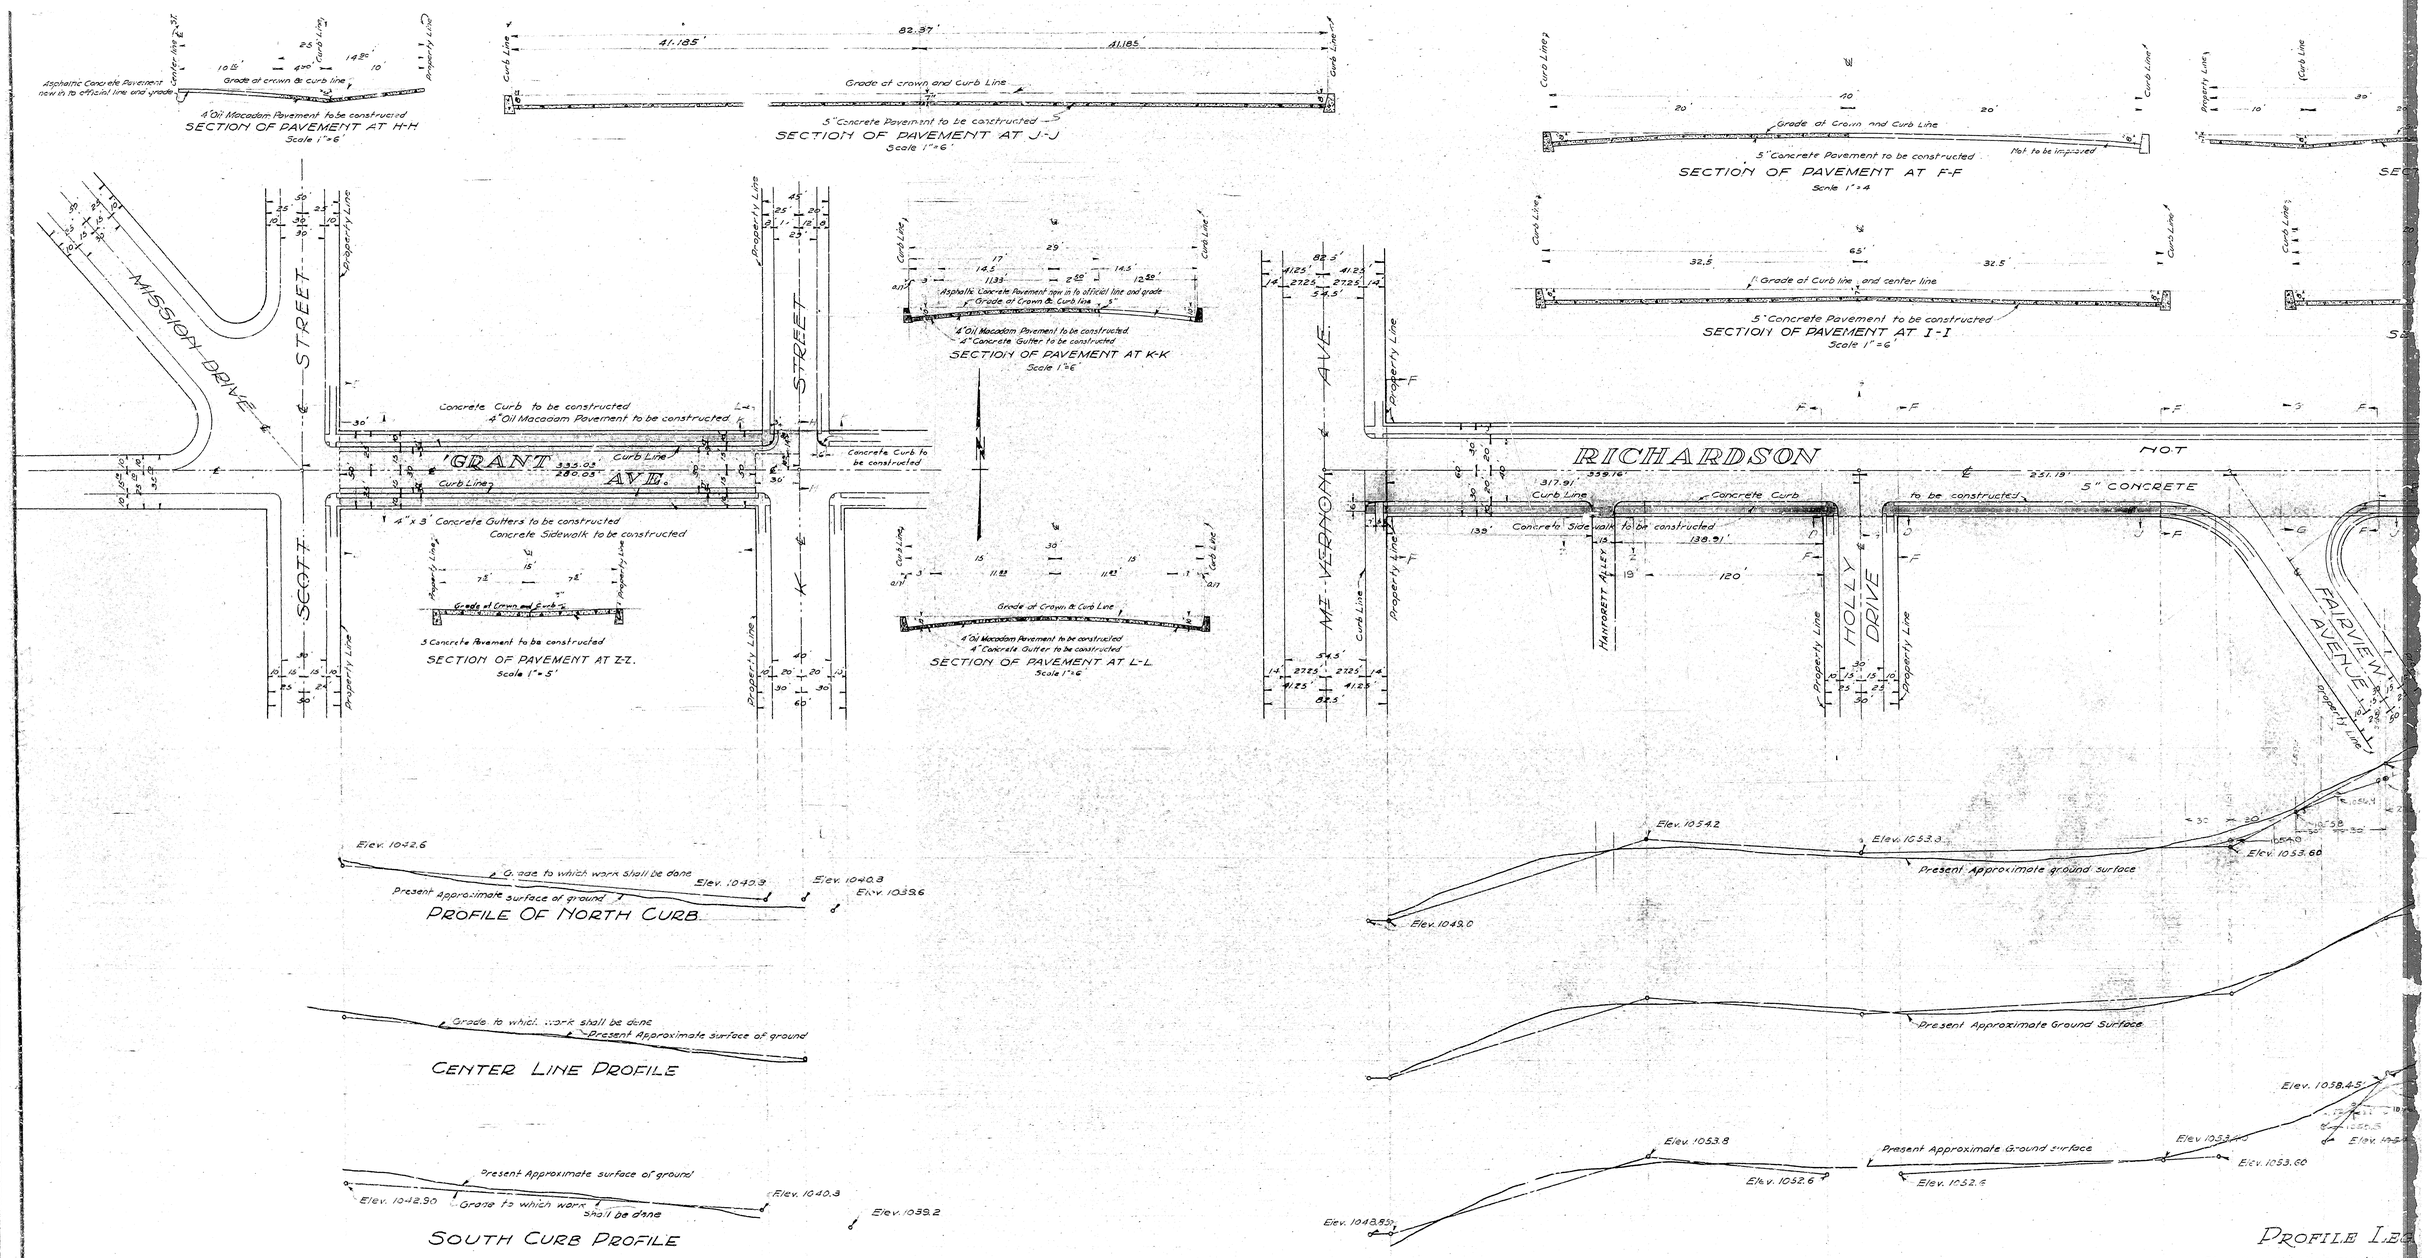
Asphaltic Concrete Pavement now in to official line and grade
4" Oil Macadam Pavement to be constructed
SECTION OF PAVEMENT AT H-H
Scale 1"=6'
Grade at crown and Curb Line
5" Concrete Pavement to be constructed
SECTION OF PAVEMENT AT J-J
Scale 1"=6'
Grade at Crown and Curb Line
5" Concrete Pavement to be constructed
Not to be imposed
SECTION OF PAVEMENT AT F-F
Scale 1"=4
Grade at Curb line and center line
5" Concrete Pavement to be constructed
SECTION OF PAVEMENT AT I-I
Scale 1"=6'
MISSION DRIVE
STREET
SCOTT
GRANT AVE.
Concrete Curb to be constructed
4" Oil Macadam Pavement to be constructed
Concrete Curb to be constructed
4" x 8" Concrete Gutters to be constructed
Concrete Sidewalk to be constructed
Grade at Crown and Curb
5" Concrete Pavement to be constructed
SECTION OF PAVEMENT AT Z-Z.
Scale 1"=5'
Asphaltic Concrete Pavement now in to official line and grade
4" Oil Macadam Pavement to be constructed
4" Concrete Gutter to be constructed
SECTION OF PAVEMENT AT K-K
Scale 1"=6'
Grade at Crown & Curb Line
4" Oil Macadam Pavement to be constructed
4" Concrete Gutter to be constructed
SECTION OF PAVEMENT AT L-L
Scale 1"=6'
MT. VERNON AVE.
RICHARDSON
NOT
5" CONCRETE
Concrete Curb
Concrete Sidewalk to be constructed
HANFORETT ALLEY
HOLLY DRIVE
FAIRVIEW AVENUE
Elev. 1042.6
Grade to which work shall be done
Elev. 1040.3
Elev. 1040.8
Elev. 1039.6
Present Approximate surface of ground
PROFILE OF NORTH CURB.
Grade to which work shall be done
Present Approximate surface of ground
CENTER LINE PROFILE
Present Approximate surface of ground
Elev. 1042.50
Grade to which work shall be done
Elev. 1040.3
Elev. 1039.2
SOUTH CURB PROFILE
Elev. 1054.2
Elev. 1053.3
Elev. 1053.60
Present Approximate ground surface
Elev. 1049.0
Present Approximate Ground Surface
Elev. 1058.45
Elev. 1053.8
Present Approximate Ground surface
Elev. 1052.6
Elev. 1052.6
Elev. 1053.60
Elev. 1048.85
PROFILE LE
Black lines show the present approx
Red lines show the grades to work mu
Scales Horizontal 1"=40'
Vertical 1"=4