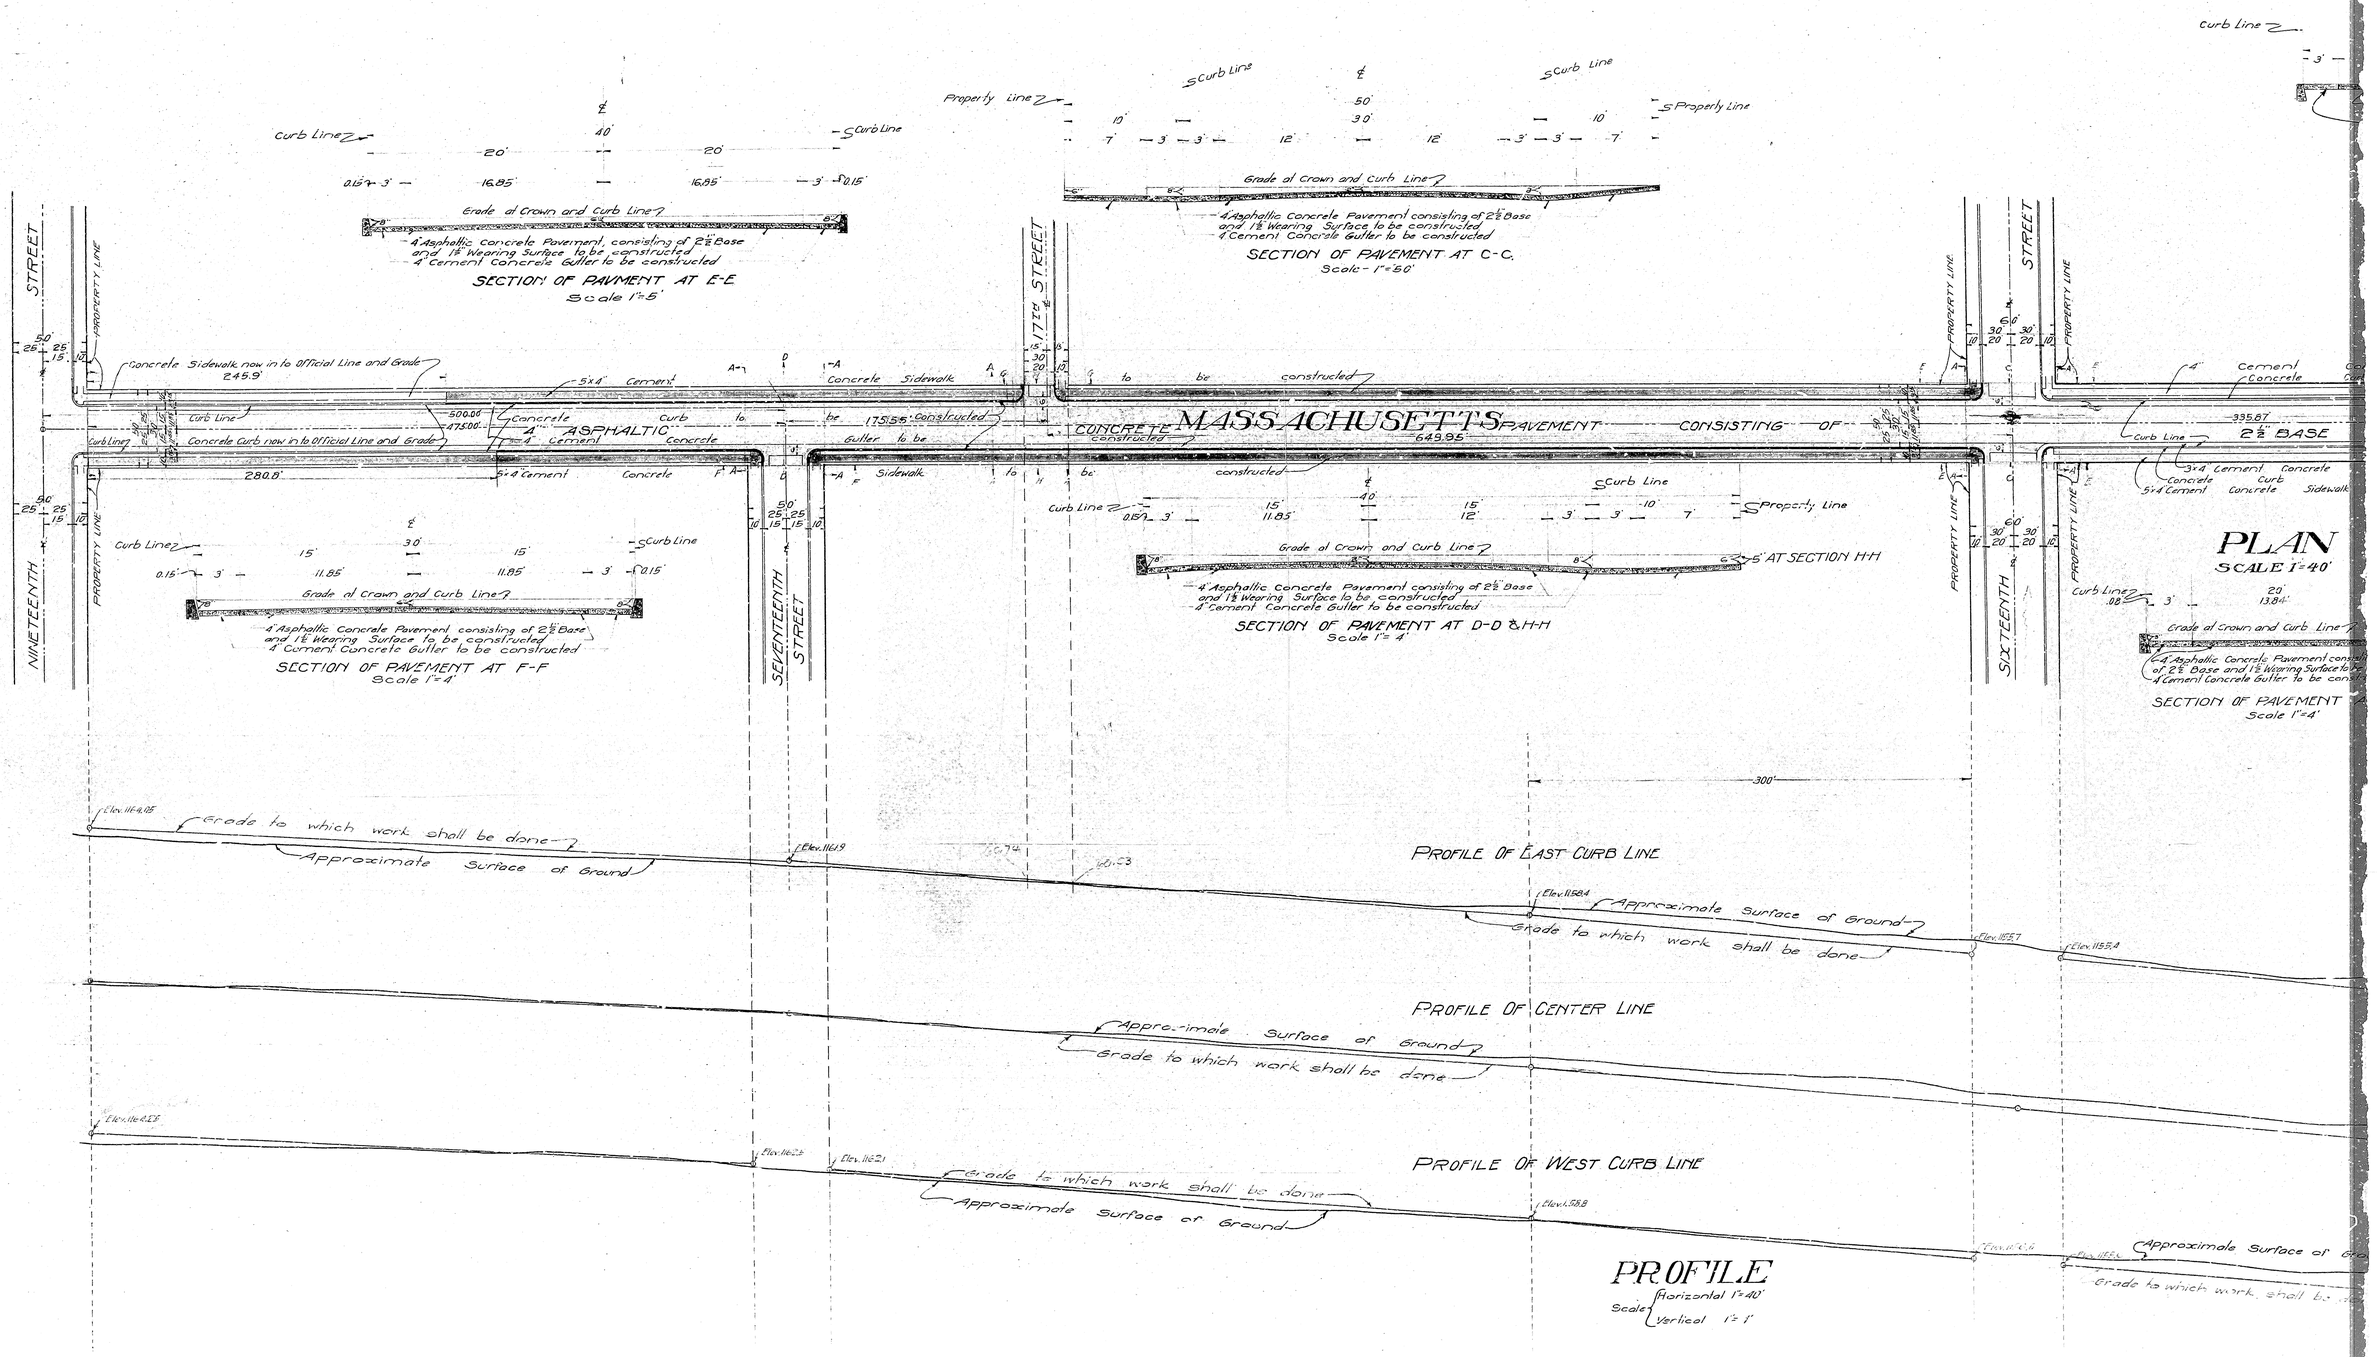
SECTION OF PAVEMENT AT E-E
Scale 1"=5'
4" Asphaltic concrete Pavement, consisting of 2½" Base and 1½" Wearing Surface to be constructed
4" Cement Concrete Gutter to be constructed
SECTION OF PAVEMENT AT C-C.
Scale - 1"=5'
SECTION OF PAVEMENT AT F-F
Scale 1"=4'
SECTION OF PAVEMENT AT D-D & H-H
Scale 1"=4'
PLAN
SCALE 1"=40'
MASSACHUSETTS PAVEMENT CONSISTING OF 2½" BASE
CONCRETE
ASPHALTIC
NINETEENTH STREET
SEVENTEENTH STREET
SIXTEENTH STREET
PROPERTY LINE
Curb Line
Property Line
Grade at Crown and Curb Line
Concrete Sidewalk now in to Official Line and Grade
Concrete Curb now in to Official Line and Grade
Gutter to be constructed
Sidewalk to be constructed
PROFILE OF EAST CURB LINE
PROFILE OF CENTER LINE
PROFILE OF WEST CURB LINE
Grade to which work shall be done
Approximate Surface of Ground
PROFILE
Scale Horizontal 1"=40'
Vertical 1"=1'

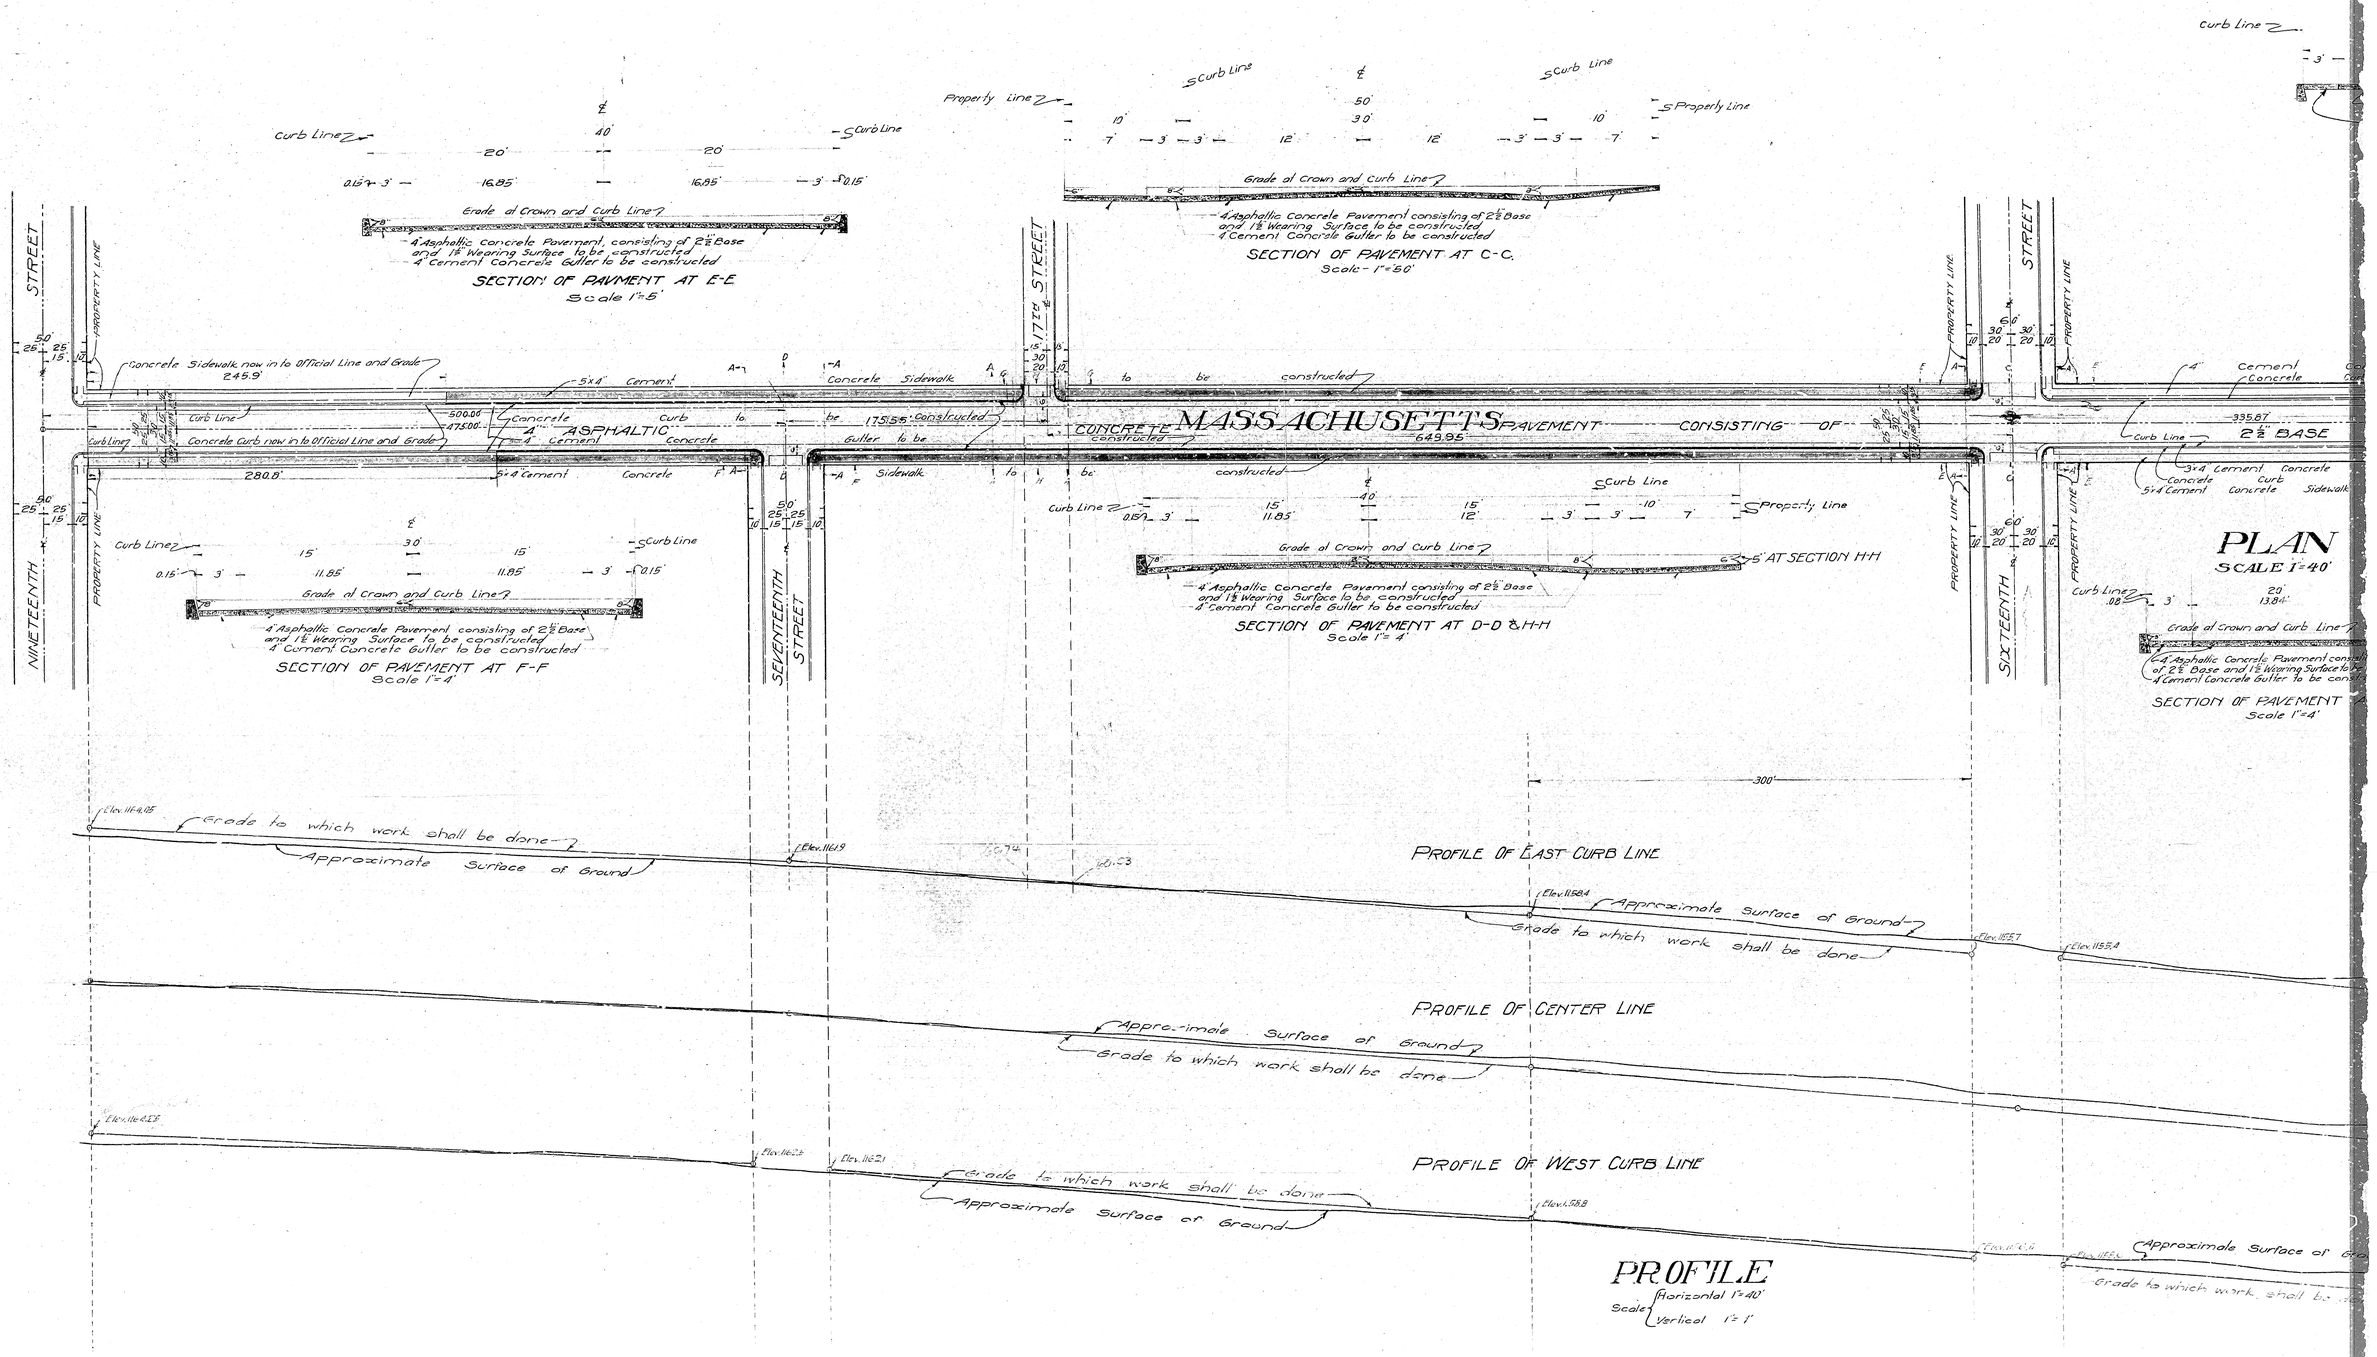
SECTION OF PAVEMENT AT E-E
Scale 1"=5'
4" Asphaltic concrete Pavement, consisting of 2½" Base and 1½" Wearing Surface to be constructed
4" Cement Concrete Gutter to be constructed
SECTION OF PAVEMENT AT C-C.
Scale - 1"=5'
SECTION OF PAVEMENT AT F-F
Scale 1"=4'
SECTION OF PAVEMENT AT D-D & H-H
Scale 1"=4'
PLAN
SCALE 1"=40'
MASSACHUSETTS PAVEMENT CONSISTING OF 2½" BASE
CONCRETE
ASPHALTIC
NINETEENTH STREET
SEVENTEENTH STREET
SIXTEENTH STREET
PROPERTY LINE
Curb Line
Property Line
Grade at Crown and Curb Line
Concrete Sidewalk now in to Official Line and Grade
Concrete Curb now in to Official Line and Grade
Gutter to be constructed
Sidewalk to be constructed
PROFILE OF EAST CURB LINE
PROFILE OF CENTER LINE
PROFILE OF WEST CURB LINE
Grade to which work shall be done
Approximate Surface of Ground
PROFILE
Scale Horizontal 1"=40'
Vertical 1"=1'