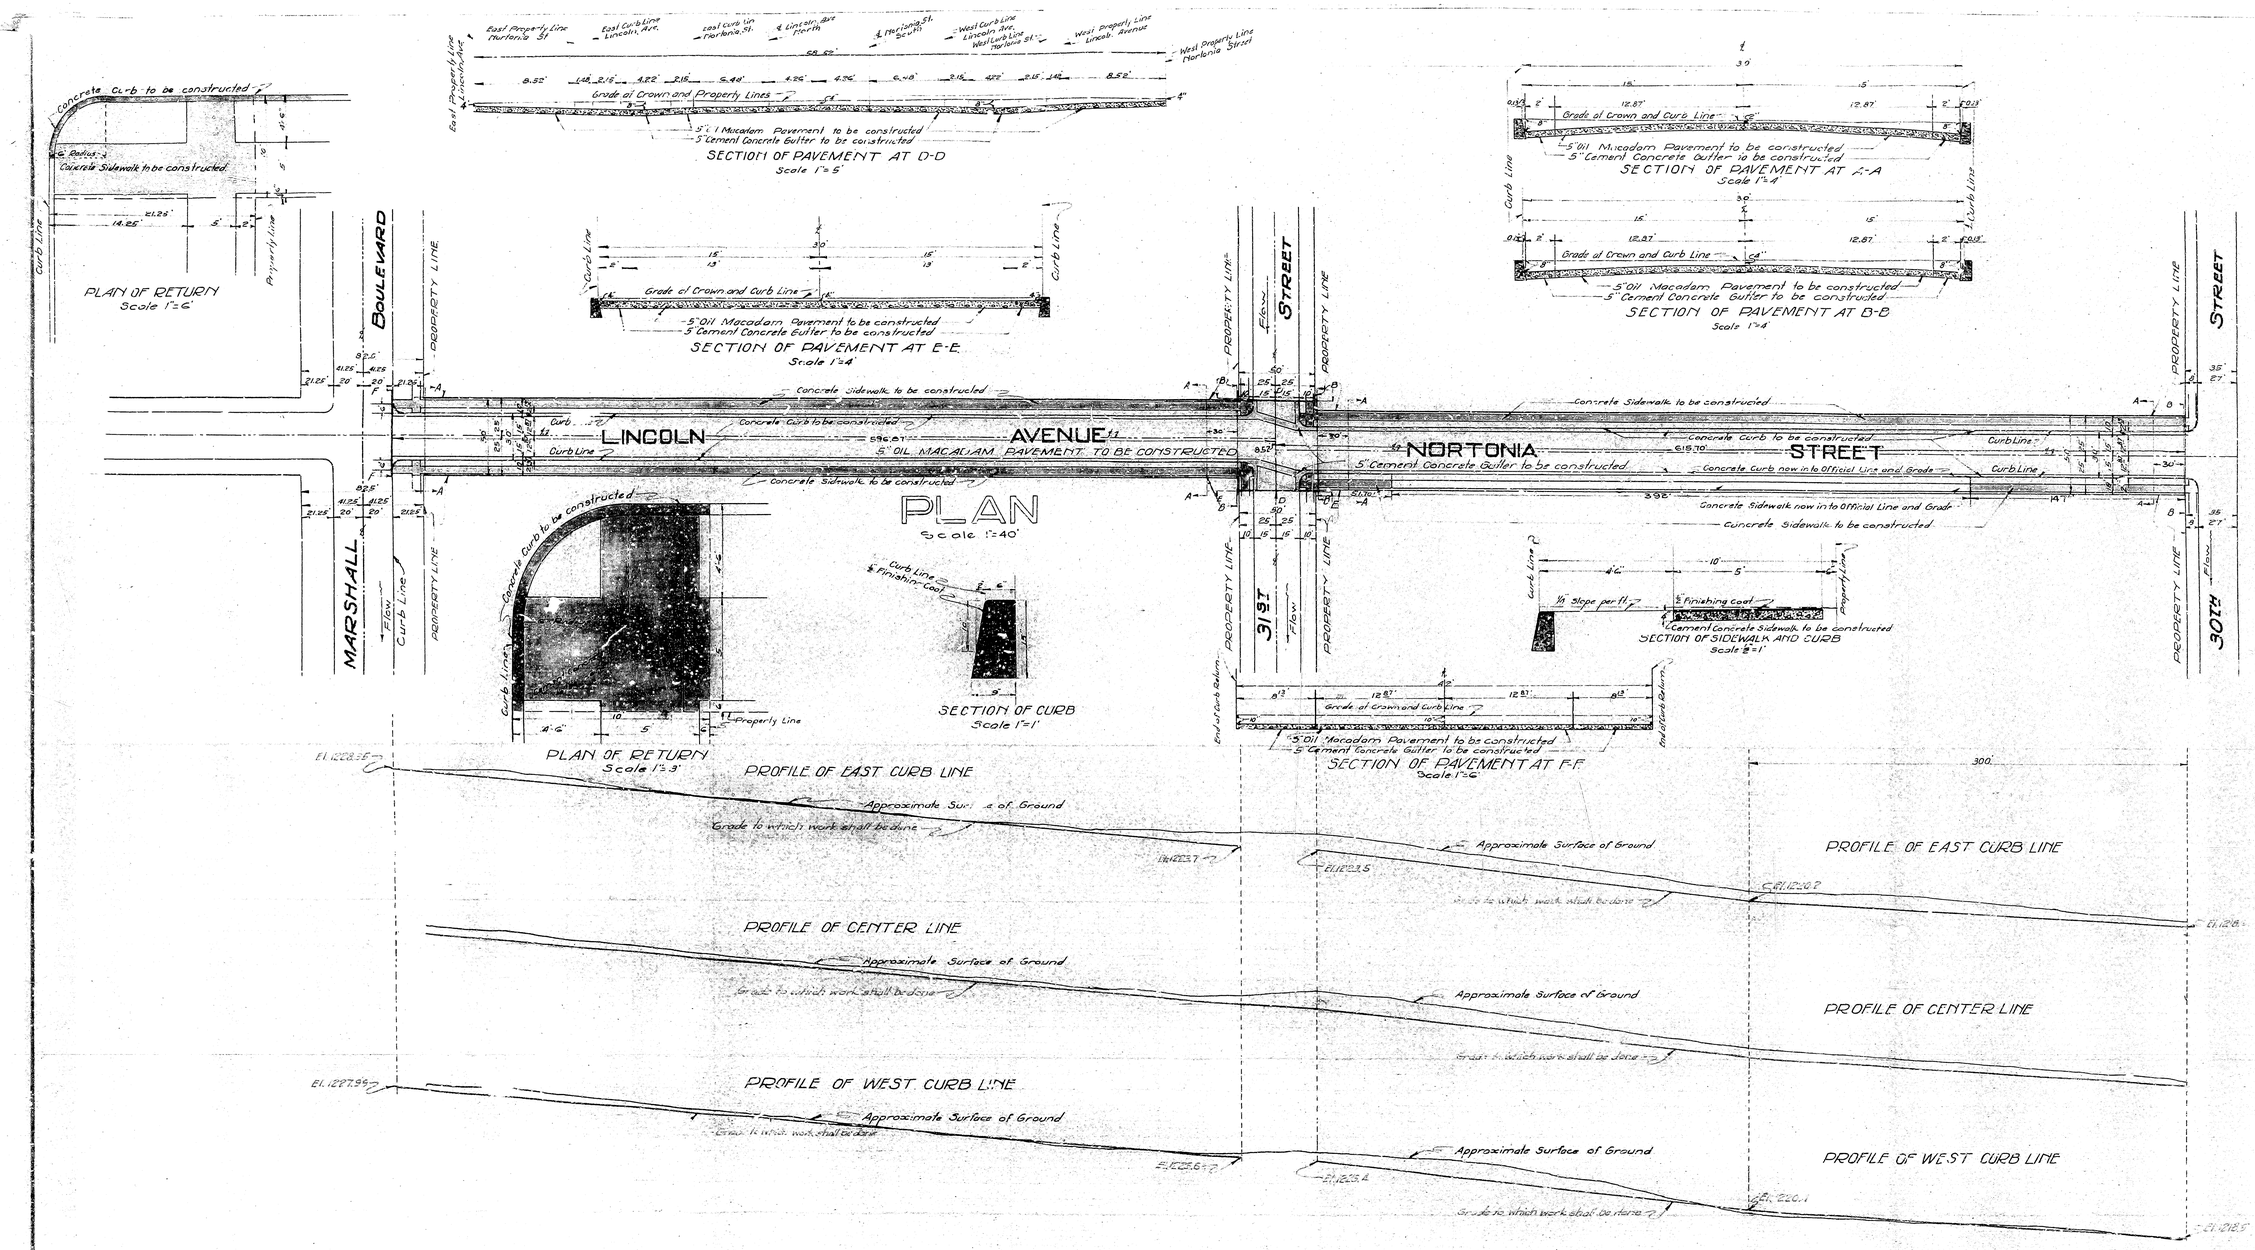
SECTION OF PAVEMENT AT D-D
Scale 1"=5'
SECTION OF PAVEMENT AT A-A
Scale 1"=4'
SECTION OF PAVEMENT AT B-B
Scale 1"=4'
SECTION OF PAVEMENT AT E-E
Scale 1"=4'
PLAN OF RETURN
Scale 1"=6'
PLAN
Scale 1"=40'
PLAN OF RETURN
Scale 1"=3'
SECTION OF CURB
Scale 1"=1'
SECTION OF PAVEMENT AT F-F
Scale 1"=6'
SECTION OF SIDEWALK AND CURB
Scale 1/2"=1'
LINCOLN AVENUE
NORTONIA STREET
MARSHALL BOULEVARD
31ST STREET
30TH STREET
5" OIL MACADAM PAVEMENT TO BE CONSTRUCTED
5" Cement Concrete Gutter to be constructed
Concrete Sidewalk to be constructed
Concrete Curb to be constructed
Concrete Curb now in to Official Line and Grade
Concrete Sidewalk now in to Official Line and Grade
Grade of Crown and Curb Line
Grade of Crown and Properly Lines
Curb Line
Property Line
PROPERTY LINE
Flow
PROFILE OF EAST CURB LINE
PROFILE OF CENTER LINE
PROFILE OF WEST CURB LINE
Approximate Surface of Ground
Grade to which work shall be done
PROFILE
Scale Horizontal-1"=40'
Vertical- 1"=4'

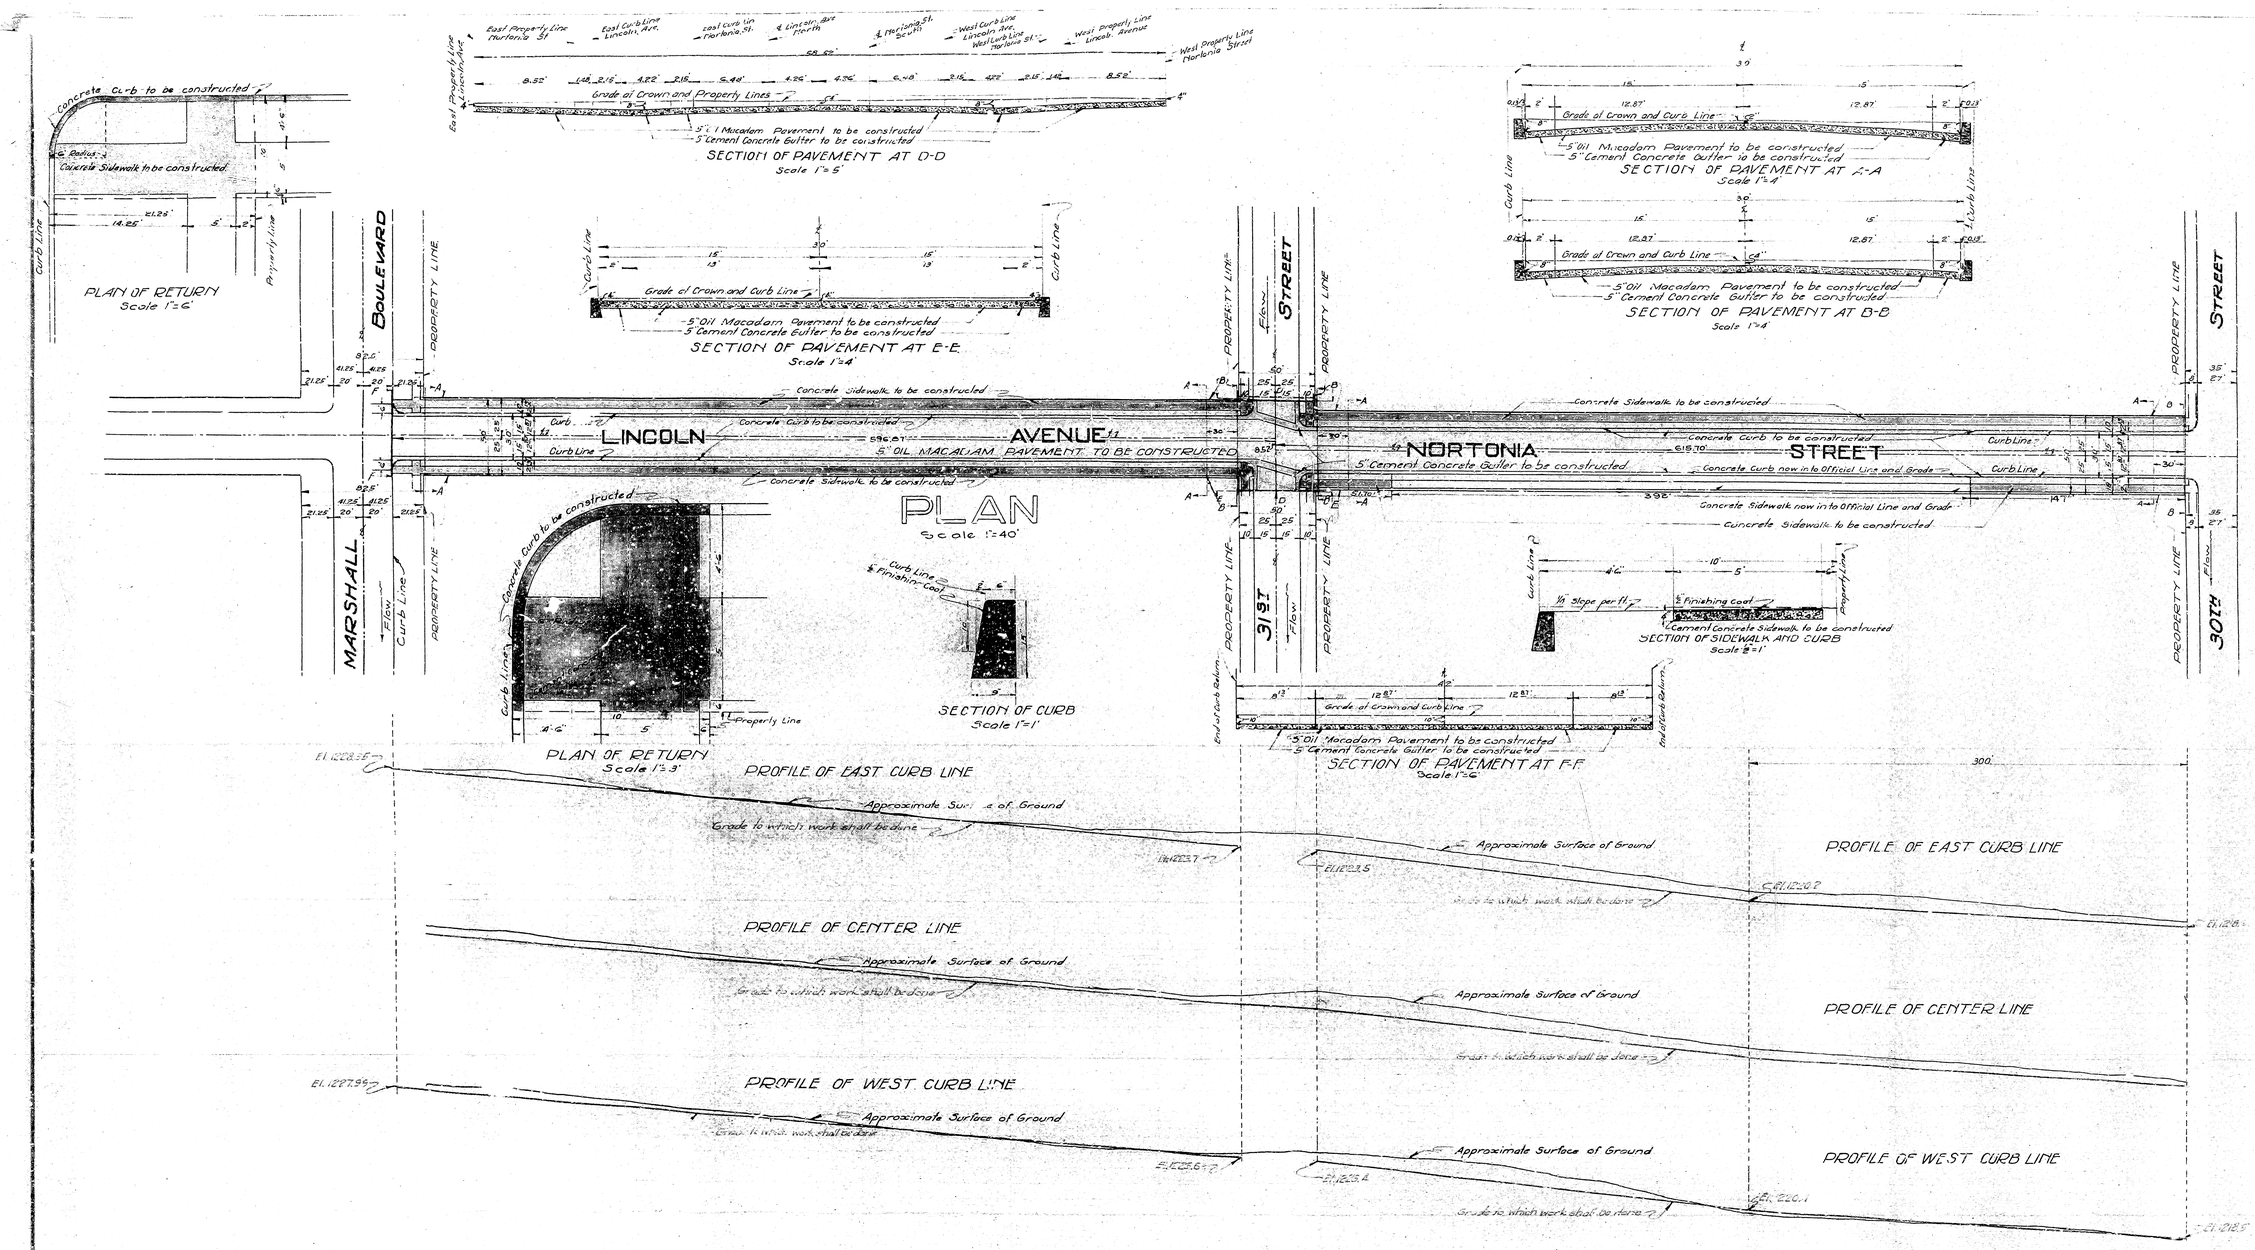
SECTION OF PAVEMENT AT D-D
Scale 1"=5'
SECTION OF PAVEMENT AT A-A
Scale 1"=4'
SECTION OF PAVEMENT AT B-B
Scale 1"=4'
SECTION OF PAVEMENT AT E-E
Scale 1"=4'
PLAN OF RETURN
Scale 1"=6'
PLAN
Scale 1"=40'
PLAN OF RETURN
Scale 1"=3'
SECTION OF CURB
Scale 1"=1'
SECTION OF PAVEMENT AT F-F
Scale 1"=6'
SECTION OF SIDEWALK AND CURB
Scale 1/2"=1'
LINCOLN AVENUE
NORTONIA STREET
MARSHALL BOULEVARD
31ST STREET
30TH STREET
5" OIL MACADAM PAVEMENT TO BE CONSTRUCTED
5" Cement Concrete Gutter to be constructed
Concrete Sidewalk to be constructed
Concrete Curb to be constructed
Concrete Curb now in to Official Line and Grade
Concrete Sidewalk now in to Official Line and Grade
Grade of Crown and Curb Line
Grade of Crown and Properly Lines
Curb Line
Property Line
PROPERTY LINE
Flow
PROFILE OF EAST CURB LINE
PROFILE OF CENTER LINE
PROFILE OF WEST CURB LINE
Approximate Surface of Ground
Grade to which work shall be done
PROFILE
Scale Horizontal-1"=40'
Vertical- 1"=4'