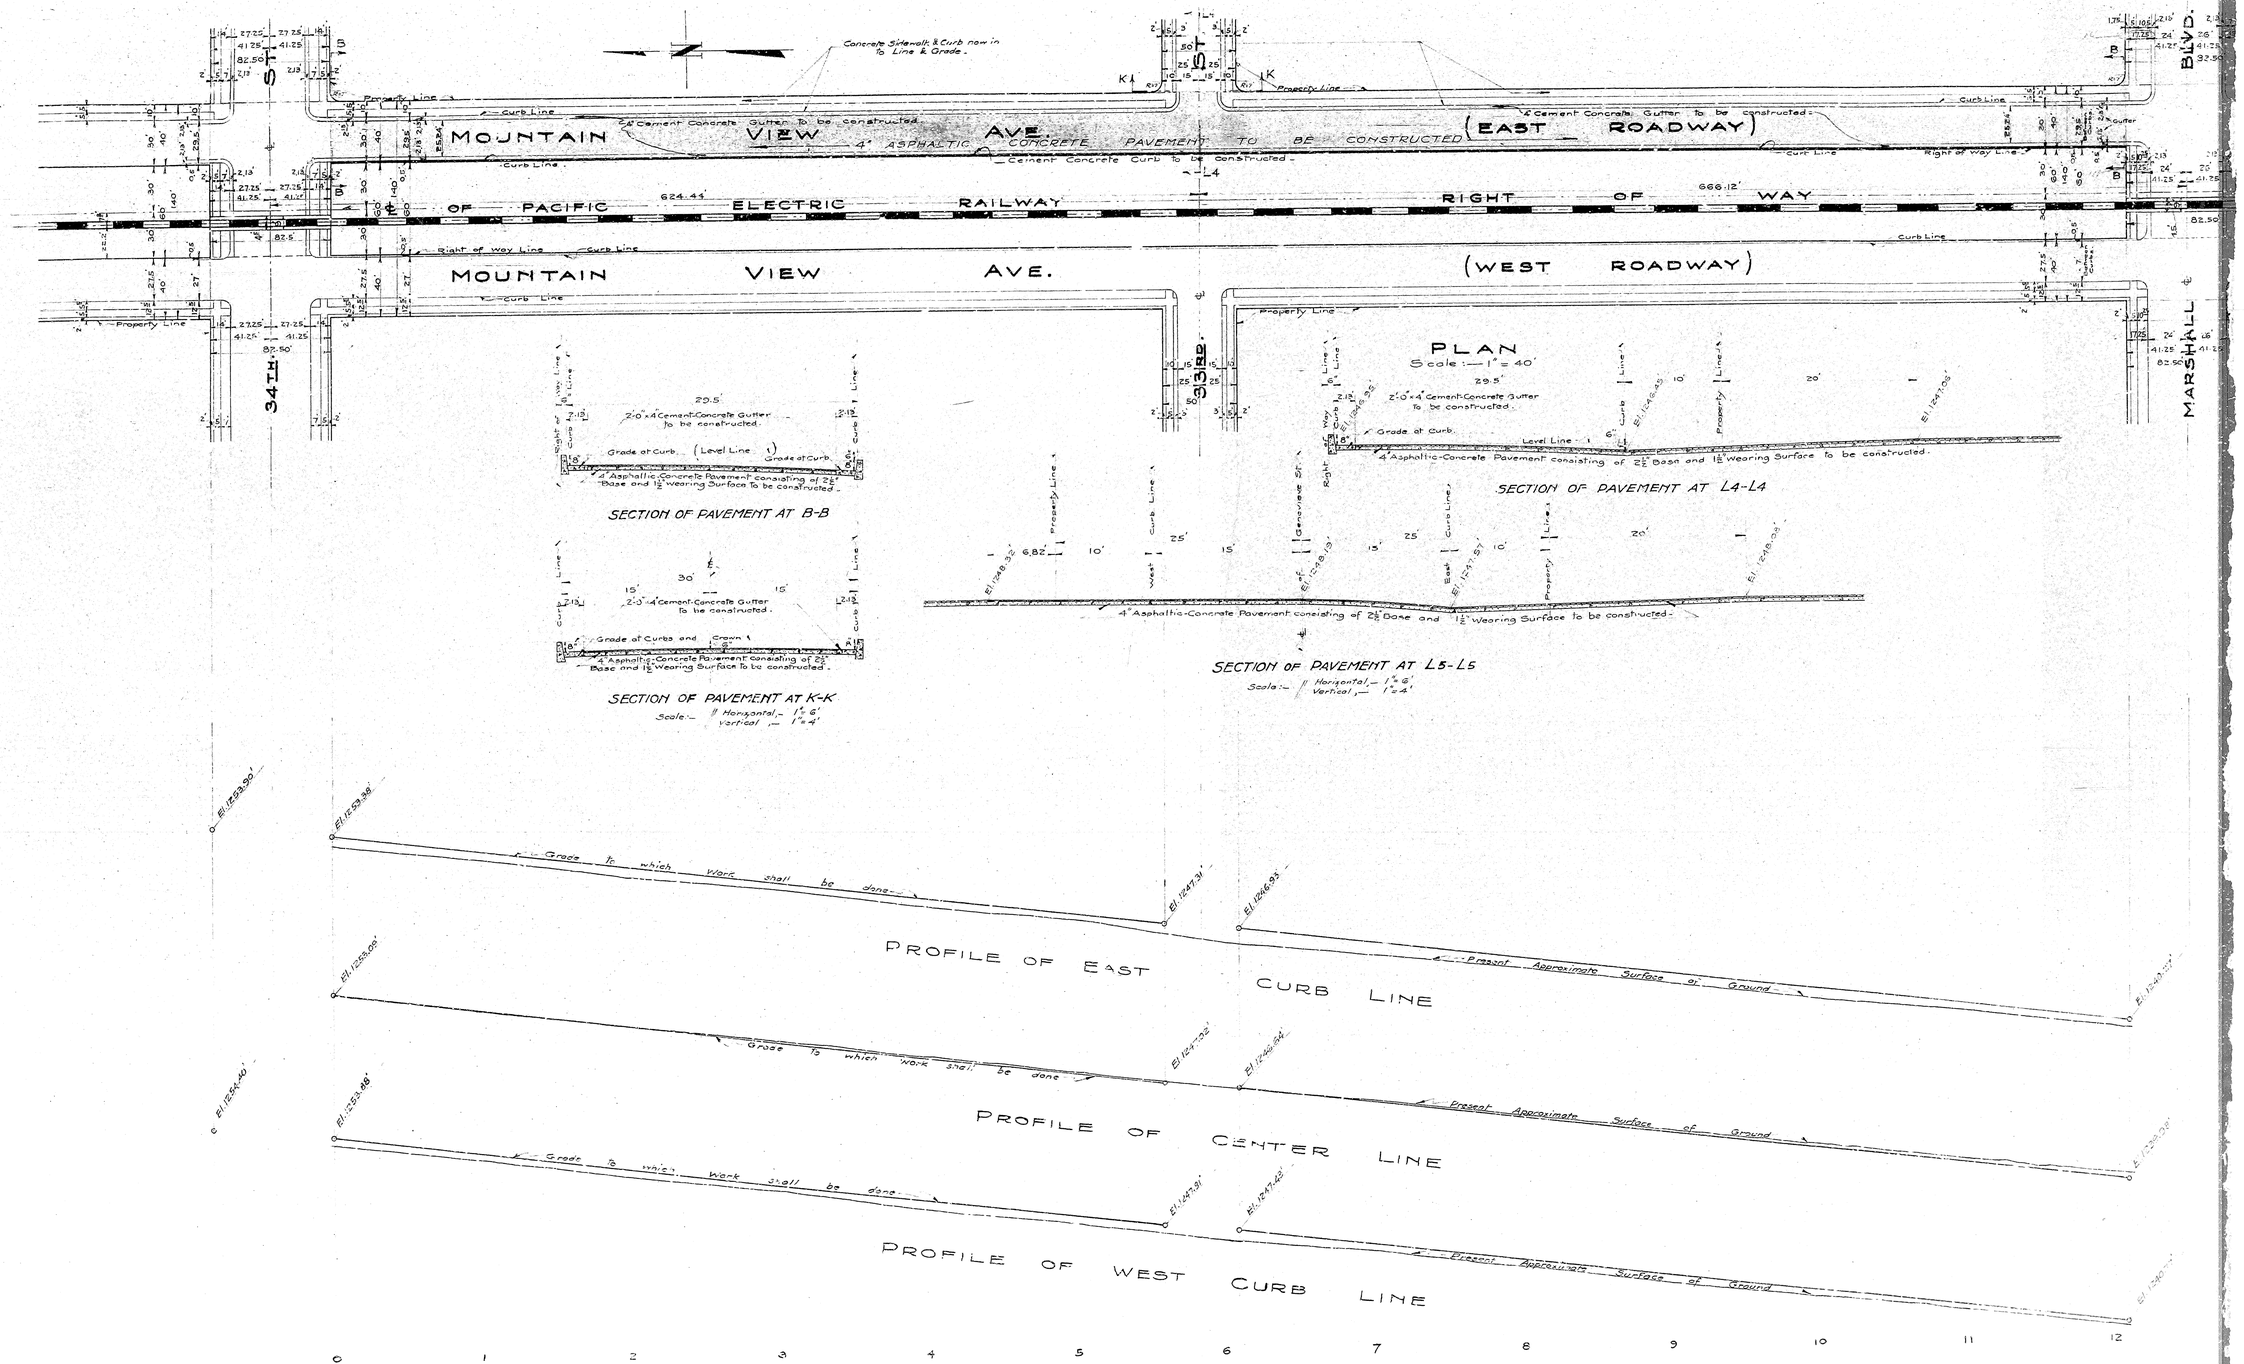
MOUNTAIN VIEW AVE
4" ASPHALTIC CONCRETE PAVEMENT TO BE CONSTRUCTED (EAST ROADWAY)
OF PACIFIC ELECTRIC RAILWAY RIGHT OF WAY
MOUNTAIN VIEW AVE. (WEST ROADWAY)
34TH ST
33RD ST
MARSHALL BLVD.
Concrete Sidewalk & Curb now in to Line & Grade.
2'-0" x 4" Cement-Concrete Gutter to be constructed.
Cement Concrete Curb to be constructed.
Curb Line
Property Line
Right of Way Line
PLAN
Scale:— 1" = 40'
SECTION OF PAVEMENT AT B-B
SECTION OF PAVEMENT AT K-K
Scale:— Horizontal,— 1" = 6'
Vertical,— 1" = 4'
SECTION OF PAVEMENT AT L4-L4
SECTION OF PAVEMENT AT L5-L5
Scale:— Horizontal,— 1" = 6'
Vertical,— 1" = 4'
4" Asphaltic-Concrete Pavement consisting of 2½" Base and 1½" Wearing Surface to be constructed.
Grade at Curb
Level Line
Grade of Curbs and Crown
Grade to which work shall be done
Present Approximate Surface of Ground
PROFILE OF EAST CURB LINE
PROFILE OF CENTER LINE
PROFILE OF WEST CURB LINE
0
1
2
3
4
5
6
7
8
9
10
11
12

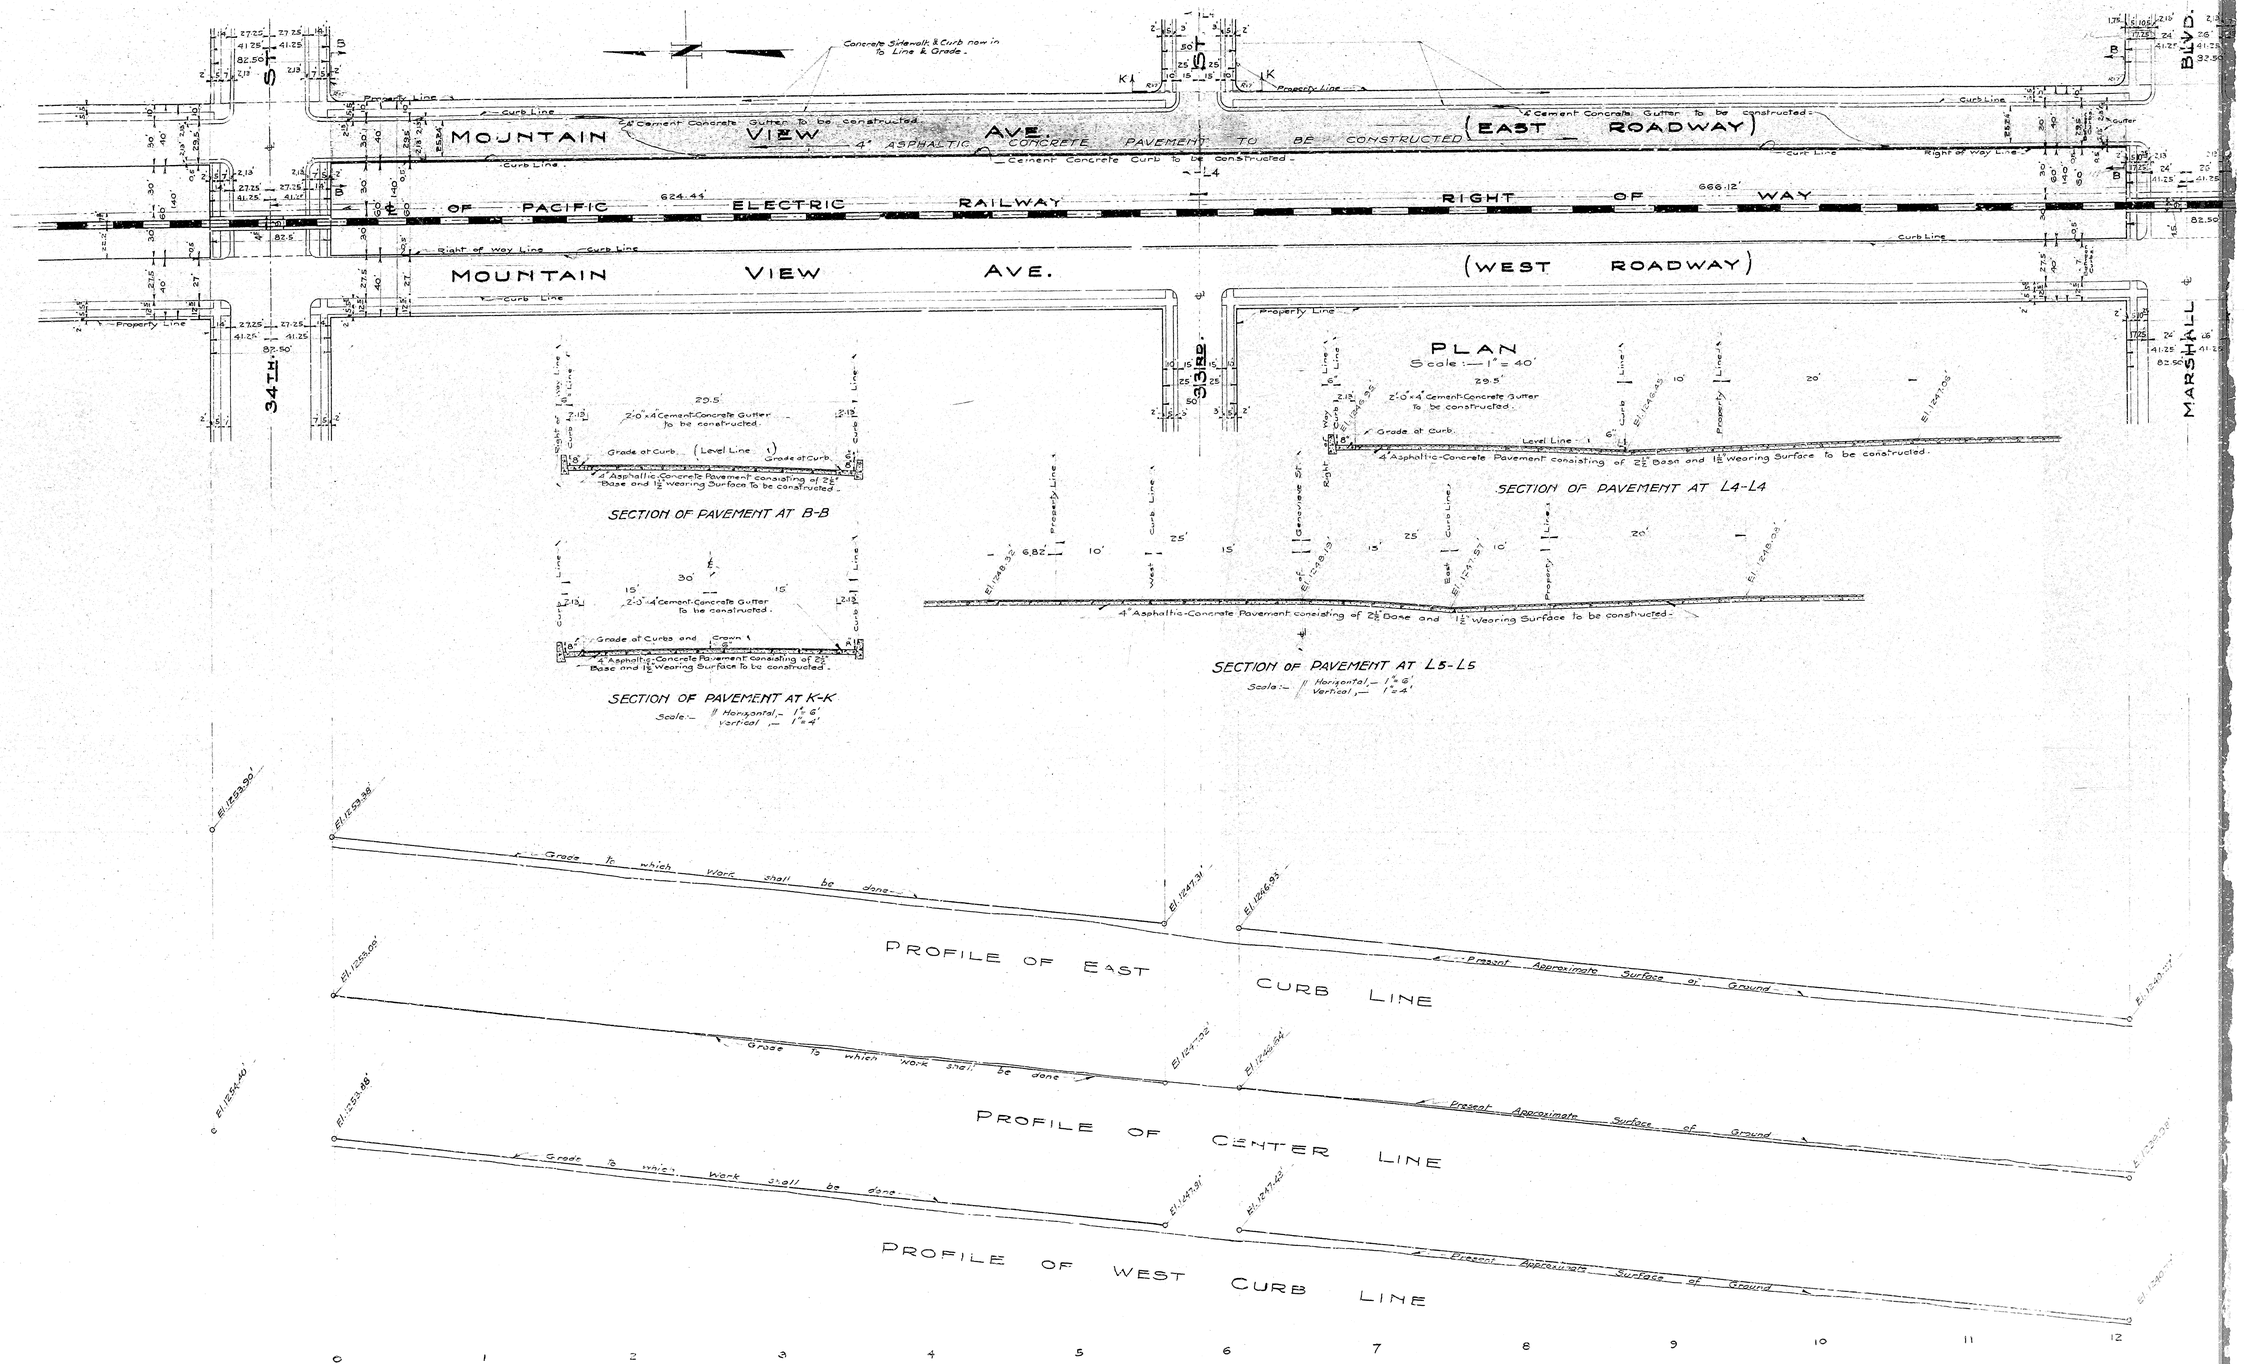
MOUNTAIN VIEW AVE
4" ASPHALTIC CONCRETE PAVEMENT TO BE CONSTRUCTED (EAST ROADWAY)
OF PACIFIC ELECTRIC RAILWAY RIGHT OF WAY
MOUNTAIN VIEW AVE. (WEST ROADWAY)
34TH ST
33RD ST
MARSHALL BLVD.
Concrete Sidewalk & Curb now in to Line & Grade.
2'-0" x 4" Cement-Concrete Gutter to be constructed.
Cement Concrete Curb to be constructed.
Curb Line
Property Line
Right of Way Line
PLAN
Scale:— 1" = 40'
SECTION OF PAVEMENT AT B-B
SECTION OF PAVEMENT AT K-K
Scale:— Horizontal,— 1" = 6'
Vertical,— 1" = 4'
SECTION OF PAVEMENT AT L4-L4
SECTION OF PAVEMENT AT L5-L5
Scale:— Horizontal,— 1" = 6'
Vertical,— 1" = 4'
4" Asphaltic-Concrete Pavement consisting of 2½" Base and 1½" Wearing Surface to be constructed.
Grade at Curb
Level Line
Grade of Curbs and Crown
Grade to which work shall be done
Present Approximate Surface of Ground
PROFILE OF EAST CURB LINE
PROFILE OF CENTER LINE
PROFILE OF WEST CURB LINE
0
1
2
3
4
5
6
7
8
9
10
11
12