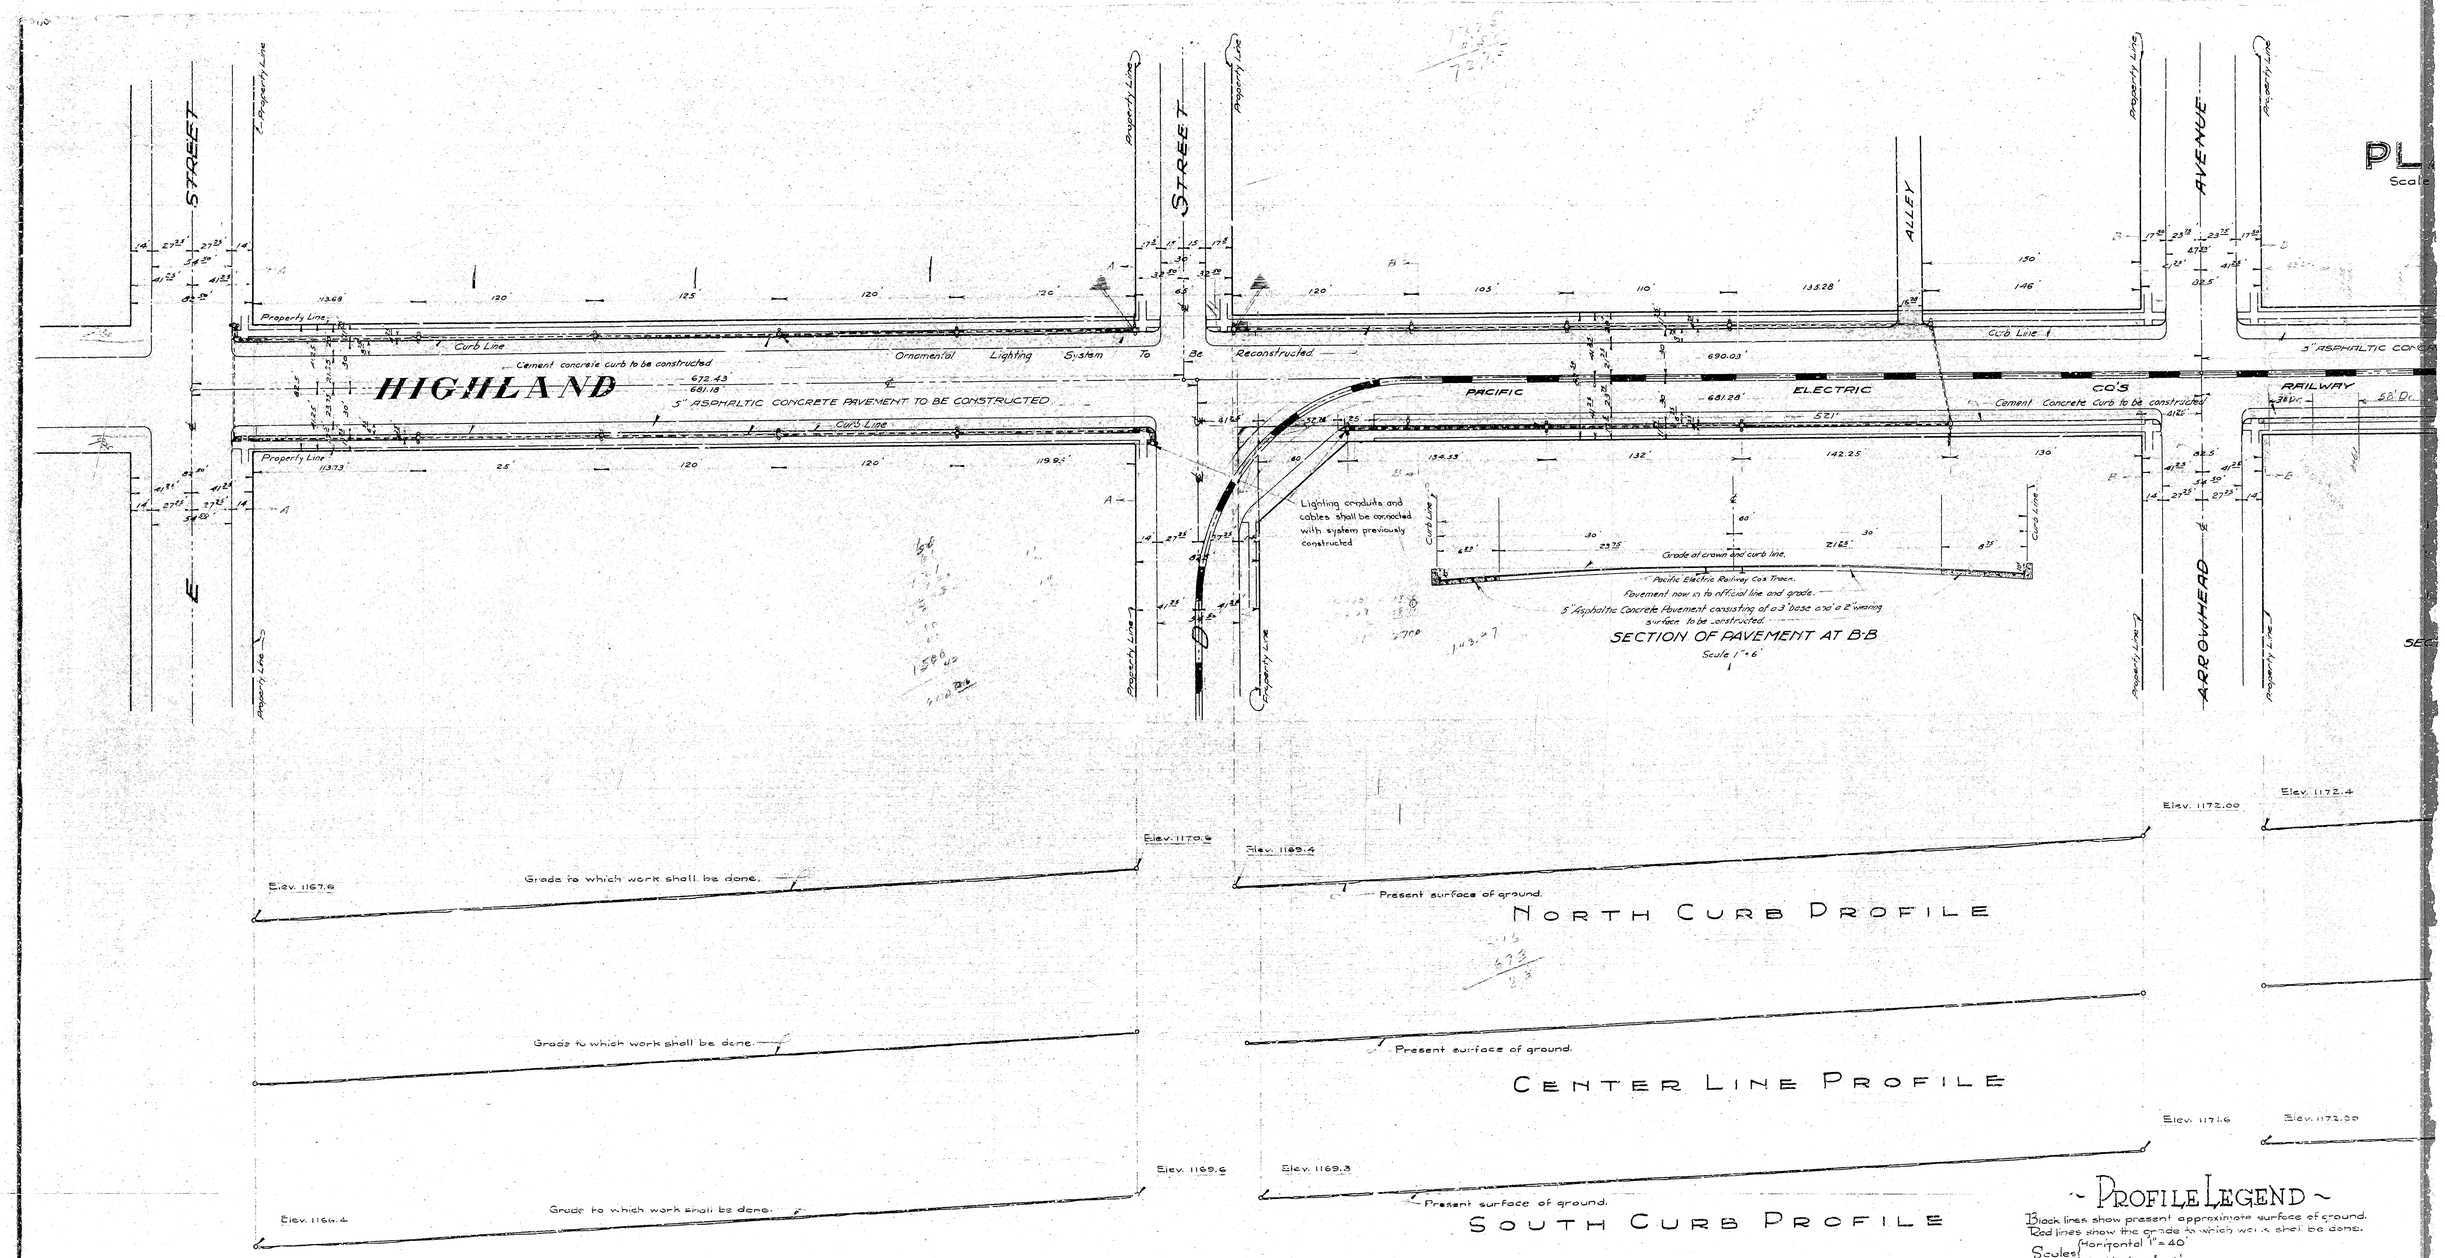

~ PROFILE LEGEND ~

Black lines show present approximate surface of ground.
Red lines show the grade to which work is shall be done.

Scales { Horizontal 1" = 40'
Vertical – 1" = 4'

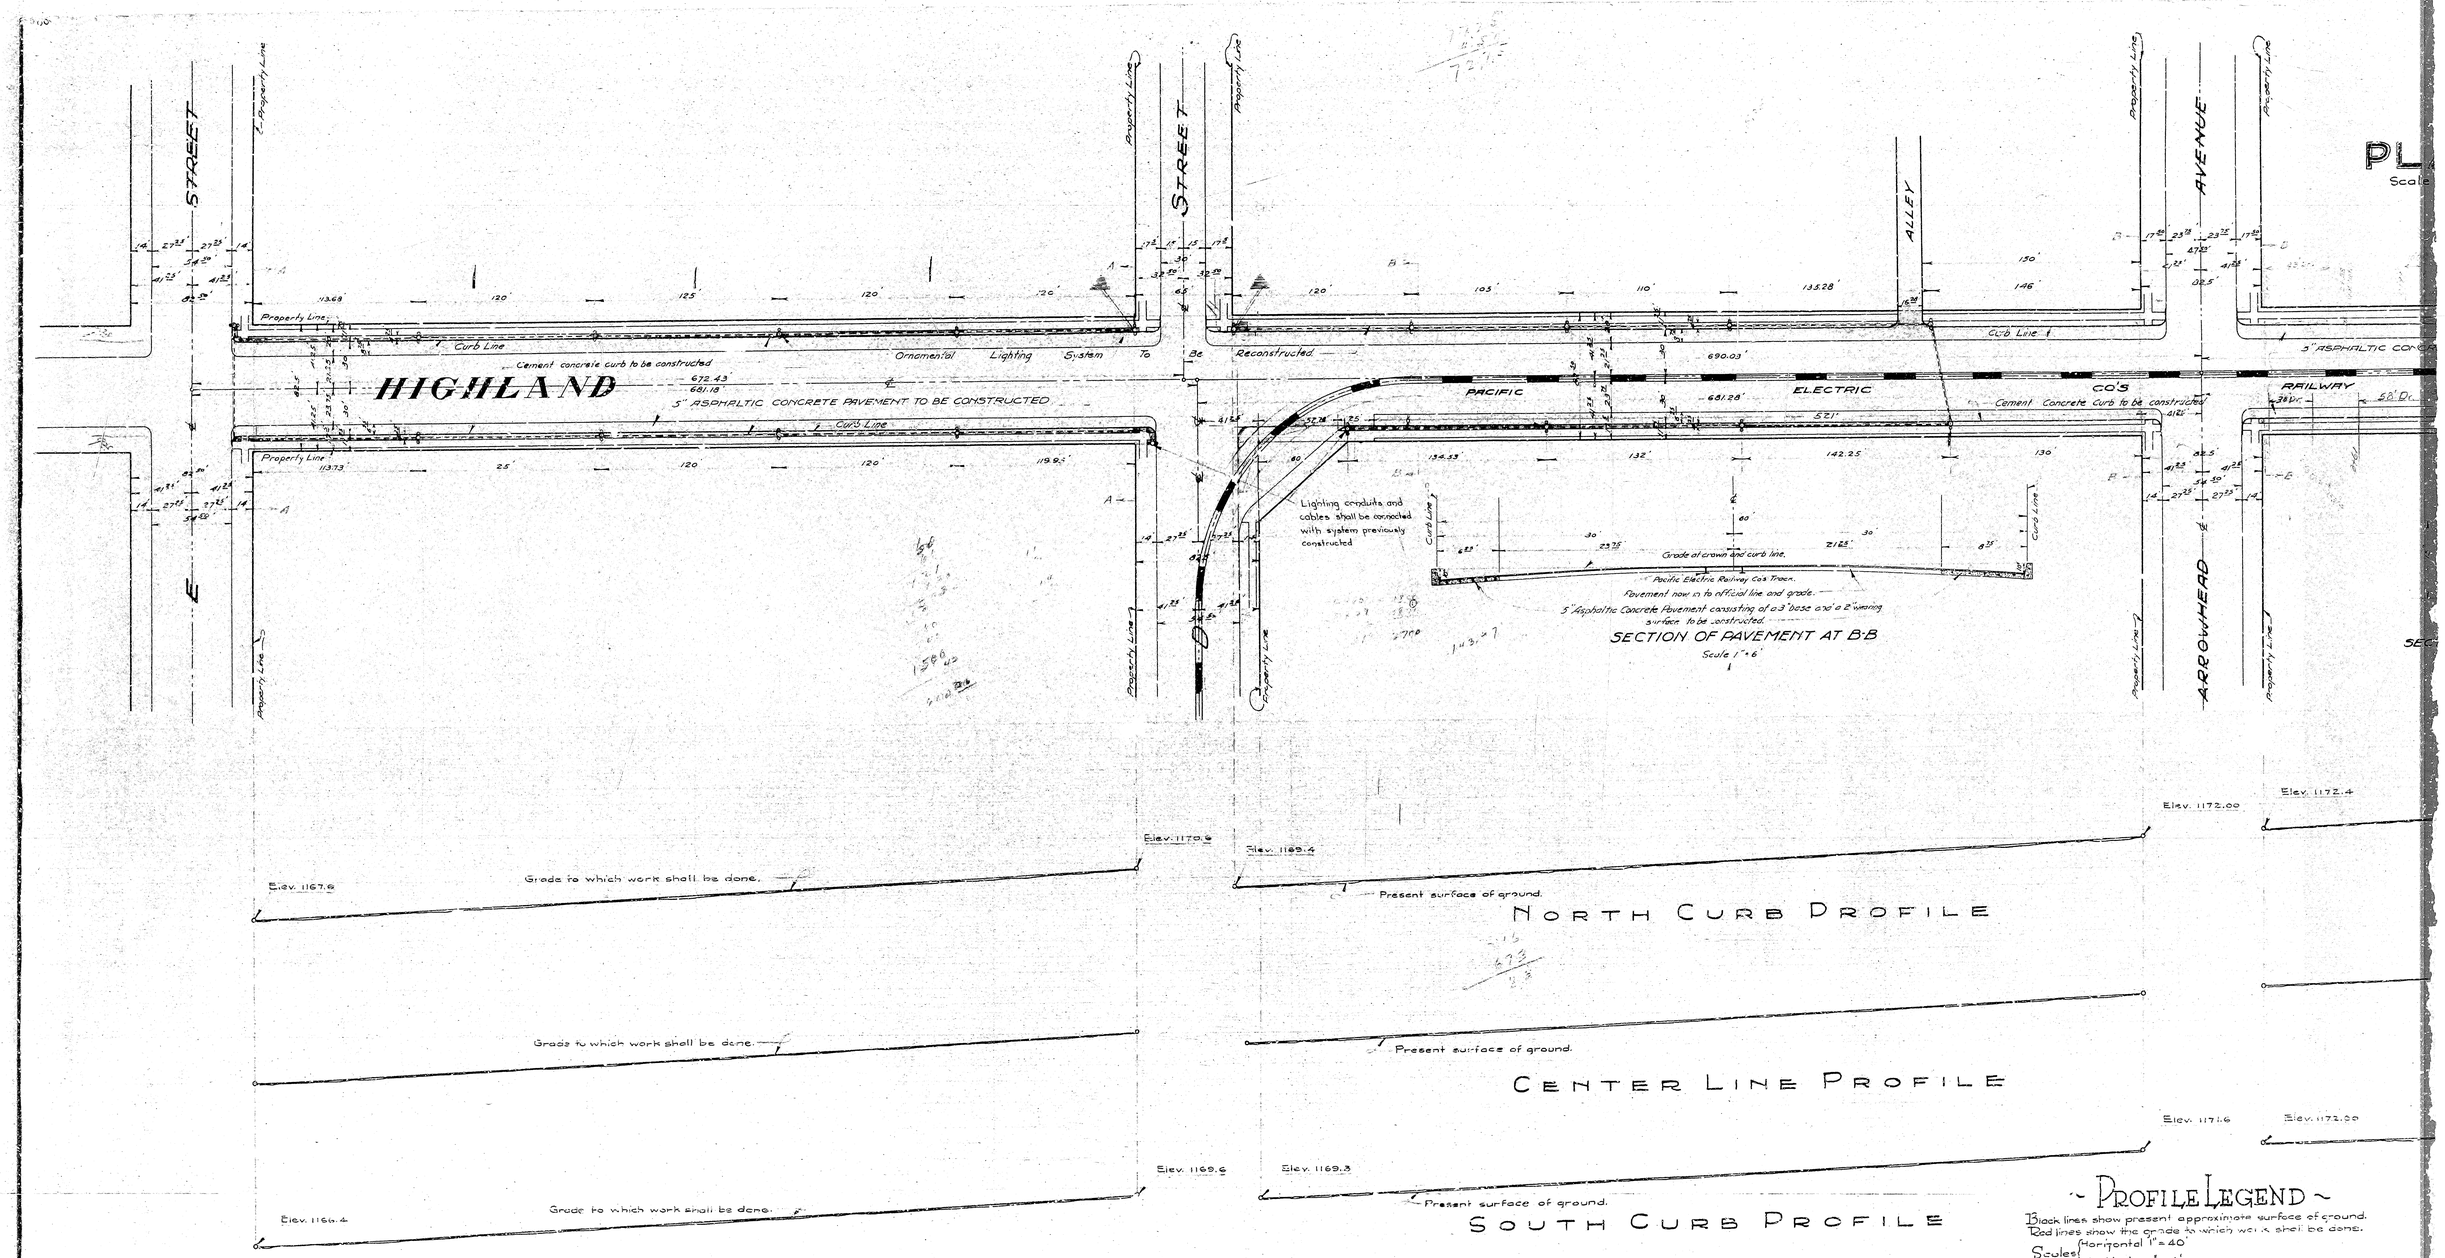

~ PROFILE LEGEND ~

Black lines show present approximate surface of ground.
Red lines show the grade to which work is shall be done.

Scales { Horizontal 1" = 40'
Vertical – 1" = 4'