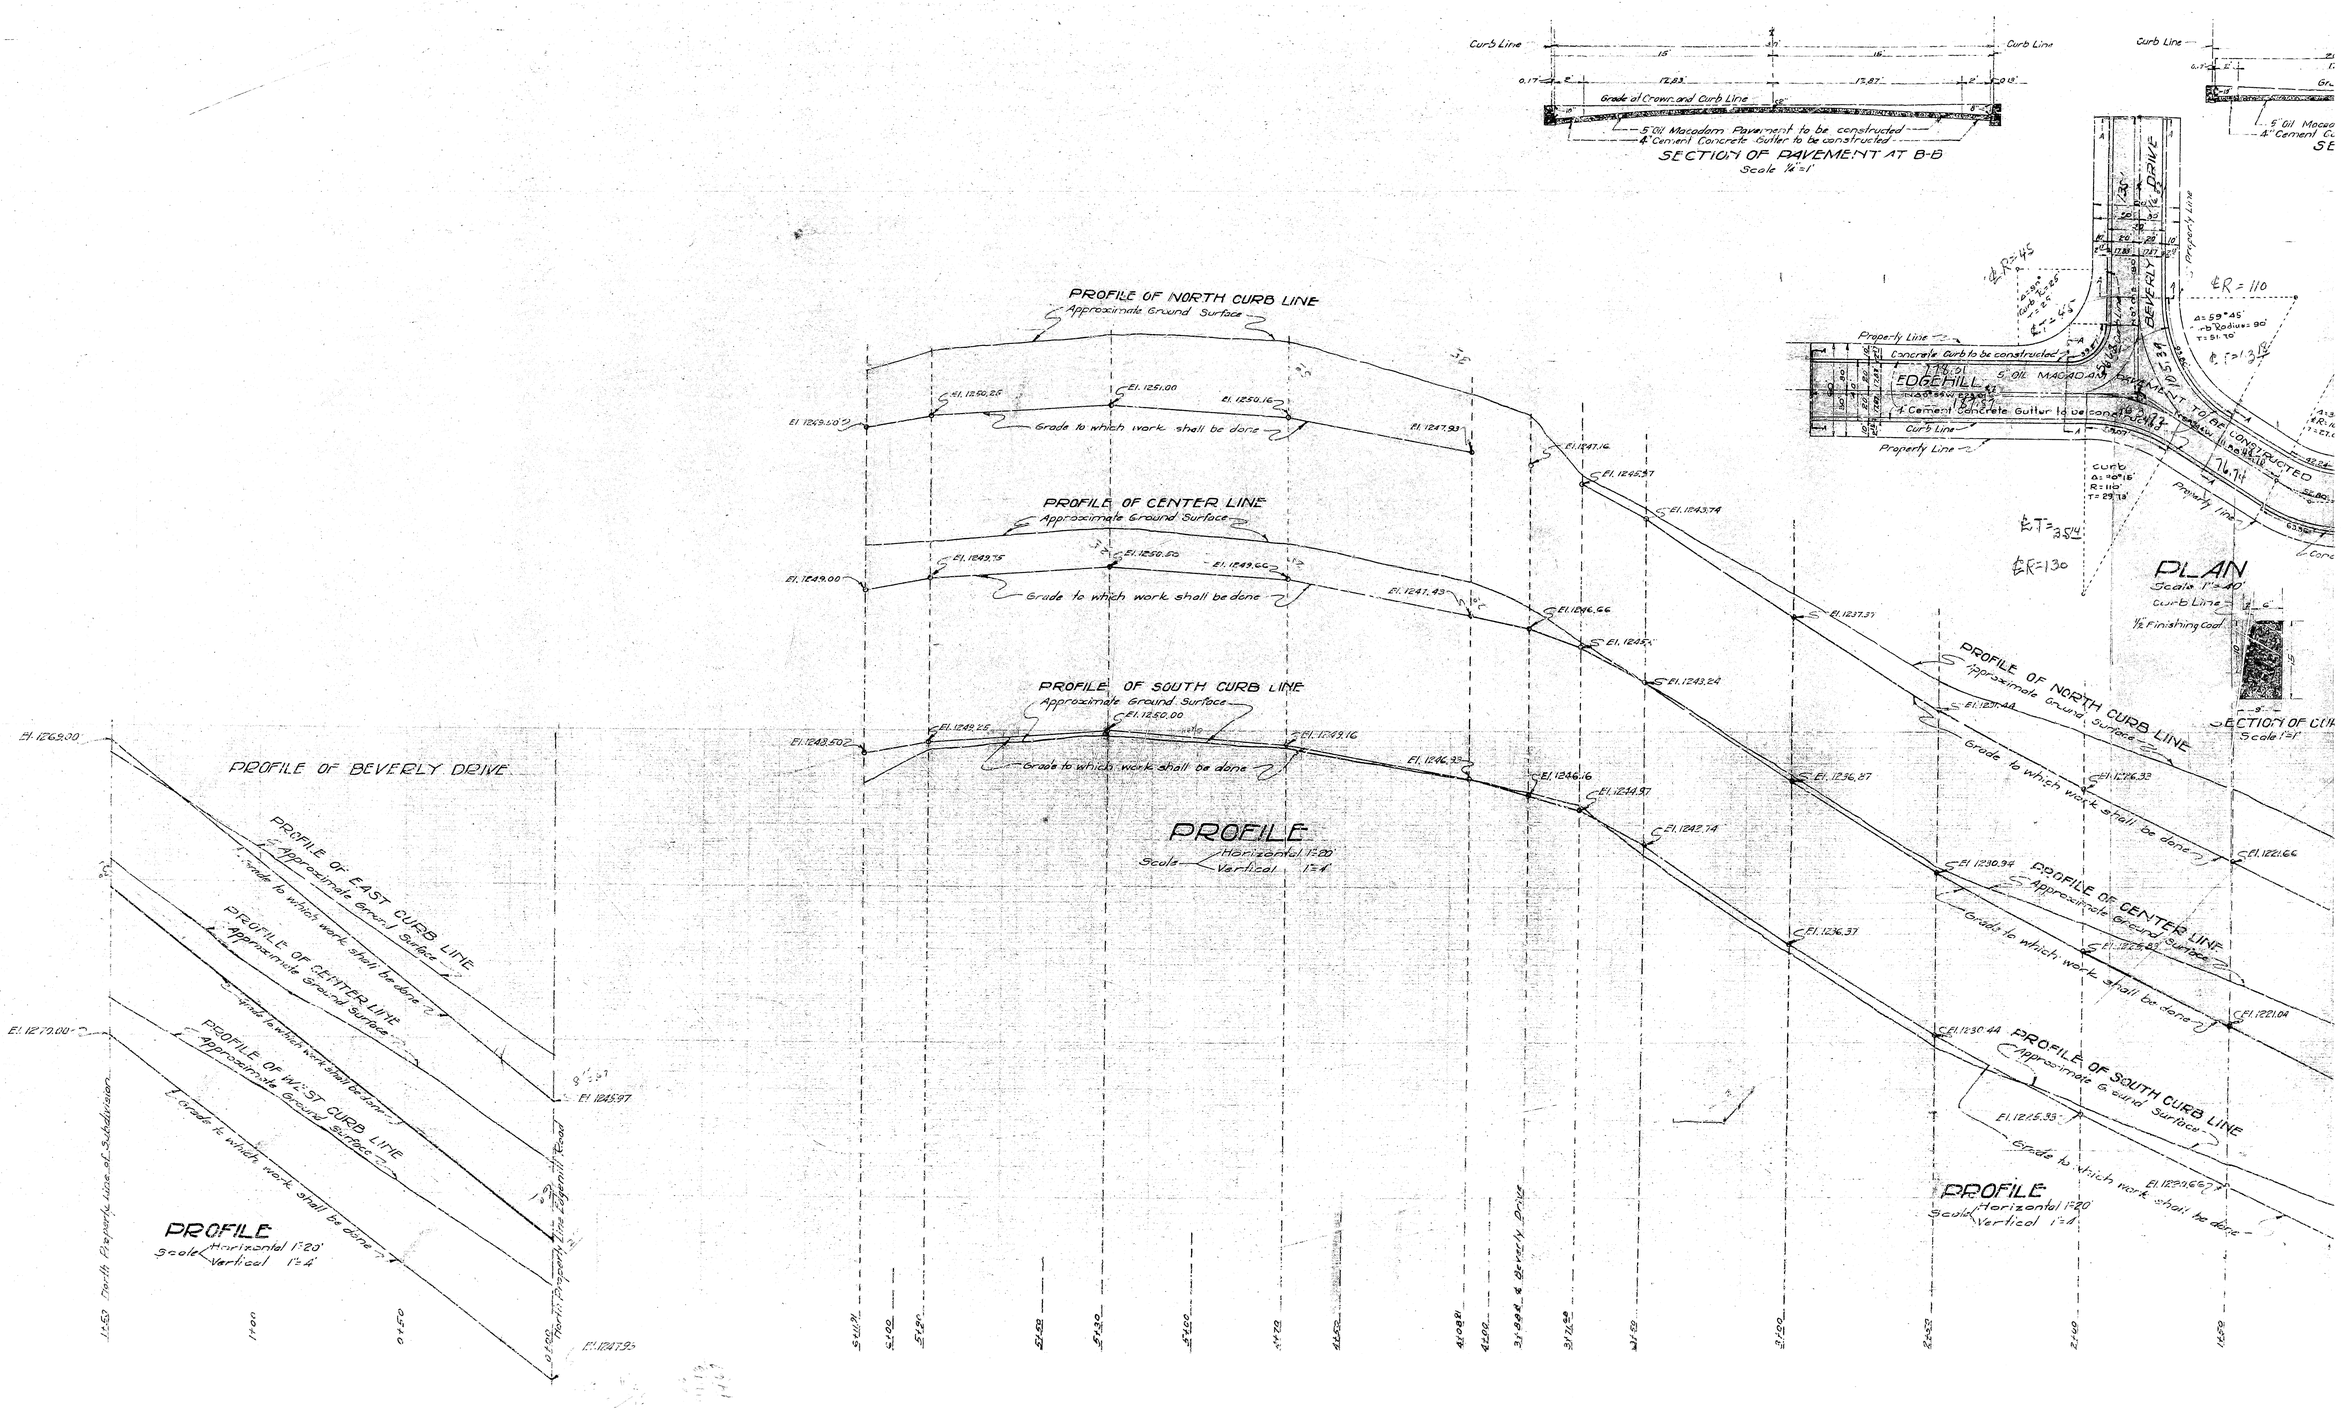
SECTION OF PAVEMENT AT B-B
Scale ¼"=1'
Curb Line
Grade at Crown and Curb Line
5" Oil Macadam Pavement to be constructed
4" Cement Concrete Gutter to be constructed
PROFILE OF NORTH CURB LINE
Approximate Ground Surface
Grade to which work shall be done
PROFILE OF CENTER LINE
PROFILE OF SOUTH CURB LINE
PROFILE
Scale Horizontal 1"=20'
Vertical 1"=4'
PROFILE OF BEVERLY DRIVE
PROFILE OF EAST CURB LINE
PROFILE OF CENTER LINE
PROFILE OF WEST CURB LINE
North Property Line of Subdivision
North Property Line Edgehill Road
PLAN
Scale 1"=40'
Concrete Curb to be constructed
EDGEHILL
5" Oil MACADAM
4" Cement Concrete Gutter to be constructed
BEVERLY DRIVE
Property Line
Curb Line
PROFILE OF NORTH CURB LINE
Approximate Ground Surface
Grade to which work shall be done
PROFILE OF CENTER LINE
PROFILE OF SOUTH CURB LINE
PROFILE
Scale Horizontal 1"=20'
Vertical 1"=4'