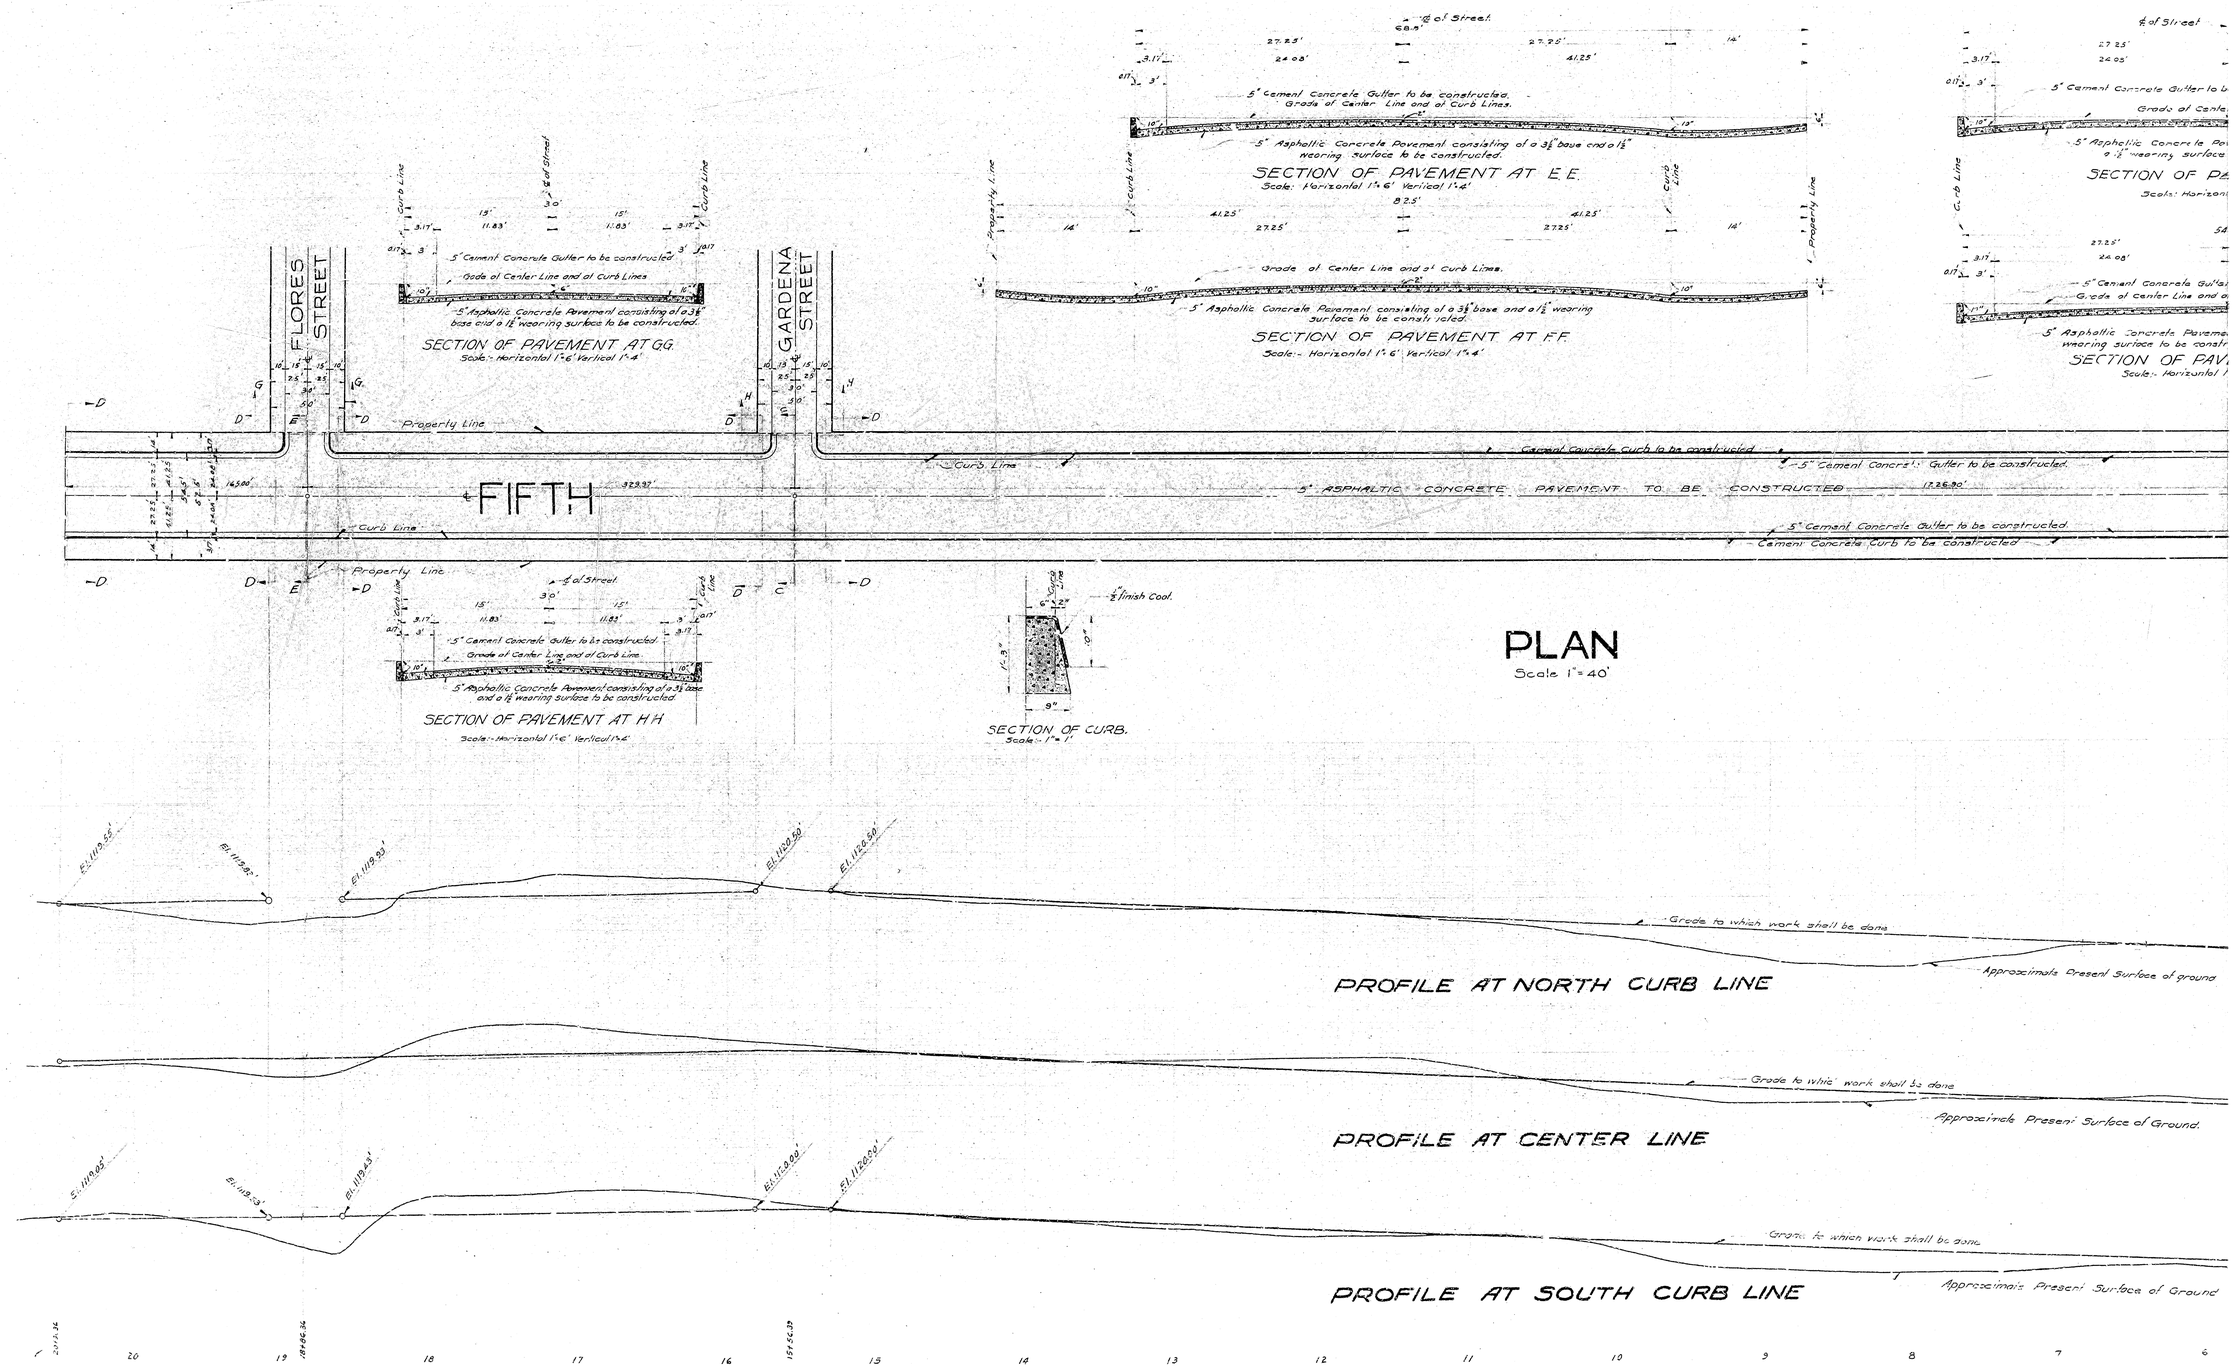
SECTION OF PAVEMENT AT E.E.
Scale: Horizontal 1"=6' Vertical 1"=4'
5" Cement Concrete Gutter to be constructed.
Grade of Center Line and of Curb Lines.
5" Asphaltic Concrete Pavement consisting of a 3½" base and a 1½" wearing surface to be constructed.
SECTION OF PAVEMENT AT F.F.
Scale:- Horizontal 1"=6' Vertical 1"=4'
SECTION OF PAVEMENT AT G.G.
Scale:- Horizontal 1"=6' Vertical 1"=4'
SECTION OF PAVEMENT AT H.H.
Scale:- Horizontal 1"=6' Vertical 1"=4'
SECTION OF CURB.
Scale:- 1"=1'
FLORES STREET
GARDENA STREET
FIFTH
Property Line
Curb Line
Cement Concrete Curb to be constructed
5" Cement Concrete Gutter to be constructed.
5" ASPHALTIC CONCRETE PAVEMENT TO BE CONSTRUCTED
PLAN
Scale 1"=40'
PROFILE AT NORTH CURB LINE
PROFILE AT CENTER LINE
PROFILE AT SOUTH CURB LINE
Grade to which work shall be done
Approximate Present Surface of Ground