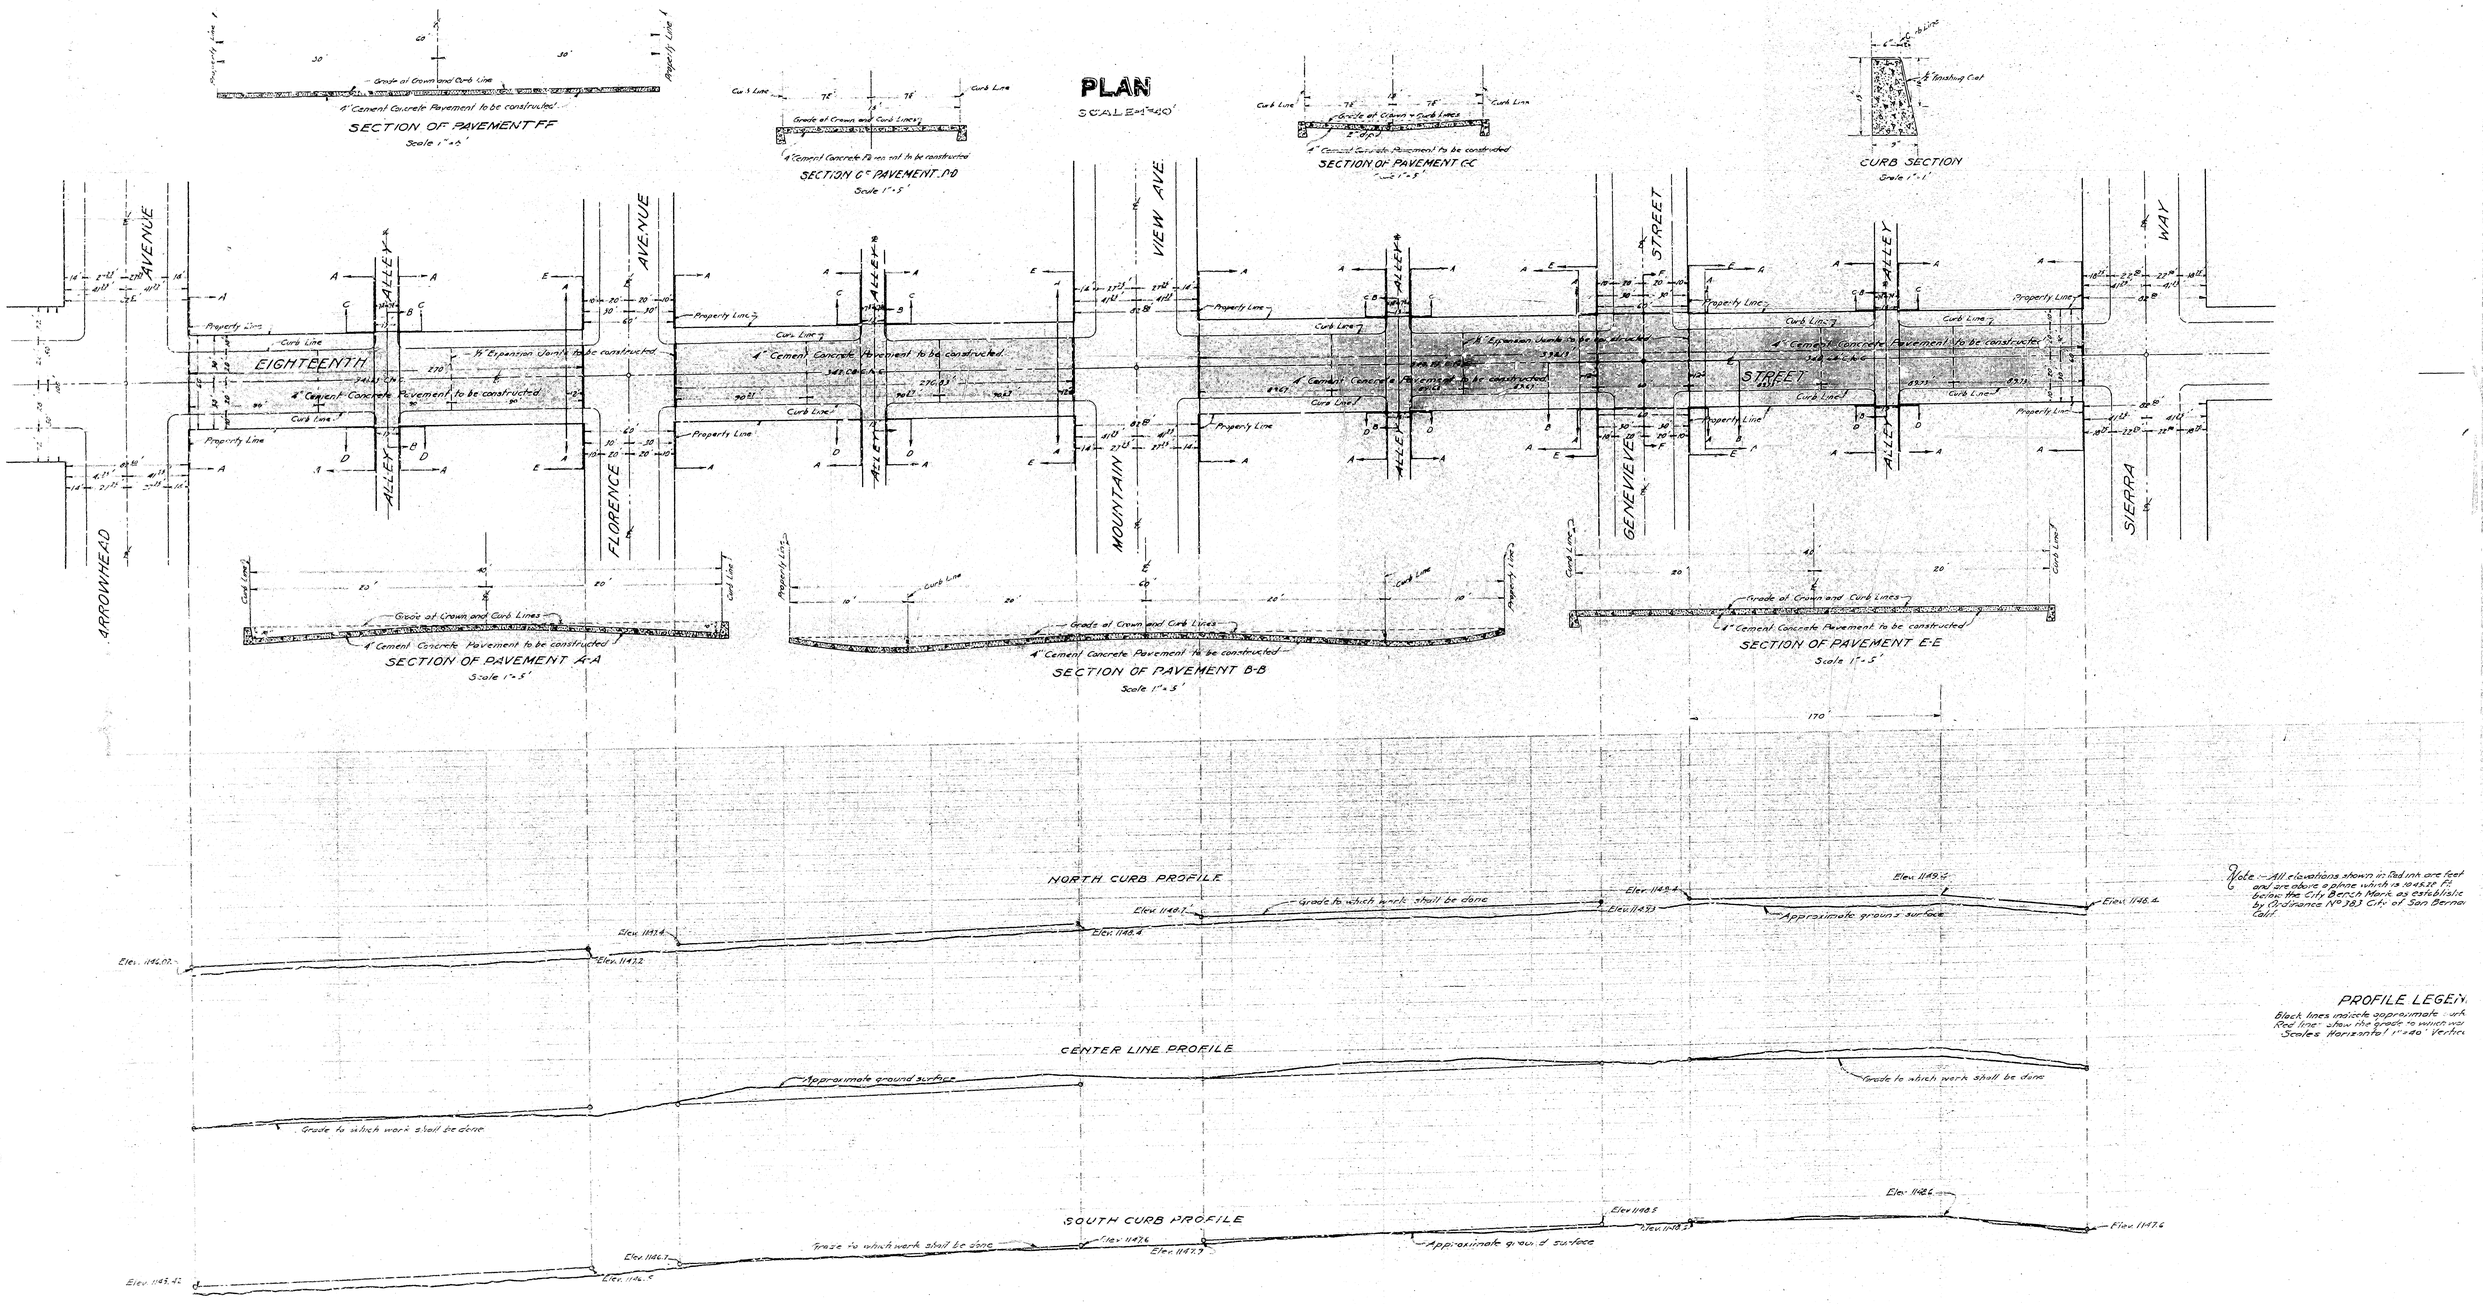
PLAN
SCALE 1" = 40'
SECTION OF PAVEMENT FF
Scale 1" = 5'
SECTION OF PAVEMENT DD
Scale 1" = 5'
SECTION OF PAVEMENT CC
Scale 1" = 5'
CURB SECTION
Scale 1" = 1'
SECTION OF PAVEMENT A-A
Scale 1" = 5'
SECTION OF PAVEMENT B-B
Scale 1" = 5'
SECTION OF PAVEMENT E-E
Scale 1" = 5'
ARROWHEAD AVENUE
EIGHTEENTH STREET
FLORENCE AVENUE
MOUNTAIN VIEW AVE.
GENEVIEVE STREET
SIERRA WAY
ALLEY
Property Line
Curb Line
Grade at Crown and Curb Lines
4" Cement Concrete Pavement to be constructed
NORTH CURB PROFILE
Elev. 1142.02
Elev. 1143.4
Elev. 1143.2
Elev. 1148.4
Elev. 1148.7
Grade to which work shall be done
Elev. 1149.4
Elev. 1149.3
Approximate ground surface
Elev. 1148.4
CENTER LINE PROFILE
Grade to which work shall be done
Approximate ground surface
Grade to which work shall be done
SOUTH CURB PROFILE
Elev. 1143.42
Elev. 1146.7
Elev. 1146.5
Grade to which work shall be done
Elev. 1147.6
Elev. 1147.7
Approximate ground surface
Elev. 1148.5
Elev. 1148.3
Elev. 1148.6
Elev. 1147.6
Note — All elevations shown in Red ink are feet and are above a plane which is 1045.32 ft. below the City Bench Mark as established by Ordinance No. 383 City of San Bernardino Calif.
PROFILE LEGEND
Black lines indicate approximate work
Red line shows the grade to which work
Scales Horizontal 1" = 40' Vertical