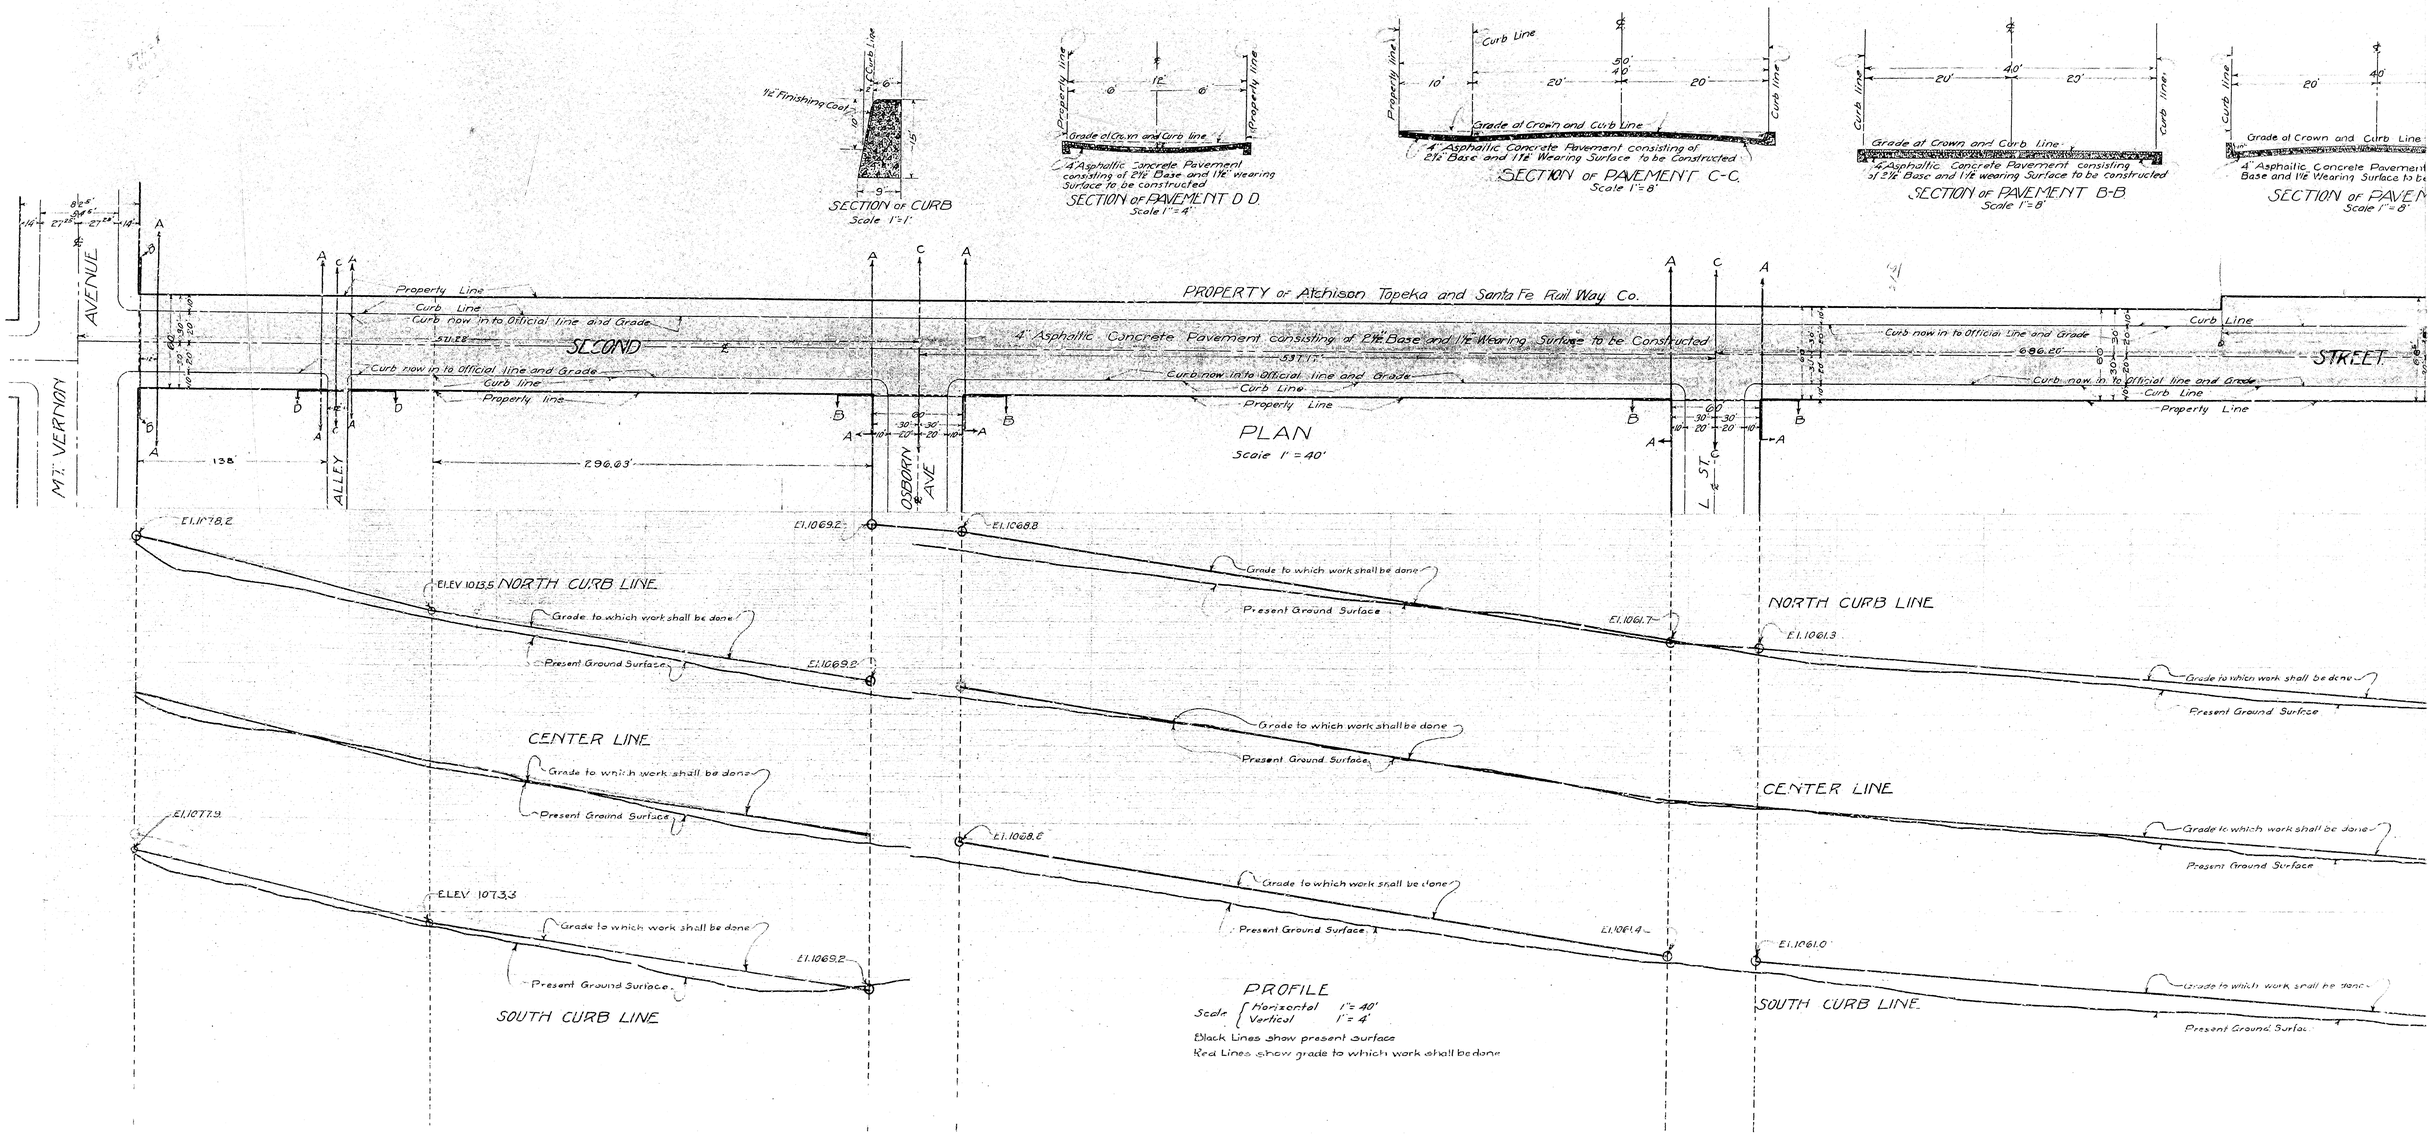
SECTION OF CURB
Scale 1"=1'
12" Finishing Coat
Curb Line
SECTION OF PAVEMENT D D.
Scale 1"=4'
Property line
Grade of Crown and Curb line
4" Asphaltic Concrete Pavement consisting of 2½" Base and 1½" Wearing Surface to be constructed
SECTION OF PAVEMENT C-C.
Scale 1"=8'
Grade of Crown and Curb Line
SECTION OF PAVEMENT B-B
Scale 1"=8'
SECTION OF PAVEMENT
Scale 1"=8'
PROPERTY of Atchison Topeka and Santa Fe Rail Way Co.
SECOND
STREET
AVENUE
MT. VERNON
ALLEY
OSBORN AVE
L ST.
Property Line
Curb Line
Curb now in to Official line and Grade
PLAN
Scale 1" = 40'
NORTH CURB LINE
CENTER LINE
SOUTH CURB LINE
Grade to which work shall be done
Present Ground Surface
PROFILE
Scale { Horizontal 1" = 40'
Vertical 1" = 4'
Black Lines show present surface
Red Lines show grade to which work shall be done