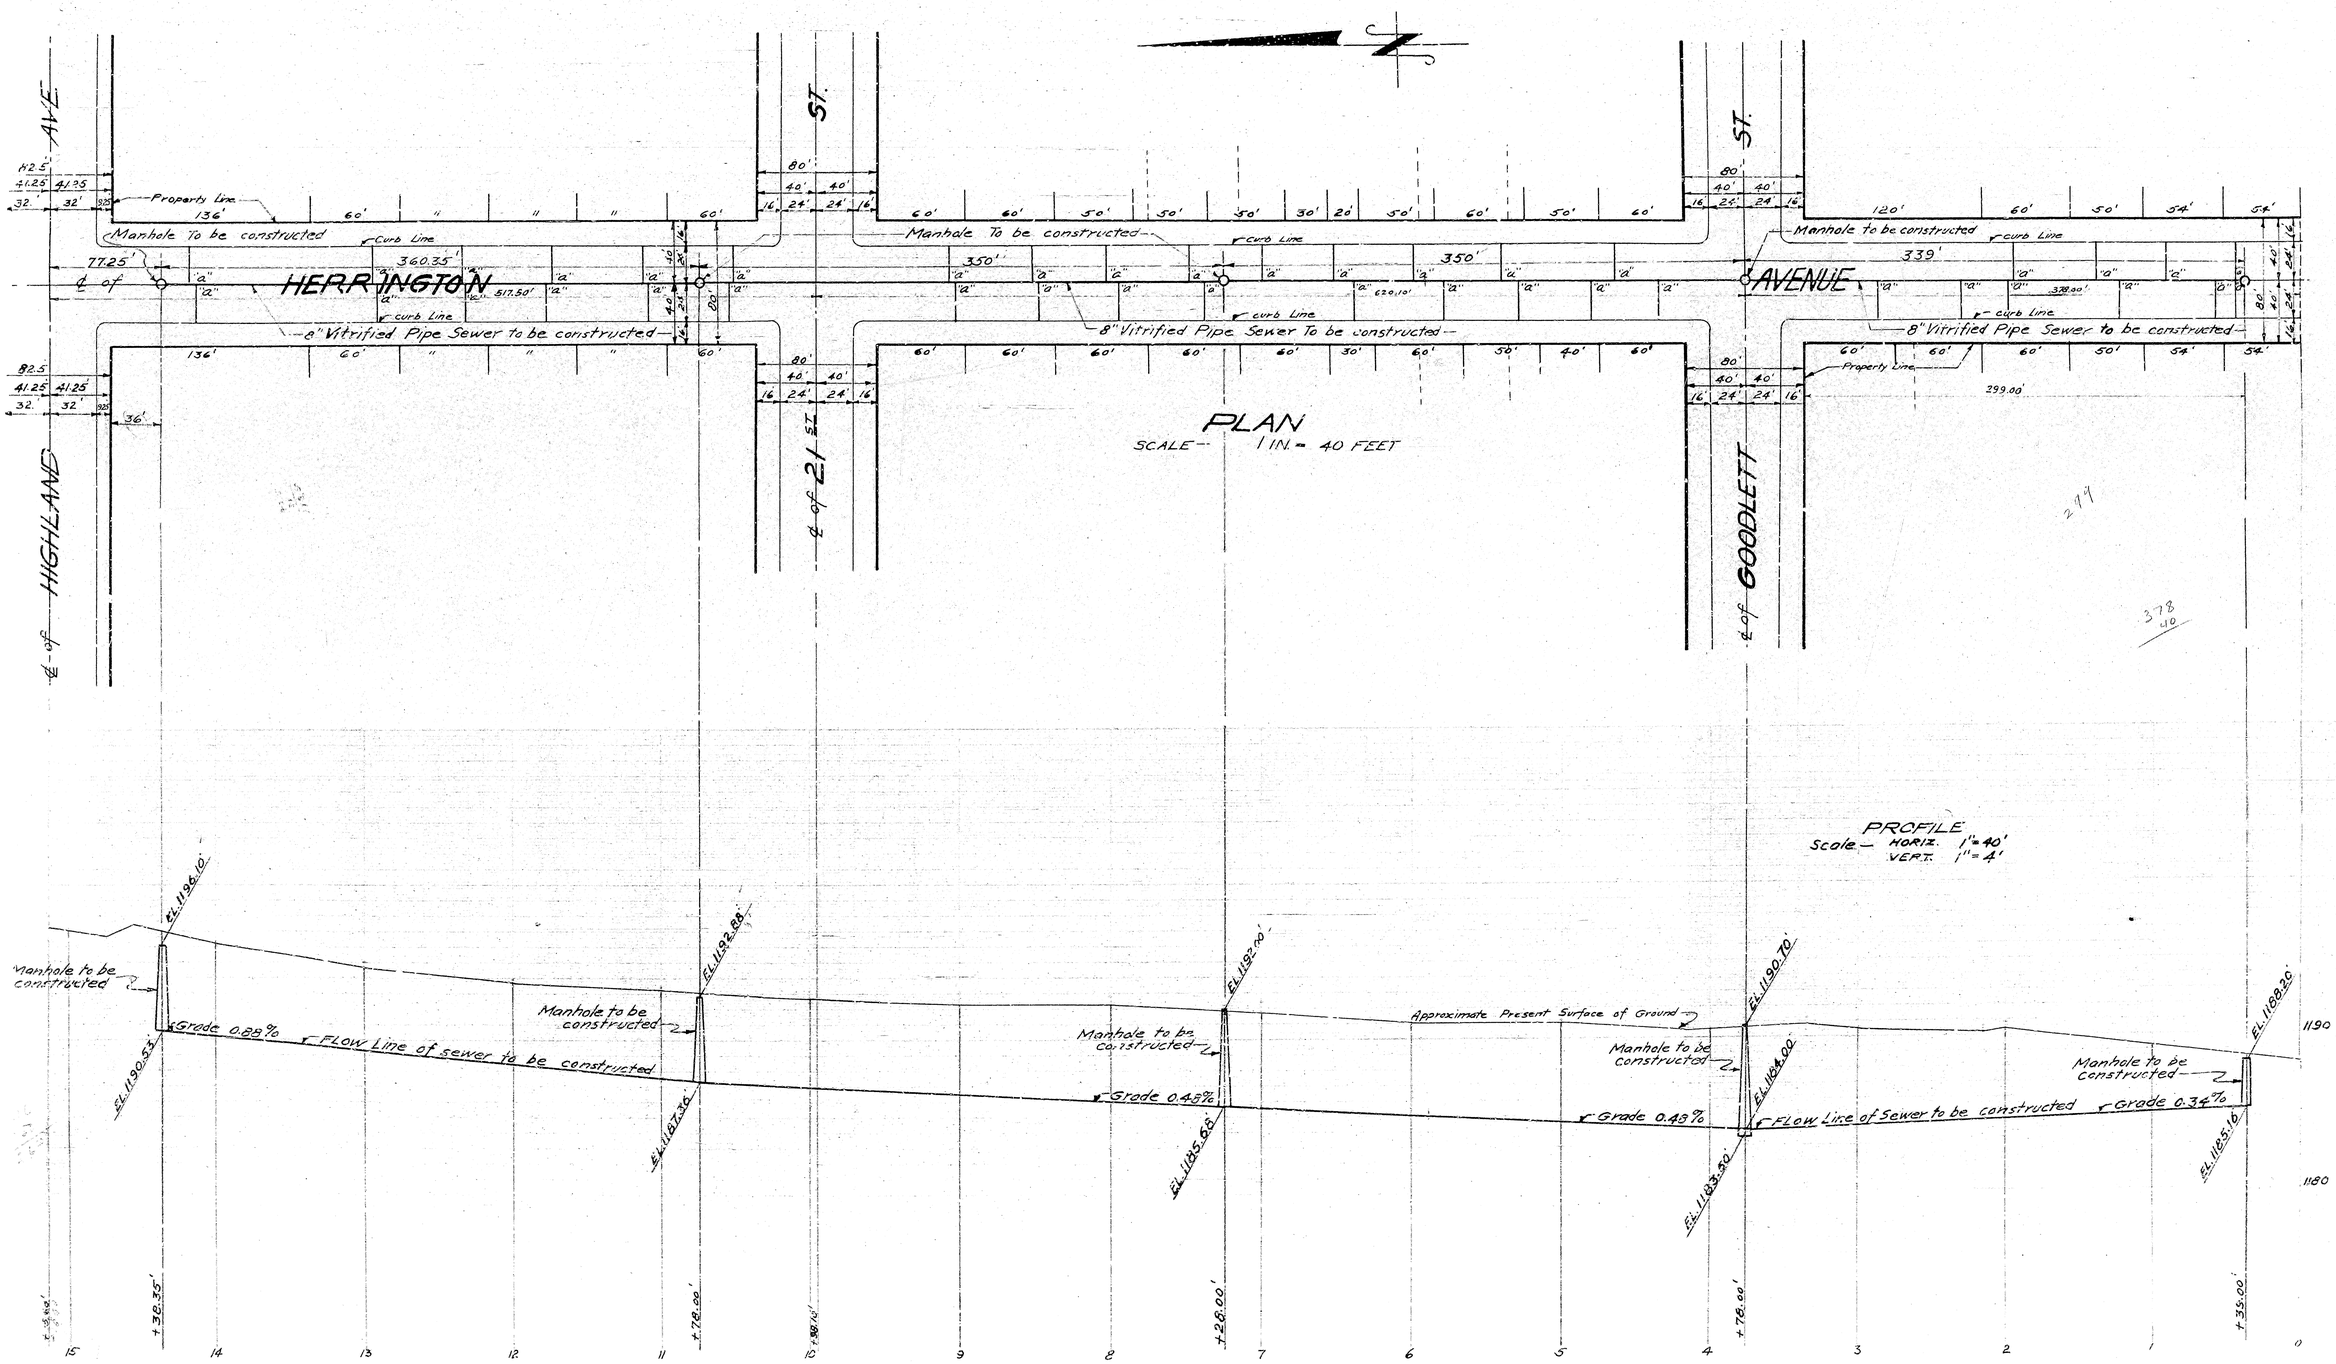
HERRINGTON AVENUE
HIGHLAND AVE
21 ST.
GOODLETT ST.
Property Line
Manhole To be constructed
Curb Line
8" Vitrified Pipe Sewer to be constructed
PLAN
SCALE— 1 IN. = 40 FEET
PROFILE
Scale— HORIZ. 1" = 40'
VERT. 1" = 4'
Manhole to be constructed
Grade 0.88%
FLOW Line of sewer to be constructed
Grade 0.45%
Approximate Present Surface of Ground
Grade 0.48%
Grade 0.34%
EL. 1196.10'
EL. 1190.53'
EL. 1192.88'
EL. 1187.30'
EL. 1192.70'
EL. 1185.65'
EL. 1190.70'
EL. 1184.00'
EL. 1183.50'
EL. 1168.20'
EL. 1165.16'
1190
1180