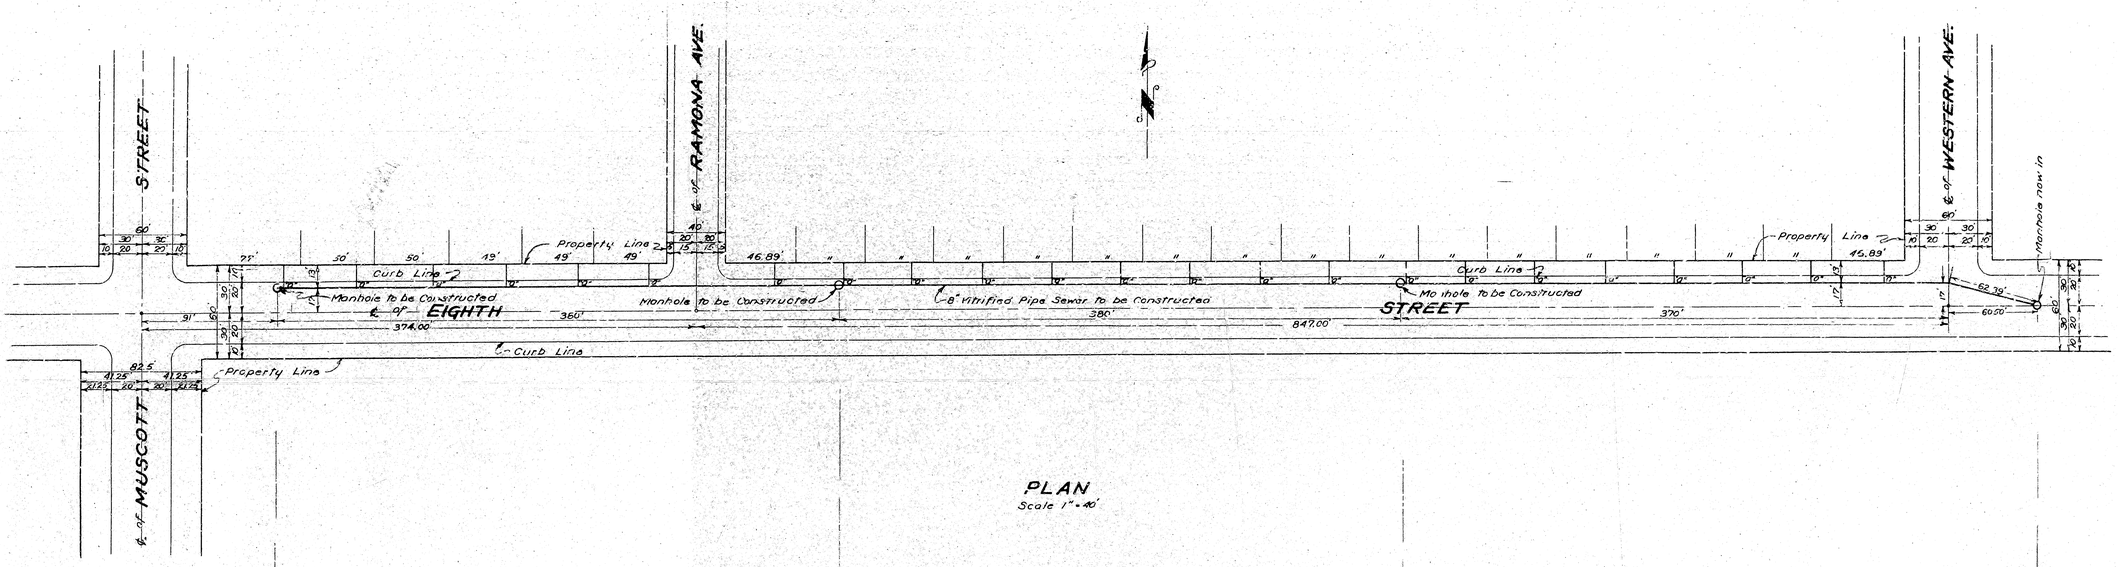

PLAN
Scale 1" = 40'

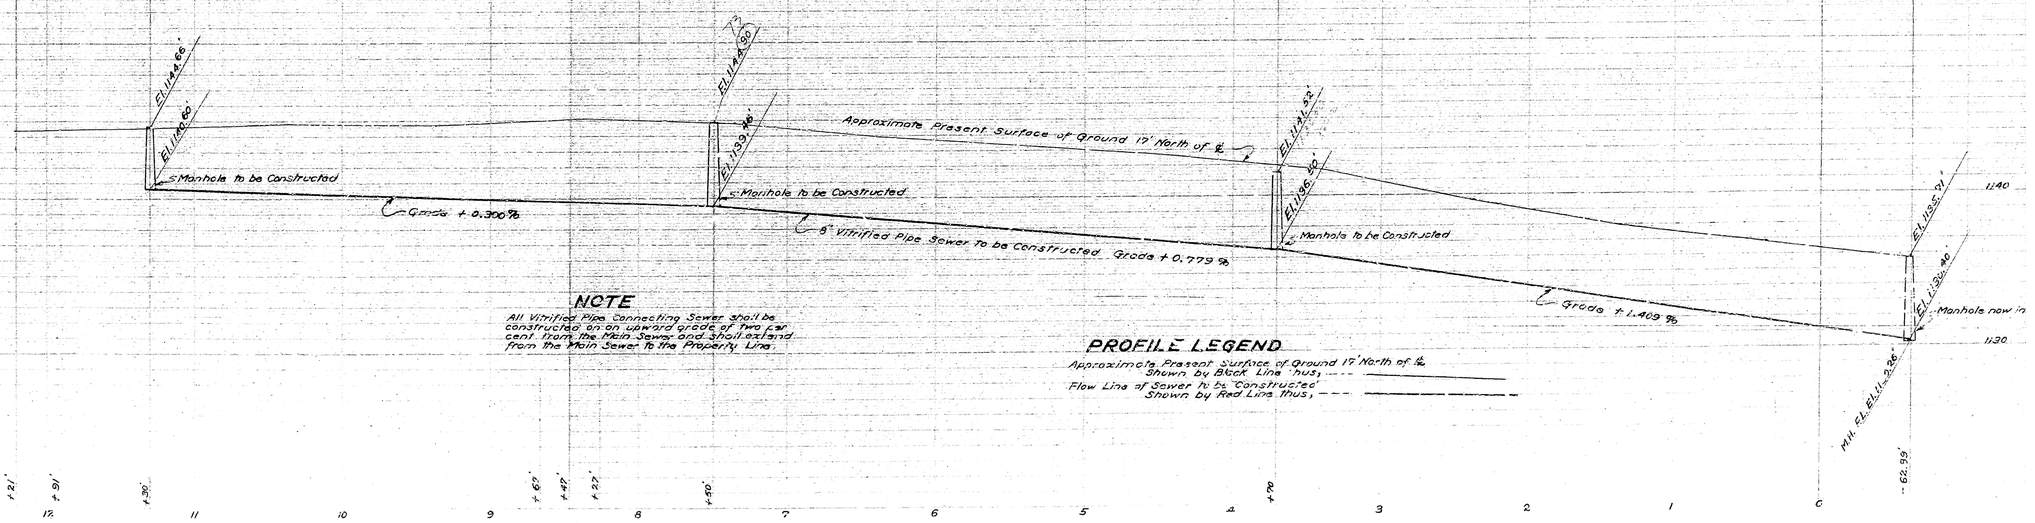

NOTE

All Vitrified Pipe Connecting Sewer shall be constructed on an upward grade of Two per cent. from the Main Sewer and shall extend from the Main Sewer to the Property Line.

PROFILE LEGEND

Approximate Present Surface of Ground 17' North of ℄ Shown by Black Line thus, ---- ————

Flow Line of Sewer to be Constructed Shown by Red Line thus, - - - ————