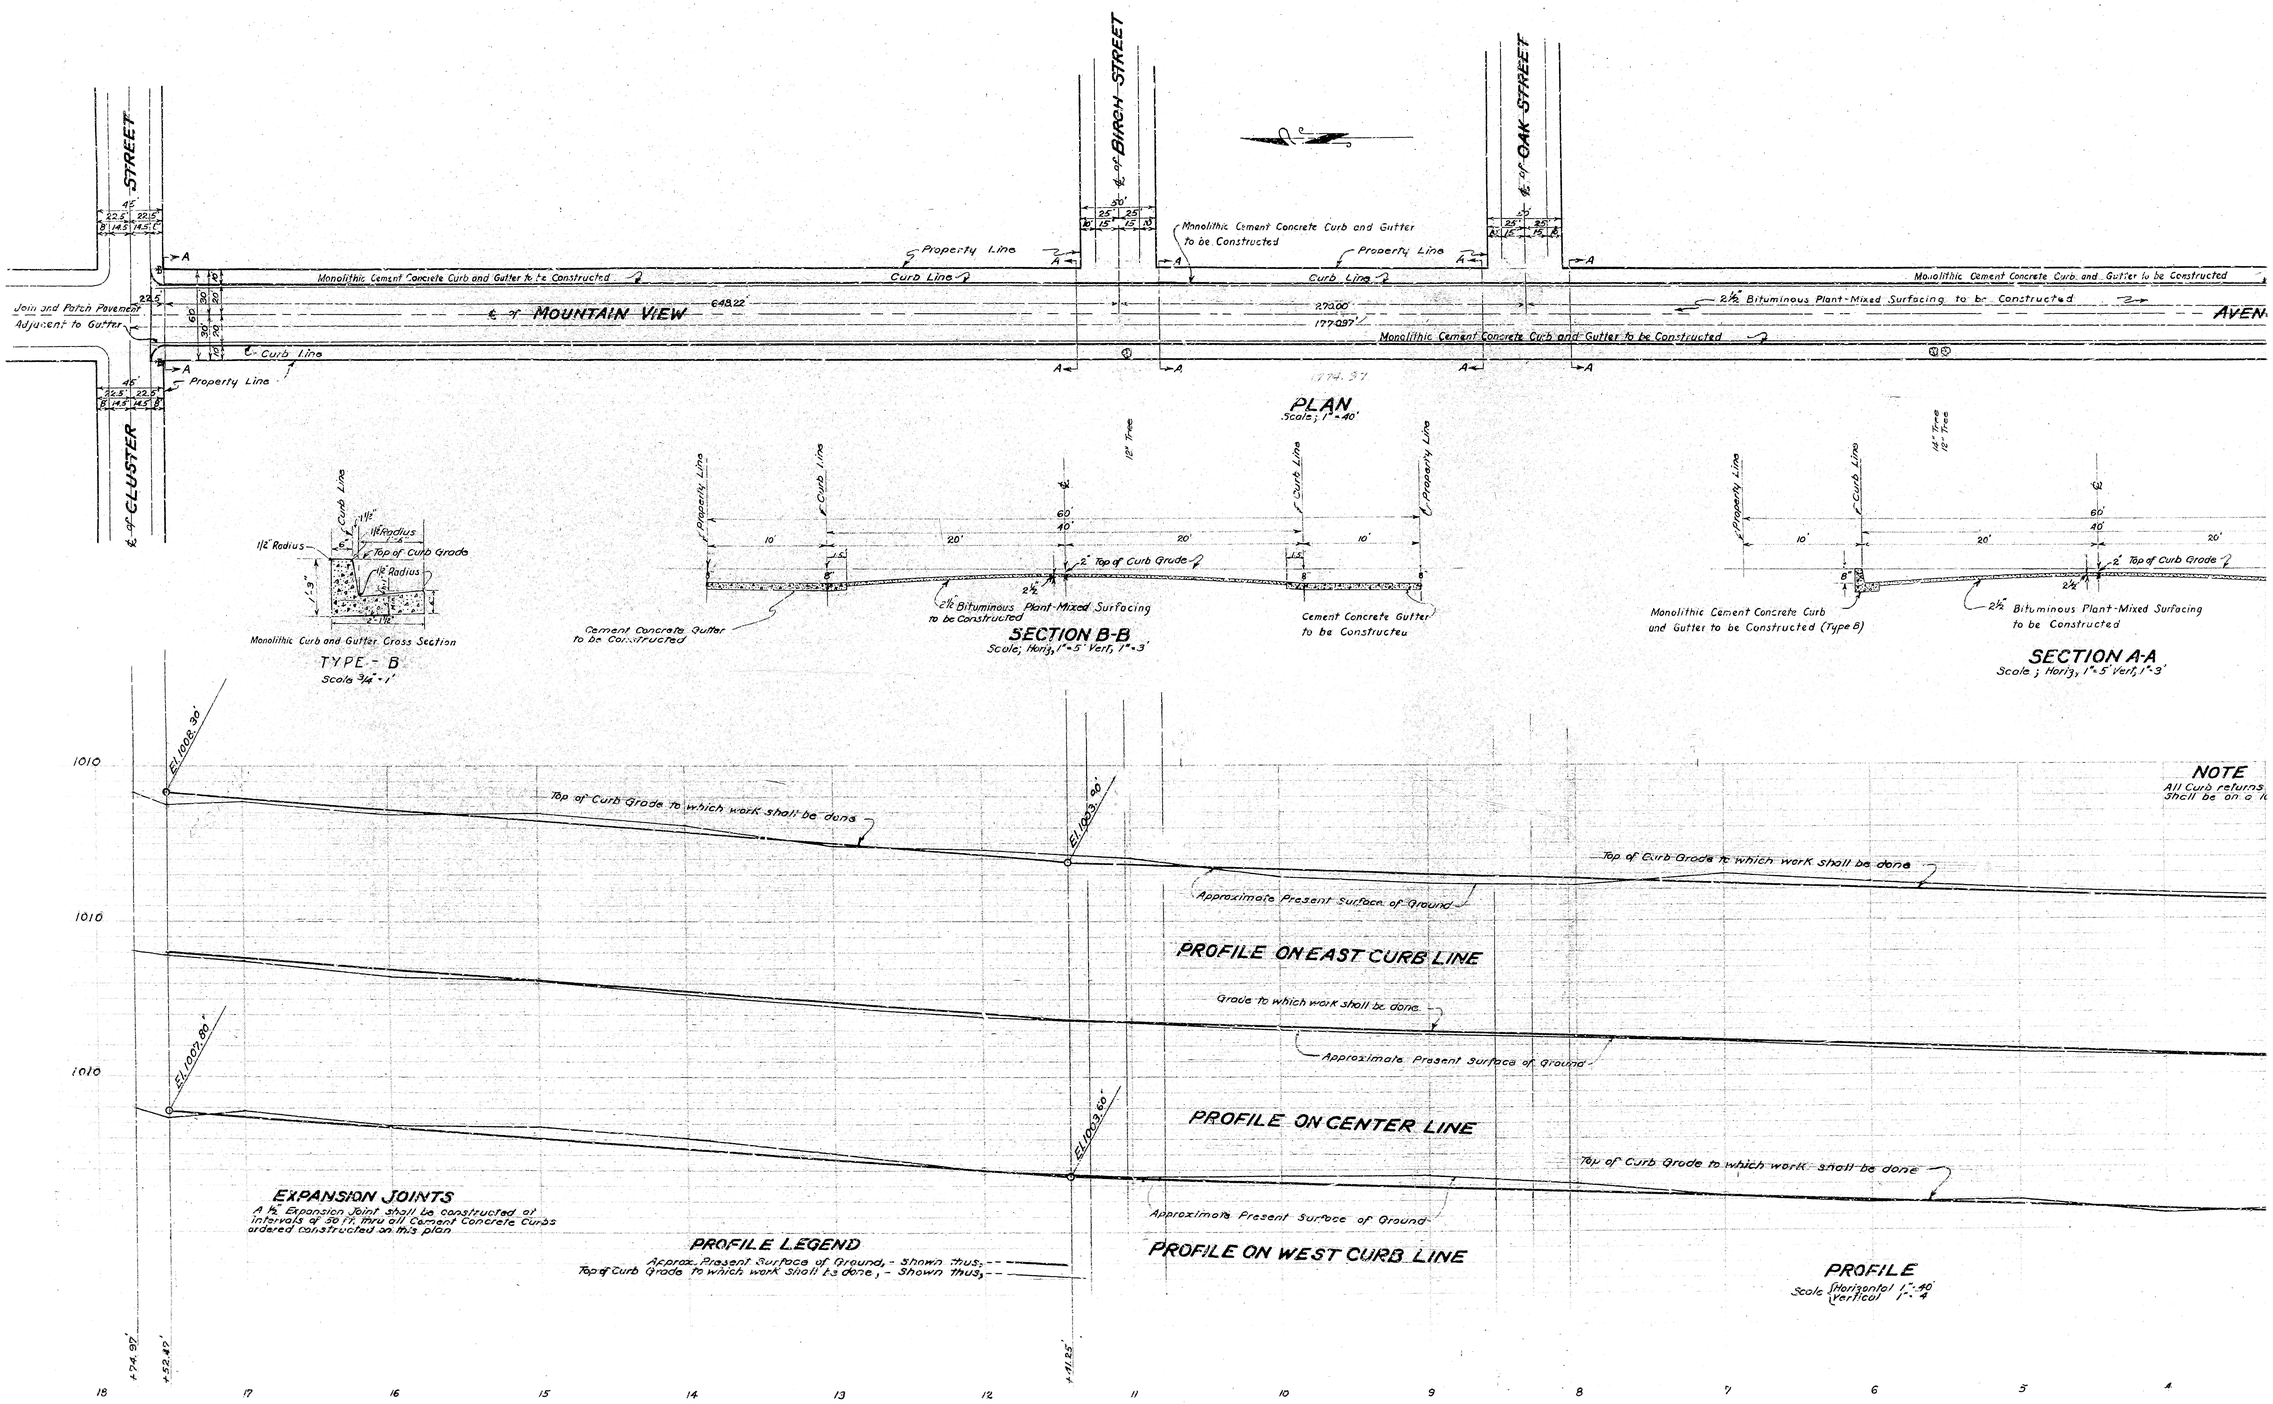
℄ of CLUSTER STREET
℄ of MOUNTAIN VIEW AVEN
℄ of BIRCH STREET
℄ of OAK STREET
Property Line
Curb Line
Monolithic Cement Concrete Curb and Gutter to be Constructed
Monolithic Cement Concrete Curb and Gutter to be Constructed
2½" Bituminous Plant-Mixed Surfacing to be Constructed
Join and Patch Pavement Adjacent to Gutter
649.22'
270.00'
177.097'
PLAN
Scale; 1" = 40'
Monolithic Curb and Gutter Cross Section
TYPE - B
Scale 3/4" = 1'
Top of Curb Grade
Cement Concrete Gutter to be Constructed
2½" Bituminous Plant-Mixed Surfacing to be Constructed
SECTION B-B
Scale; Horiz, 1" = 5' Vert, 1" = 3'
Monolithic Cement Concrete Curb and Gutter to be Constructed (Type B)
SECTION A-A
Scale; Horiz, 1" = 5' Vert, 1" = 3'
NOTE
All Curb returns shall be on a
EL 1008.30'
EL 1003.40'
EL 1007.89'
EL 1003.60'
Top of Curb Grade to which work shall be done
Approximate Present Surface of Ground
PROFILE ON EAST CURB LINE
Grade to which work shall be done
PROFILE ON CENTER LINE
PROFILE ON WEST CURB LINE
EXPANSION JOINTS
A ½" Expansion Joint shall be constructed at intervals of 30 ft. thru all Cement Concrete Curbs ordered constructed on this plan
PROFILE LEGEND
Approx. Present Surface of Ground, - Shown thus, - - - -
Top of Curb Grade to which work shall be done, - Shown thus, - - - -
PROFILE
Scale Horizontal 1" = 40' Vertical 1" = 4'
1010
1010
1010
18
17
16
15
14
13
12
11
10
9
8
7
6
5
4