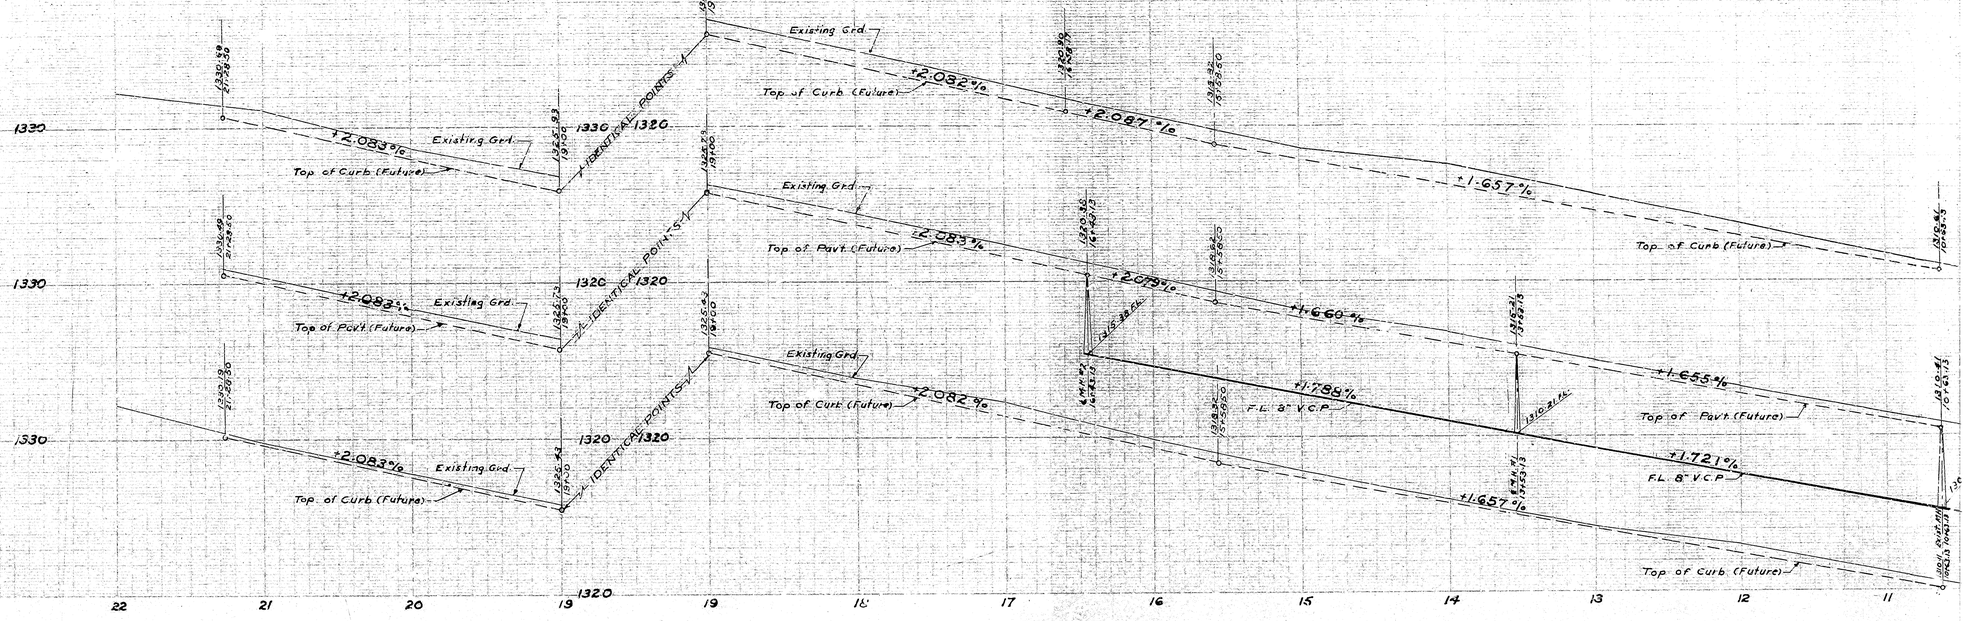

PROFILE
SCALE: HORIZONTAL 1"=40'
VERTICAL 1"=4'

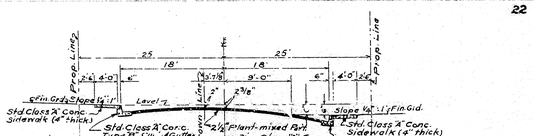

SECTION "A"-"A"
SCALE 1"=10'

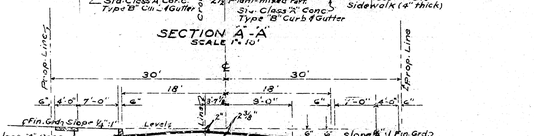

SECTION "B"-"E"
SCALE 1"=10'

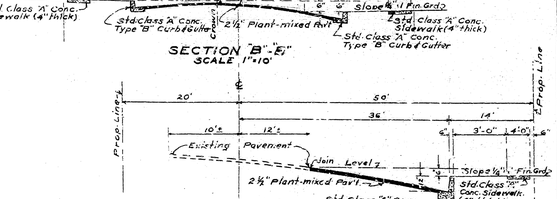

SECTION "C"-"C"
SCALE 1"=10'

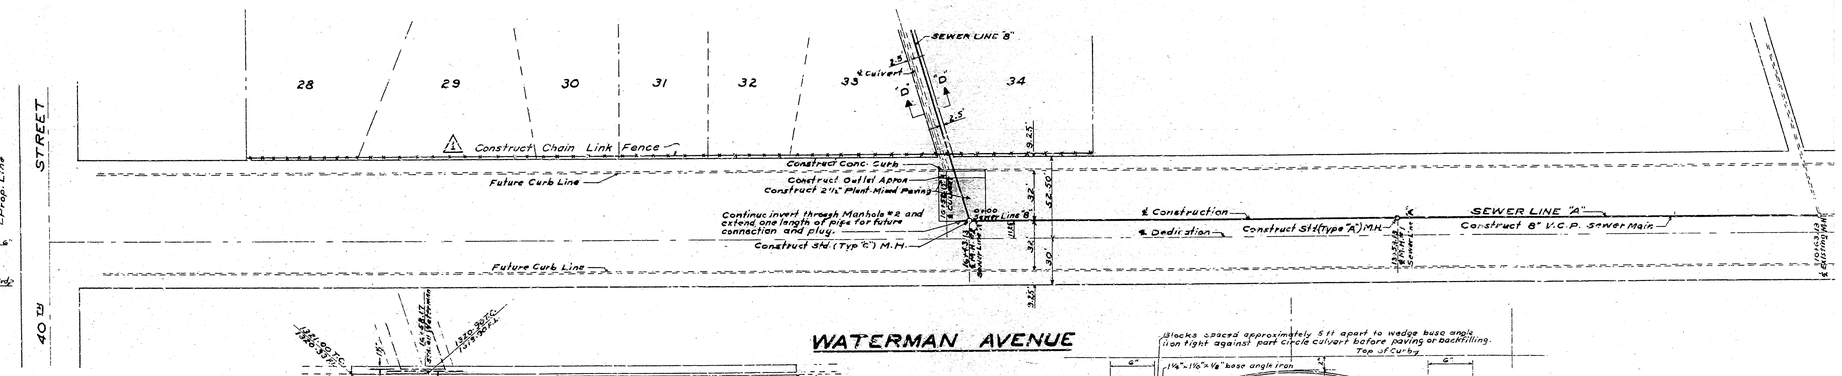

PLAN
SCALE 1"=40'

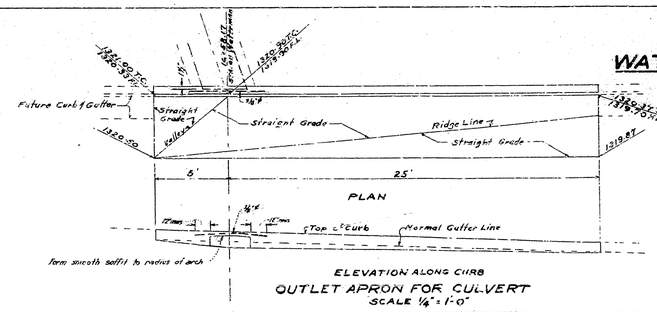

ELEVATION ALONG CURB
OUTLET APRON FOR CULVERT
SCALE ½"=1'-0"

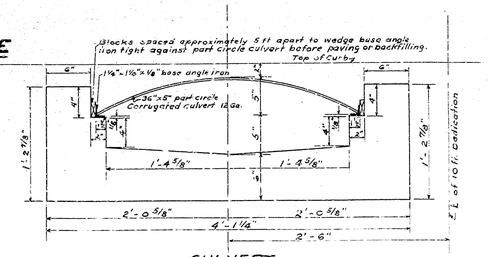

CULVERT
SECTION "D"-"D"
SCALE 1½"=1'-0"

Construct Chain Link Fence	Date: 7-8-54
	Approved: GKD

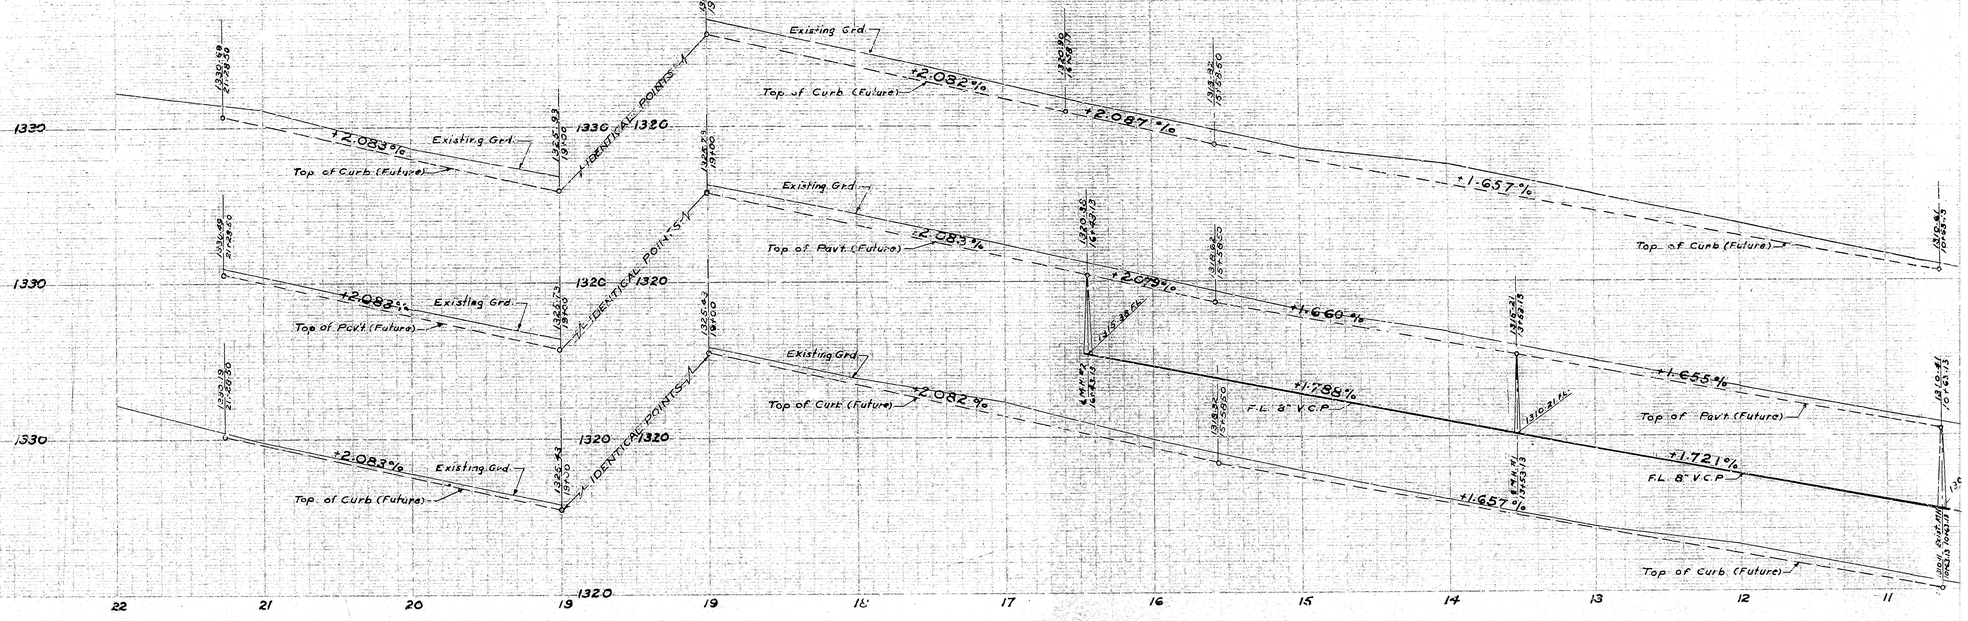

PROFILE
SCALE: HORIZONTAL 1"=40'
VERTICAL 1"=4'

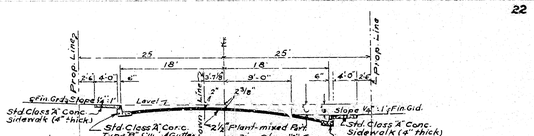

SECTION "A"-"A"
SCALE 1"=10'

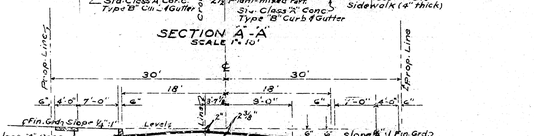

SECTION "B"-"E"
SCALE 1"=10'

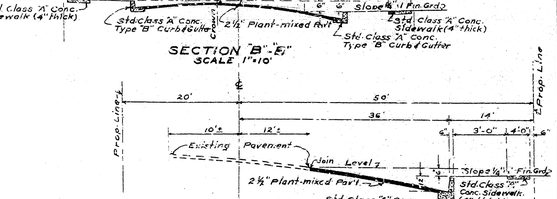

SECTION "C"-"C"
SCALE 1"=10'

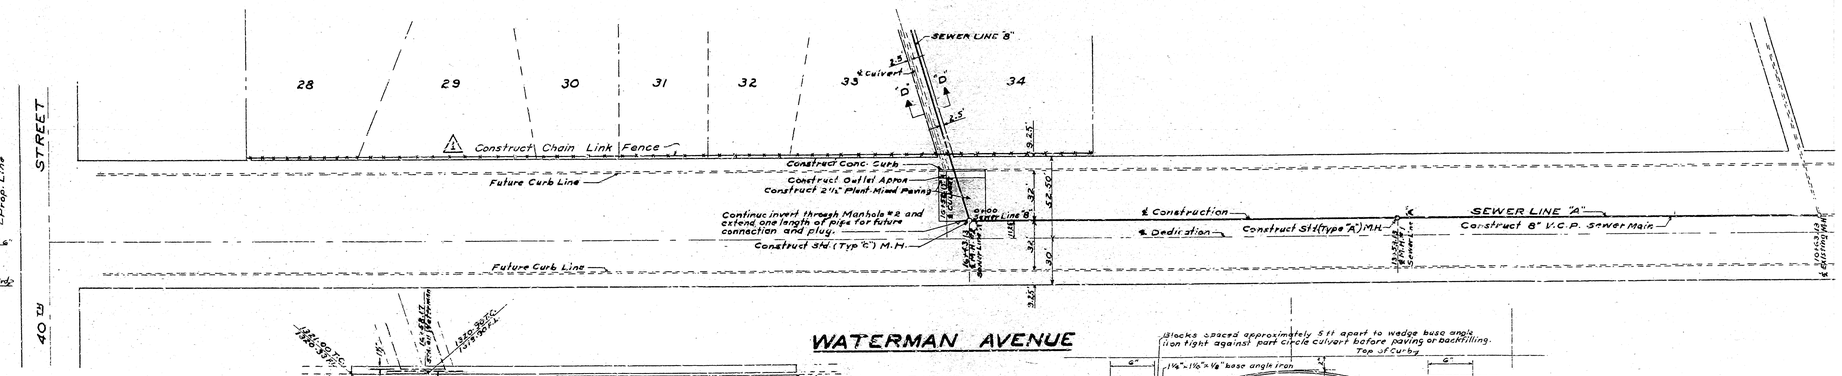

PLAN
SCALE 1"=40'

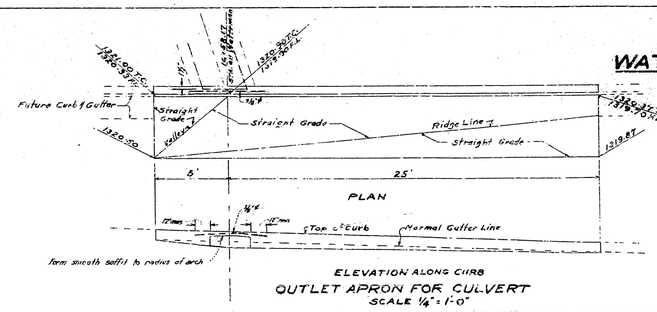

ELEVATION ALONG CURB
OUTLET APRON FOR CULVERT
SCALE ½"=1'-0"

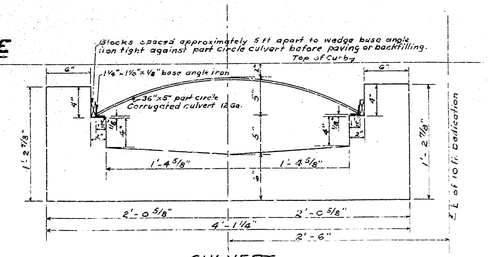

CULVERT
SECTION "D"-"D"
SCALE 1½"=1'-0"

Construct Chain Link Fence	Date: 7-8-54
	Approved: GKD