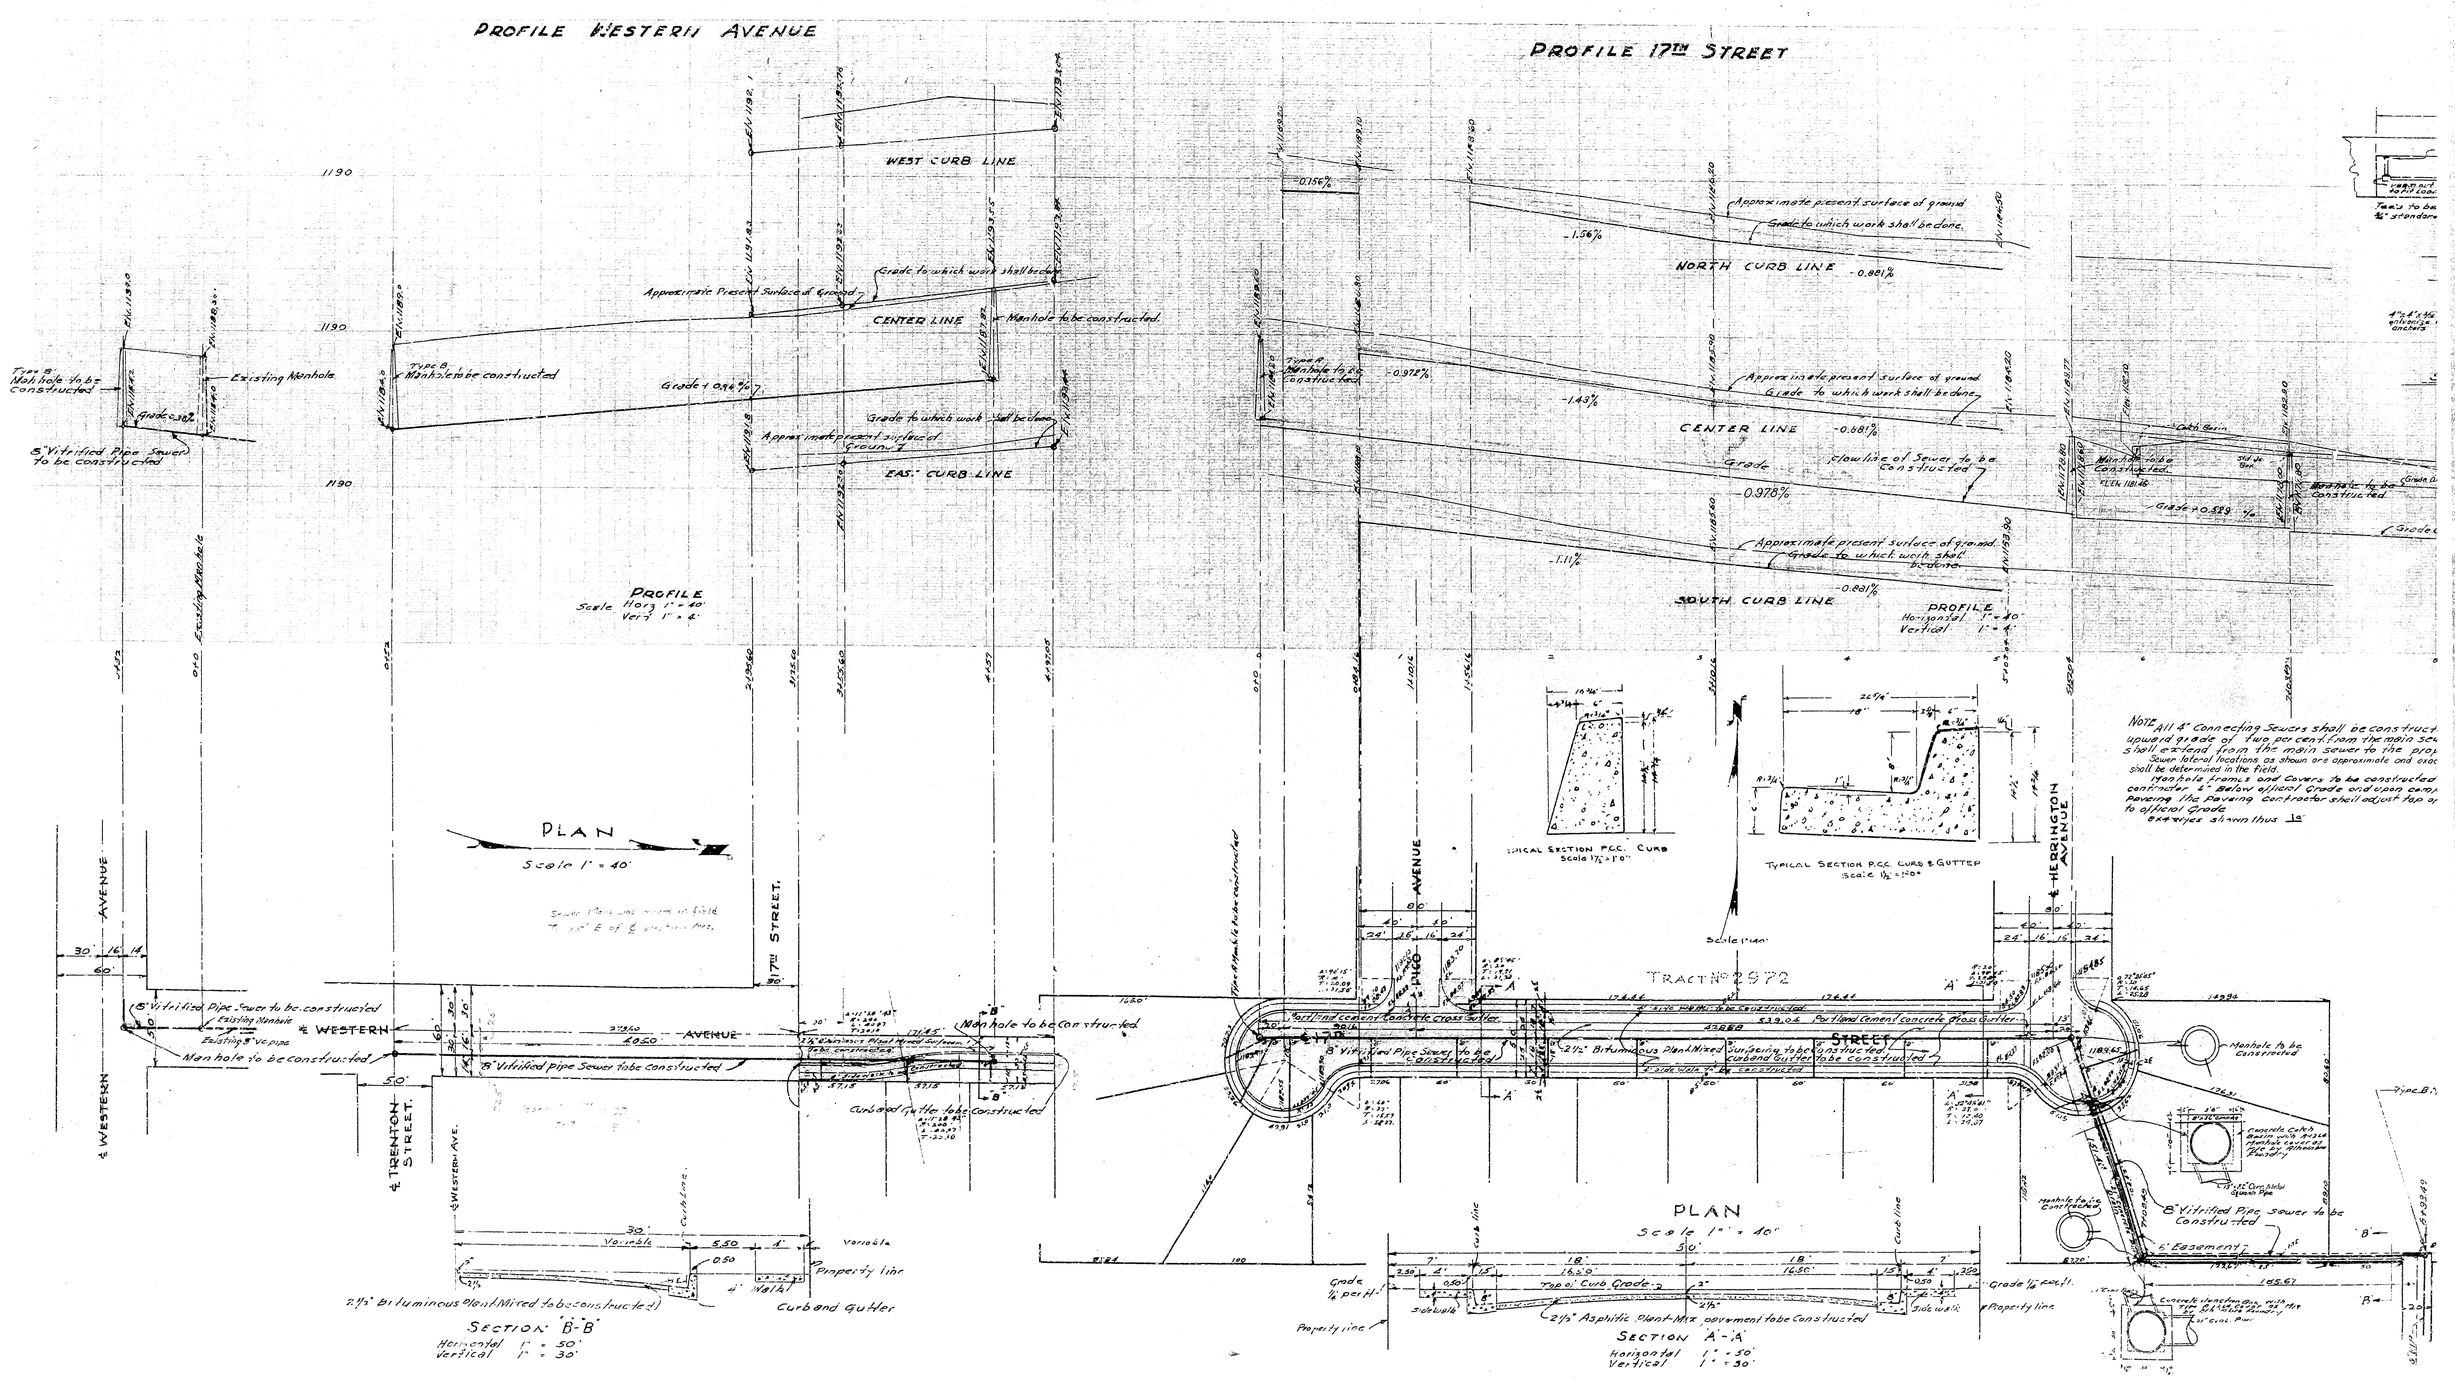
PROFILE WESTERN AVENUE
WEST CURB LINE
CENTER LINE
EAST CURB LINE
Approximate Present Surface of Ground
Grade to which work shall be done
Manhole to be constructed
Existing Manhole
8" Vitrified Pipe Sewer to be constructed
Grade +0.94%
PROFILE
Scale Horz 1" = 40'
Vert 1" = 4'
PROFILE 17TH STREET
NORTH CURB LINE
CENTER LINE
SOUTH CURB LINE
Approximate present surface of ground
Grade to which work shall be done
Flowline of Sewer to be constructed
Grade +0.529 %
PROFILE
Horizontal 1" = 40'
Vertical 1" = 4'
PLAN
Scale 1" = 40'
TYPICAL SECTION P.C.C. CURB
Scale 1½" = 1'0"
TYPICAL SECTION P.C.C. CURB & GUTTER
Scale 1½" = 1'0"
NOTE All 4" Connecting Sewers shall be constructed
upward grade of two percent from the main sewer
shall extend from the main sewer to the prop
Sewer lateral locations as shown are approximate and exac
shall be determined in the field.
Manhole frames and Covers to be constructed
contractor 1" Below official Grade and upon comp
paving the paving contractor shall adjust top a
to official Grade
Manholes shown thus
TRACT No 2972
PLAN
Scale 1" = 40'
SECTION "B-B"
Horizontal 1" = 50'
Vertical 1" = 30'
SECTION "A-A"
Horizontal 1" = 50'
Vertical 1" = 30'
2½" Bituminous Plant Mixed to be constructed
Curb and Gutter
Property line
Portland Cement Concrete Cross Gutter
8" Vitrified Pipe Sewer to be constructed
2½" Asphaltic Plant-Mix pavement to be Constructed
Curb and Gutter to be constructed
Manhole to be Constructed
Grade ½" per ft.
Top of Curb Grade
Sidewalk
Curb line
Grade ½" Excess
Concrete Catch Basin with Grate
Manhole cover as type by Milwaukee Foundry
8" Vitrified Pipe sewer to be Constructed
Concrete Junction Box with Top Slab
Manhole cover as type by Milwaukee Foundry
Curb Inlet Spurch Pipe
Type B