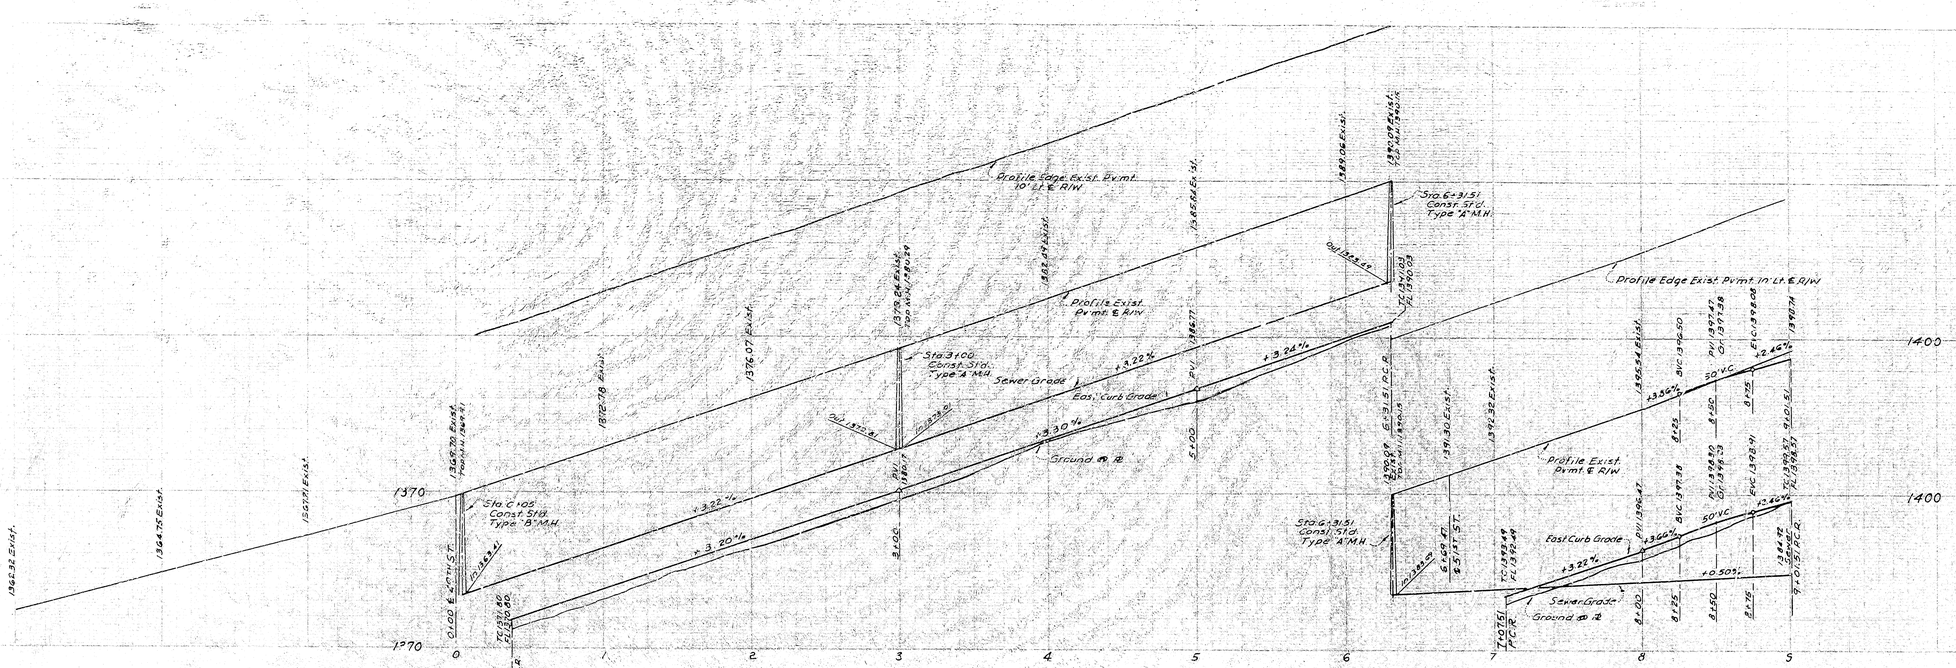

SCALE OF PROFILE
HORIZ. 1" = 40'
VERT. 1" = 4'

PMS BERM DETAIL

NOTE
For Details North of Sta. 9+01.51 See Sheet No.1 Improvement Plans Tract No. 6064

SCALE 1" = 40'

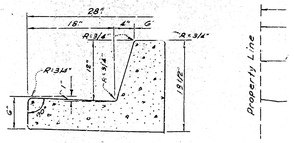

CURB SECTION
"H" ST.
Scale 1" = 1'

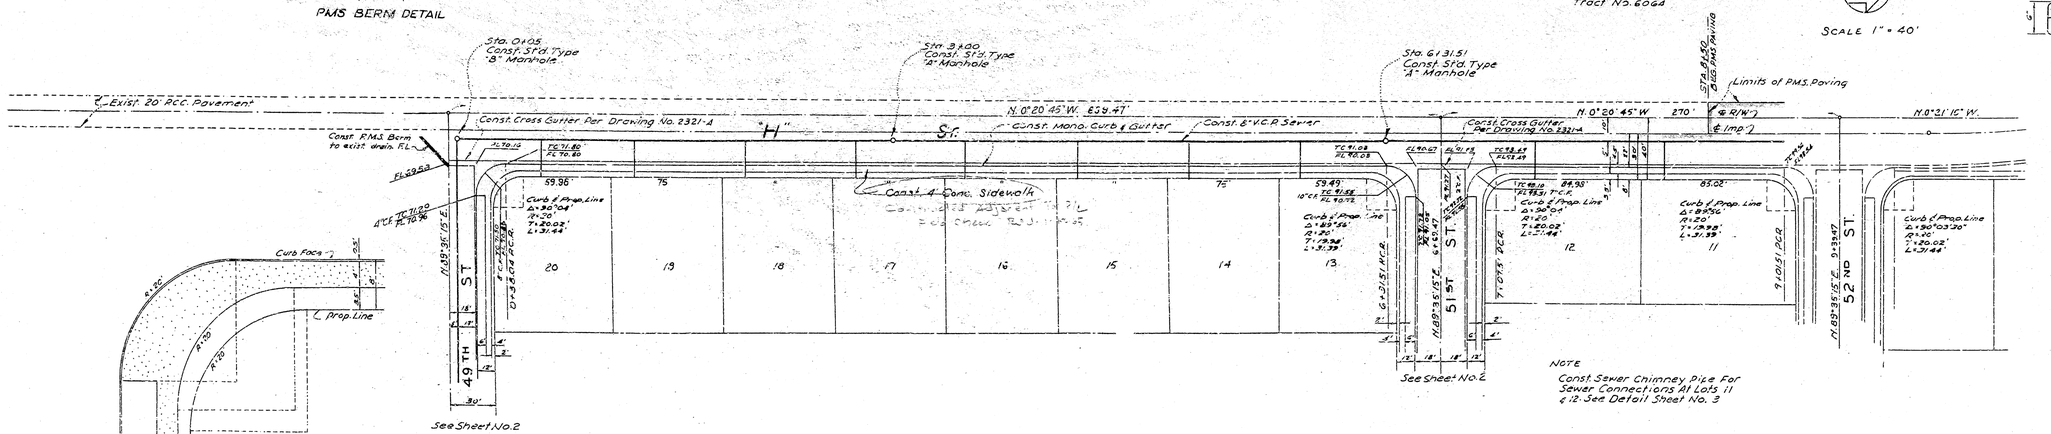

TYPICAL SIDEWALK INT. DET.
AT "H" ST. INT WITH 49TH ST.
51ST ST. & SOUTH CURB RET.
52ND ST.

SCALE : 1" = 10'

NOTE
Const. Sewer Chimney Pipe For Sewer Connections At Lots 11 & 12. See Detail Sheet No. 3

NOTES:

All work embodied on these plan applicable provisions of Specifi

2. 8"x4" Wyes with connecting on Plan thus

3. All Vitrified Clay Pipe hous on an upward grade of 2 pe extend from the Main Sewer

4. All house connections are shall be determined in the f

5. Manhole Frames and covers 6" below Official Grade show paving Contractor shall adjus Official Grade.

All Standard Cross Sectio as per City of San Bernardi Drawings No. 2321.

7. Bench Mark: "X" on curb Ave. Elev. 1342.58 M.S.L

Don B. Miller
Don B. Miller R.E. 8750