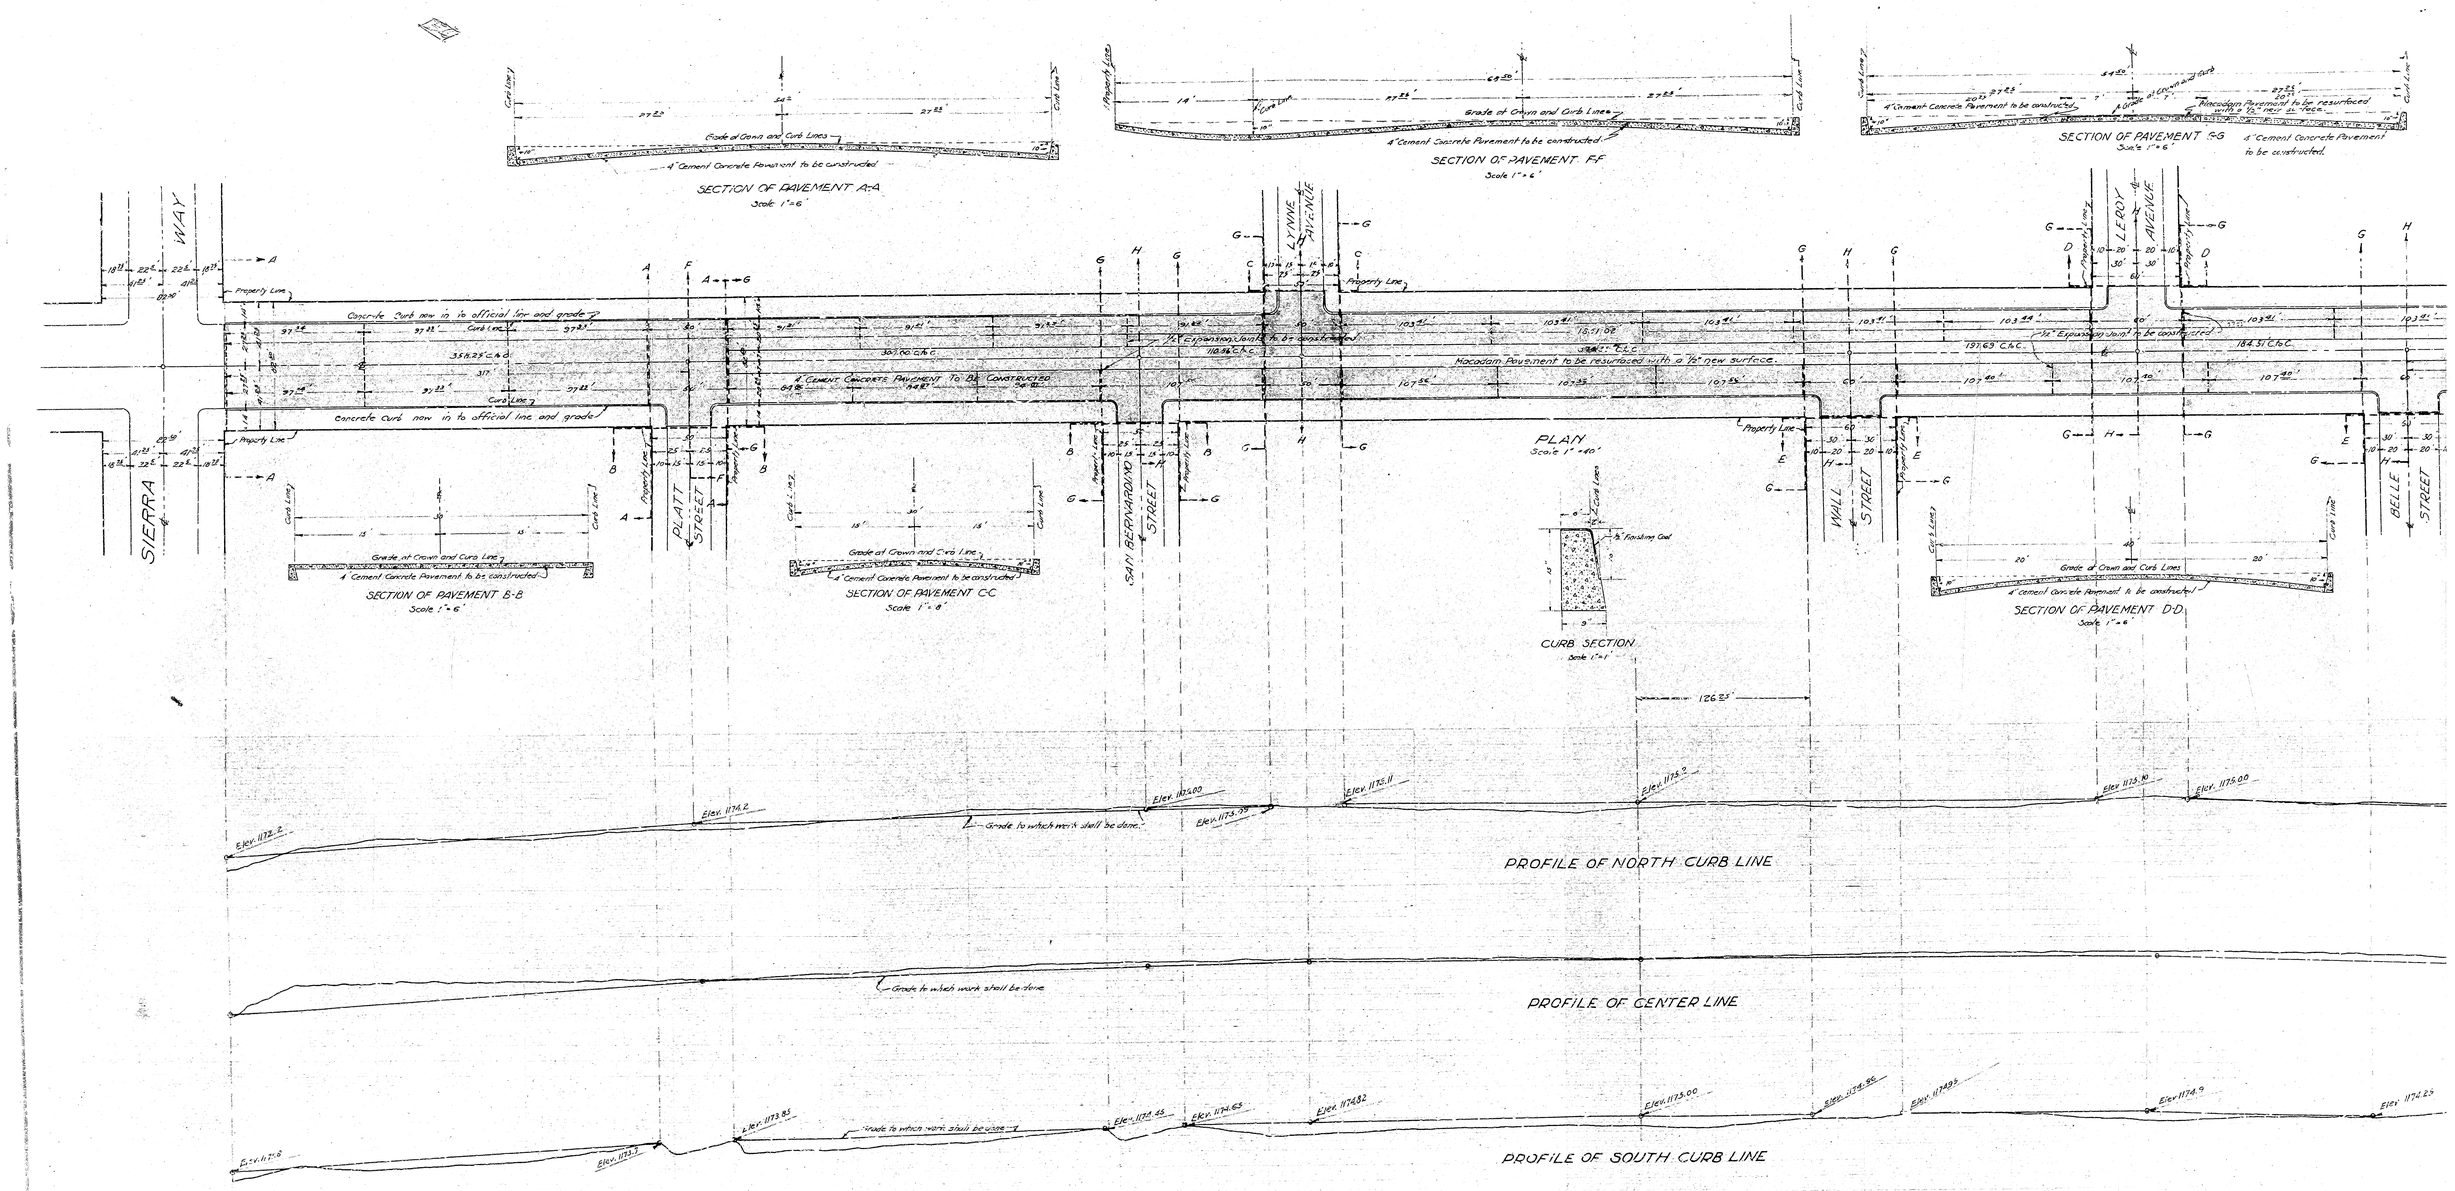
SECTION OF PAVEMENT A-A
Scale 1" = 6'
Grade at Crown and Curb Lines
4" Cement Concrete Pavement to be constructed
SECTION OF PAVEMENT F-F
Scale 1" = 6'
Grade at Crown and Curb Lines
4" Cement Concrete Pavement to be constructed
SECTION OF PAVEMENT G-G
Scale 1" = 6'
4" Cement Concrete Pavement to be constructed
Macadam Pavement to be resurfaced with a 1/2" new surface
4" Cement Concrete Pavement to be constructed
SIERRA WAY
PLATT STREET
SAN BERNARDINO STREET
ALTONA AVENUE
WALL STREET
LEROY AVENUE
BELLE STREET
Concrete curb new in to official line and grade
4" CEMENT CONCRETE PAVEMENT TO BE CONSTRUCTED
Macadam Pavement to be resurfaced with a 1/2" new surface
1/2" Expansion Joint to be constructed
PLAN
Scale 1" = 40'
SECTION OF PAVEMENT B-B
Scale 1" = 6'
Grade at Crown and Curb Line
4" Cement Concrete Pavement to be constructed
SECTION OF PAVEMENT C-C
Scale 1" = 6'
Grade at Crown and Curb Line
4" Cement Concrete Pavement to be constructed
SECTION OF PAVEMENT D-D
Scale 1" = 6'
Grade at Crown and Curb Lines
4" Cement Concrete Pavement to be constructed
CURB SECTION
Scale 1" = 1'
Finishing Coat
126.23'
Elev. 1172.2
Elev. 1174.2
Elev. 1172.00
Elev. 1173.29
Elev. 1172.11
Elev. 1175.2
Elev. 1173.10
Elev. 1176.00
Grade to which work shall be done
PROFILE OF NORTH CURB LINE
Grade to which work shall be done
PROFILE OF CENTER LINE
Elev. 1171.8
Elev. 1173.7
Elev. 1173.85
Elev. 1174.46
Elev. 1174.65
Elev. 1174.82
Elev. 1175.00
Elev. 1174.95
Elev. 1174.93
Elev. 1174.9
Elev. 1174.23
Grade to which work shall be done
PROFILE OF SOUTH CURB LINE