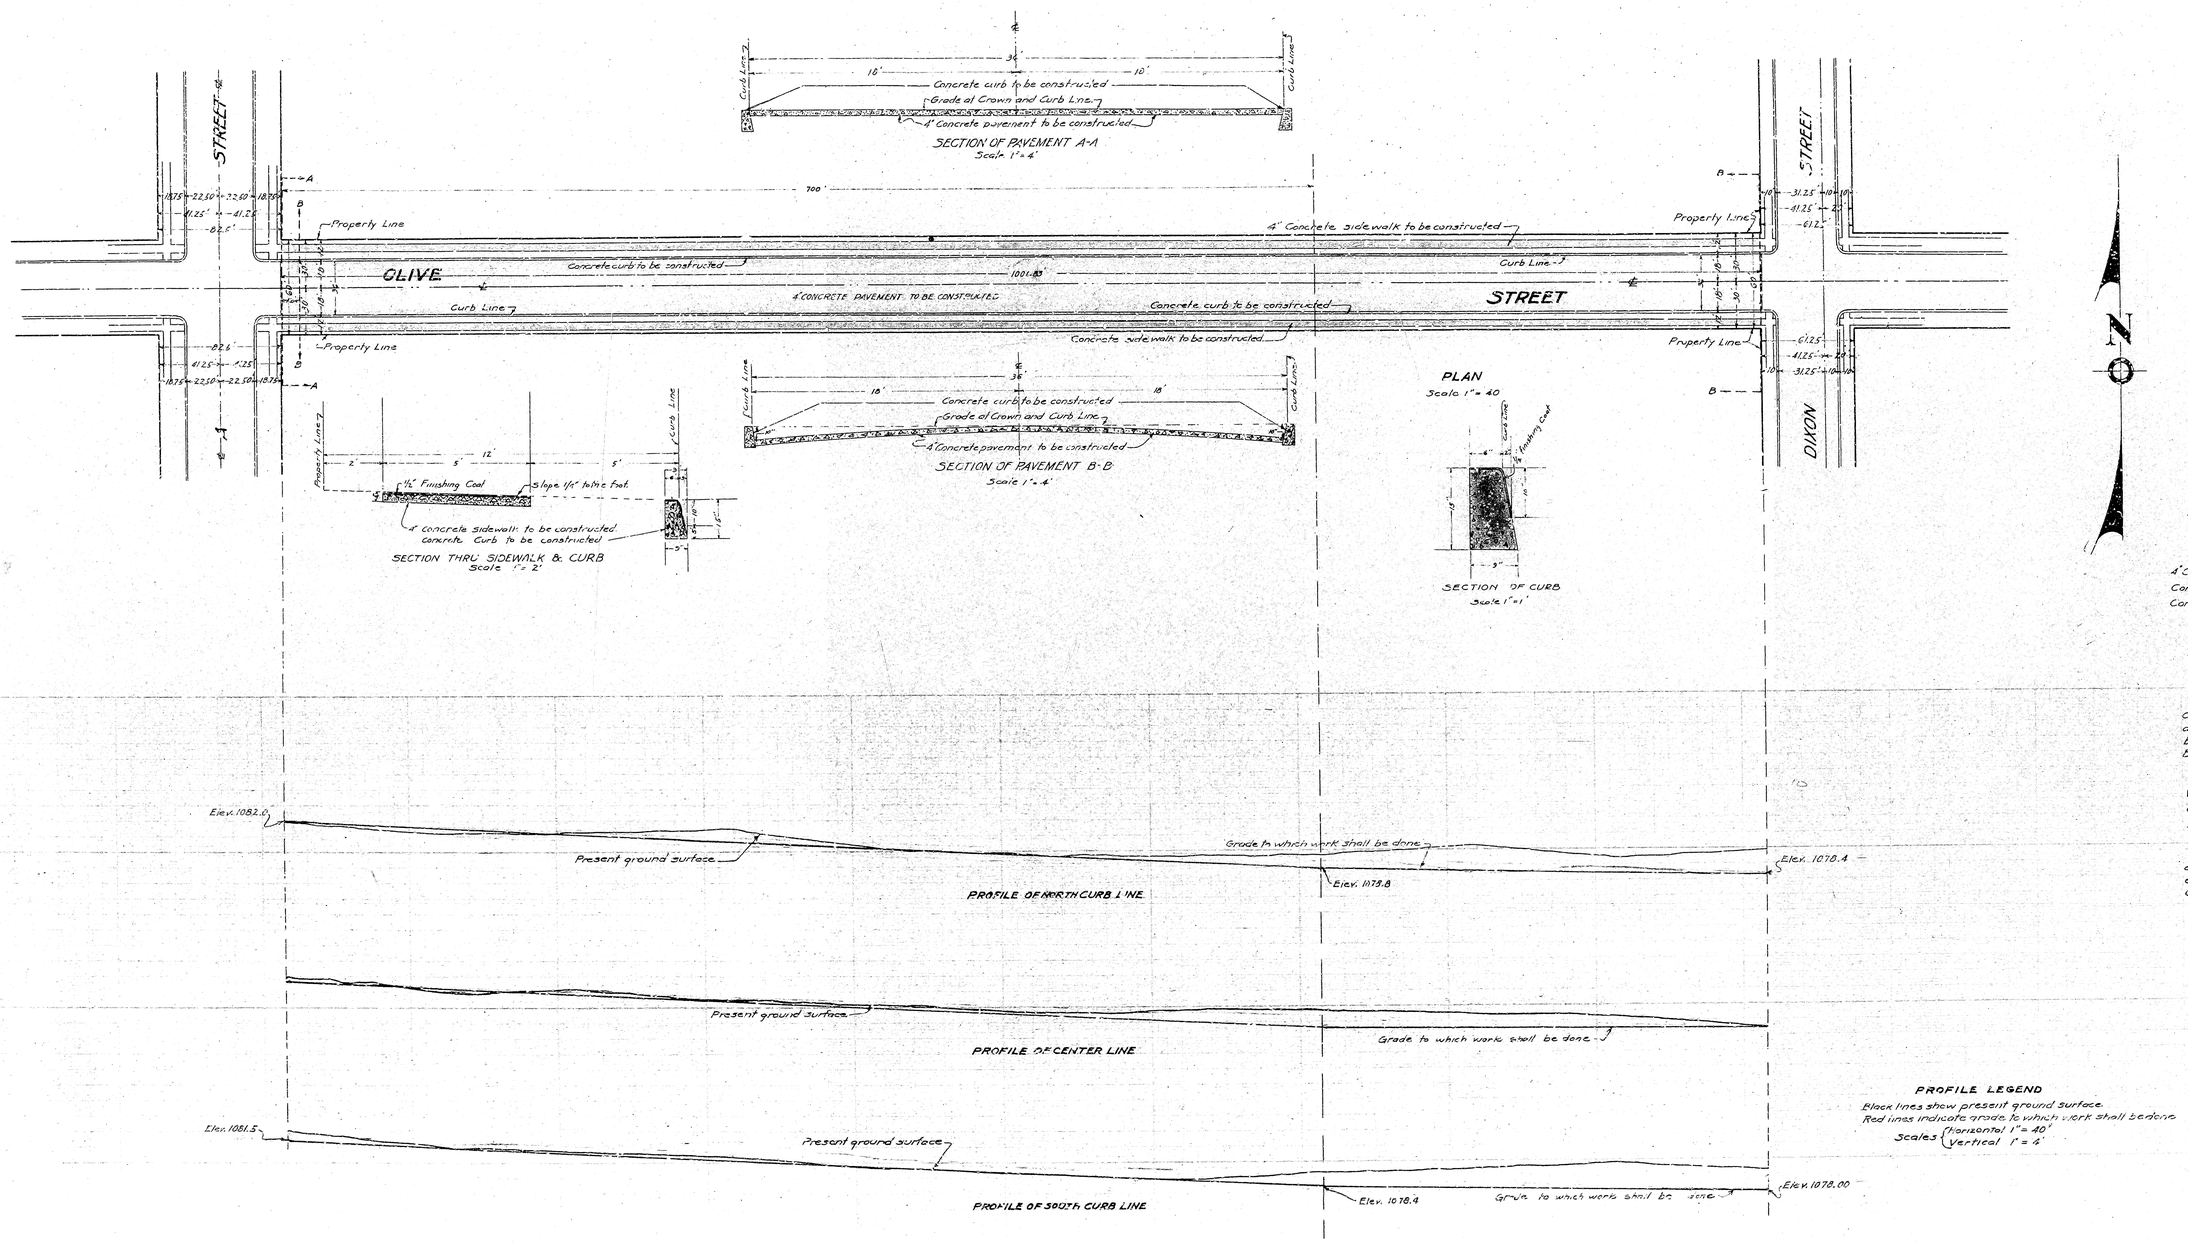

PL

OLIVE

A

S.A.

JULY 192

4" Concrete pavement to be co

Concrete sidewalk to be constru

Concrete curb to be construc

City's title to OLIVE STREET

as in Book 20 Page 17 reco

by the Bungalow Sub. No 2

Bernardino County.

Width of sidewalks establi

Grade of OLIVE STREET e

Plan adopted Sept. 14, 1

NOTE: All elevations a

above a plane which is 10

established by Ordinanc

California.

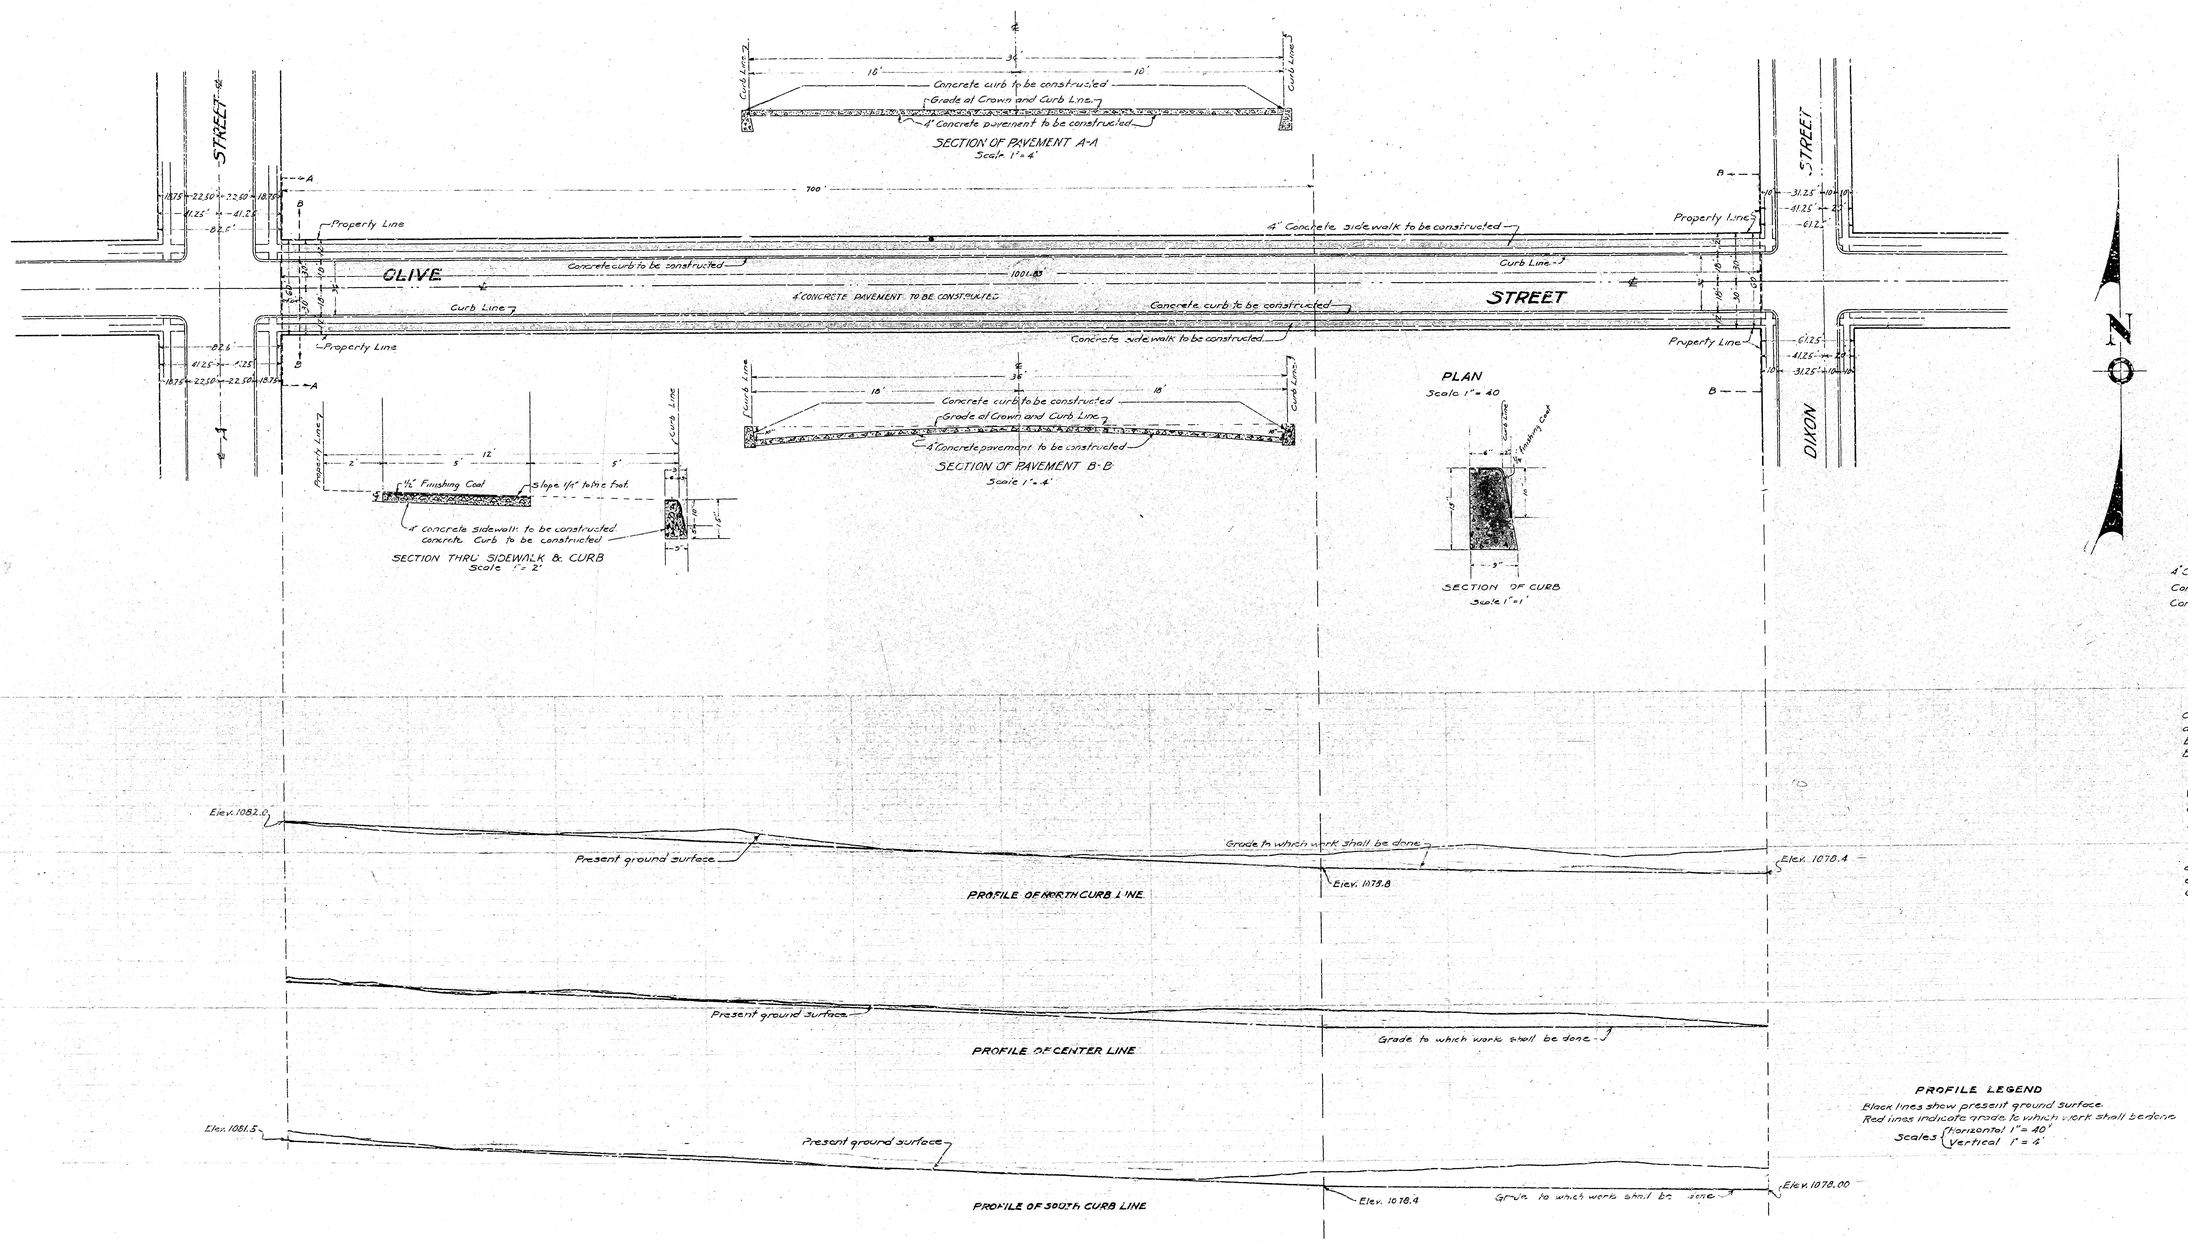

PL

OLIVE

A

S.A.

JULY 192

4" Concrete pavement to be co

Concrete sidewalk to be constru

Concrete curb to be construc

City's title to OLIVE STREET

as in Book 20 Page 17 reco

by the Bungalow Sub. No 2

Bernardino County.

Width of sidewalks establi

Grade of OLIVE STREET e

Plan adopted Sept. 14, 1

NOTE: All elevations a

above a plane which is 10

established by Ordinanc

California.