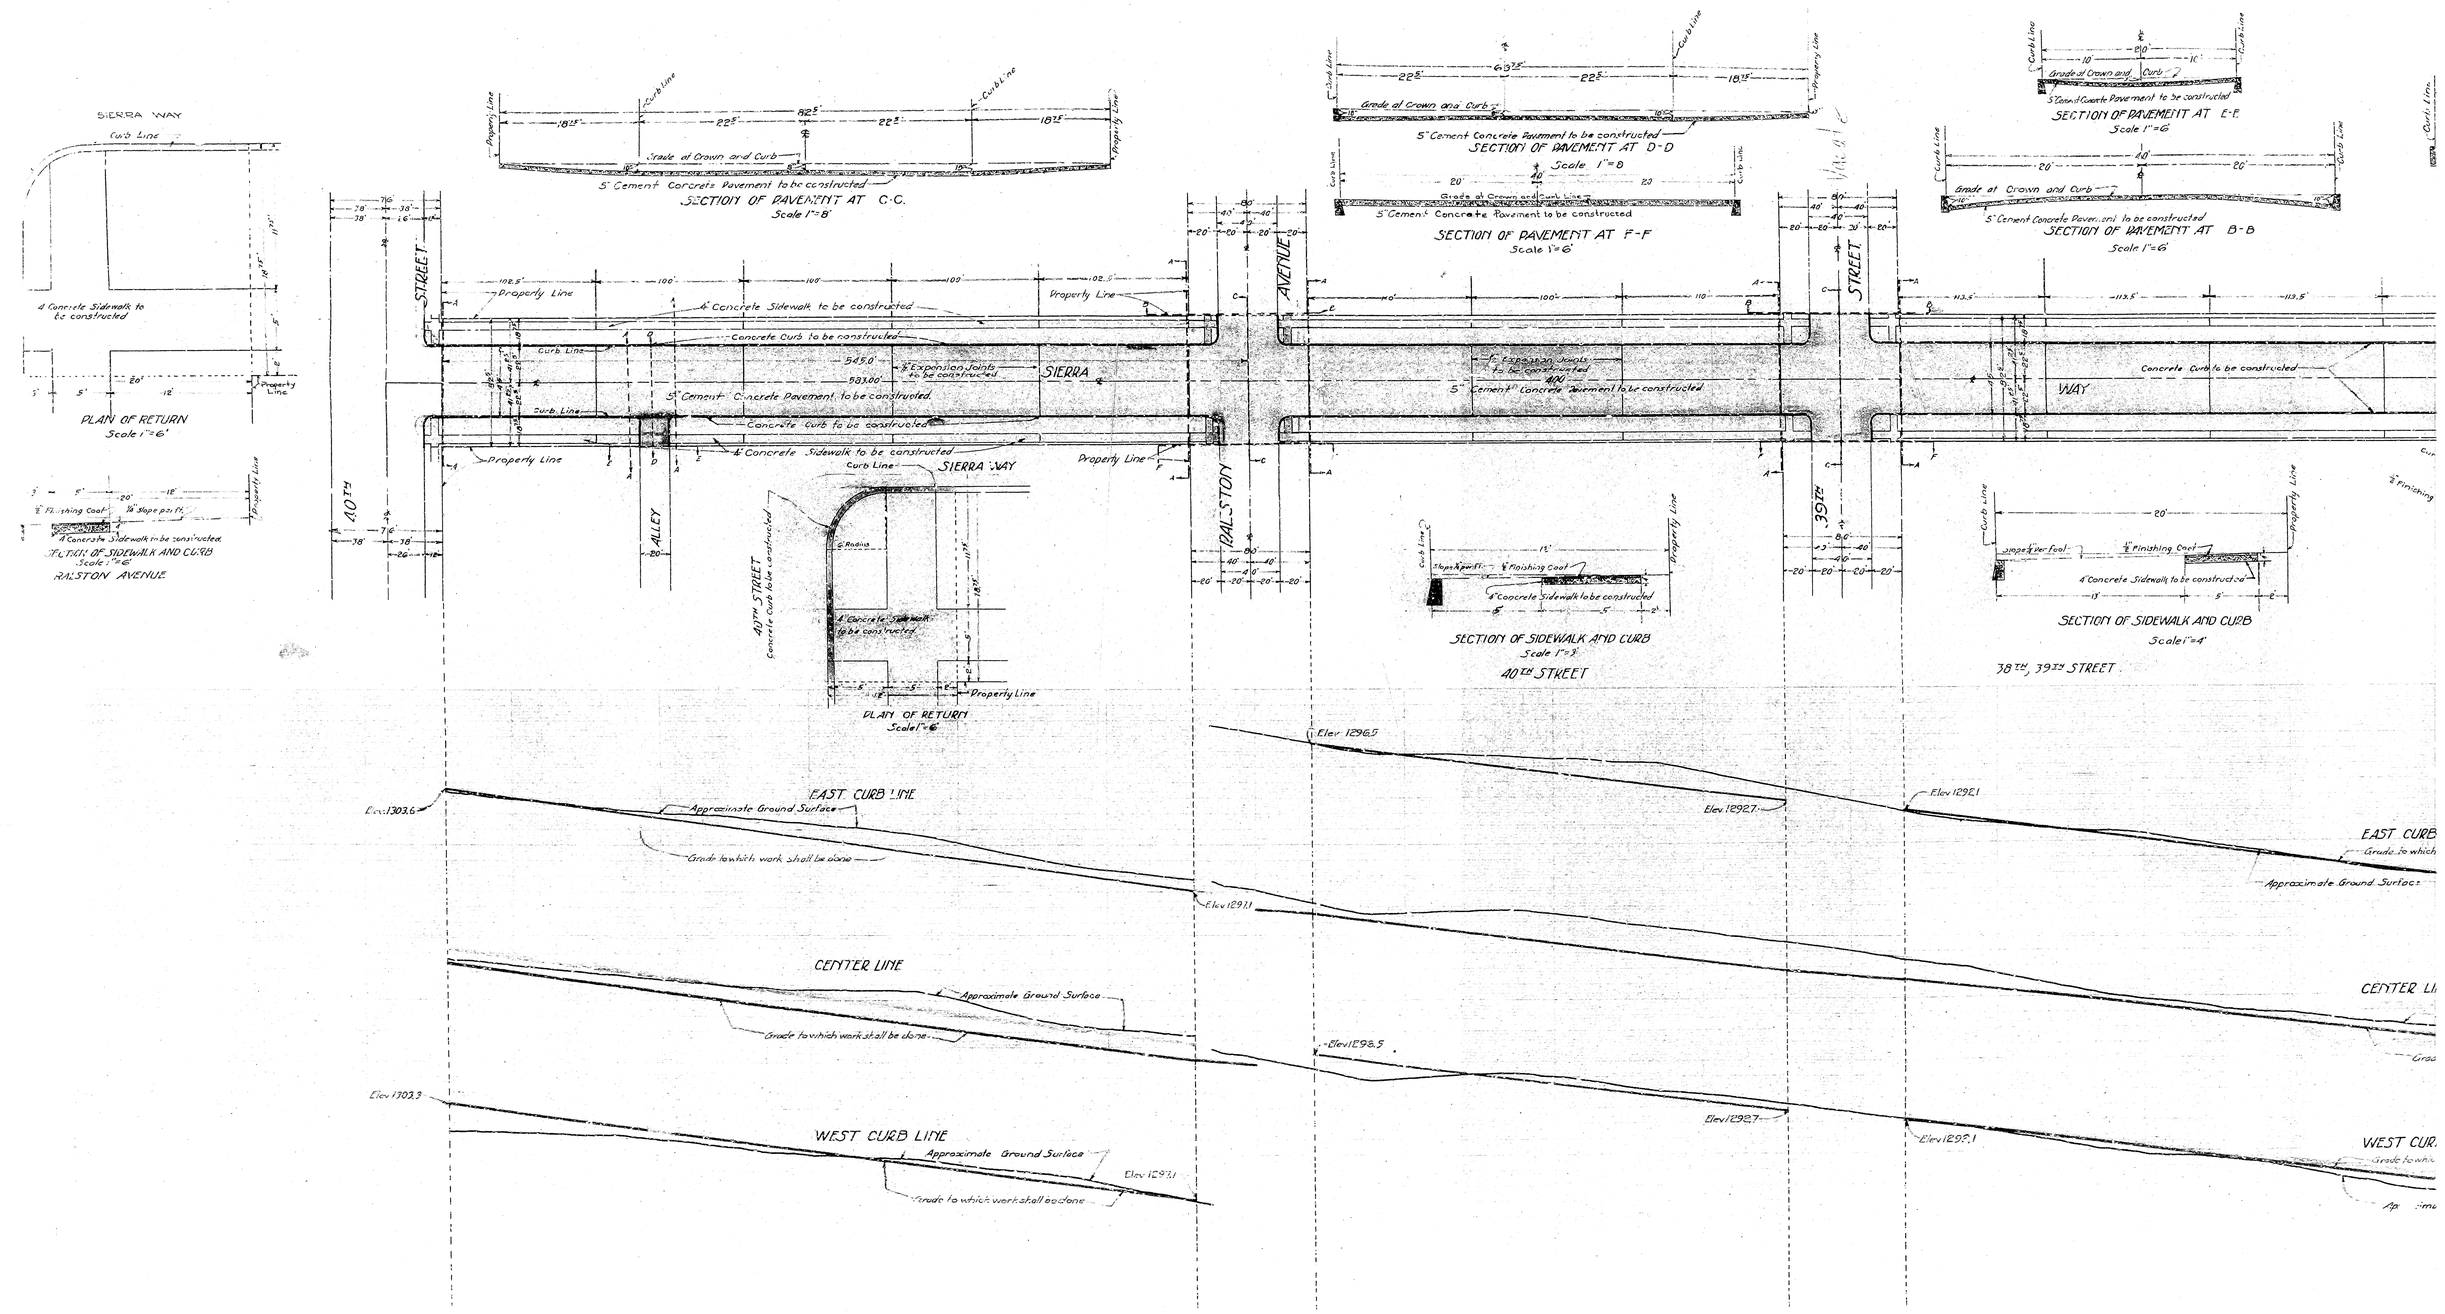
SIERRA WAY
Curb Line
4" Concrete Sidewalk to be constructed
PLAN OF RETURN
Scale 1"=6'
SECTION OF SIDEWALK AND CURB
Scale 1"=6'
RALSTON AVENUE
SECTION OF PAVEMENT AT C-C.
Scale 1"=8'
Grade at Crown and Curb
5" Cement Concrete Pavement to be constructed
SECTION OF PAVEMENT AT D-D
Scale 1"=8'
SECTION OF PAVEMENT AT F-F
Scale 1"=6'
SECTION OF PAVEMENT AT E-E
Scale 1"=6'
SECTION OF PAVEMENT AT B-B
Scale 1"=6'
Property Line
4" Concrete Sidewalk to be constructed
Concrete Curb to be constructed
Expansion Joints to be constructed
5" Cement Concrete Pavement to be constructed
40TH STREET
ALLEY
RALSTON AVENUE
39TH STREET
SIERRA WAY
Concrete Curb to be constructed
PLAN OF RETURN
Scale 1"=6'
SECTION OF SIDEWALK AND CURB
Scale 1"=3'
40TH STREET
SECTION OF SIDEWALK AND CURB
Scale 1"=4'
38TH, 39TH STREET
EAST CURB LINE
Elev. 1303.6
Approximate Ground Surface
Grade to which work shall be done
Elev. 1296.5
Elev. 1292.7
Elev. 1292.1
Elev. 1297.1
CENTER LINE
Elev. 1298.5
Elev. 1303.3
WEST CURB LINE
Elev. 1297.1

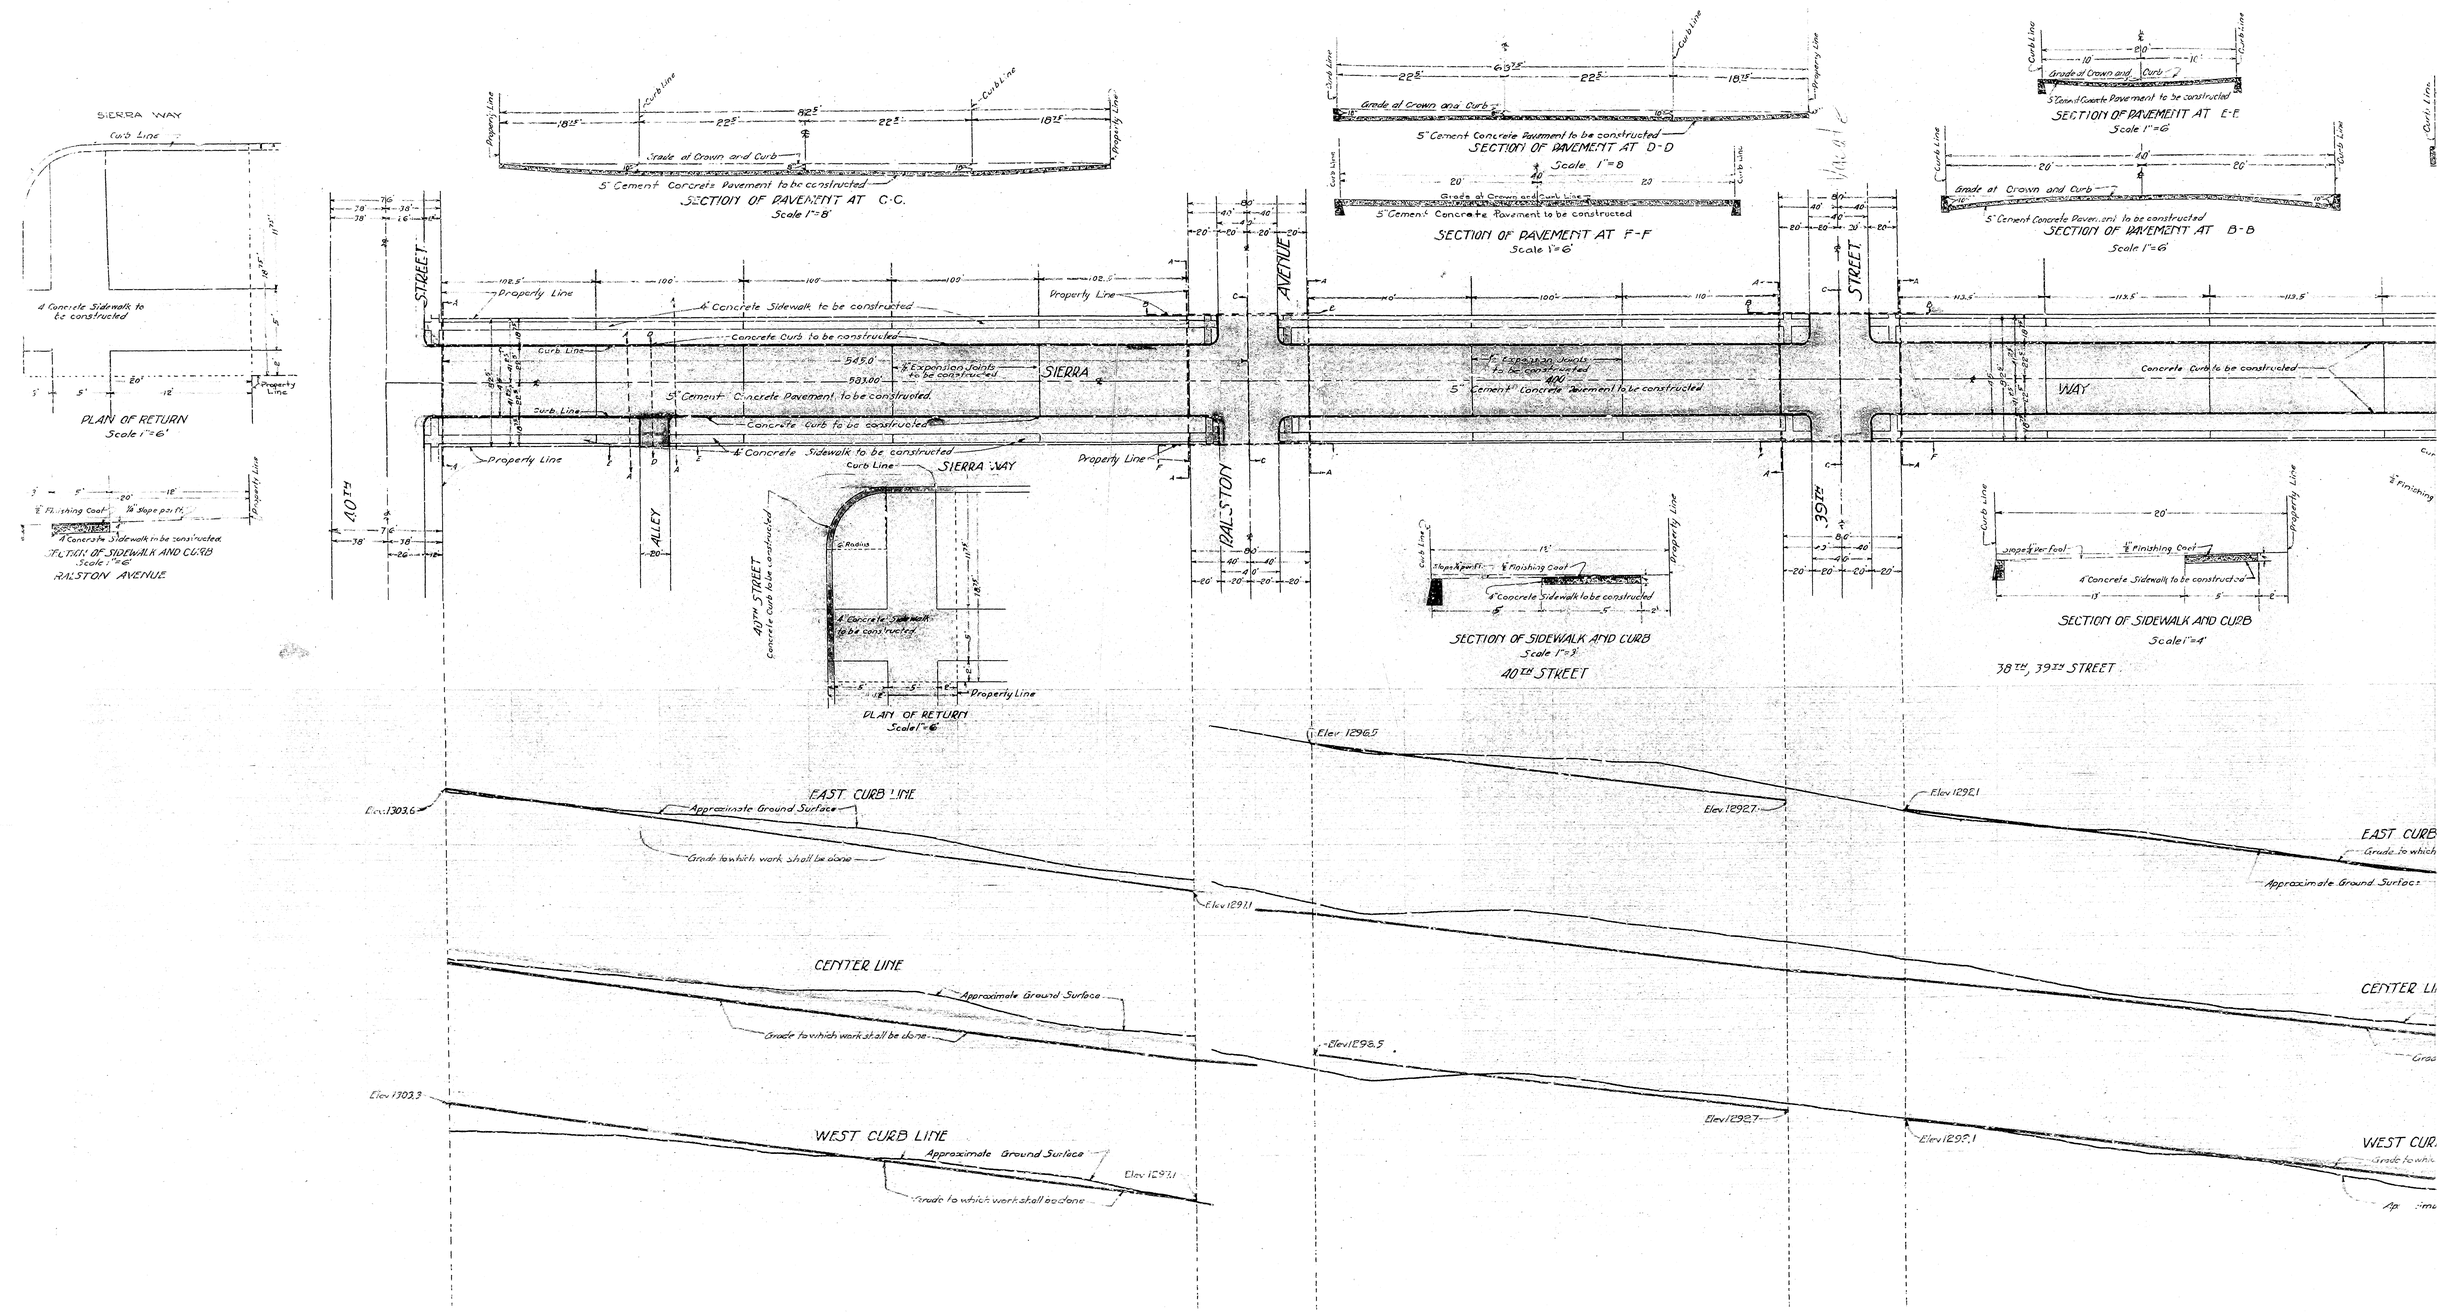
SIERRA WAY
Curb Line
4" Concrete Sidewalk to be constructed
PLAN OF RETURN
Scale 1"=6'
SECTION OF SIDEWALK AND CURB
Scale 1"=6'
RALSTON AVENUE
SECTION OF PAVEMENT AT C-C.
Scale 1"=8'
Grade at Crown and Curb
5" Cement Concrete Pavement to be constructed
SECTION OF PAVEMENT AT D-D
Scale 1"=8'
SECTION OF PAVEMENT AT F-F
Scale 1"=6'
SECTION OF PAVEMENT AT E-E
Scale 1"=6'
SECTION OF PAVEMENT AT B-B
Scale 1"=6'
Property Line
4" Concrete Sidewalk to be constructed
Concrete Curb to be constructed
Expansion Joints to be constructed
5" Cement Concrete Pavement to be constructed
40TH STREET
ALLEY
RALSTON AVENUE
39TH STREET
SIERRA WAY
Concrete Curb to be constructed
PLAN OF RETURN
Scale 1"=6'
SECTION OF SIDEWALK AND CURB
Scale 1"=3'
40TH STREET
SECTION OF SIDEWALK AND CURB
Scale 1"=4'
38TH, 39TH STREET
EAST CURB LINE
Elev. 1303.6
Approximate Ground Surface
Grade to which work shall be done
Elev. 1296.5
Elev. 1292.7
Elev. 1292.1
Elev. 1297.1
CENTER LINE
Elev. 1298.5
Elev. 1303.3
WEST CURB LINE
Elev. 1297.1