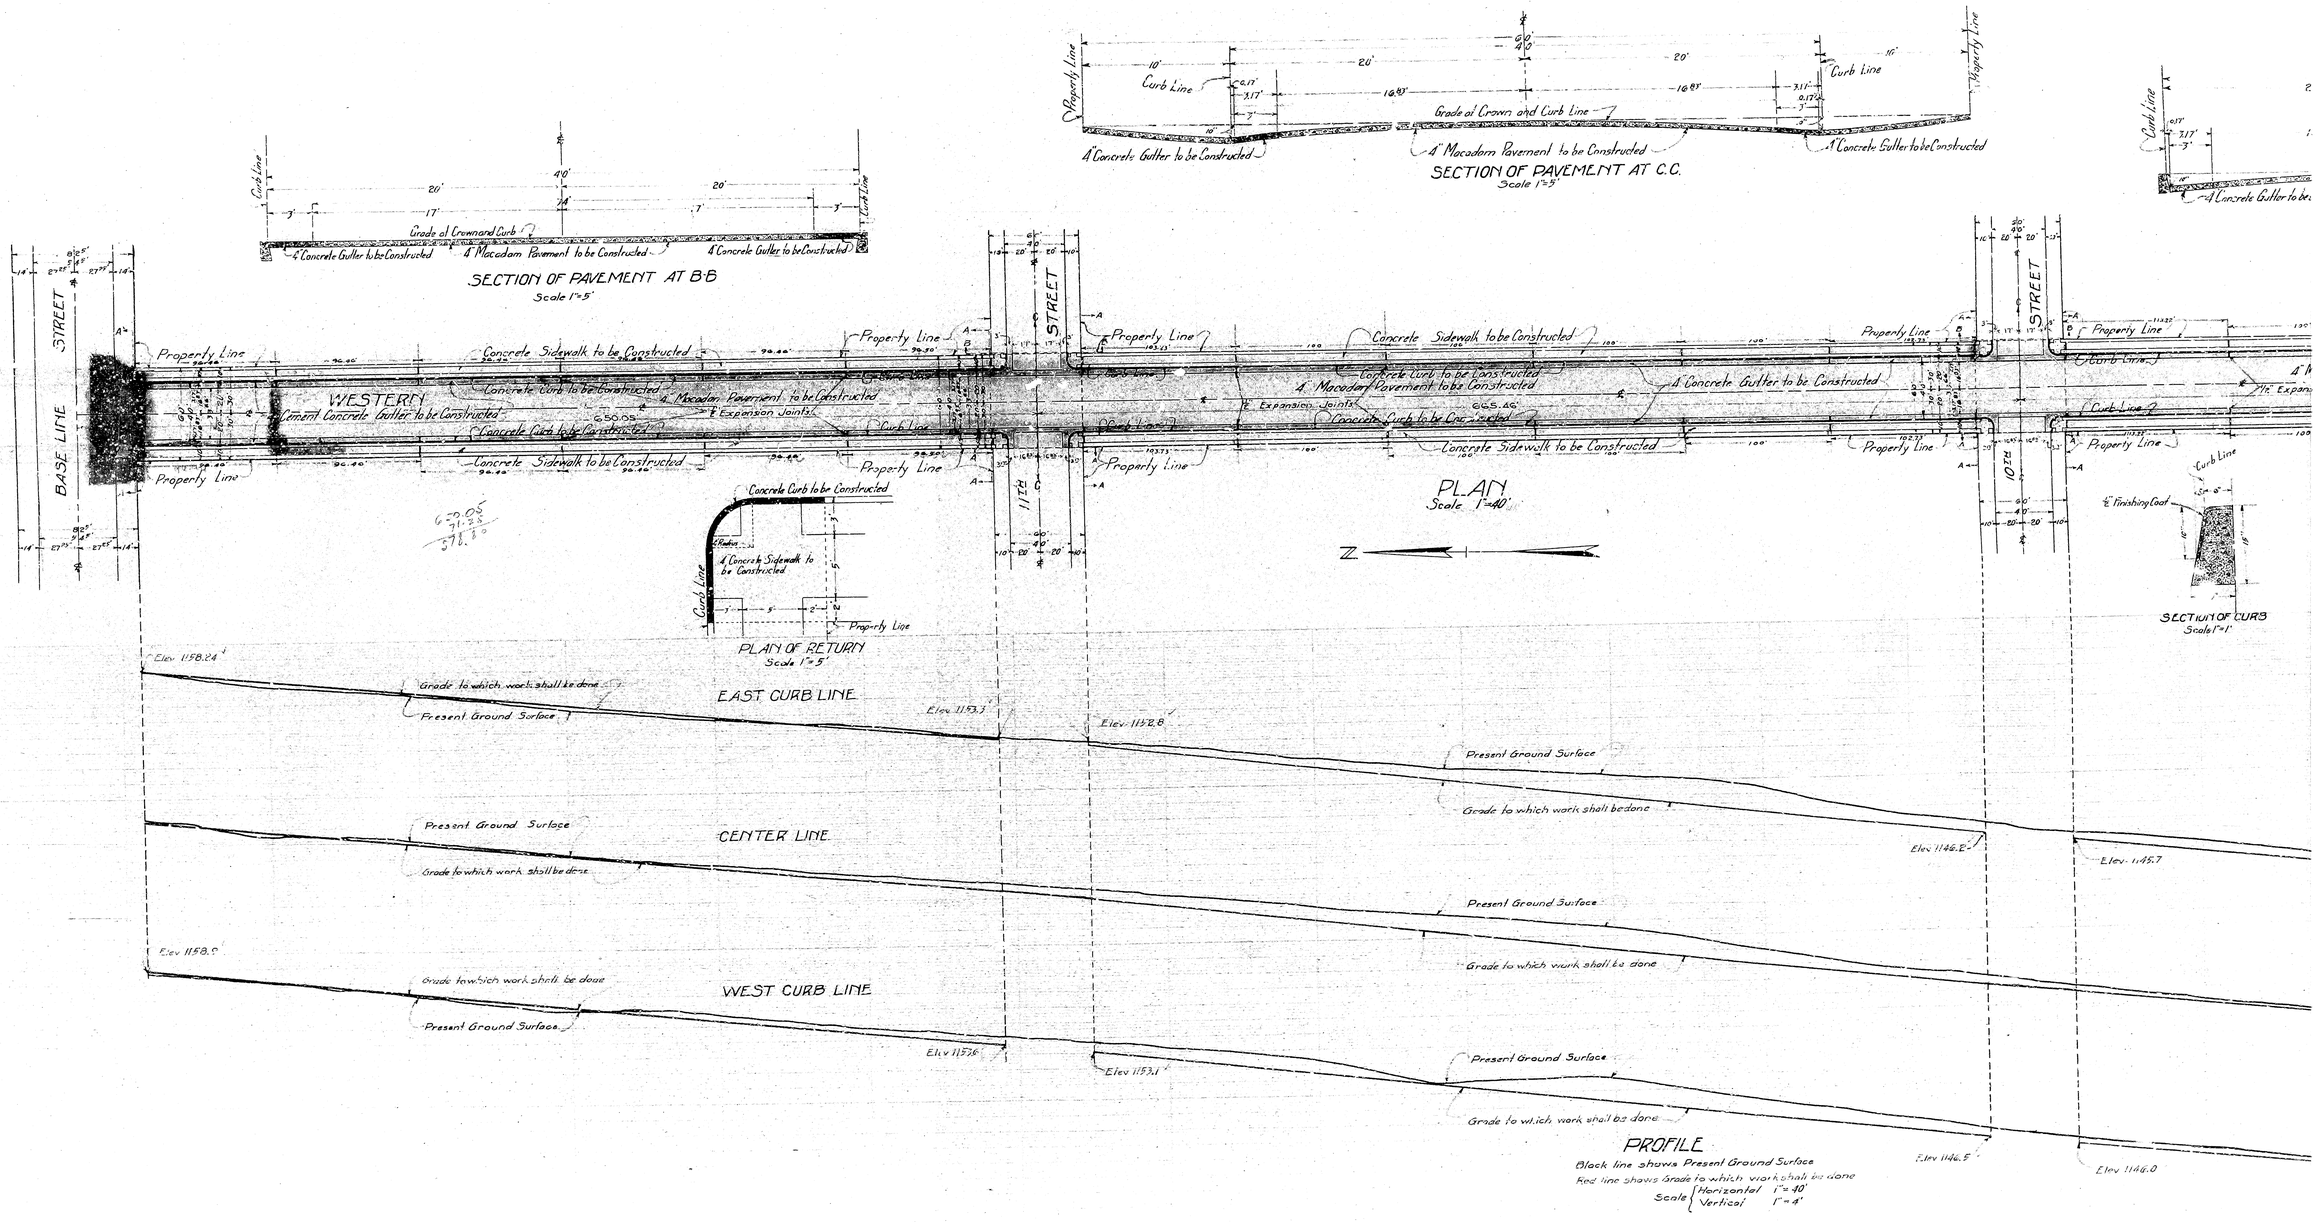
SECTION OF PAVEMENT AT B-B
Scale 1"=5'
4" Concrete Gutter to be Constructed
4" Macadam Pavement to be Constructed
Grade at Crown and Curb
SECTION OF PAVEMENT AT C.C.
Scale 1"=5'
Grade at Crown and Curb Line
Curb Line
Property Line
PLAN
Scale 1"=40'
WESTERN AVE.
BASE LINE
11TH STREET
10TH STREET
Concrete Sidewalk to be Constructed
Concrete Curb to be Constructed
4" Macadam Pavement to be Constructed
Expansion Joints
Cement Concrete Gutter to be Constructed
4" Concrete Gutter to be Constructed
PLAN OF RETURN
Scale 1"=5'
4" Concrete Sidewalk to be Constructed
SECTION OF CURB
Scale 1"=1'
4" Finishing Coat
EAST CURB LINE
CENTER LINE
WEST CURB LINE
Grade to which work shall be done
Present Ground Surface
Elev 1158.24
Elev 1153.3
Elev 1152.8
Elev 1146.2
Elev 1145.7
Elev 1158.9
Elev 1153.6
Elev 1153.1
Elev 1146.5
Elev 1146.0
PROFILE
Black line shows Present Ground Surface
Red line shows Grade to which work shall be done
Scale { Horizontal 1"=40'
Vertical 1"=4'

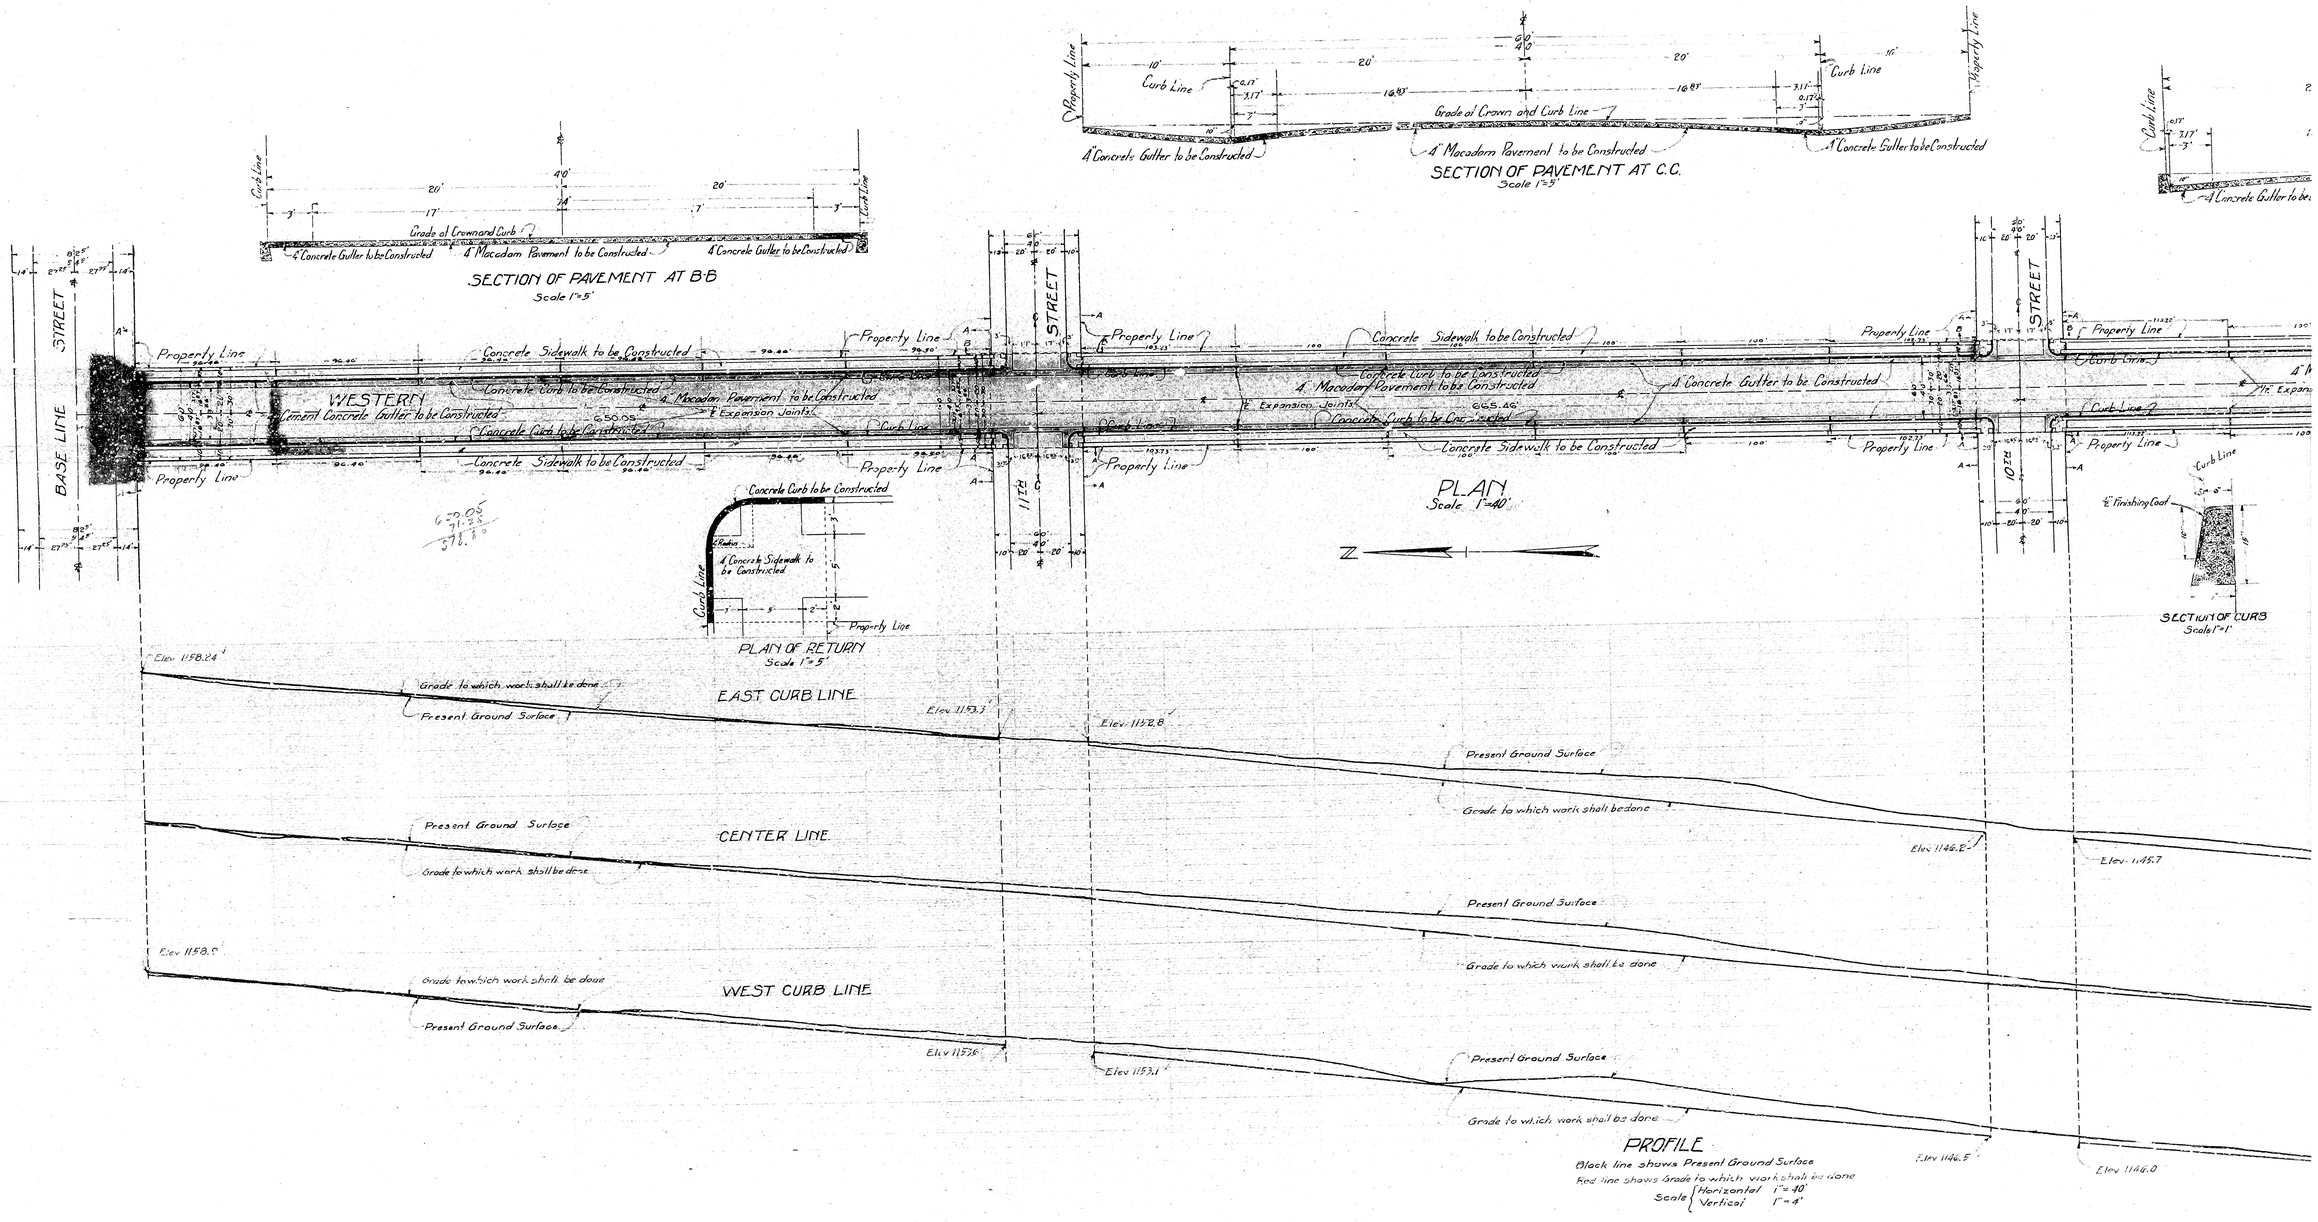
SECTION OF PAVEMENT AT B-B
Scale 1"=5'
4" Concrete Gutter to be Constructed
4" Macadam Pavement to be Constructed
Grade at Crown and Curb
SECTION OF PAVEMENT AT C.C.
Scale 1"=5'
Grade at Crown and Curb Line
Curb Line
Property Line
PLAN
Scale 1"=40'
WESTERN AVE.
BASE LINE
11TH STREET
10TH STREET
Concrete Sidewalk to be Constructed
Concrete Curb to be Constructed
4" Macadam Pavement to be Constructed
Expansion Joints
Cement Concrete Gutter to be Constructed
4" Concrete Gutter to be Constructed
PLAN OF RETURN
Scale 1"=5'
4" Concrete Sidewalk to be Constructed
SECTION OF CURB
Scale 1"=1'
4" Finishing Coat
EAST CURB LINE
CENTER LINE
WEST CURB LINE
Grade to which work shall be done
Present Ground Surface
Elev 1158.24
Elev 1153.3
Elev 1152.8
Elev 1146.2
Elev 1145.7
Elev 1158.9
Elev 1153.6
Elev 1153.1
Elev 1146.5
Elev 1146.0
PROFILE
Black line shows Present Ground Surface
Red line shows Grade to which work shall be done
Scale { Horizontal 1"=40'
Vertical 1"=4'