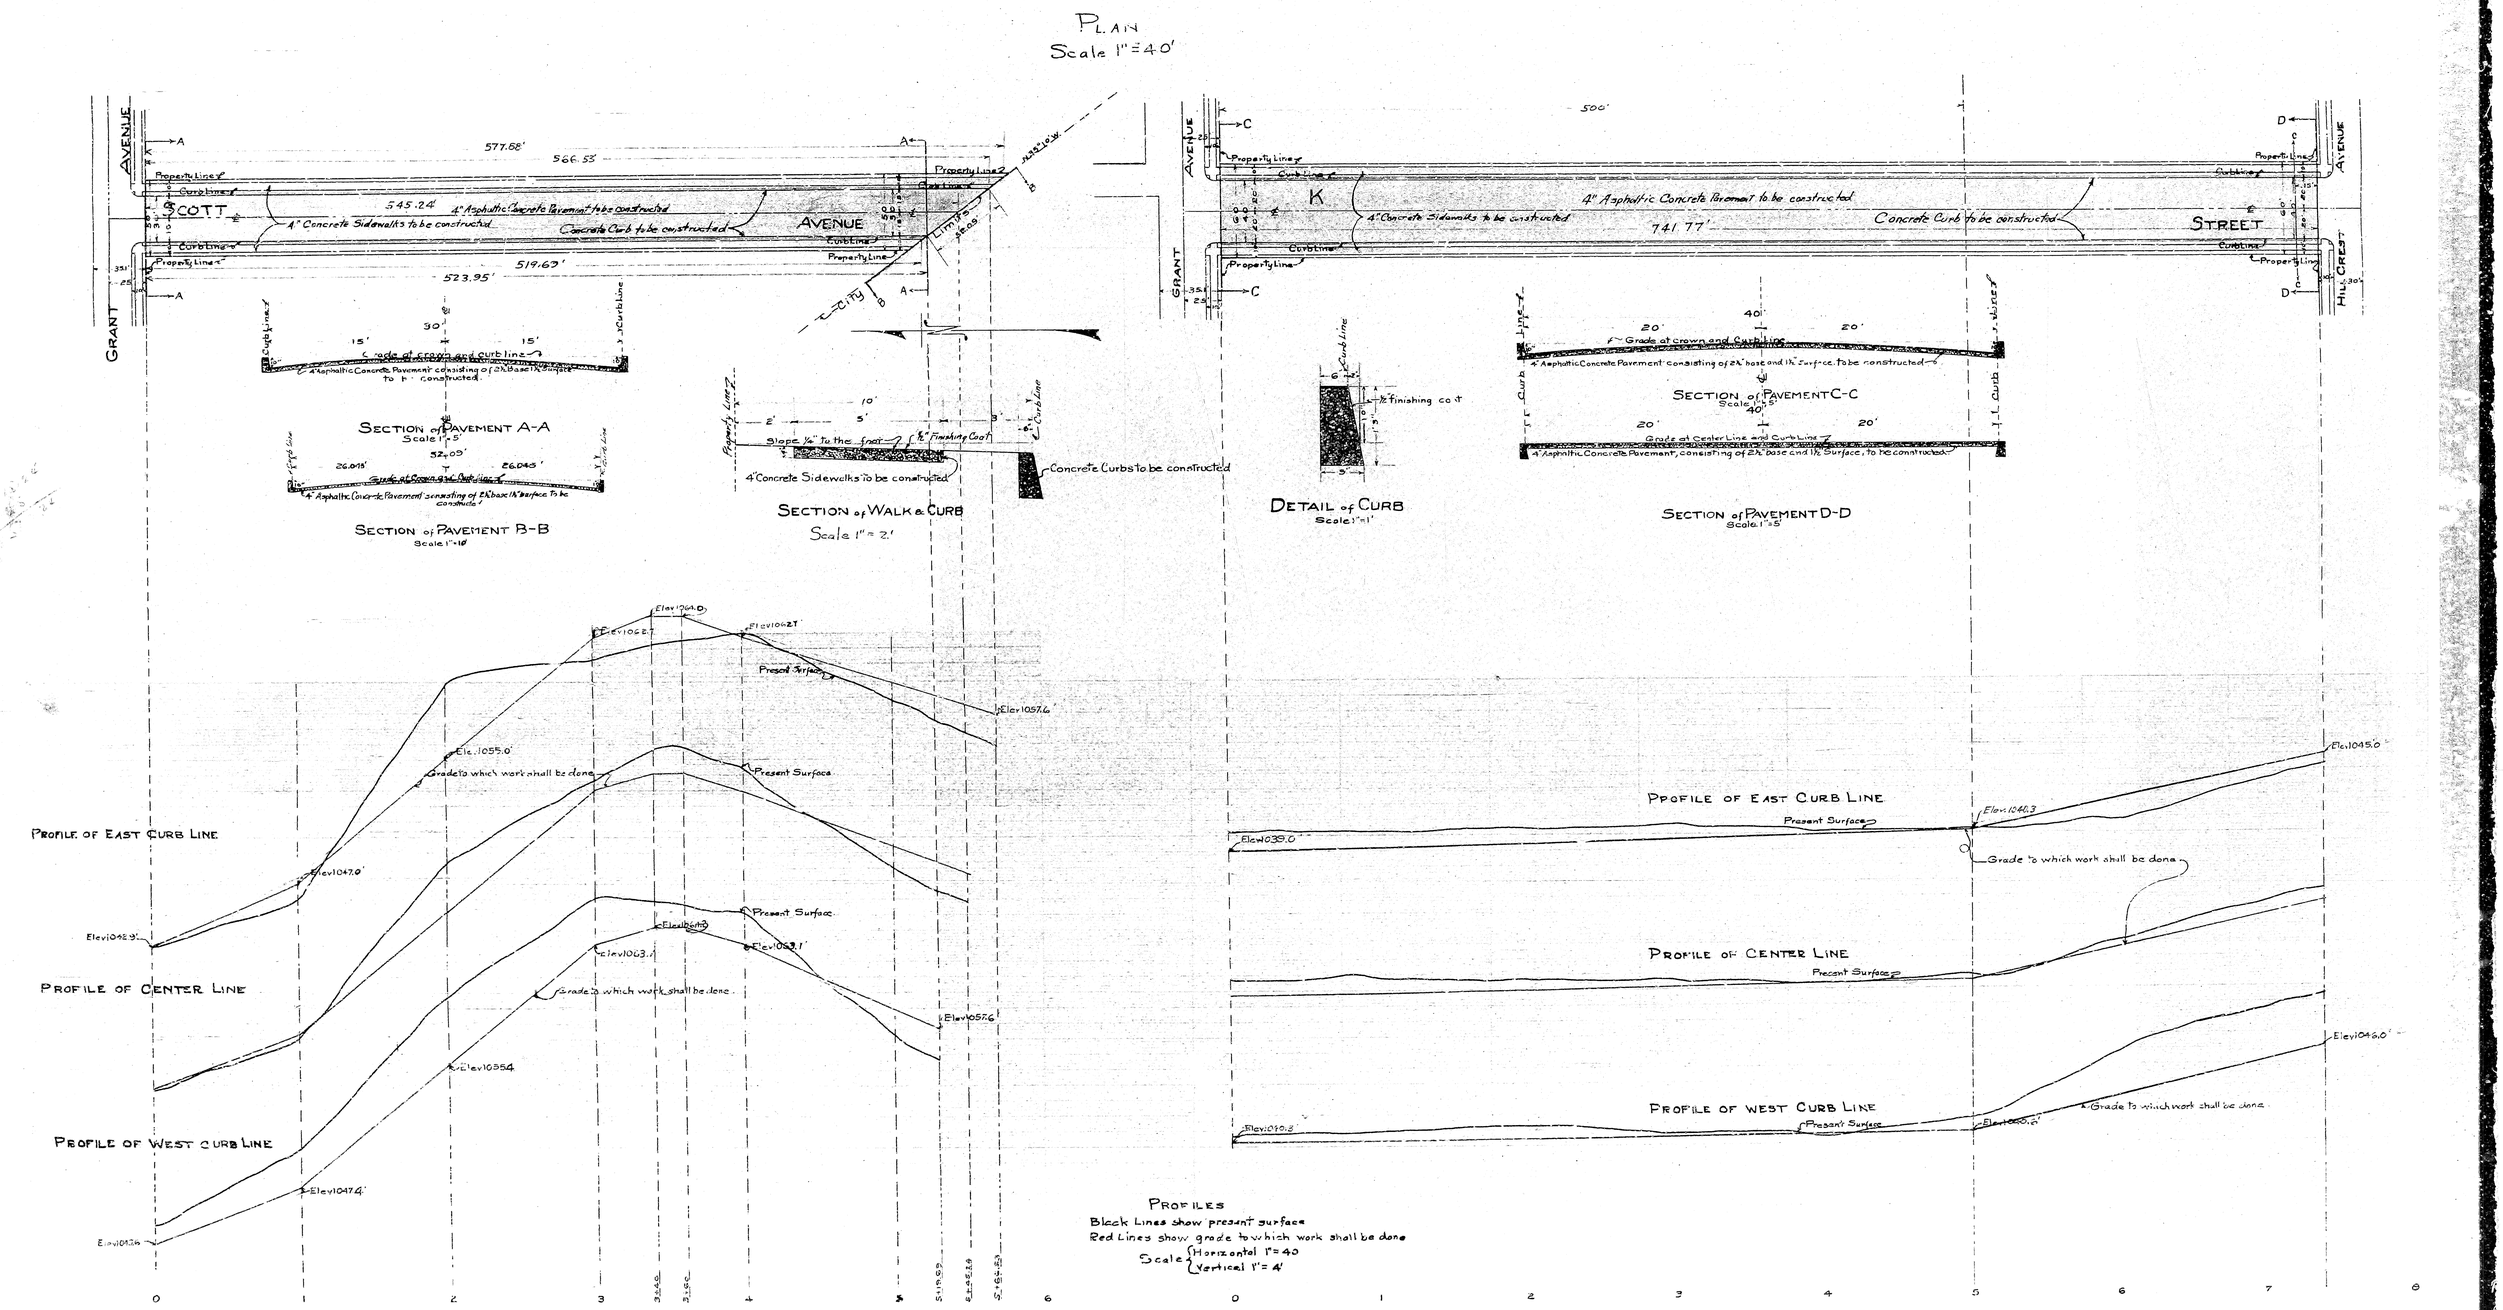

PROFILES

Black Lines show present surface

Red Lines show grade to which work shall be done

Scale { Horizontal 1" = 40
Vertical 1" = 4'

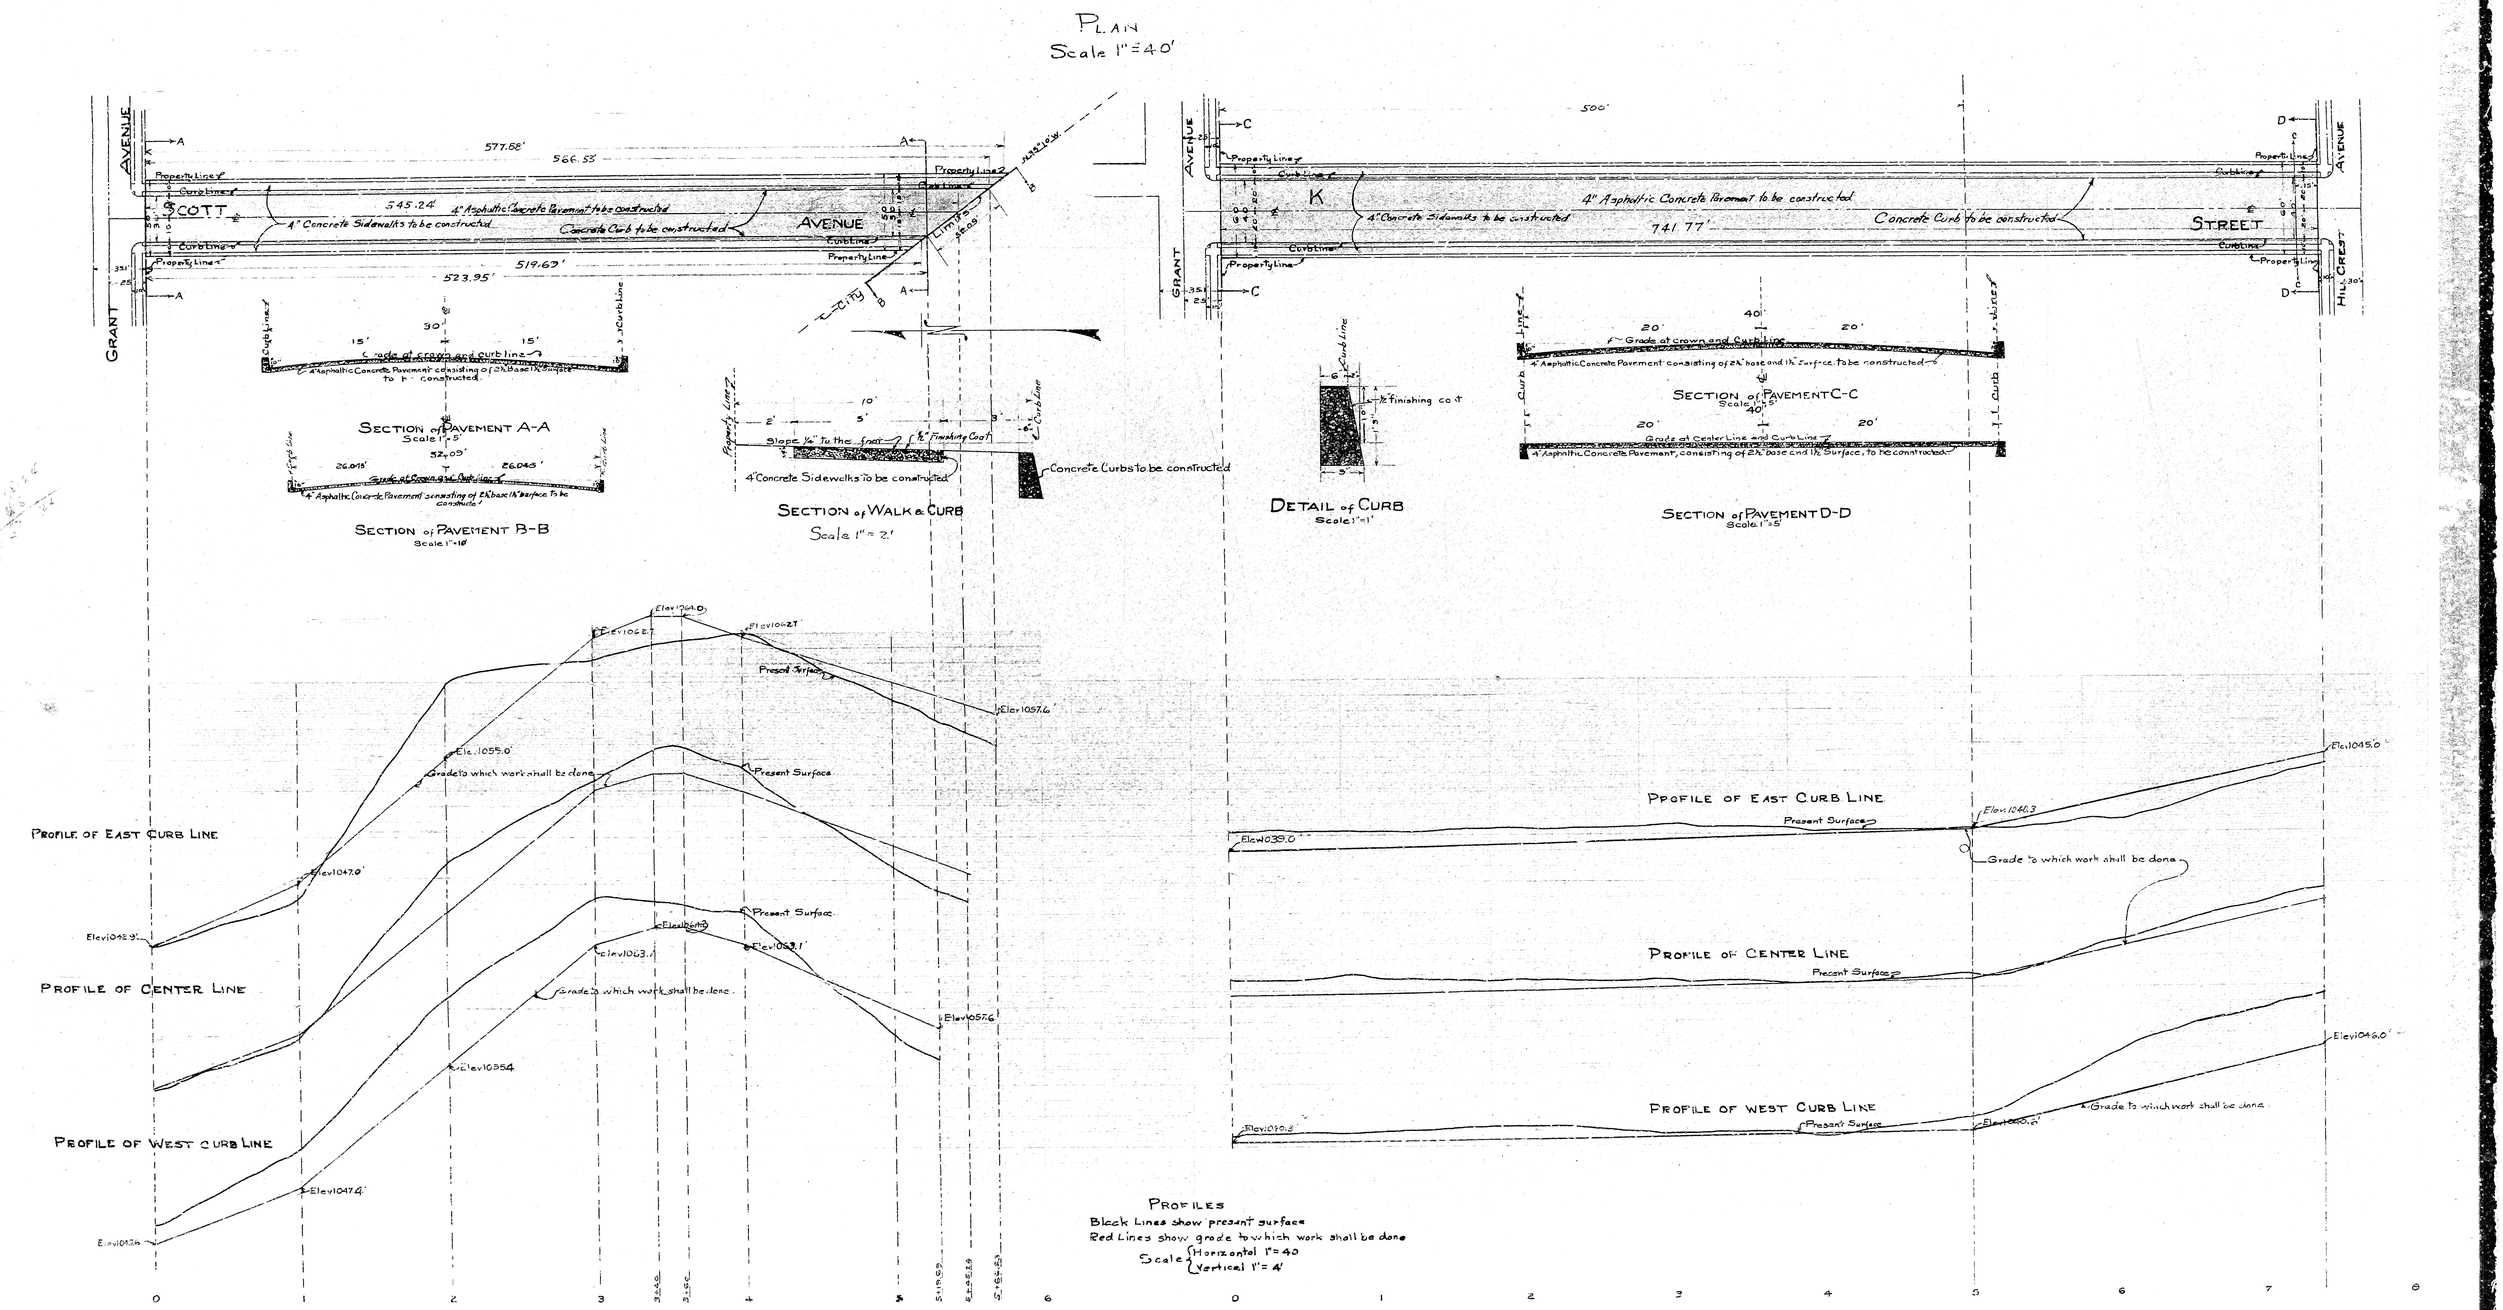

PROFILES

Black Lines show present surface

Red Lines show grade to which work shall be done

Scale { Horizontal 1" = 40
Vertical 1" = 4'