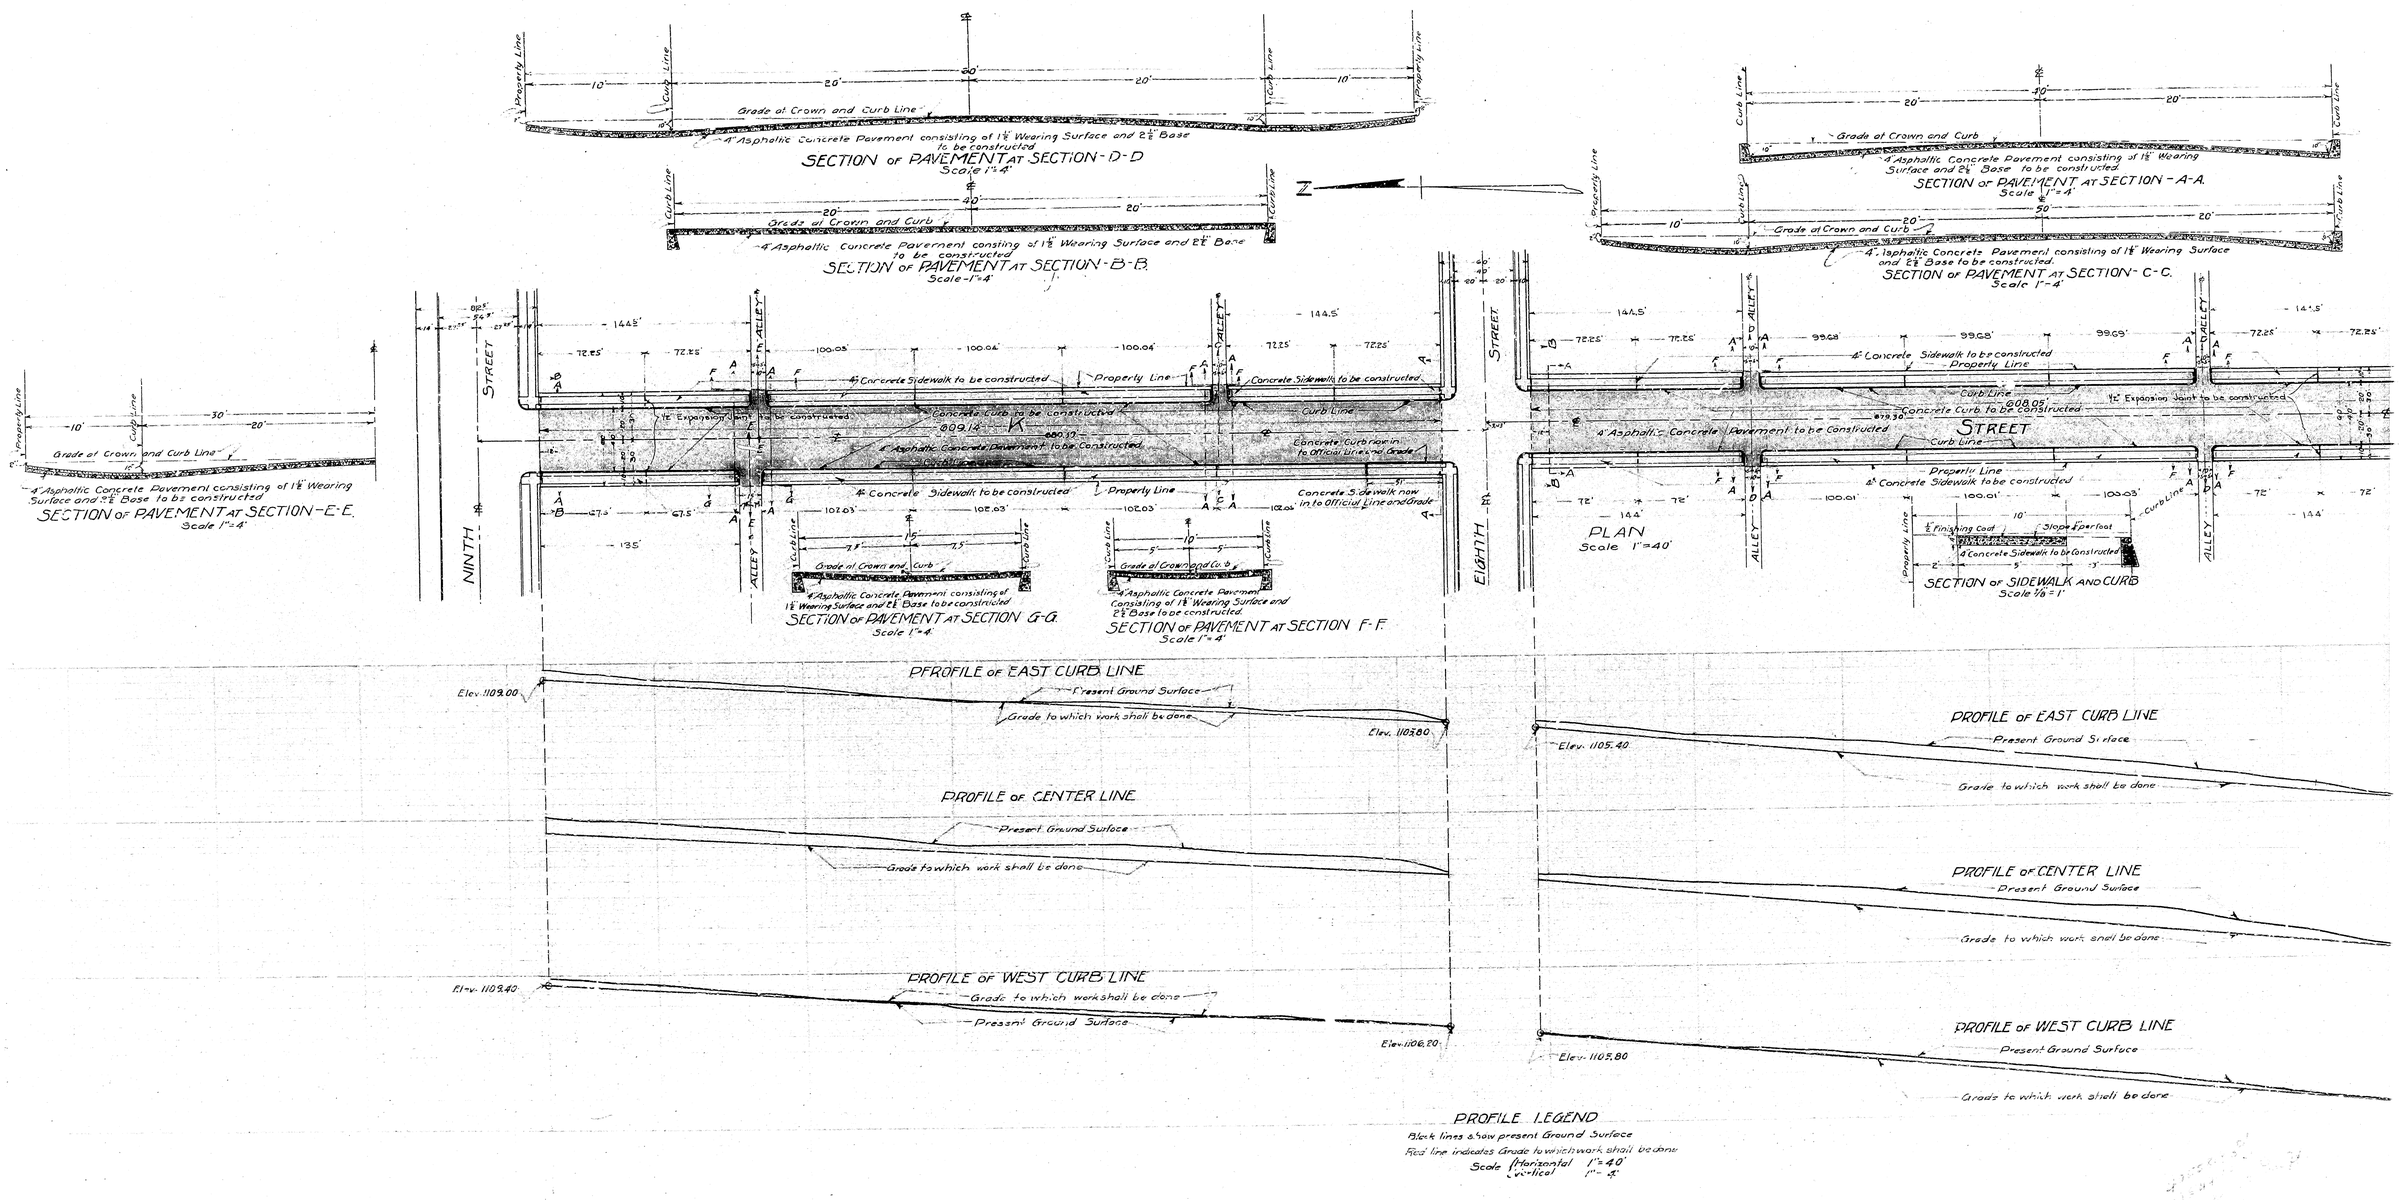
SECTION OF PAVEMENT AT SECTION-D-D
Scale 1"=4'
Grade at Crown and Curb Line
4" Asphaltic Concrete Pavement consisting of 1½" Wearing Surface and 2½" Base to be constructed
SECTION OF PAVEMENT AT SECTION-B-B
Scale 1"=4'
Grade at Crown and Curb
4" Asphaltic Concrete Pavement consting of 1½" Wearing Surface and 2½" Base to be constructed
SECTION OF PAVEMENT AT SECTION-A-A.
Scale 1"=4'
Grade at Crown and Curb
4" Asphaltic Concrete Pavement consisting of 1½" Wearing Surface and 2½" Base to be constructed
SECTION OF PAVEMENT AT SECTION-C-C.
Scale 1"=4'
4" Asphaltic Concrete Pavement consisting of 1½" Wearing Surface
SECTION OF PAVEMENT AT SECTION-E-E.
Scale 1"=4'
Grade at Crown and Curb Line
4" Asphaltic Concrete Pavement consisting of 1½" Wearing Surface and 2½" Base to be constructed
SECTION OF PAVEMENT AT SECTION G-G.
Scale 1"=4'
Grade at Crown and Curb
4" Asphaltic Concrete Pavement consisting of 1½" Wearing Surface and 2½" Base to be constructed
SECTION OF PAVEMENT AT SECTION F-F.
Scale 1"=4'
Grade at Crown and Curb
4" Asphaltic Concrete Pavement Consisting of 1½" Wearing Surface and 2½" Base to be constructed
PLAN
Scale 1"=40'
NINTH STREET
EIGHTH STREET
ALLEY
Concrete Sidewalk to be constructed
Property Line
Concrete Curb to be constructed
Curb Line
½" Expansion Joint to be constructed
4" Asphaltic Concrete Pavement to be Constructed
Concrete Curb not in to Official Line and Grade
Concrete Sidewalk now in to Official Line and Grade
SECTION OF SIDEWALK AND CURB
Scale ½"=1'
½" Finishing Coat
Slope ¼" per foot
4" Concrete Sidewalk to be Constructed
PROFILE OF EAST CURB LINE
Present Ground Surface
Grade to which work shall be done
Elev. 1109.00
Elev. 1105.80
Elev. 1105.40
PROFILE OF CENTER LINE
Present Ground Surface
Grade to which work shall be done
PROFILE OF WEST CURB LINE
Grade to which work shall be done
Present Ground Surface
Elev. 1109.40
Elev. 1106.20
Elev. 1105.80
PROFILE LEGEND
Black lines show present Ground Surface
Red line indicates Grade to which work shall be done
Scale Horizontal 1"=40'
Vertical 1"=4'

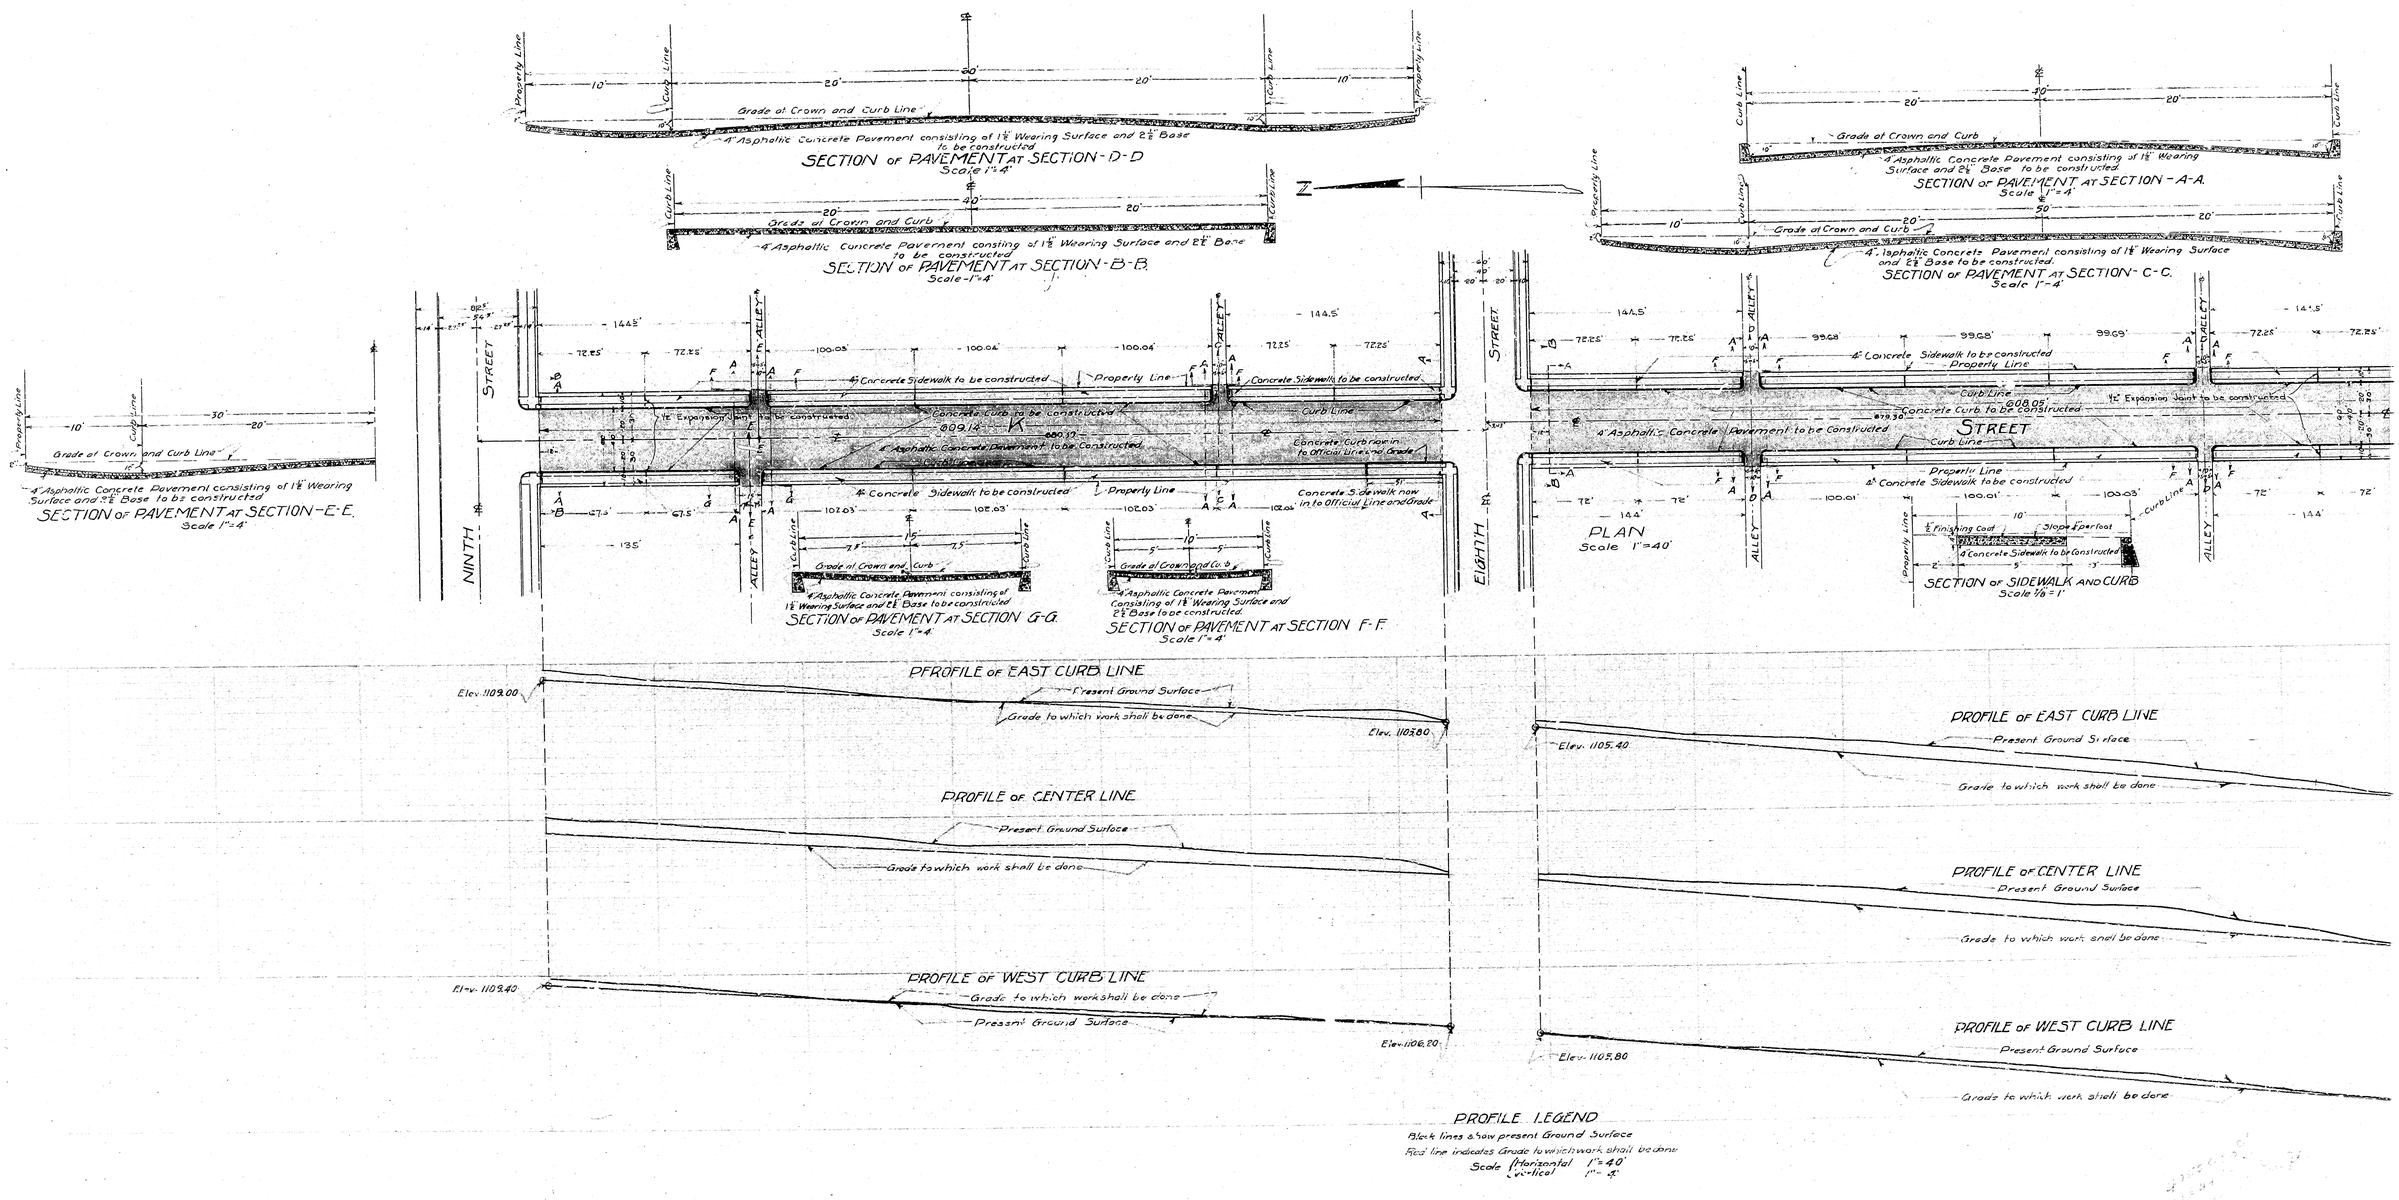
SECTION OF PAVEMENT AT SECTION-D-D
Scale 1"=4'
Grade at Crown and Curb Line
4" Asphaltic Concrete Pavement consisting of 1½" Wearing Surface and 2½" Base to be constructed
SECTION OF PAVEMENT AT SECTION-B-B
Scale 1"=4'
Grade at Crown and Curb
4" Asphaltic Concrete Pavement consting of 1½" Wearing Surface and 2½" Base to be constructed
SECTION OF PAVEMENT AT SECTION-A-A.
Scale 1"=4'
Grade at Crown and Curb
4" Asphaltic Concrete Pavement consisting of 1½" Wearing Surface and 2½" Base to be constructed
SECTION OF PAVEMENT AT SECTION-C-C.
Scale 1"=4'
4" Asphaltic Concrete Pavement consisting of 1½" Wearing Surface
SECTION OF PAVEMENT AT SECTION-E-E.
Scale 1"=4'
Grade at Crown and Curb Line
4" Asphaltic Concrete Pavement consisting of 1½" Wearing Surface and 2½" Base to be constructed
SECTION OF PAVEMENT AT SECTION G-G.
Scale 1"=4'
Grade at Crown and Curb
4" Asphaltic Concrete Pavement consisting of 1½" Wearing Surface and 2½" Base to be constructed
SECTION OF PAVEMENT AT SECTION F-F.
Scale 1"=4'
Grade at Crown and Curb
4" Asphaltic Concrete Pavement Consisting of 1½" Wearing Surface and 2½" Base to be constructed
PLAN
Scale 1"=40'
NINTH STREET
EIGHTH STREET
ALLEY
Concrete Sidewalk to be constructed
Property Line
Concrete Curb to be constructed
Curb Line
½" Expansion Joint to be constructed
4" Asphaltic Concrete Pavement to be Constructed
Concrete Curb not in to Official Line and Grade
Concrete Sidewalk now in to Official Line and Grade
SECTION OF SIDEWALK AND CURB
Scale ½"=1'
½" Finishing Coat
Slope ¼" per foot
4" Concrete Sidewalk to be Constructed
PROFILE OF EAST CURB LINE
Present Ground Surface
Grade to which work shall be done
Elev. 1109.00
Elev. 1105.80
Elev. 1105.40
PROFILE OF CENTER LINE
Present Ground Surface
Grade to which work shall be done
PROFILE OF WEST CURB LINE
Grade to which work shall be done
Present Ground Surface
Elev. 1109.40
Elev. 1106.20
Elev. 1105.80
PROFILE LEGEND
Black lines show present Ground Surface
Red line indicates Grade to which work shall be done
Scale Horizontal 1"=40'
Vertical 1"=4'