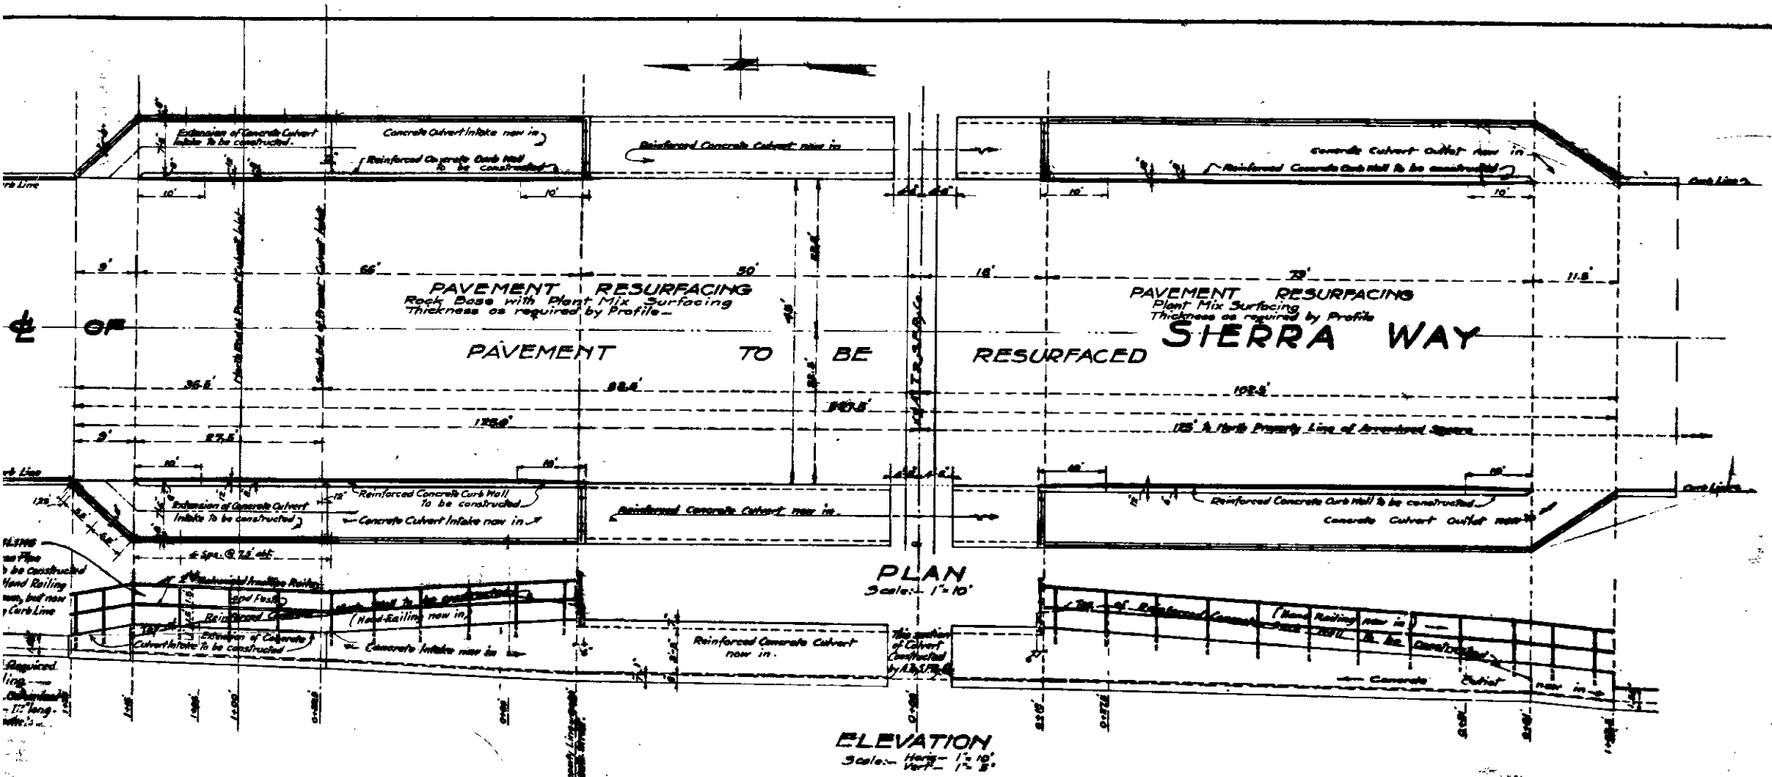

PLAN
Scale:- 1"=10'

ELEVATION
Scale:- Horiz.- 1"=10'
Vert.- 1"=5'

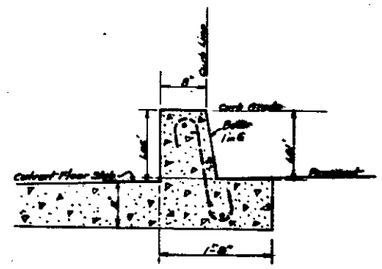

TYPICAL SECTION of CURB WALL AT STA. 1+18 N.

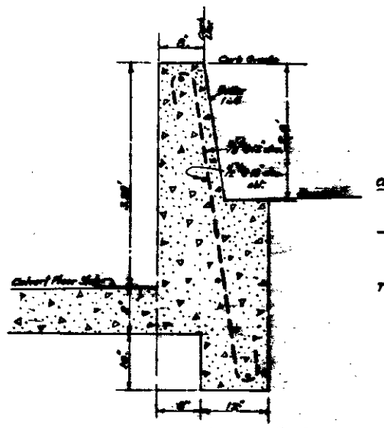

TYPICAL SECTION of CURB WALL AT STA. 0+88 N.
Scale:- 1"=1 Foot

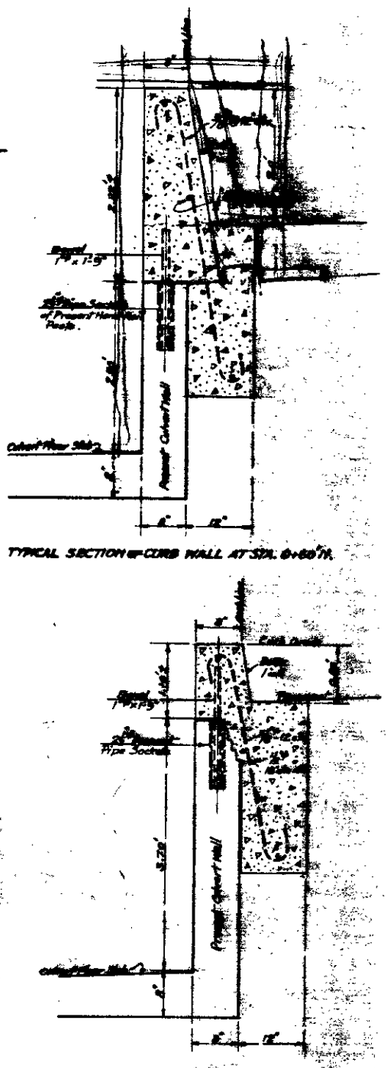

TYPICAL SECTION of CURB WALL AT STA. 0+60 N.

TYPICAL SECTION of CURB WALL AT STA. 0+60 N.
Scale:- 1"=1 Foot

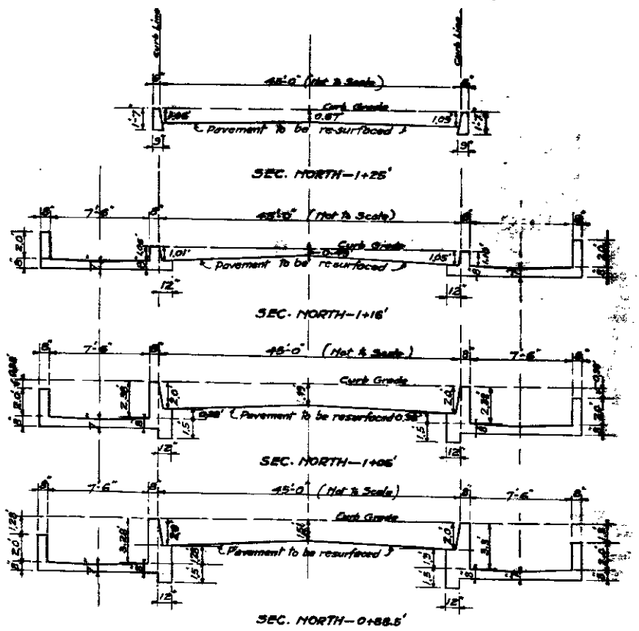

Note:- Batter of Face of Curb Wall - 1 in 6

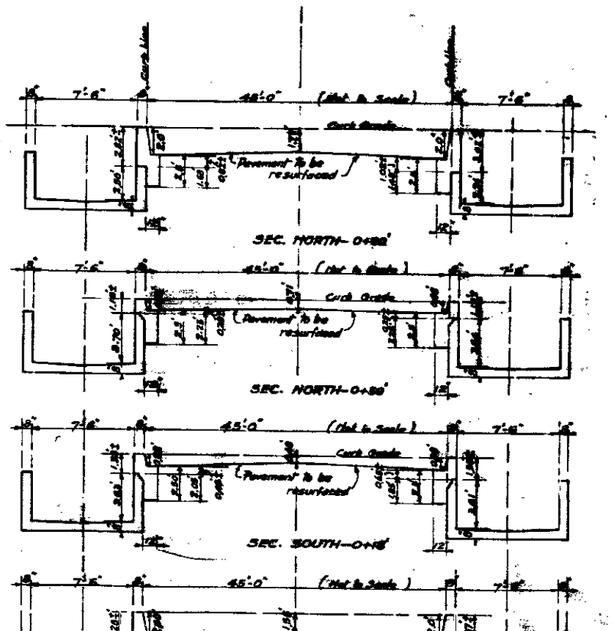

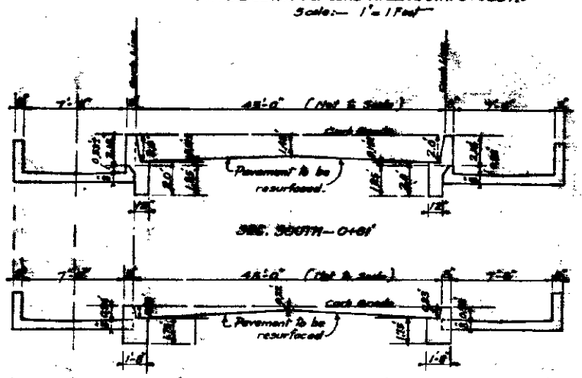

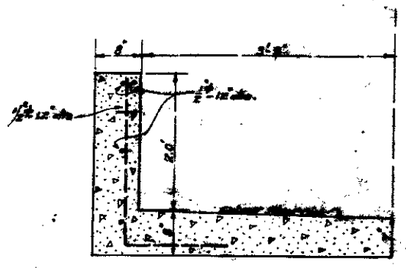

PLAN AND DE
OF
PROPOSED IMPR
ROUTE
AT
SIERRA WAY AND T
CITY OF SAN BER