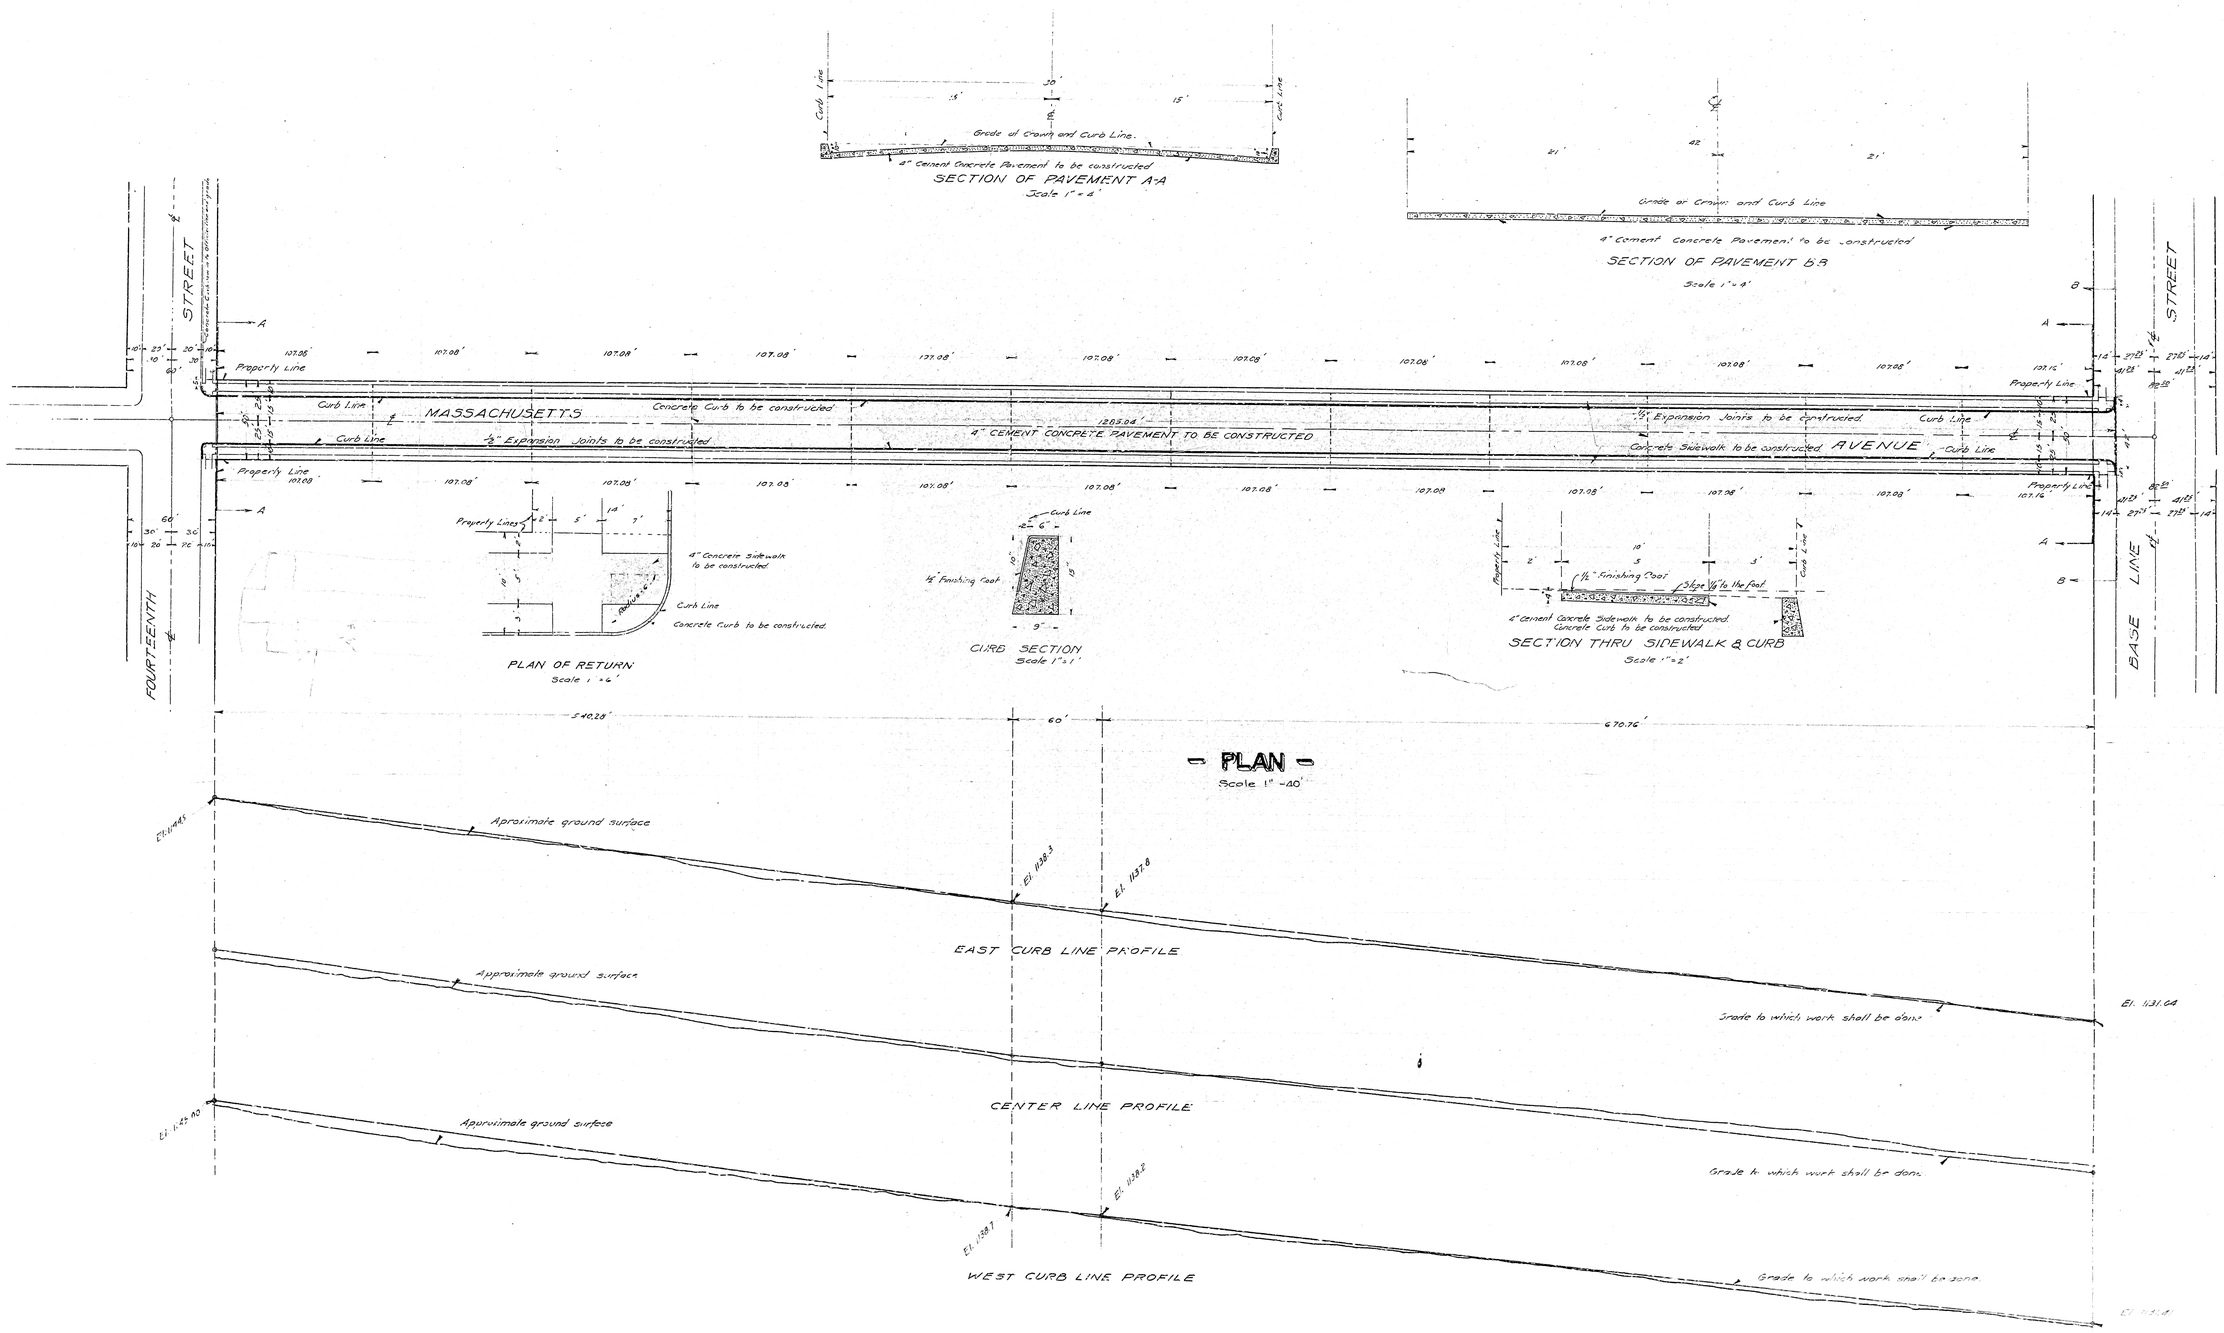
SECTION OF PAVEMENT A-A
Scale 1" = 4'
Grade at Crown and Curb Line.
4" Cement Concrete Pavement to be constructed
SECTION OF PAVEMENT B-B
Scale 1" = 4'
Grade at Crown and Curb Line
4" Cement Concrete Pavement to be constructed
MASSACHUSETTS
AVENUE
4" CEMENT CONCRETE PAVEMENT TO BE CONSTRUCTED
Concrete Curb to be constructed
Expansion Joints to be constructed
Concrete Sidewalk to be constructed
Property Line
Curb Line
FOURTEENTH STREET
BASE LINE STREET
PLAN OF RETURN
Scale 1" = 6'
Property Lines
4" Concrete Sidewalk to be constructed
Concrete Curb to be constructed
CURB SECTION
Scale 1" = 1'
SECTION THRU SIDEWALK & CURB
Scale 1" = 2'
4" Cement Concrete Sidewalk to be constructed
Concrete Curb to be constructed
PLAN
Scale 1" = 40'
Approximate ground surface
EAST CURB LINE PROFILE
CENTER LINE PROFILE
WEST CURB LINE PROFILE
Grade to which work shall be done
El. 1131.64

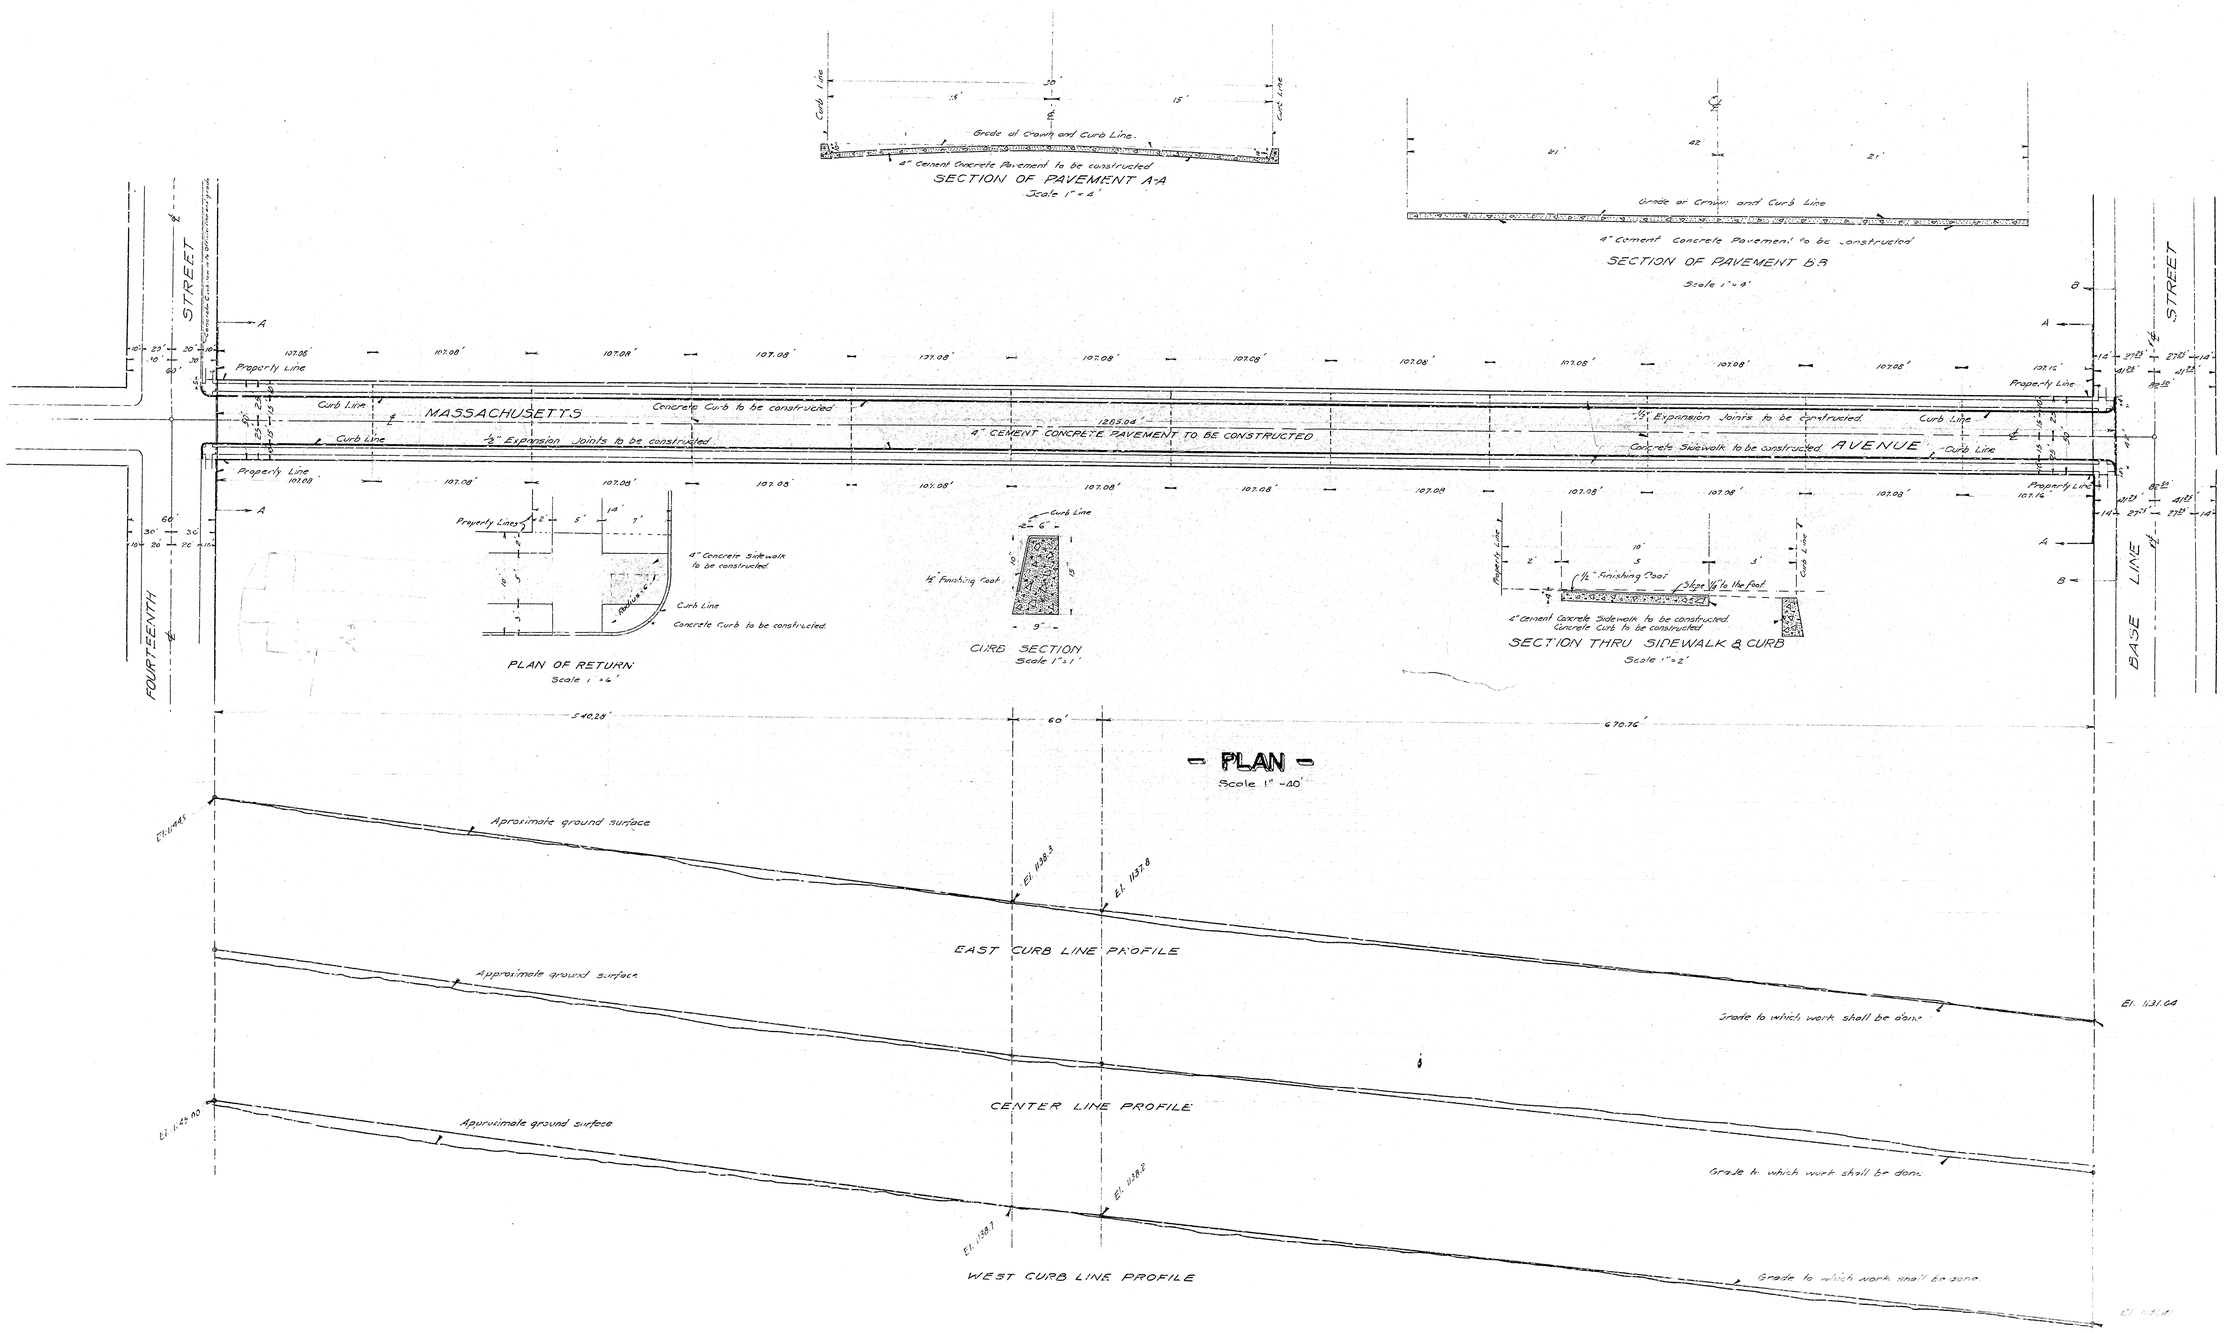
SECTION OF PAVEMENT A-A
Scale 1" = 4'
Grade at Crown and Curb Line.
4" Cement Concrete Pavement to be constructed
SECTION OF PAVEMENT B-B
Scale 1" = 4'
Grade at Crown and Curb Line
4" Cement Concrete Pavement to be constructed
MASSACHUSETTS
AVENUE
4" CEMENT CONCRETE PAVEMENT TO BE CONSTRUCTED
Concrete Curb to be constructed
Expansion Joints to be constructed
Concrete Sidewalk to be constructed
Property Line
Curb Line
FOURTEENTH STREET
BASE LINE STREET
PLAN OF RETURN
Scale 1" = 6'
Property Lines
4" Concrete Sidewalk to be constructed
Concrete Curb to be constructed
CURB SECTION
Scale 1" = 1'
SECTION THRU SIDEWALK & CURB
Scale 1" = 2'
4" Cement Concrete Sidewalk to be constructed
Concrete Curb to be constructed
PLAN
Scale 1" = 40'
Approximate ground surface
EAST CURB LINE PROFILE
CENTER LINE PROFILE
WEST CURB LINE PROFILE
Grade to which work shall be done
El. 1131.64