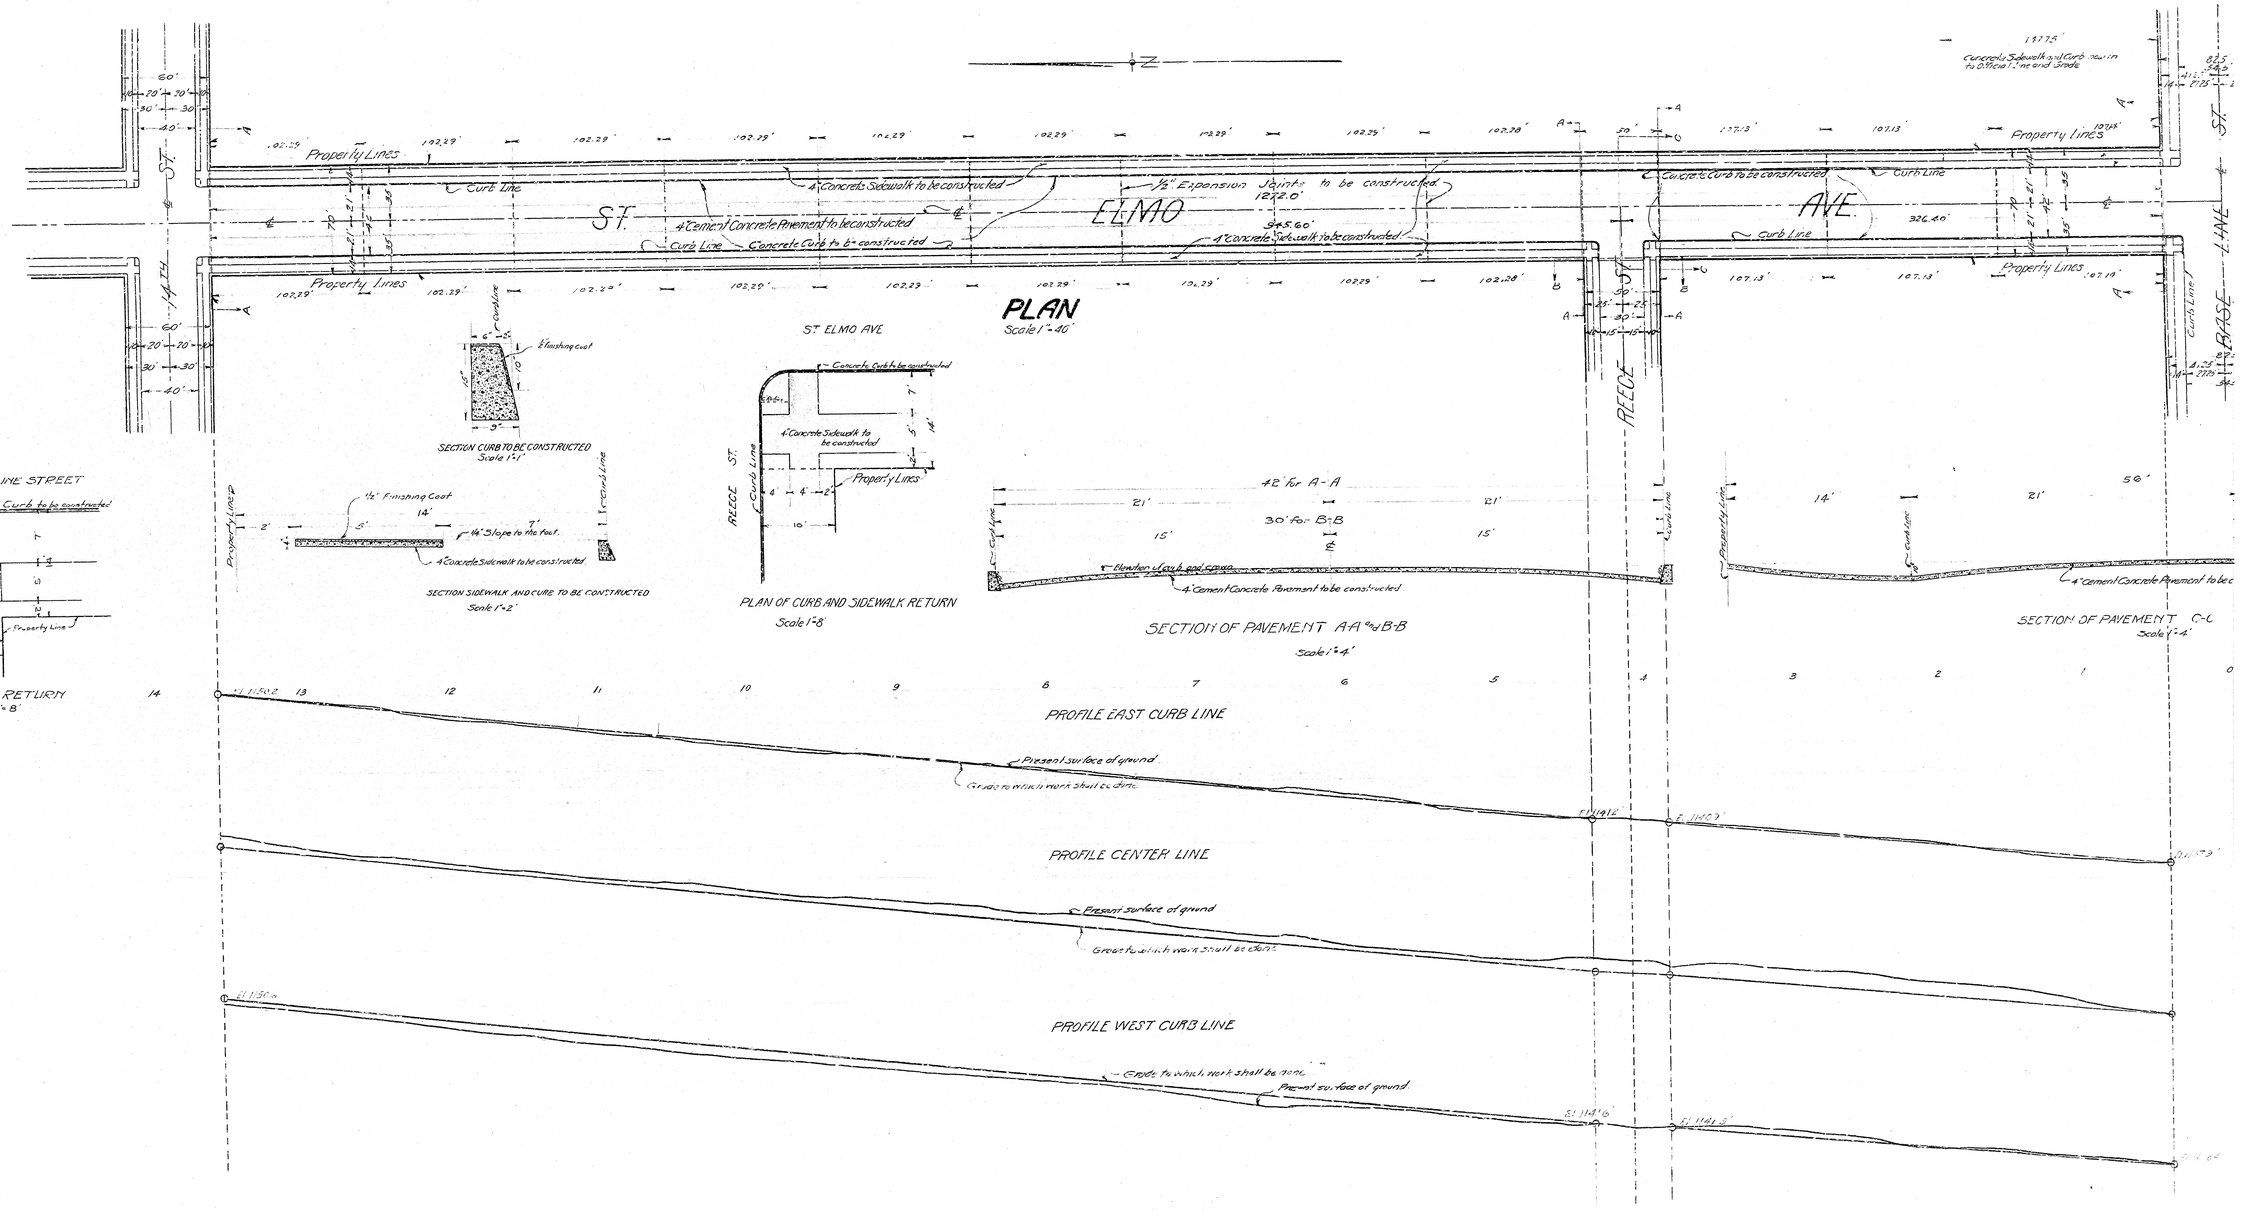
PLAN
Scale 1"=40'
ST. ELMO AVE
Property Lines
Curb Line
4" Concrete Sidewalk to be constructed
4" Cement Concrete Pavement to be constructed
Concrete Curb to be constructed
1/2" Expansion Joints to be constructed
1222.0'
945.60'
326.40'
Concrete Sidewalk and Curb new in to Official line and Grade
BASE LINE STREET
SECTION CURB TO BE CONSTRUCTED
Scale 1"=1'
SECTION SIDEWALK AND CURB TO BE CONSTRUCTED
Scale 1"=2'
PLAN OF CURB AND SIDEWALK RETURN
Scale 1"=8'
PLAN OF RETURN
Scale 1"=8'
SECTION OF PAVEMENT A-A and B-B
Scale 1"=4'
SECTION OF PAVEMENT C-C
Scale 1"=4'
42' for A-A
30' for B-B
PROFILE EAST CURB LINE
PROFILE CENTER LINE
PROFILE WEST CURB LINE
Present surface of ground
Grade to which work shall be done
PROFILE
Scales Horizontal 1"=40' Vertical 1"=4'

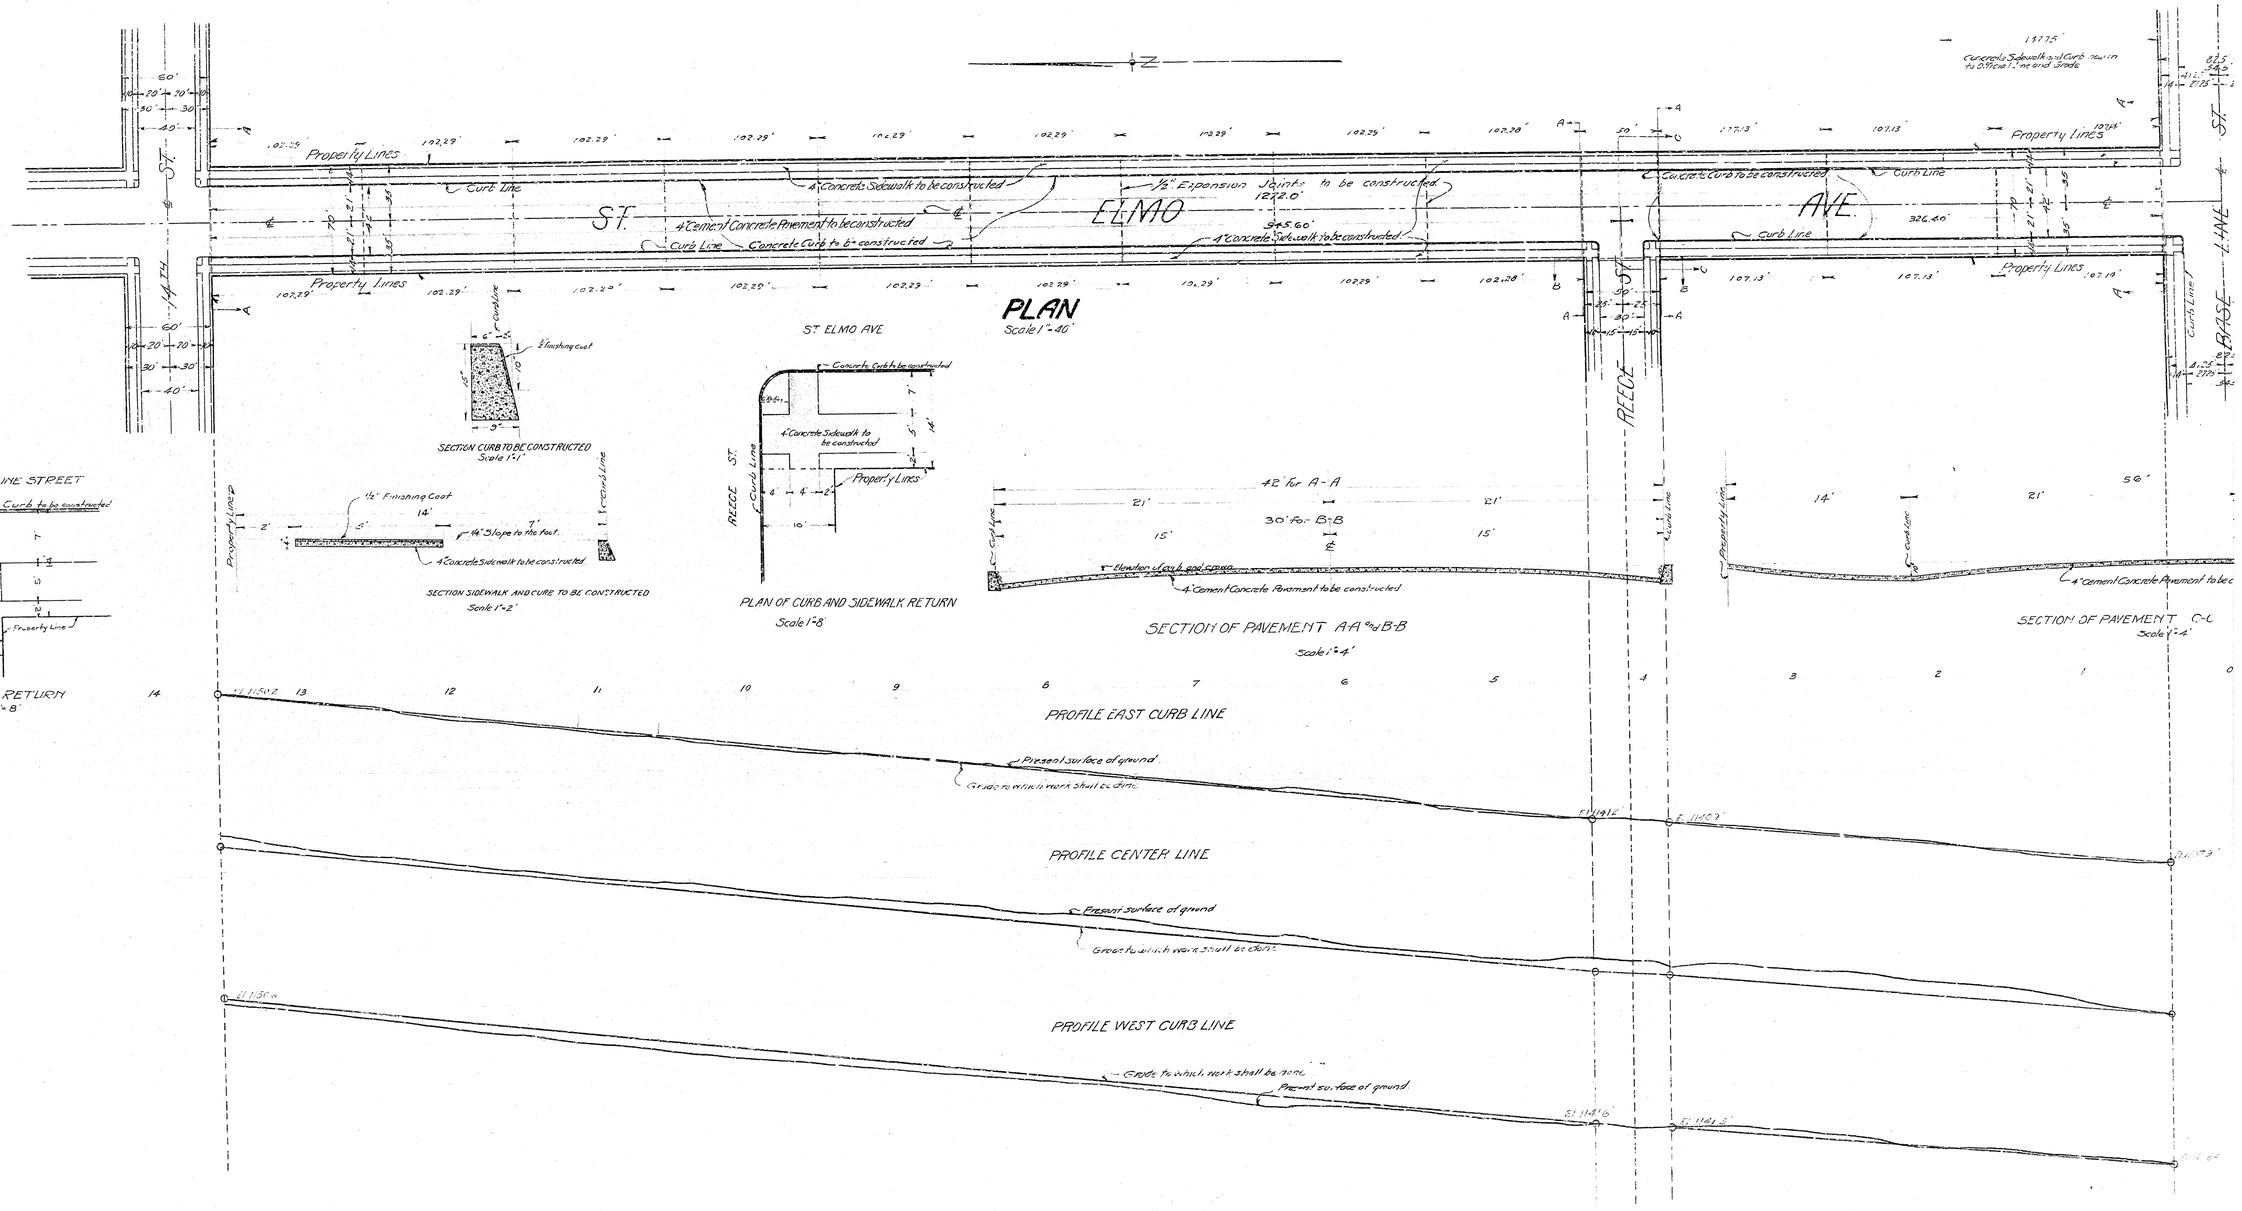
PLAN
Scale 1"=40'
ST. ELMO AVE
Property Lines
Curb Line
4" Concrete Sidewalk to be constructed
4" Cement Concrete Pavement to be constructed
Concrete Curb to be constructed
1/2" Expansion Joints to be constructed
1222.0'
945.60'
326.40'
Concrete Sidewalk and Curb new in to Official line and Grade
BASE LINE STREET
SECTION CURB TO BE CONSTRUCTED
Scale 1"=1'
SECTION SIDEWALK AND CURB TO BE CONSTRUCTED
Scale 1"=2'
PLAN OF CURB AND SIDEWALK RETURN
Scale 1"=8'
PLAN OF RETURN
Scale 1"=8'
SECTION OF PAVEMENT A-A and B-B
Scale 1"=4'
SECTION OF PAVEMENT C-C
Scale 1"=4'
42' for A-A
30' for B-B
PROFILE EAST CURB LINE
PROFILE CENTER LINE
PROFILE WEST CURB LINE
Present surface of ground
Grade to which work shall be done
PROFILE
Scales Horizontal 1"=40' Vertical 1"=4'

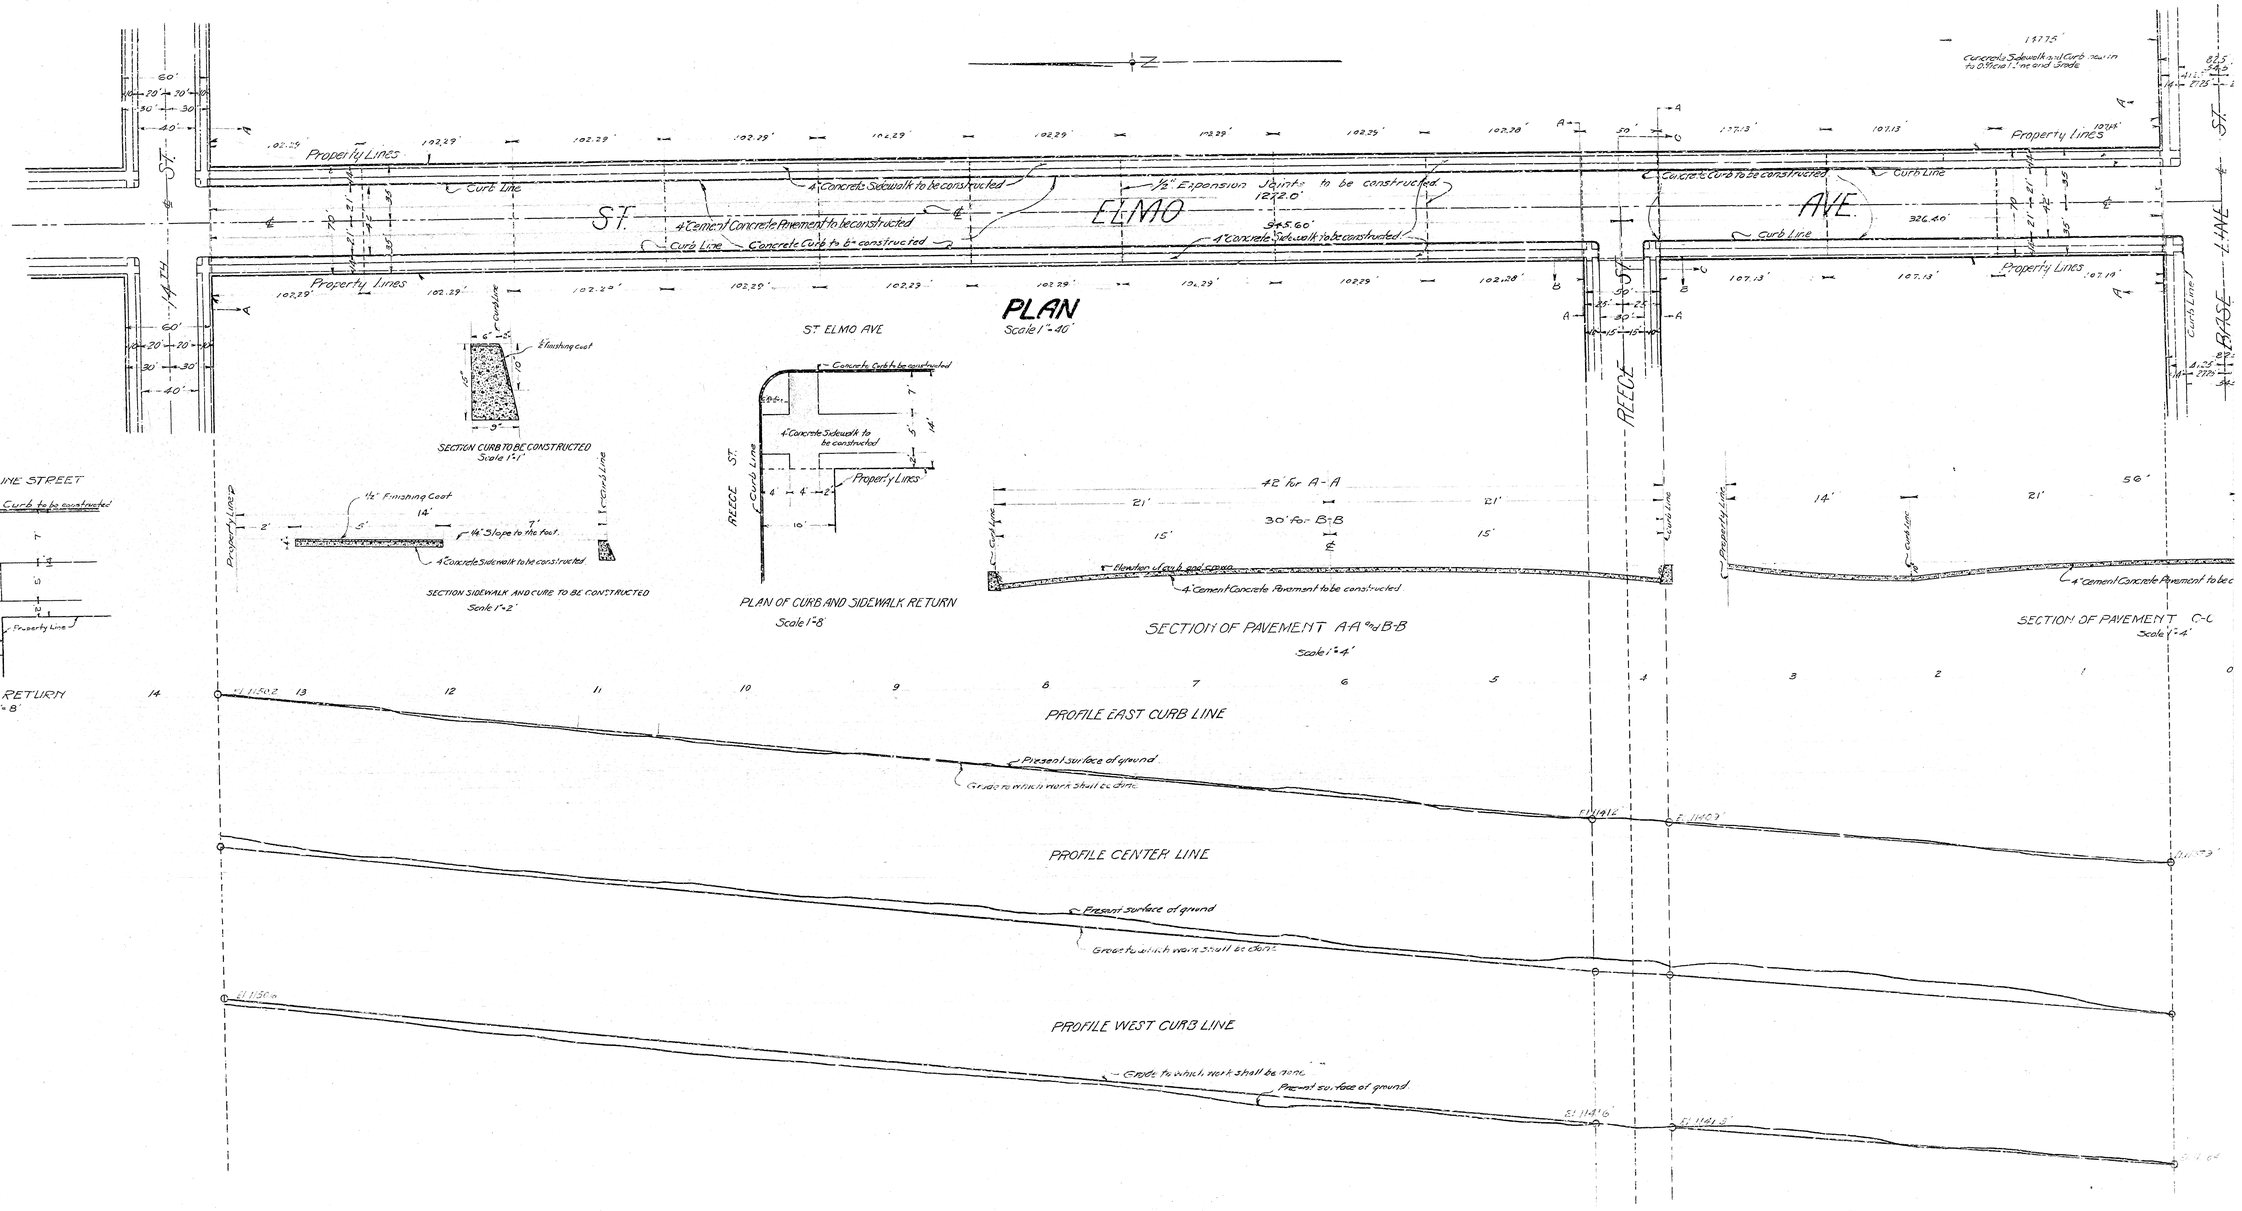
PLAN
Scale 1"=40'
ST. ELMO AVE
Property Lines
Curb Line
4" Concrete Sidewalk to be constructed
4" Cement Concrete Pavement to be constructed
Concrete Curb to be constructed
1/2" Expansion Joints to be constructed
1222.0'
945.60'
326.40'
Concrete Sidewalk and Curb new in to Official line and Grade
BASE LINE STREET
SECTION CURB TO BE CONSTRUCTED
Scale 1"=1'
SECTION SIDEWALK AND CURB TO BE CONSTRUCTED
Scale 1"=2'
PLAN OF CURB AND SIDEWALK RETURN
Scale 1"=8'
PLAN OF RETURN
Scale 1"=8'
SECTION OF PAVEMENT A-A and B-B
Scale 1"=4'
SECTION OF PAVEMENT C-C
Scale 1"=4'
42' for A-A
30' for B-B
PROFILE EAST CURB LINE
PROFILE CENTER LINE
PROFILE WEST CURB LINE
Present surface of ground
Grade to which work shall be done
PROFILE
Scales Horizontal 1"=40' Vertical 1"=4'