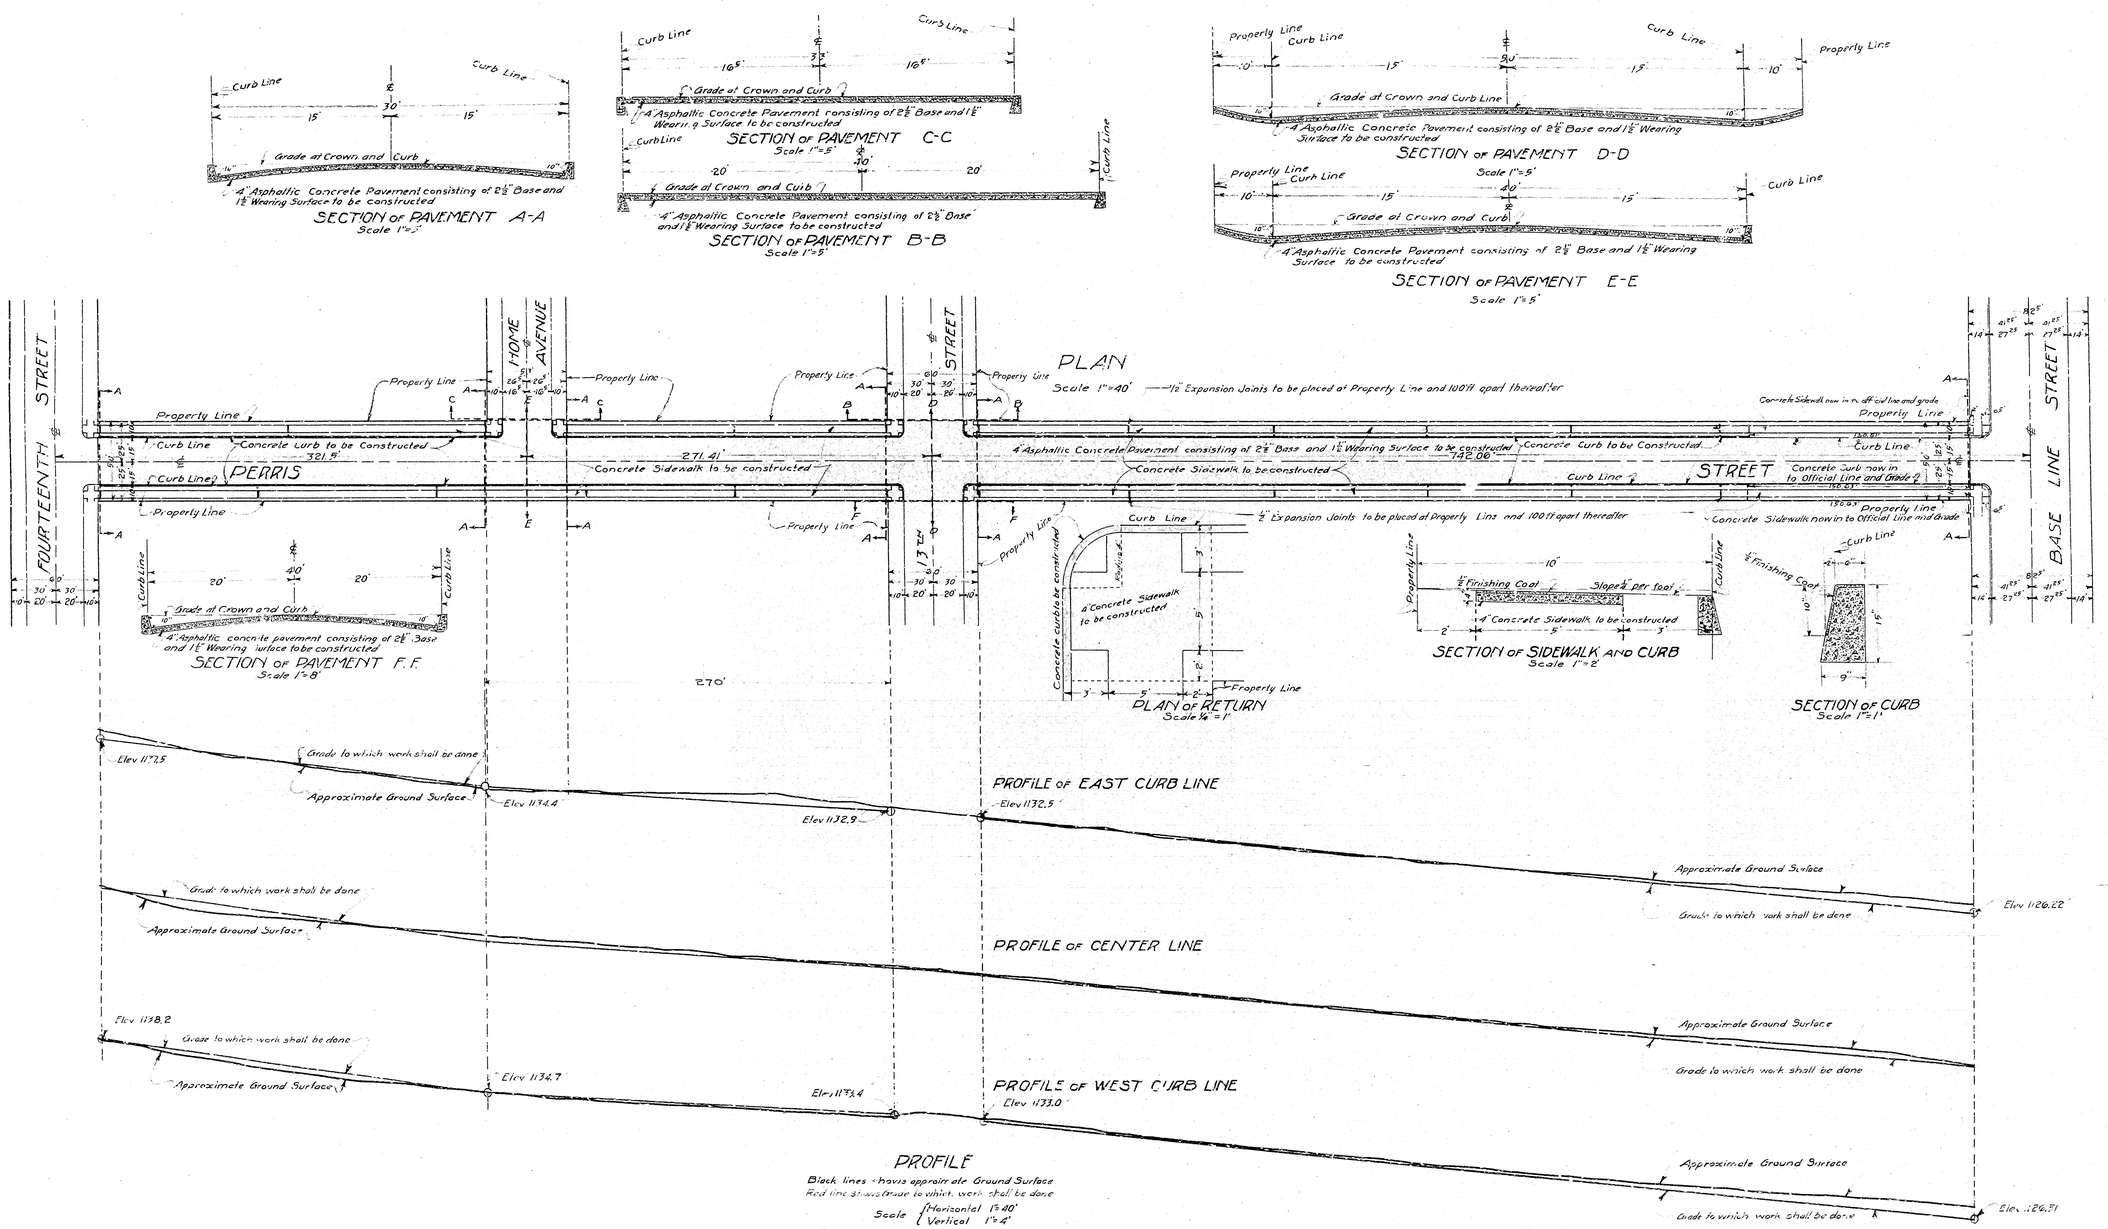
SECTION OF PAVEMENT A-A
Scale 1"=5'
4" Asphaltic Concrete Pavement consisting of 2½" Base and 1½" Wearing Surface to be constructed
Curb Line
Grade at Crown and Curb
SECTION OF PAVEMENT B-B
Scale 1"=5'
4" Asphaltic Concrete Pavement consisting of 2½" Base and 1½" Wearing Surface to be constructed
SECTION OF PAVEMENT C-C
Scale 1"=5'
4" Asphaltic Concrete Pavement consisting of 2½" Base and 1½" Wearing Surface to be constructed
SECTION OF PAVEMENT D-D
Scale 1"=5'
4" Asphaltic Concrete Pavement consisting of 2½" Base and 1½" Wearing Surface to be constructed
SECTION OF PAVEMENT E-E
Scale 1"=5'
4" Asphaltic Concrete Pavement consisting of 2½" Base and 1½" Wearing Surface to be constructed
SECTION OF PAVEMENT F.F.
Scale 1"=8'
PLAN
Scale 1"=40'
½" Expansion Joints to be placed at Property Line and 100 ft apart thereafter
FOURTEENTH STREET
HOME AVENUE
PERRIS STREET
BASE LINE STREET
Property Line
Curb Line
Concrete Curb to be Constructed
Concrete Sidewalk to be constructed
Concrete Sidewalk to be constructed
Concrete Sidewalk now in to Official Line and Grade
Concrete Sidewalk now in to Official Line and Grade
4" Asphaltic Concrete Pavement consisting of 2½" Base and 1½" Wearing Surface to be constructed
321.5'
271.41'
742.06'
136.95' Property Line
270'
PLAN OF RETURN
Scale ¼"=1'
4" Concrete Sidewalk to be constructed
Concrete curb to be constructed
Footwalk
SECTION OF SIDEWALK AND CURB
Scale 1"=2'
½" Finishing Coat
Slope ¼" per foot
4" Concrete Sidewalk to be constructed
SECTION OF CURB
Scale 1"=1'
PROFILE OF EAST CURB LINE
Elev 1175.5
Elev 1174.4
Elev 1172.9
Elev 1172.5
Elev 1126.22
PROFILE OF CENTER LINE
Elev 1178.2
Elev 1174.7
Elev 1173.4
Elev 1173.0
Elev 1126.31
PROFILE OF WEST CURB LINE
Grade to which work shall be done
Approximate Ground Surface
PROFILE
Black lines shows approximate Ground Surface
Red line shows Grade to which work shall be done
Scale { Horizontal 1"=40' Vertical 1"=4'

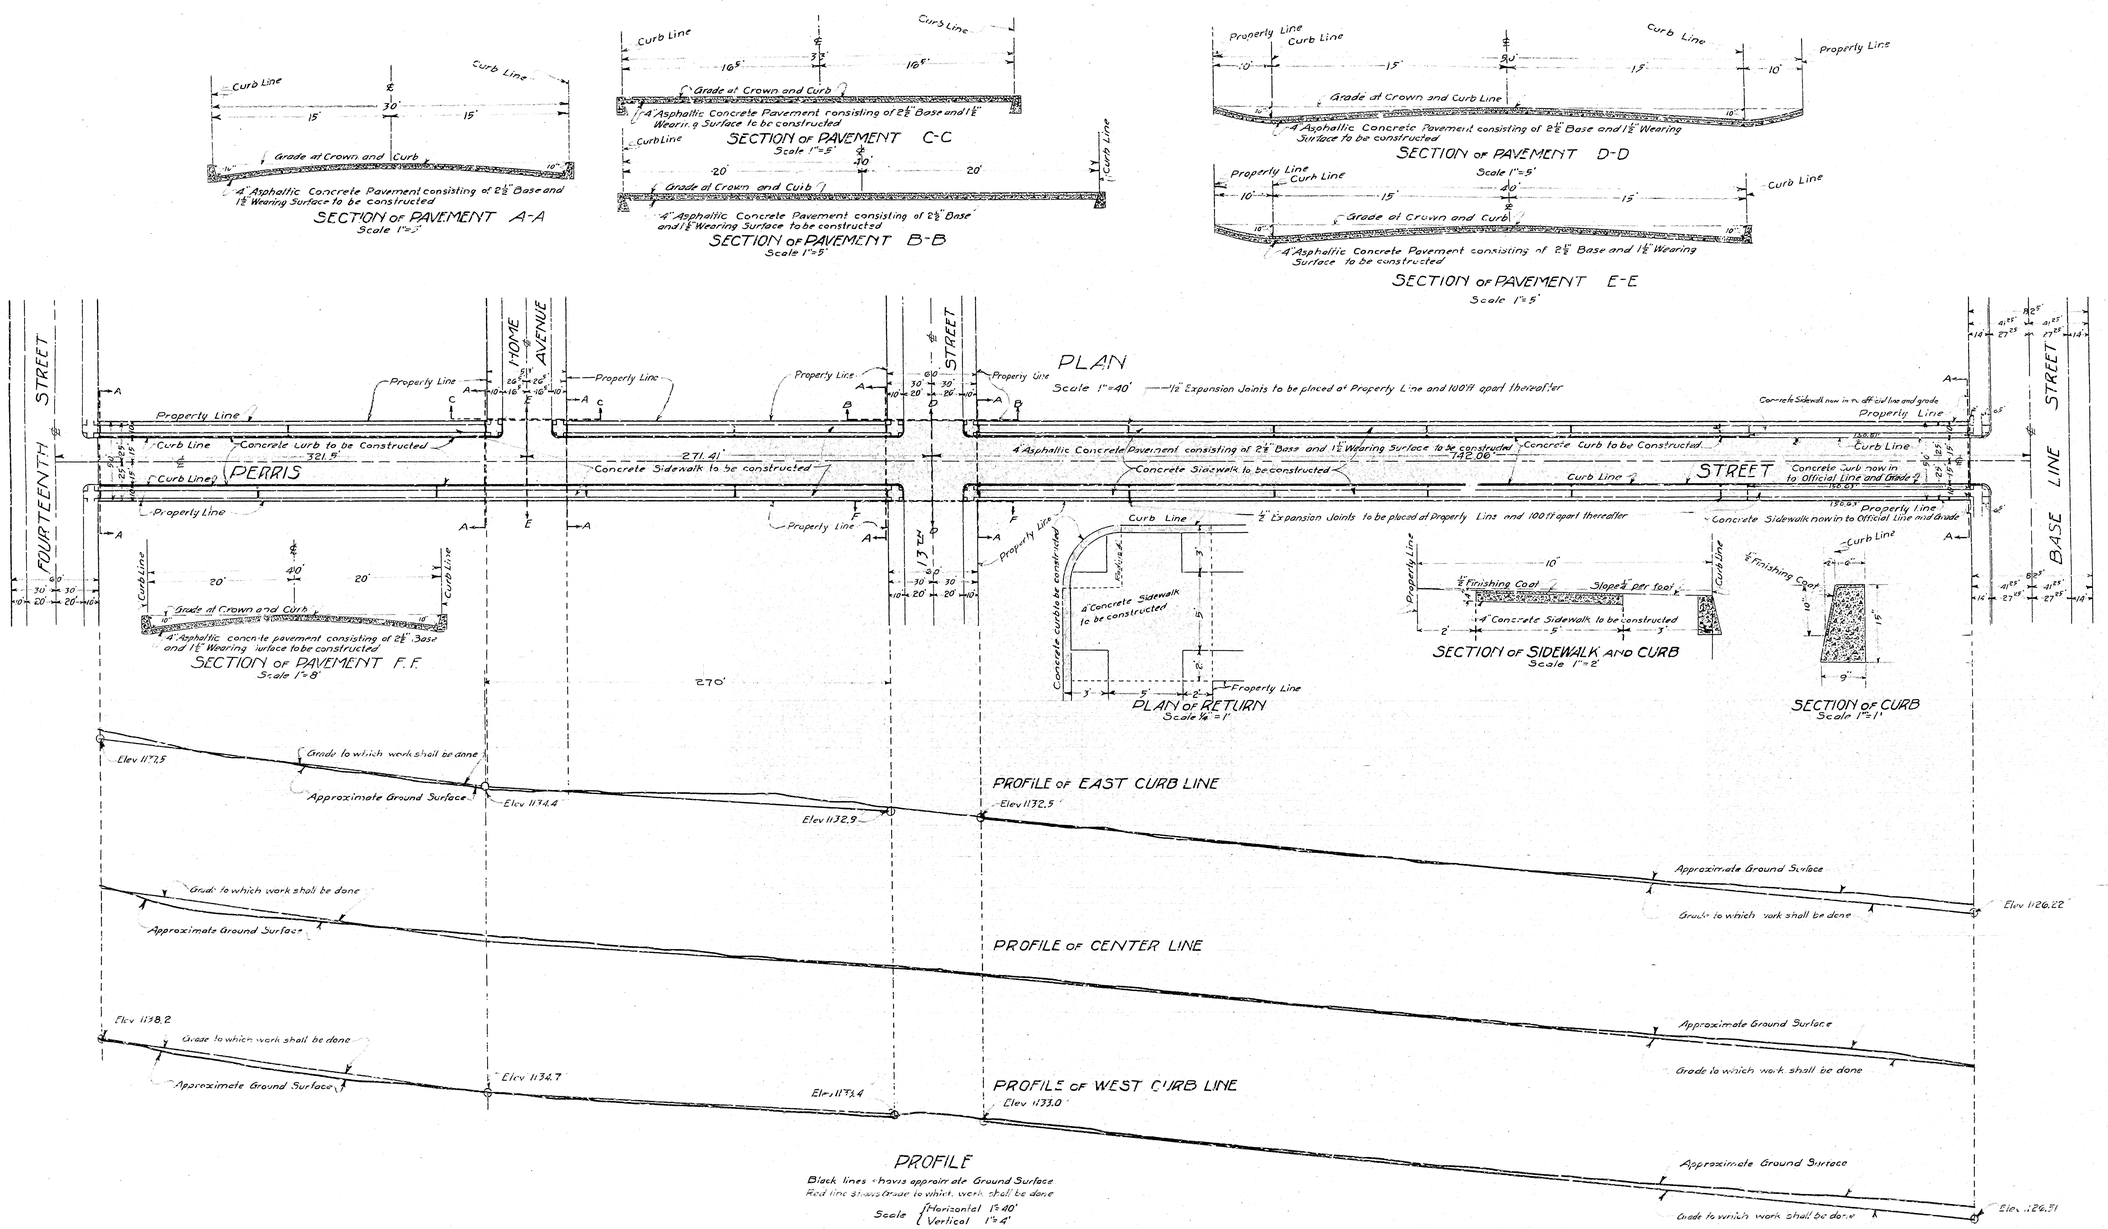
SECTION OF PAVEMENT A-A
Scale 1"=5'
4" Asphaltic Concrete Pavement consisting of 2½" Base and 1½" Wearing Surface to be constructed
Curb Line
Grade at Crown and Curb
SECTION OF PAVEMENT B-B
Scale 1"=5'
4" Asphaltic Concrete Pavement consisting of 2½" Base and 1½" Wearing Surface to be constructed
SECTION OF PAVEMENT C-C
Scale 1"=5'
4" Asphaltic Concrete Pavement consisting of 2½" Base and 1½" Wearing Surface to be constructed
SECTION OF PAVEMENT D-D
Scale 1"=5'
4" Asphaltic Concrete Pavement consisting of 2½" Base and 1½" Wearing Surface to be constructed
SECTION OF PAVEMENT E-E
Scale 1"=5'
4" Asphaltic Concrete Pavement consisting of 2½" Base and 1½" Wearing Surface to be constructed
SECTION OF PAVEMENT F.F.
Scale 1"=8'
PLAN
Scale 1"=40'
½" Expansion Joints to be placed at Property Line and 100 ft apart thereafter
FOURTEENTH STREET
HOME AVENUE
PERRIS STREET
BASE LINE STREET
Property Line
Curb Line
Concrete Curb to be Constructed
Concrete Sidewalk to be constructed
Concrete Sidewalk to be constructed
Concrete Sidewalk now in to Official Line and Grade
Concrete Sidewalk now in to Official Line and Grade
4" Asphaltic Concrete Pavement consisting of 2½" Base and 1½" Wearing Surface to be constructed
321.5'
271.41'
742.06'
136.95' Property Line
270'
PLAN OF RETURN
Scale ¼"=1'
4" Concrete Sidewalk to be constructed
Concrete curb to be constructed
Footwalk
SECTION OF SIDEWALK AND CURB
Scale 1"=2'
½" Finishing Coat
Slope ¼" per foot
4" Concrete Sidewalk to be constructed
SECTION OF CURB
Scale 1"=1'
PROFILE OF EAST CURB LINE
Elev 1175.5
Elev 1174.4
Elev 1172.9
Elev 1172.5
Elev 1126.22
PROFILE OF CENTER LINE
Elev 1178.2
Elev 1174.7
Elev 1173.4
Elev 1173.0
Elev 1126.31
PROFILE OF WEST CURB LINE
Grade to which work shall be done
Approximate Ground Surface
PROFILE
Black lines shows approximate Ground Surface
Red line shows Grade to which work shall be done
Scale { Horizontal 1"=40' Vertical 1"=4'