WEST ELEVATION.
SCALE 1/8" = 1'-0"

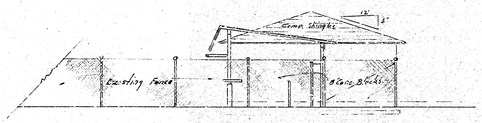

EAST ELEVATION.
SCALE 1/8" = 1'-0"

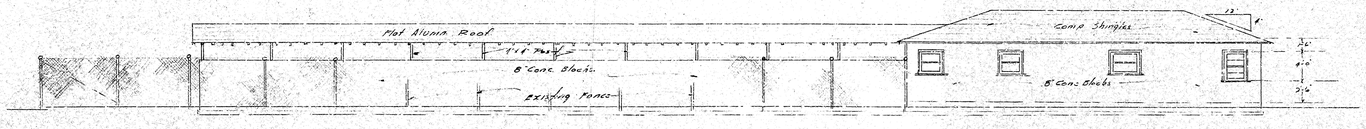

NORTH ELEVATION.
SCALE 1/8" = 1'-0"

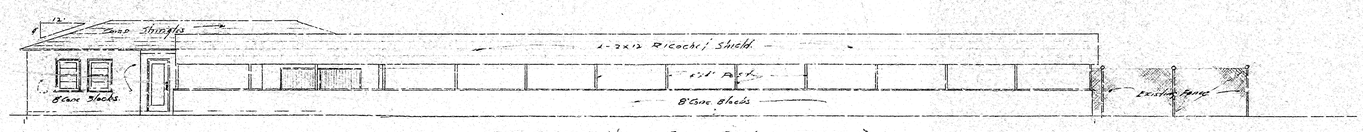

SOUTH ELEVATION.
SCALE 1/8" = 1'-0"

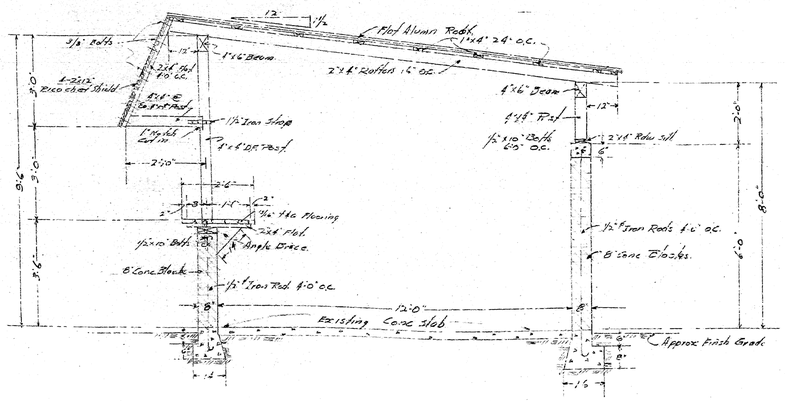

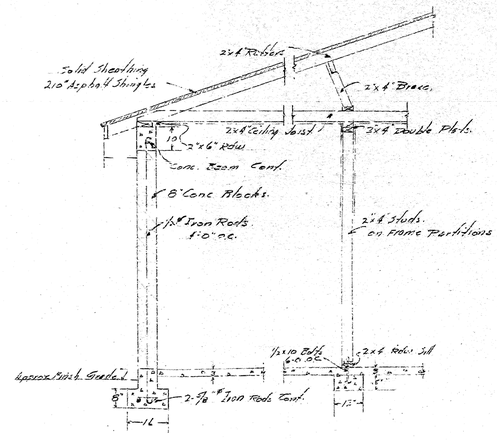

BUILDING DETAILS
SCALE 1/2" = 1'-0"

PISTOL RANGE.
PERRIS HILL PARK.
SAN BERNARDINO CALIF.

SHEET NO. 1

WEST ELEVATION.
SCALE 1/8" = 1'-0"

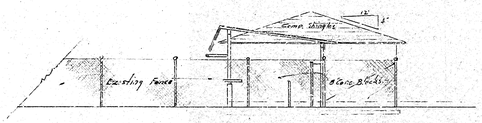

EAST ELEVATION.
SCALE 1/8" = 1'-0"

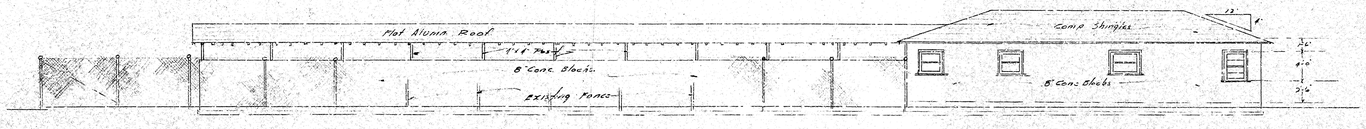

NORTH ELEVATION.
SCALE 1/8" = 1'-0"

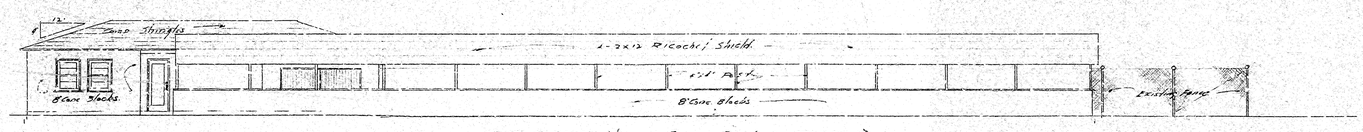

SOUTH ELEVATION.
SCALE 1/8" = 1'-0"

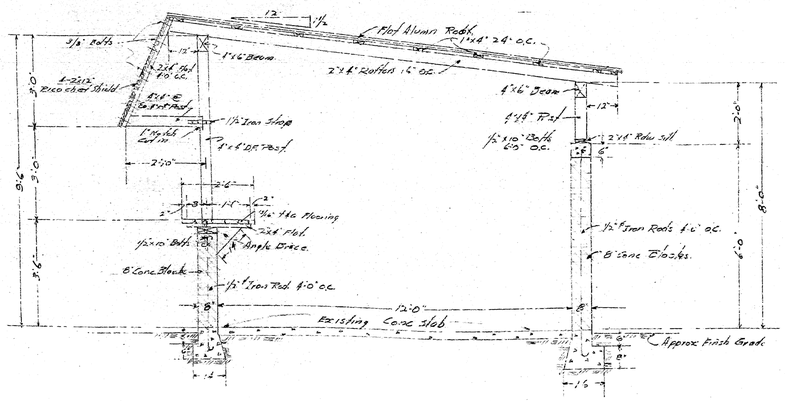

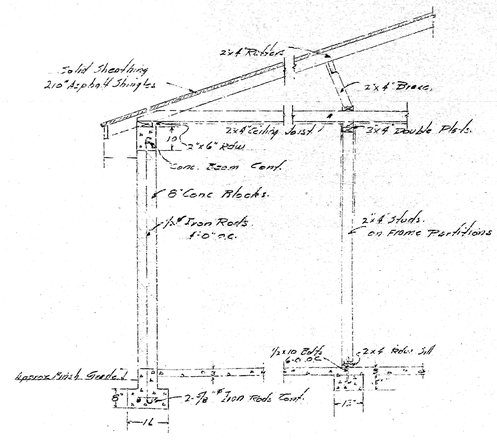

BUILDING DETAILS
SCALE 1/2" = 1'-0"

PISTOL RANGE.
PERRIS HILL PARK.
SAN BERNARDINO CALIF.

SHEET NO. 1