PLAN NO. 806
FOR THE IMPROVEMENT OF
BIRCH STREET
BETWEEN
CRANDALL STREET & W.P.L. MARTIN TRACT
IN THE CITY OF
SAN BERNARDINO CALIFORNIA

Sept. 20 1906

C.E. Thomas
City Engineer

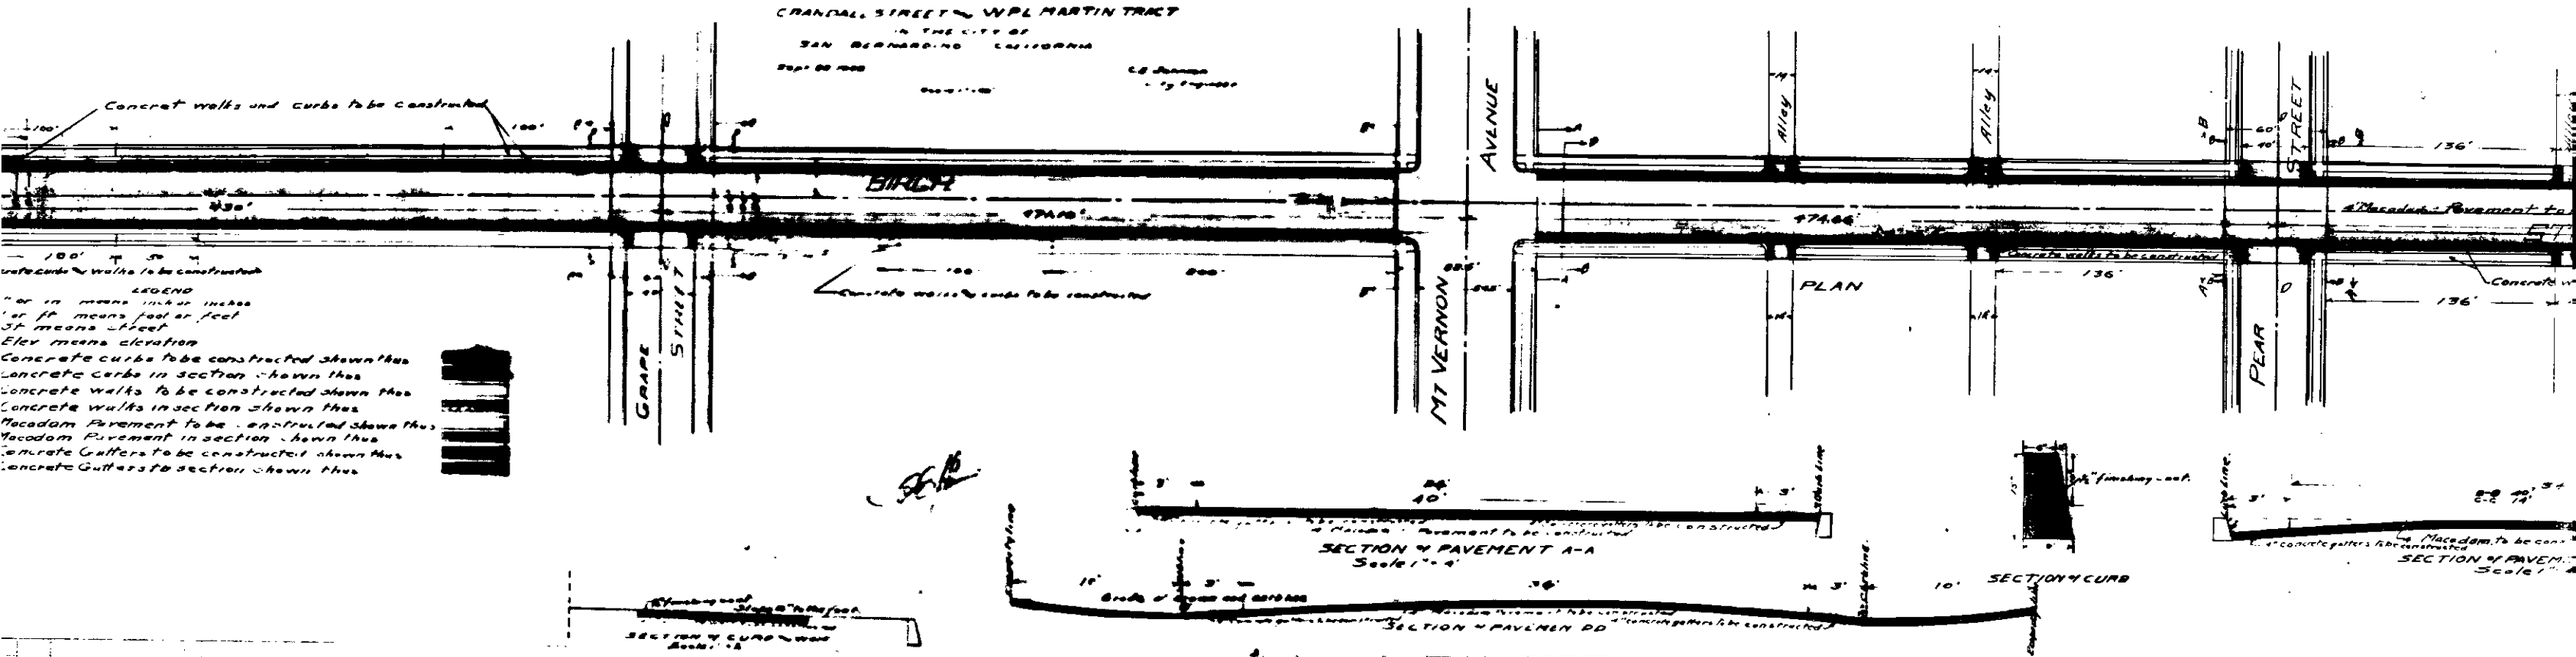

LEGEND
BLACK LINE SHOW PRESENT SURFACE
RED LINES SHOW GRADE TO WHICH WORK SHALL BE DONE

PLAN NO. 806
FOR THE IMPROVEMENT OF
BIRCH STREET
BETWEEN
CRANDALL STREET & W.P.L. MARTIN TRACT
IN THE CITY OF
SAN BERNARDINO CALIFORNIA

Sept. 20 1906

C.E. Thomas
City Engineer

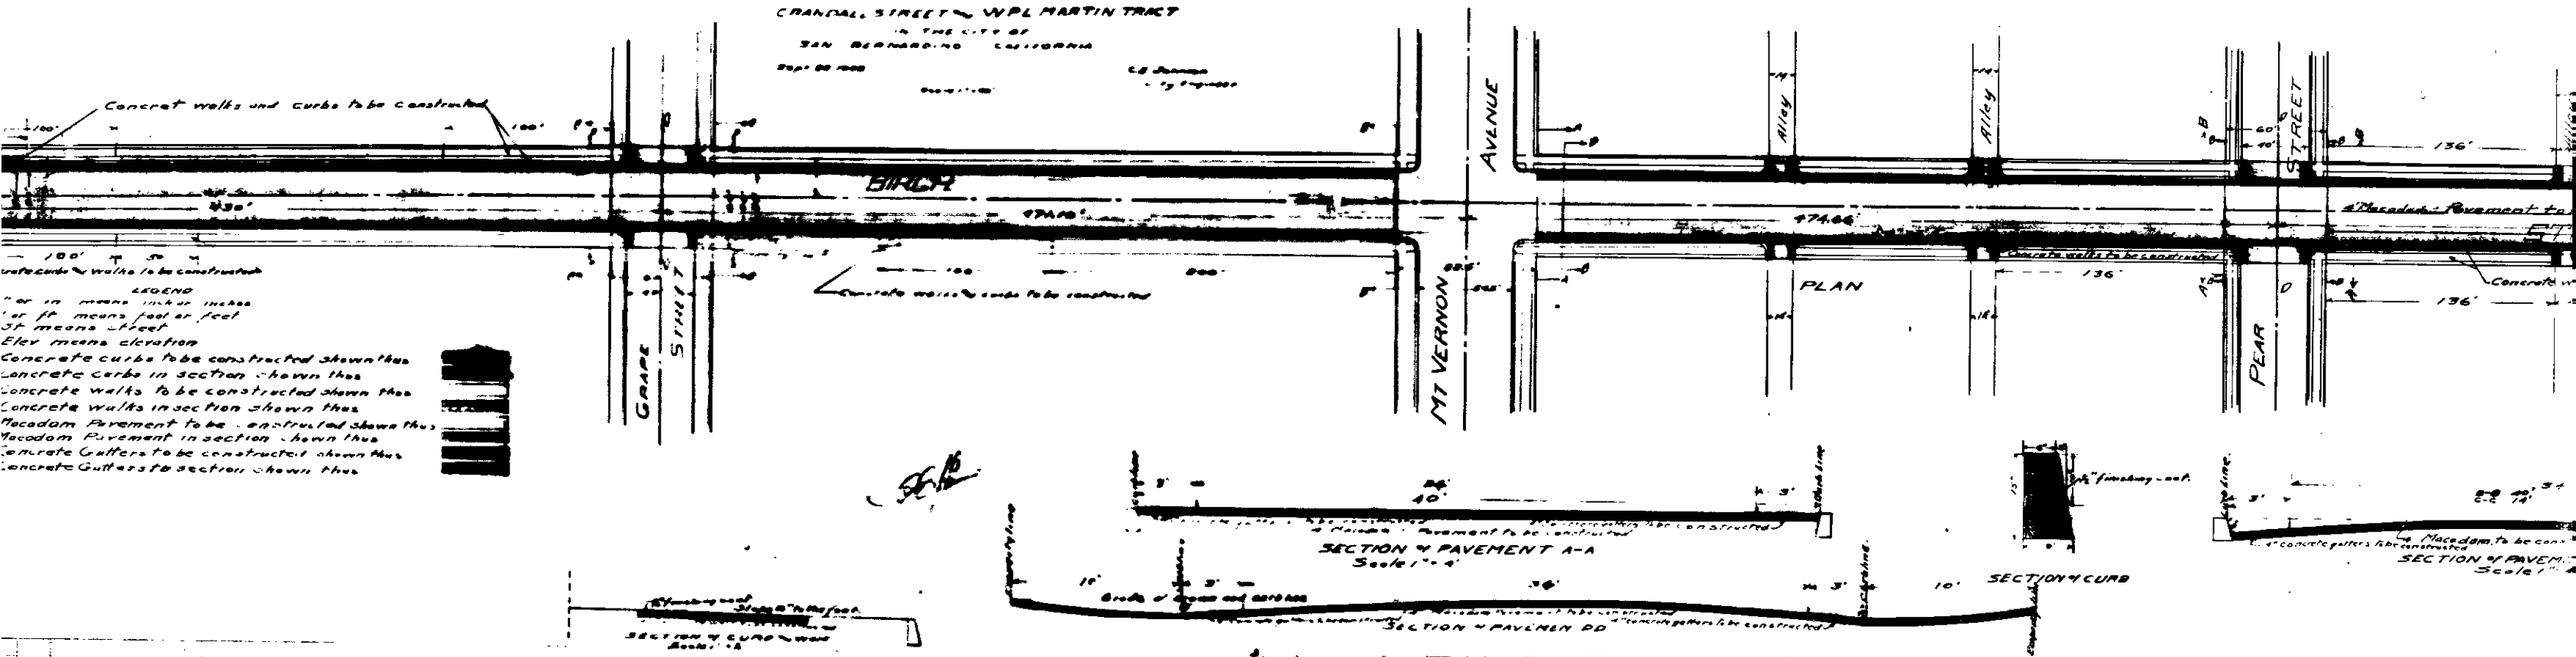

LEGEND
BLACK LINE SHOW PRESENT SURFACE
RED LINES SHOW GRADE TO WHICH WORK SHALL BE DONE