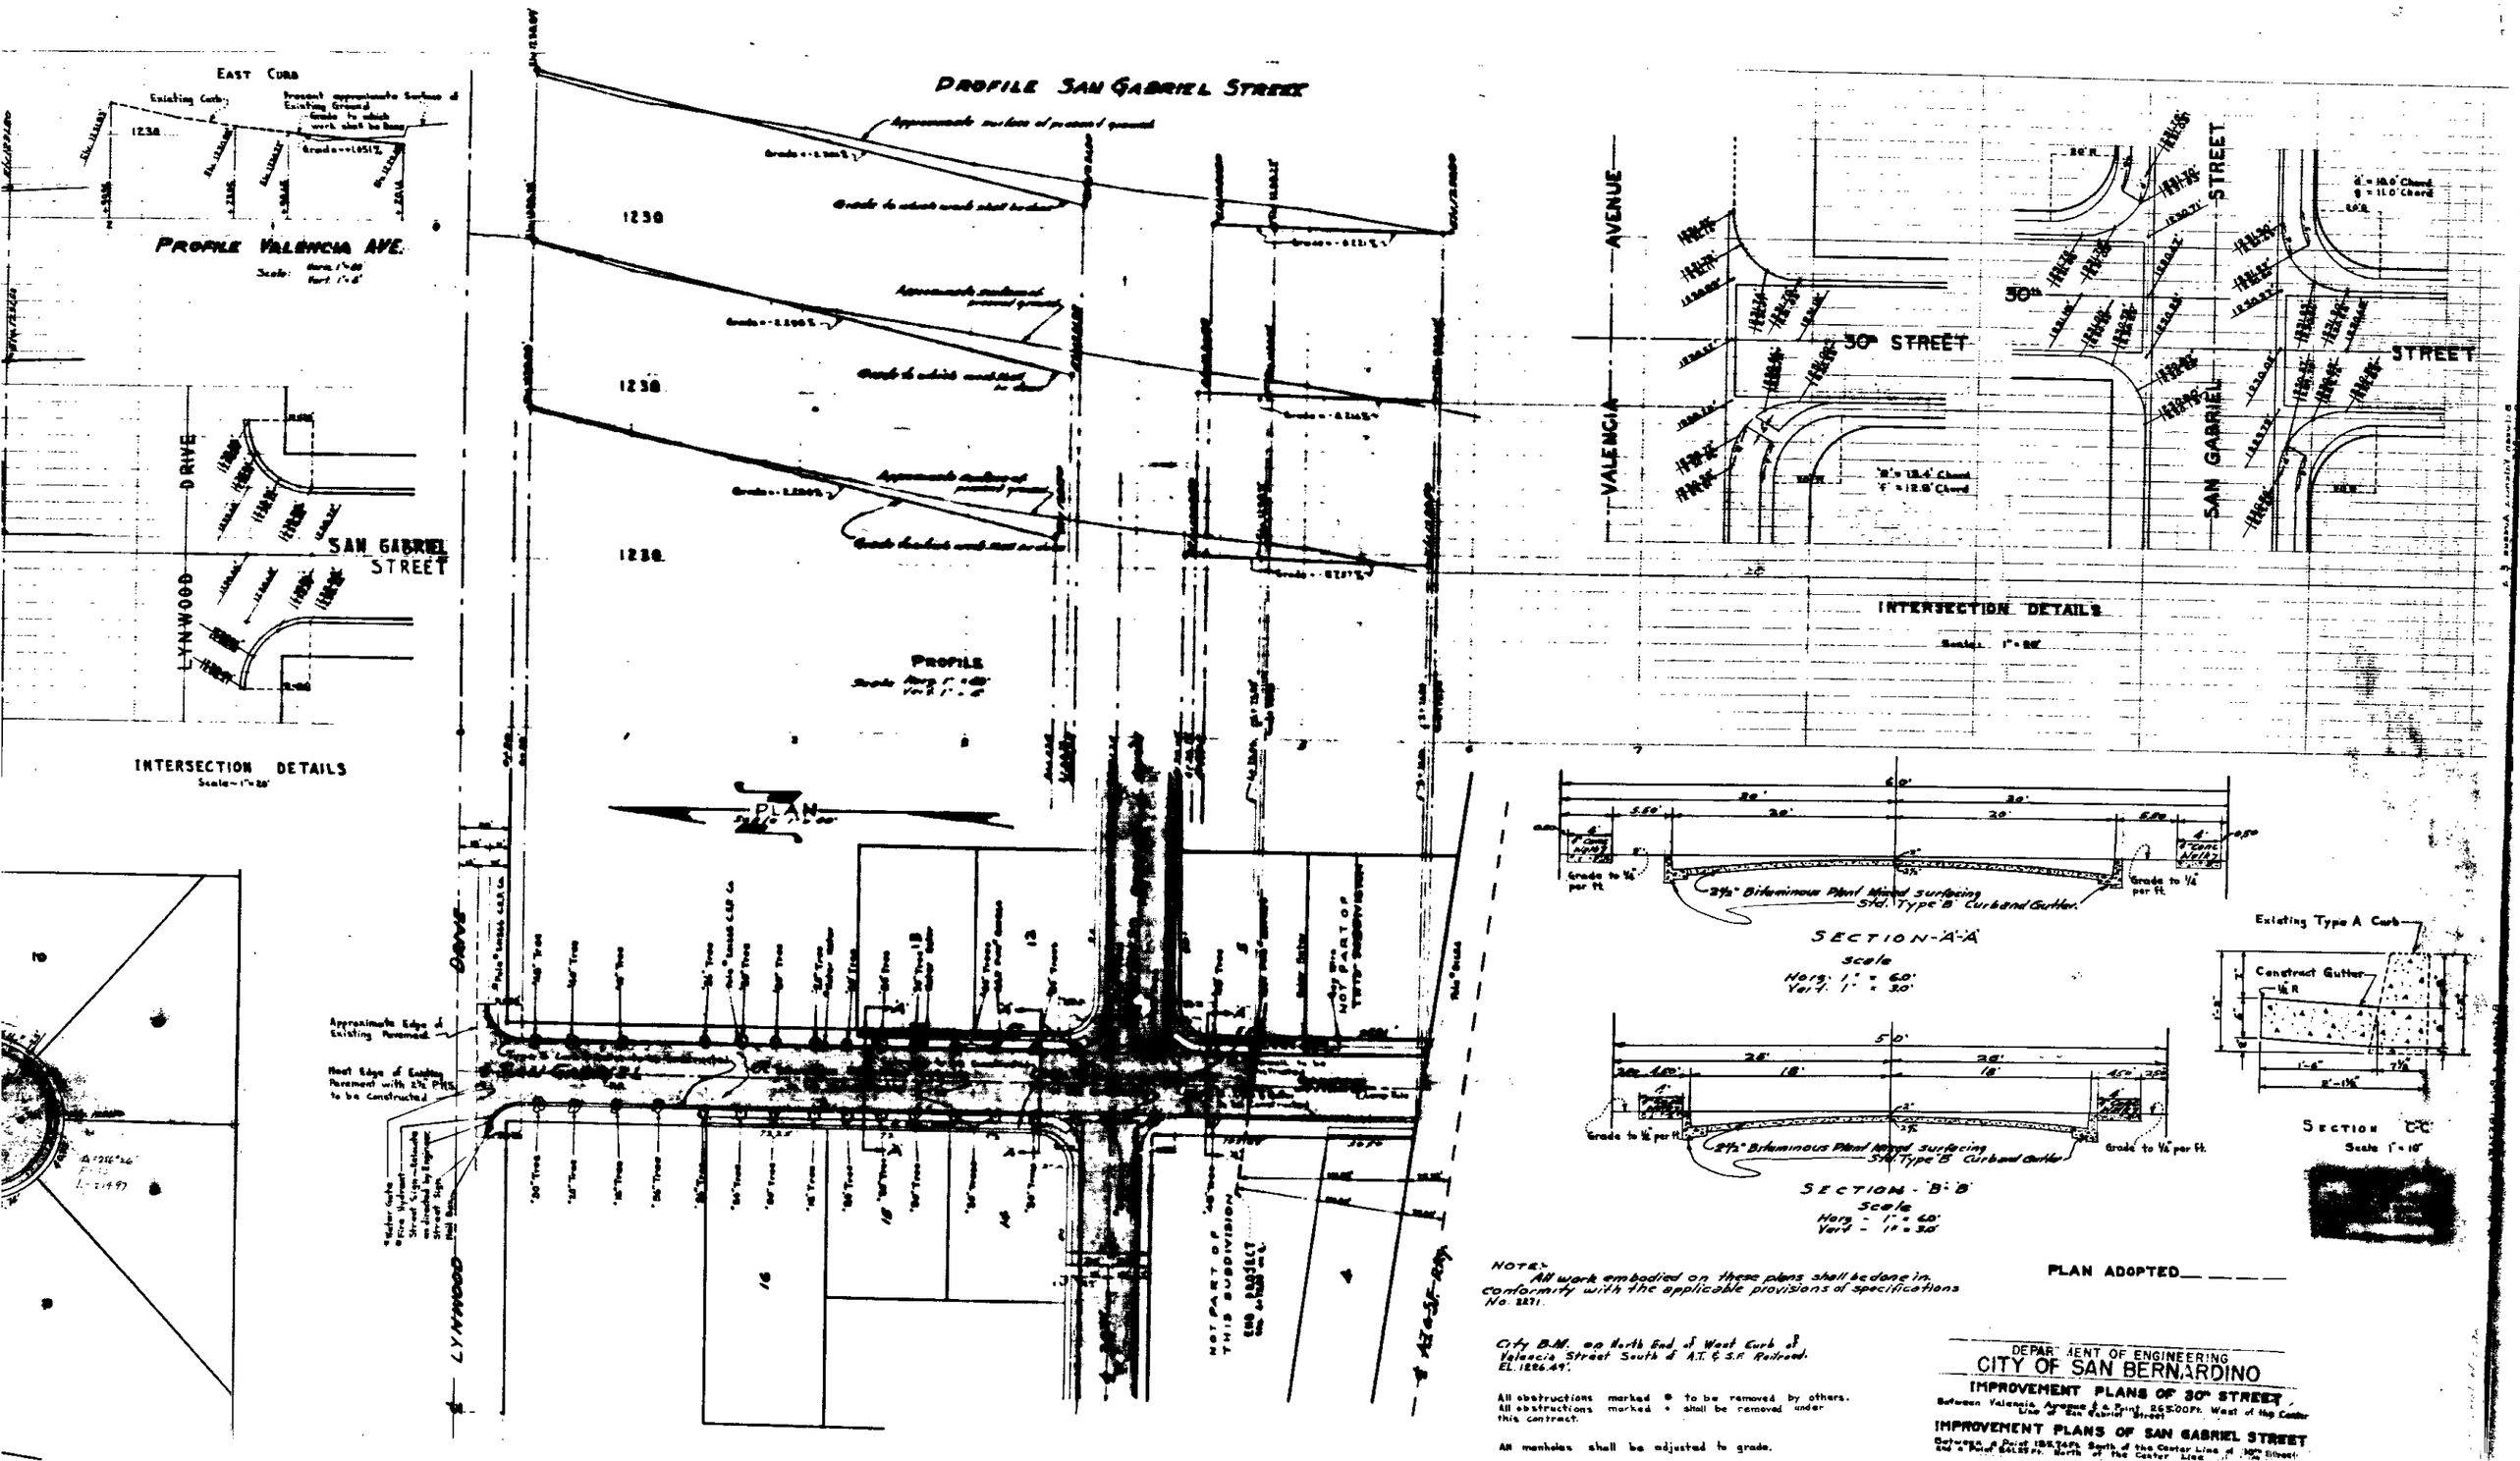

NOTE:
All work embodied on these plans shall be done in conformity with the applicable provisions of specifications No. 2271.

City B.M. on North End of West Curb of Valencia Street South of A.T. & S.F. Railroad. EL. 1226.49'.

All obstructions marked * to be removed by others.
All obstructions marked • shall be removed under this contract.

All manholes shall be adjusted to grade.

PLAN ADOPTED_____

DEPARTMENT OF ENGINEERING
CITY OF SAN BERNARDINO

IMPROVEMENT PLANS OF 30th STREET
Between Valencia Avenue & a Point 265.00 Ft. West of the Center Line of San Gabriel Street

IMPROVEMENT PLANS OF SAN GABRIEL STREET
Between a Point 185.74 Ft. South of the Center Line of 30th Street and a Point 841.25 Ft. North of the Center Line