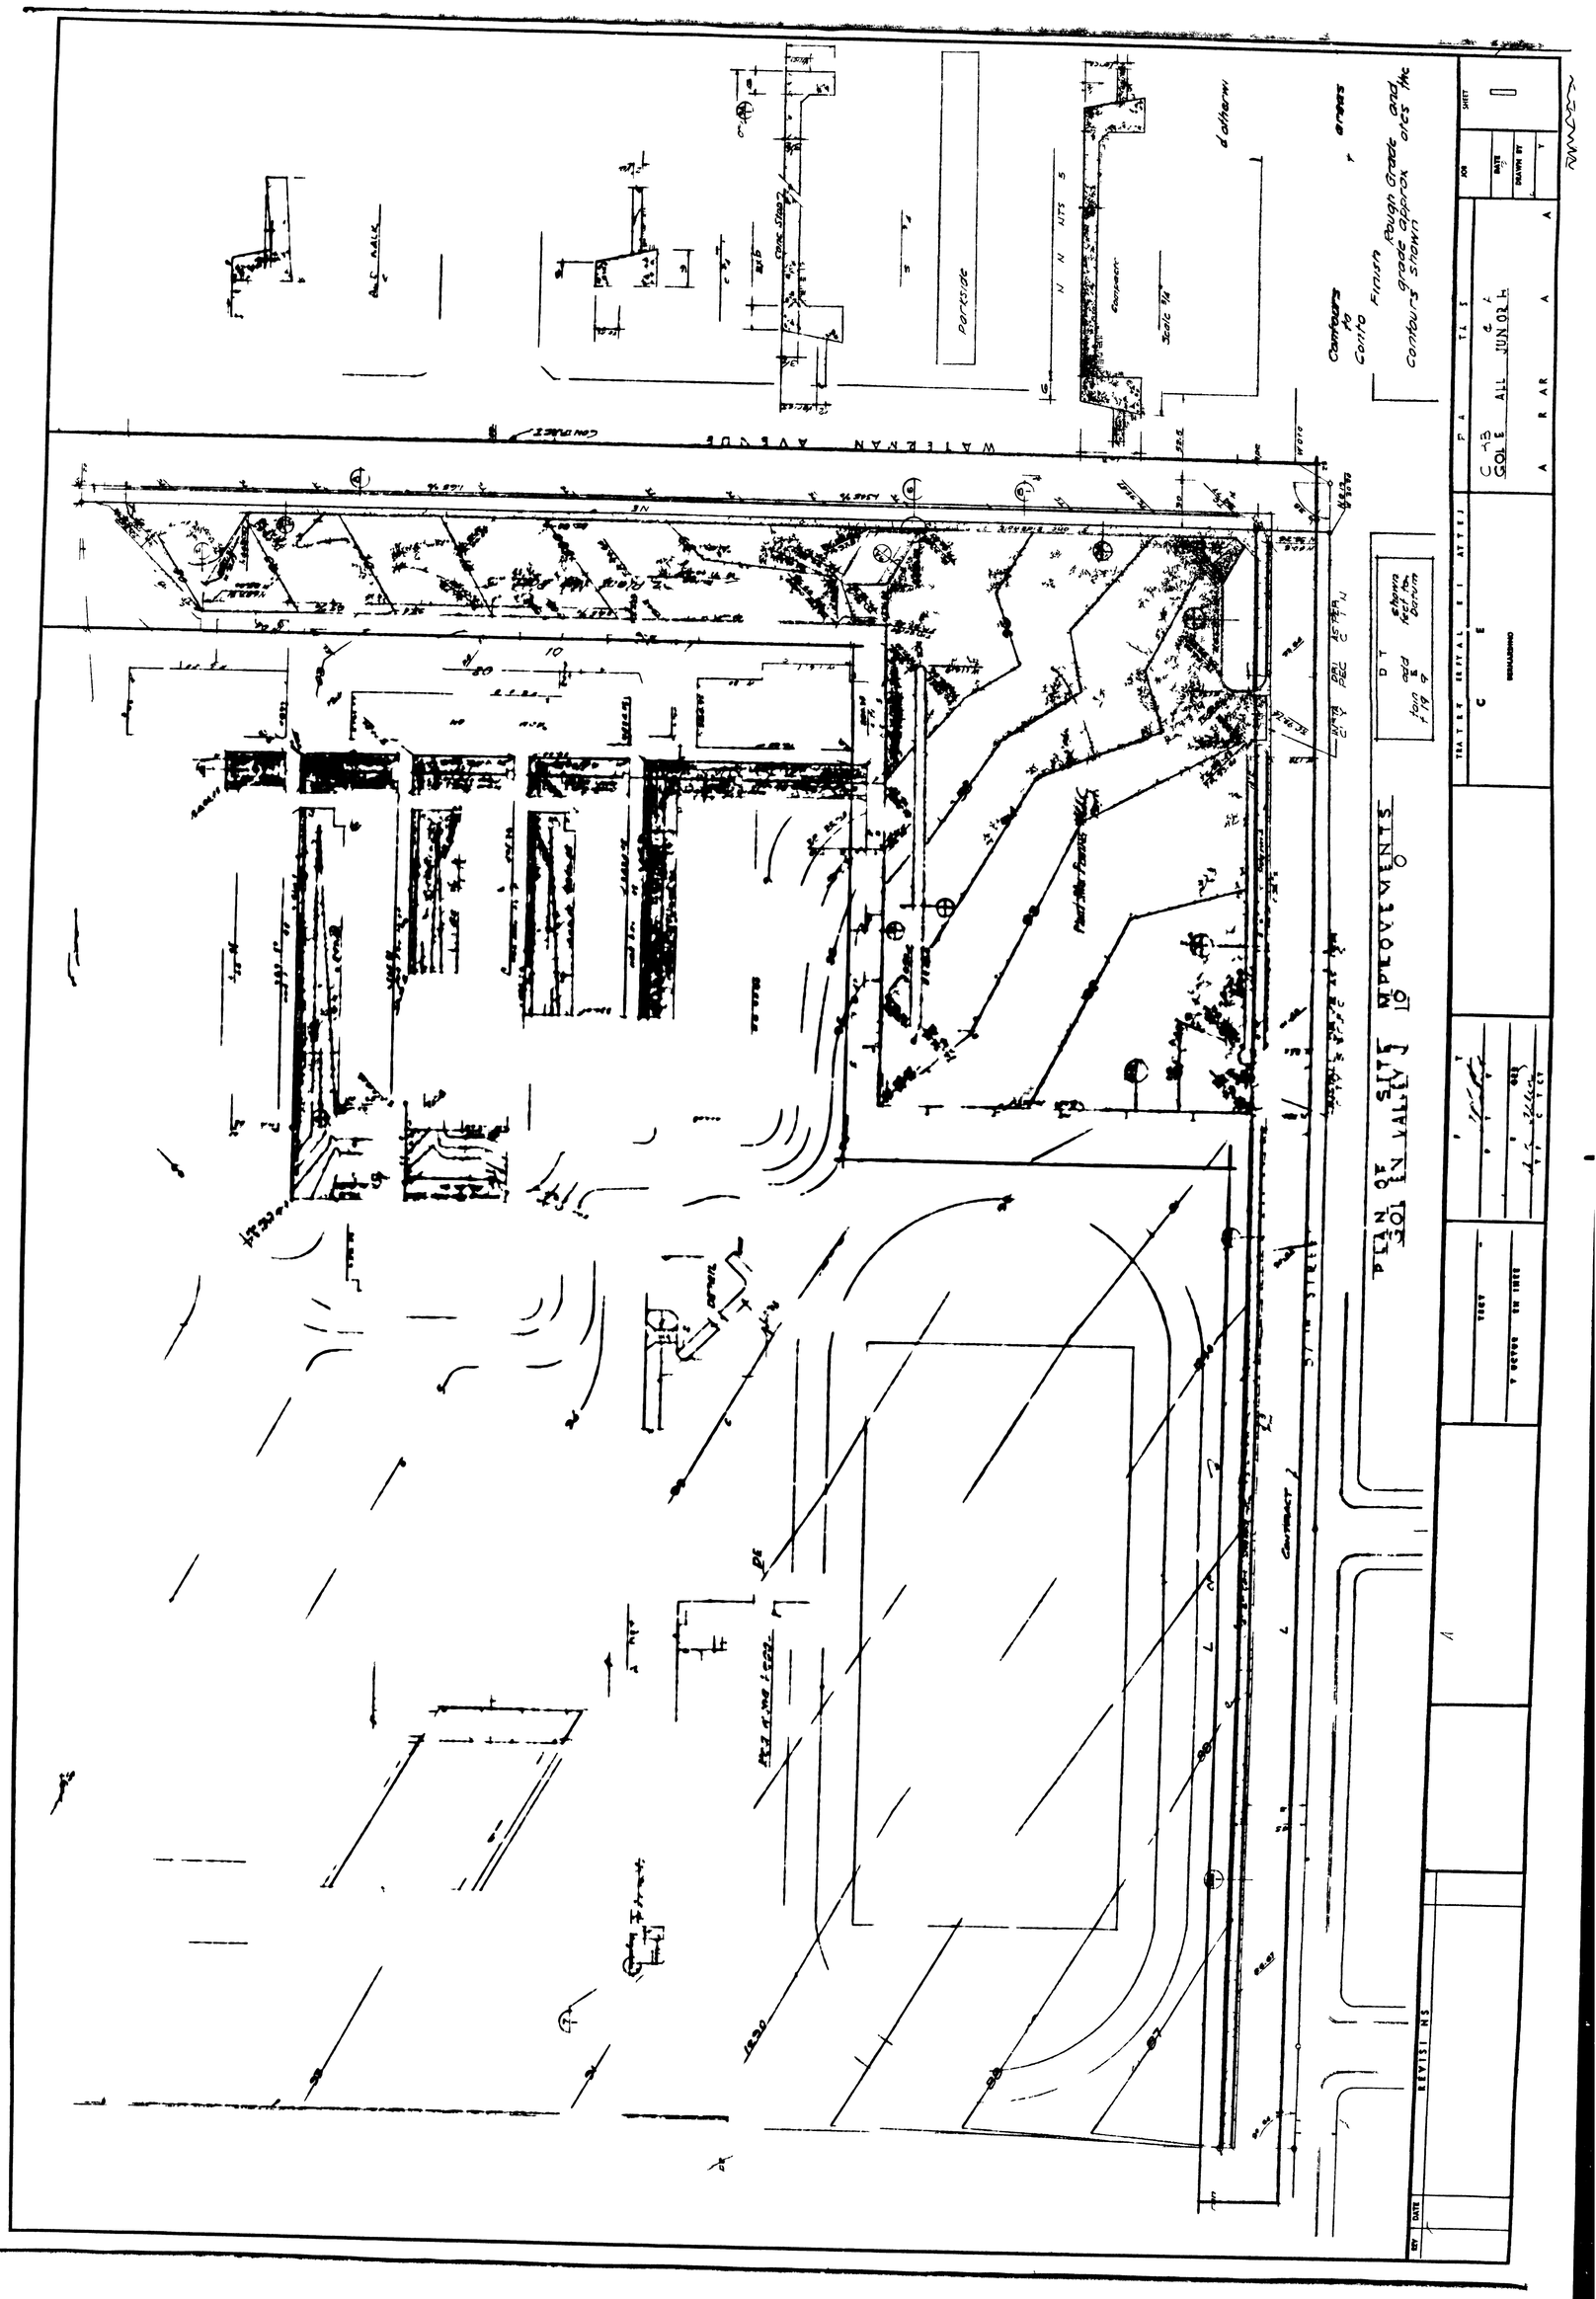
PLAN OF
SITE IMPROVEMENTS
WATERMAN AVENUE
PARKSIDE
Scale 1/4"
Contours by Coito
Finish Pavement Grade
Contours shown
JUN 02 '94
CAB
GOLE
ALL
REVISIONS
DATE
REVISED AS BUILT