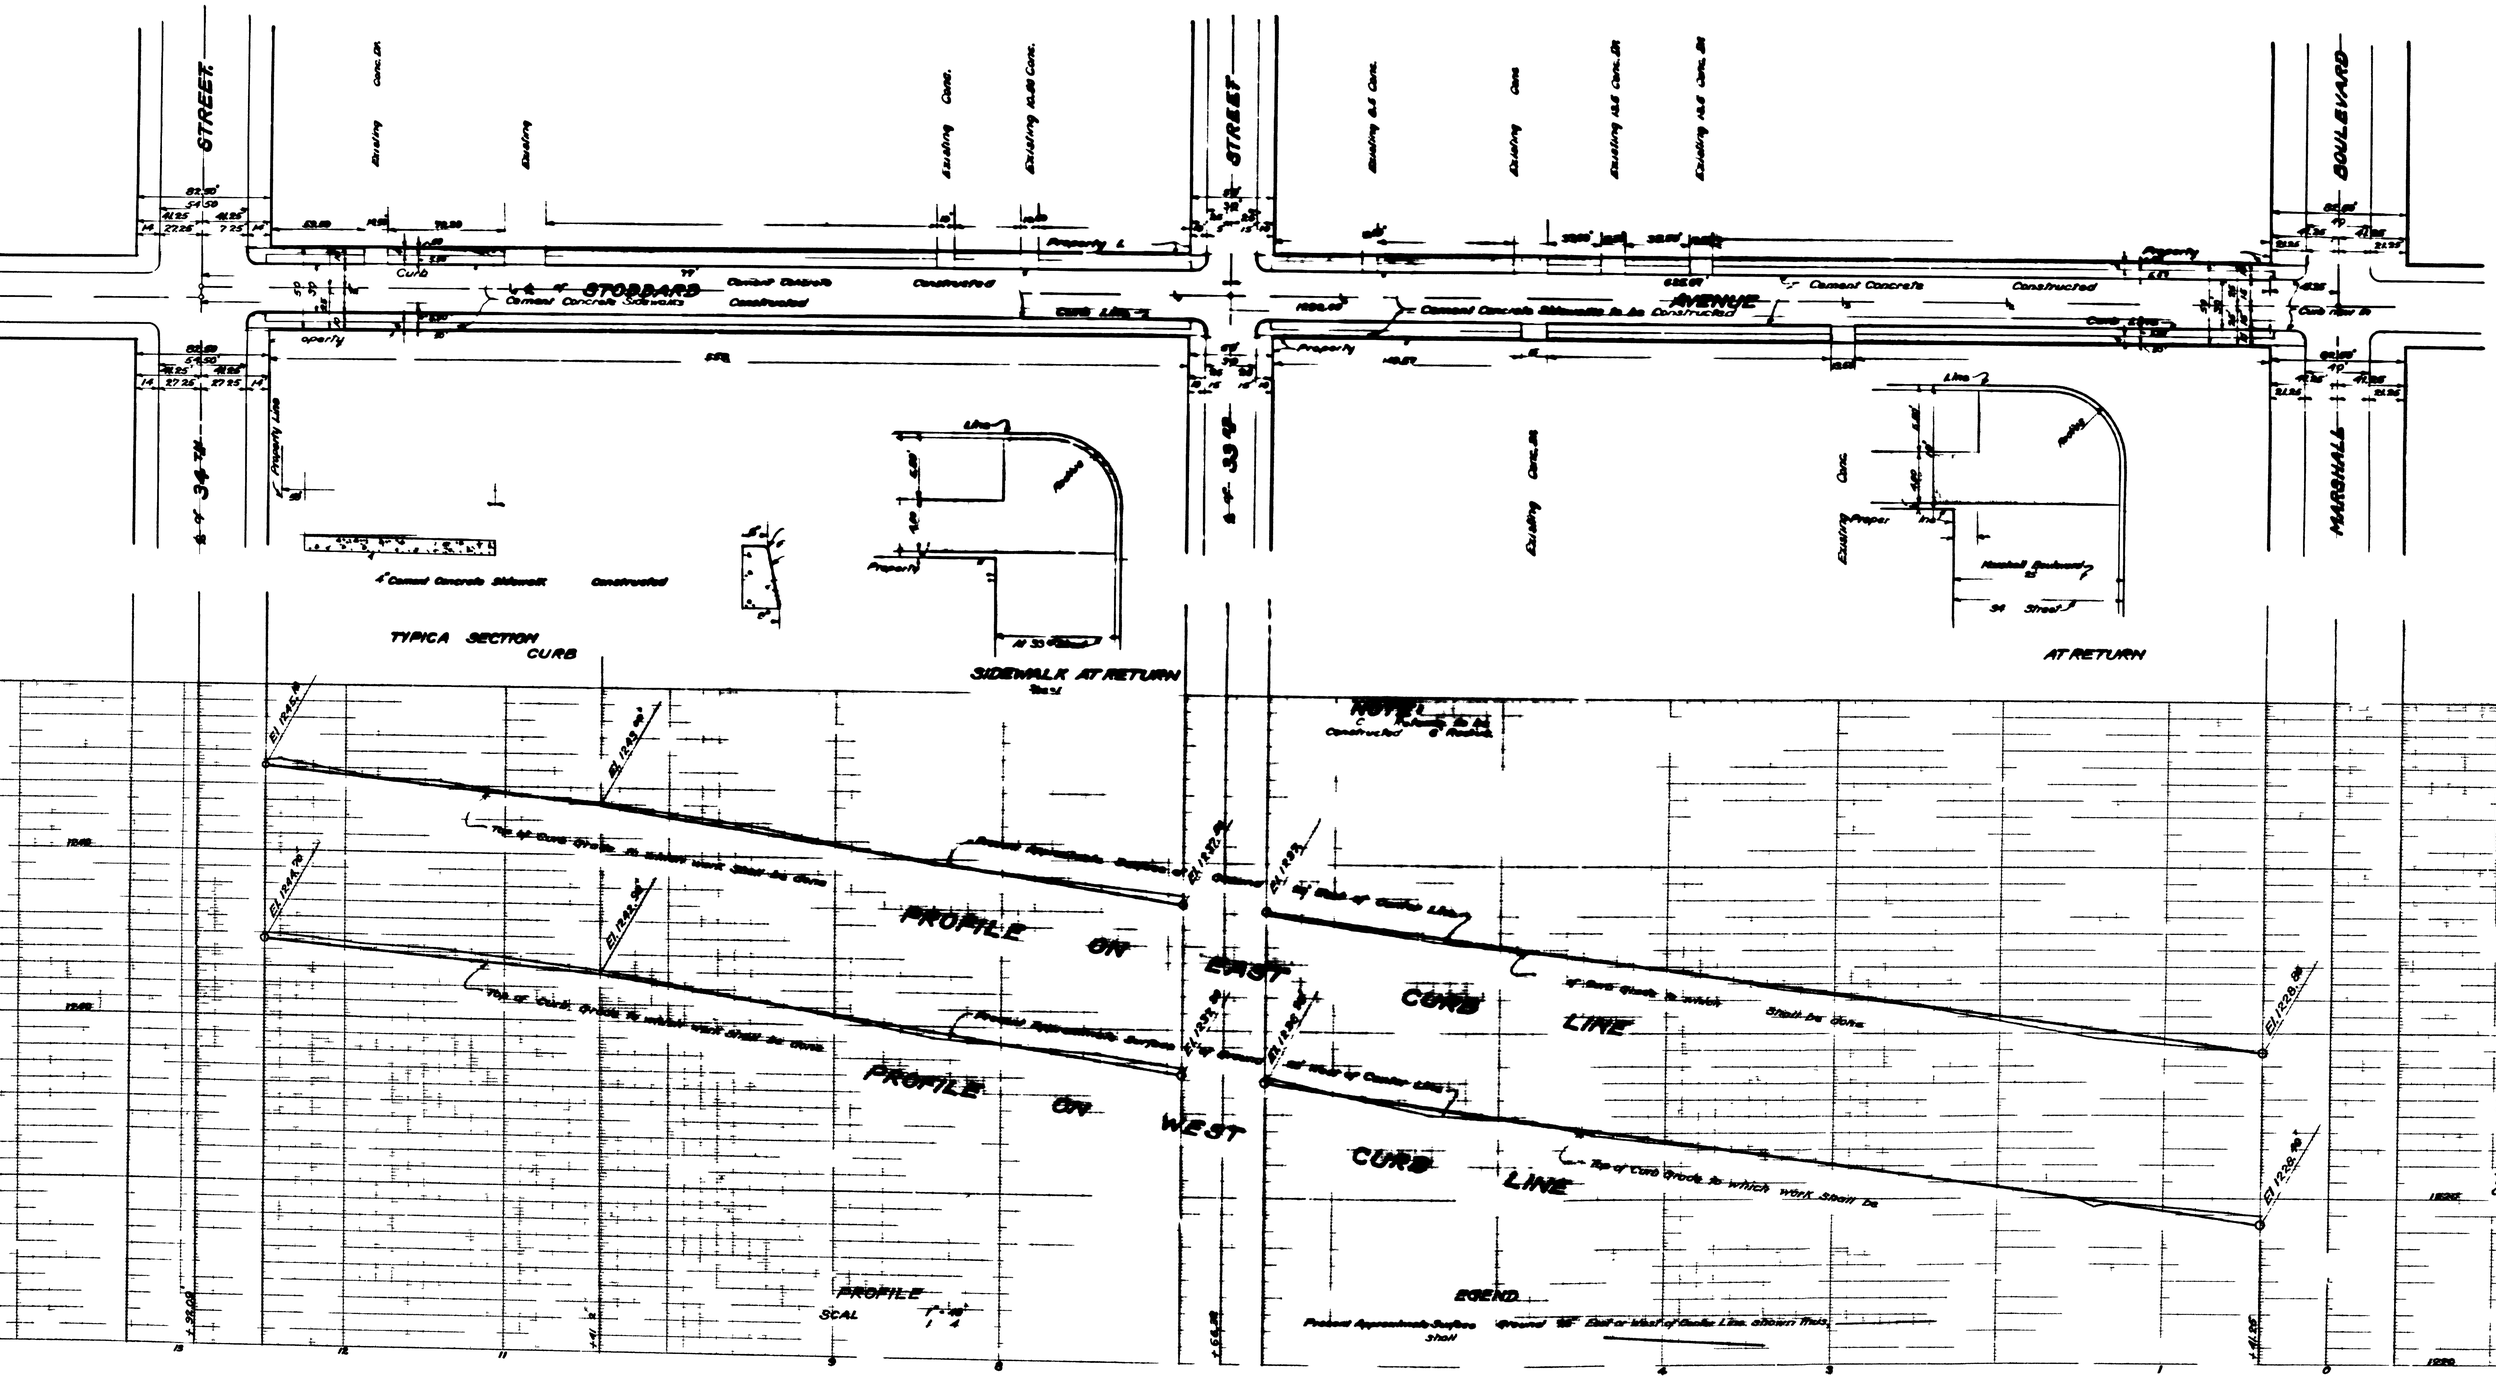
STREET
STOBBARD
AVENUE
BOULEVARD
MARSHALL
Cement Concrete Sidewalk
Constructed
TYPICA SECTION
CURB
SIDEWALK AT RETURN
AT RETURN
PROFILE ON EAST CURB LINE
PROFILE ON WEST CURB LINE
PROFILE
SCAL
LEGEND

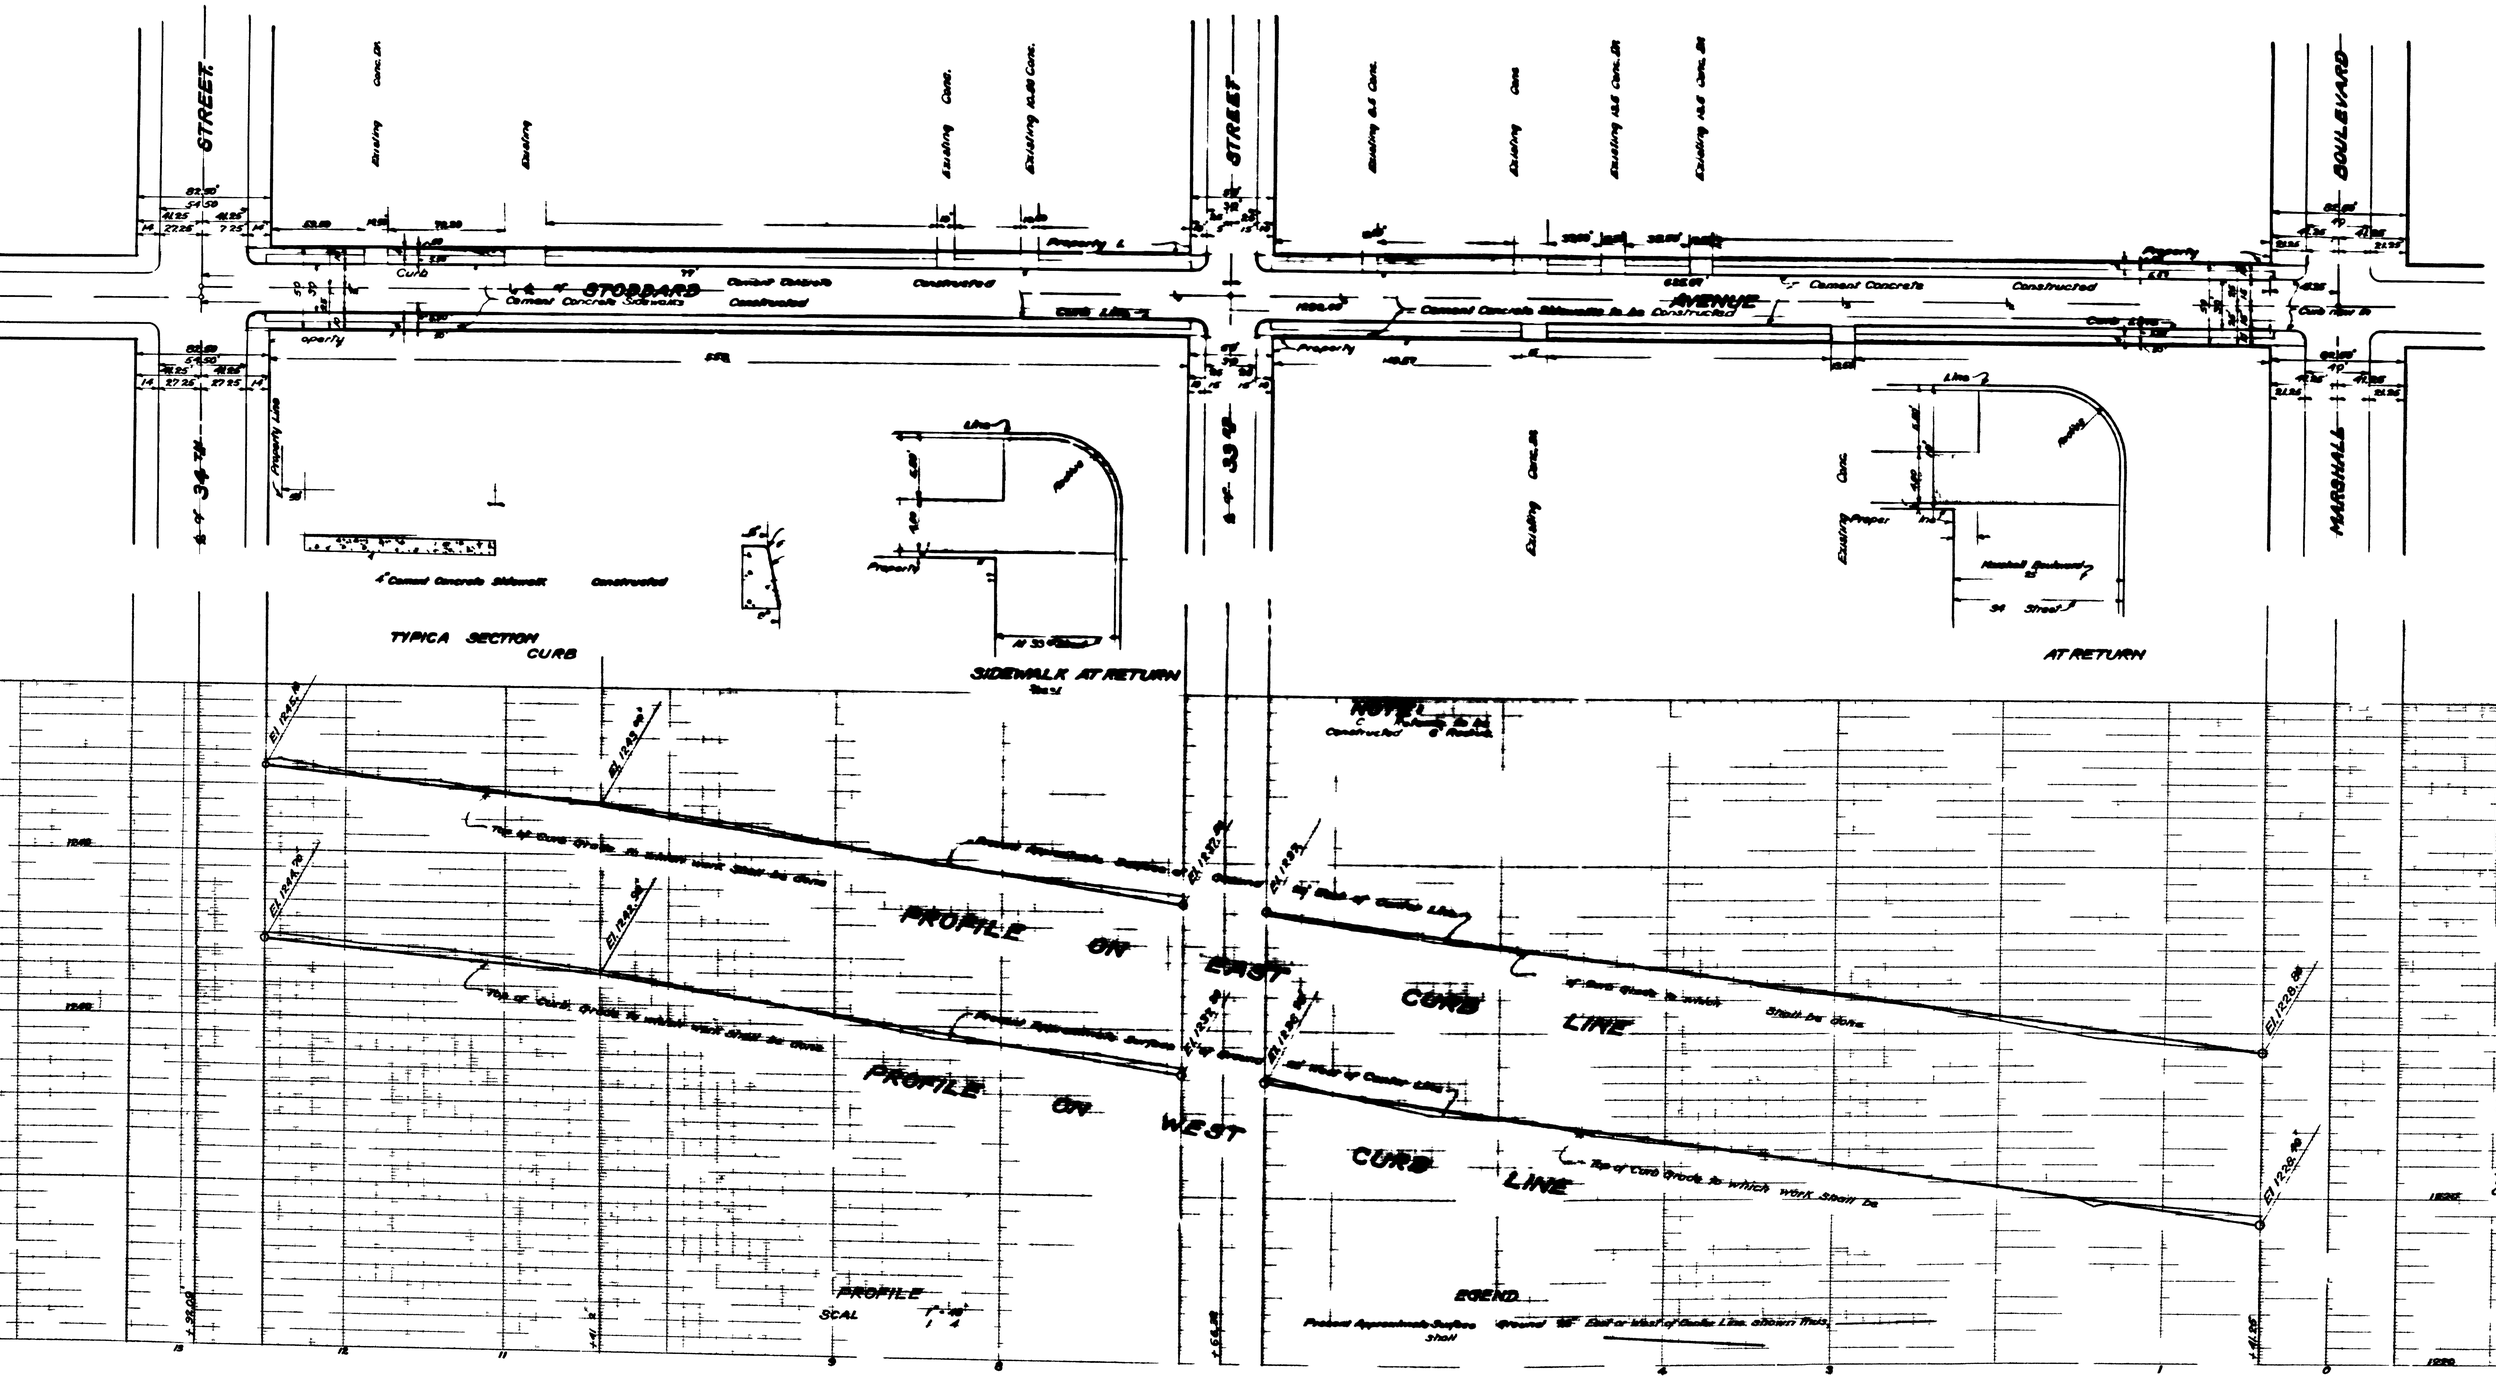
STREET
STOBBARD
AVENUE
BOULEVARD
MARSHALL
Cement Concrete Sidewalk
Constructed
TYPICA SECTION
CURB
SIDEWALK AT RETURN
AT RETURN
PROFILE ON EAST CURB LINE
PROFILE ON WEST CURB LINE
PROFILE
SCAL
LEGEND