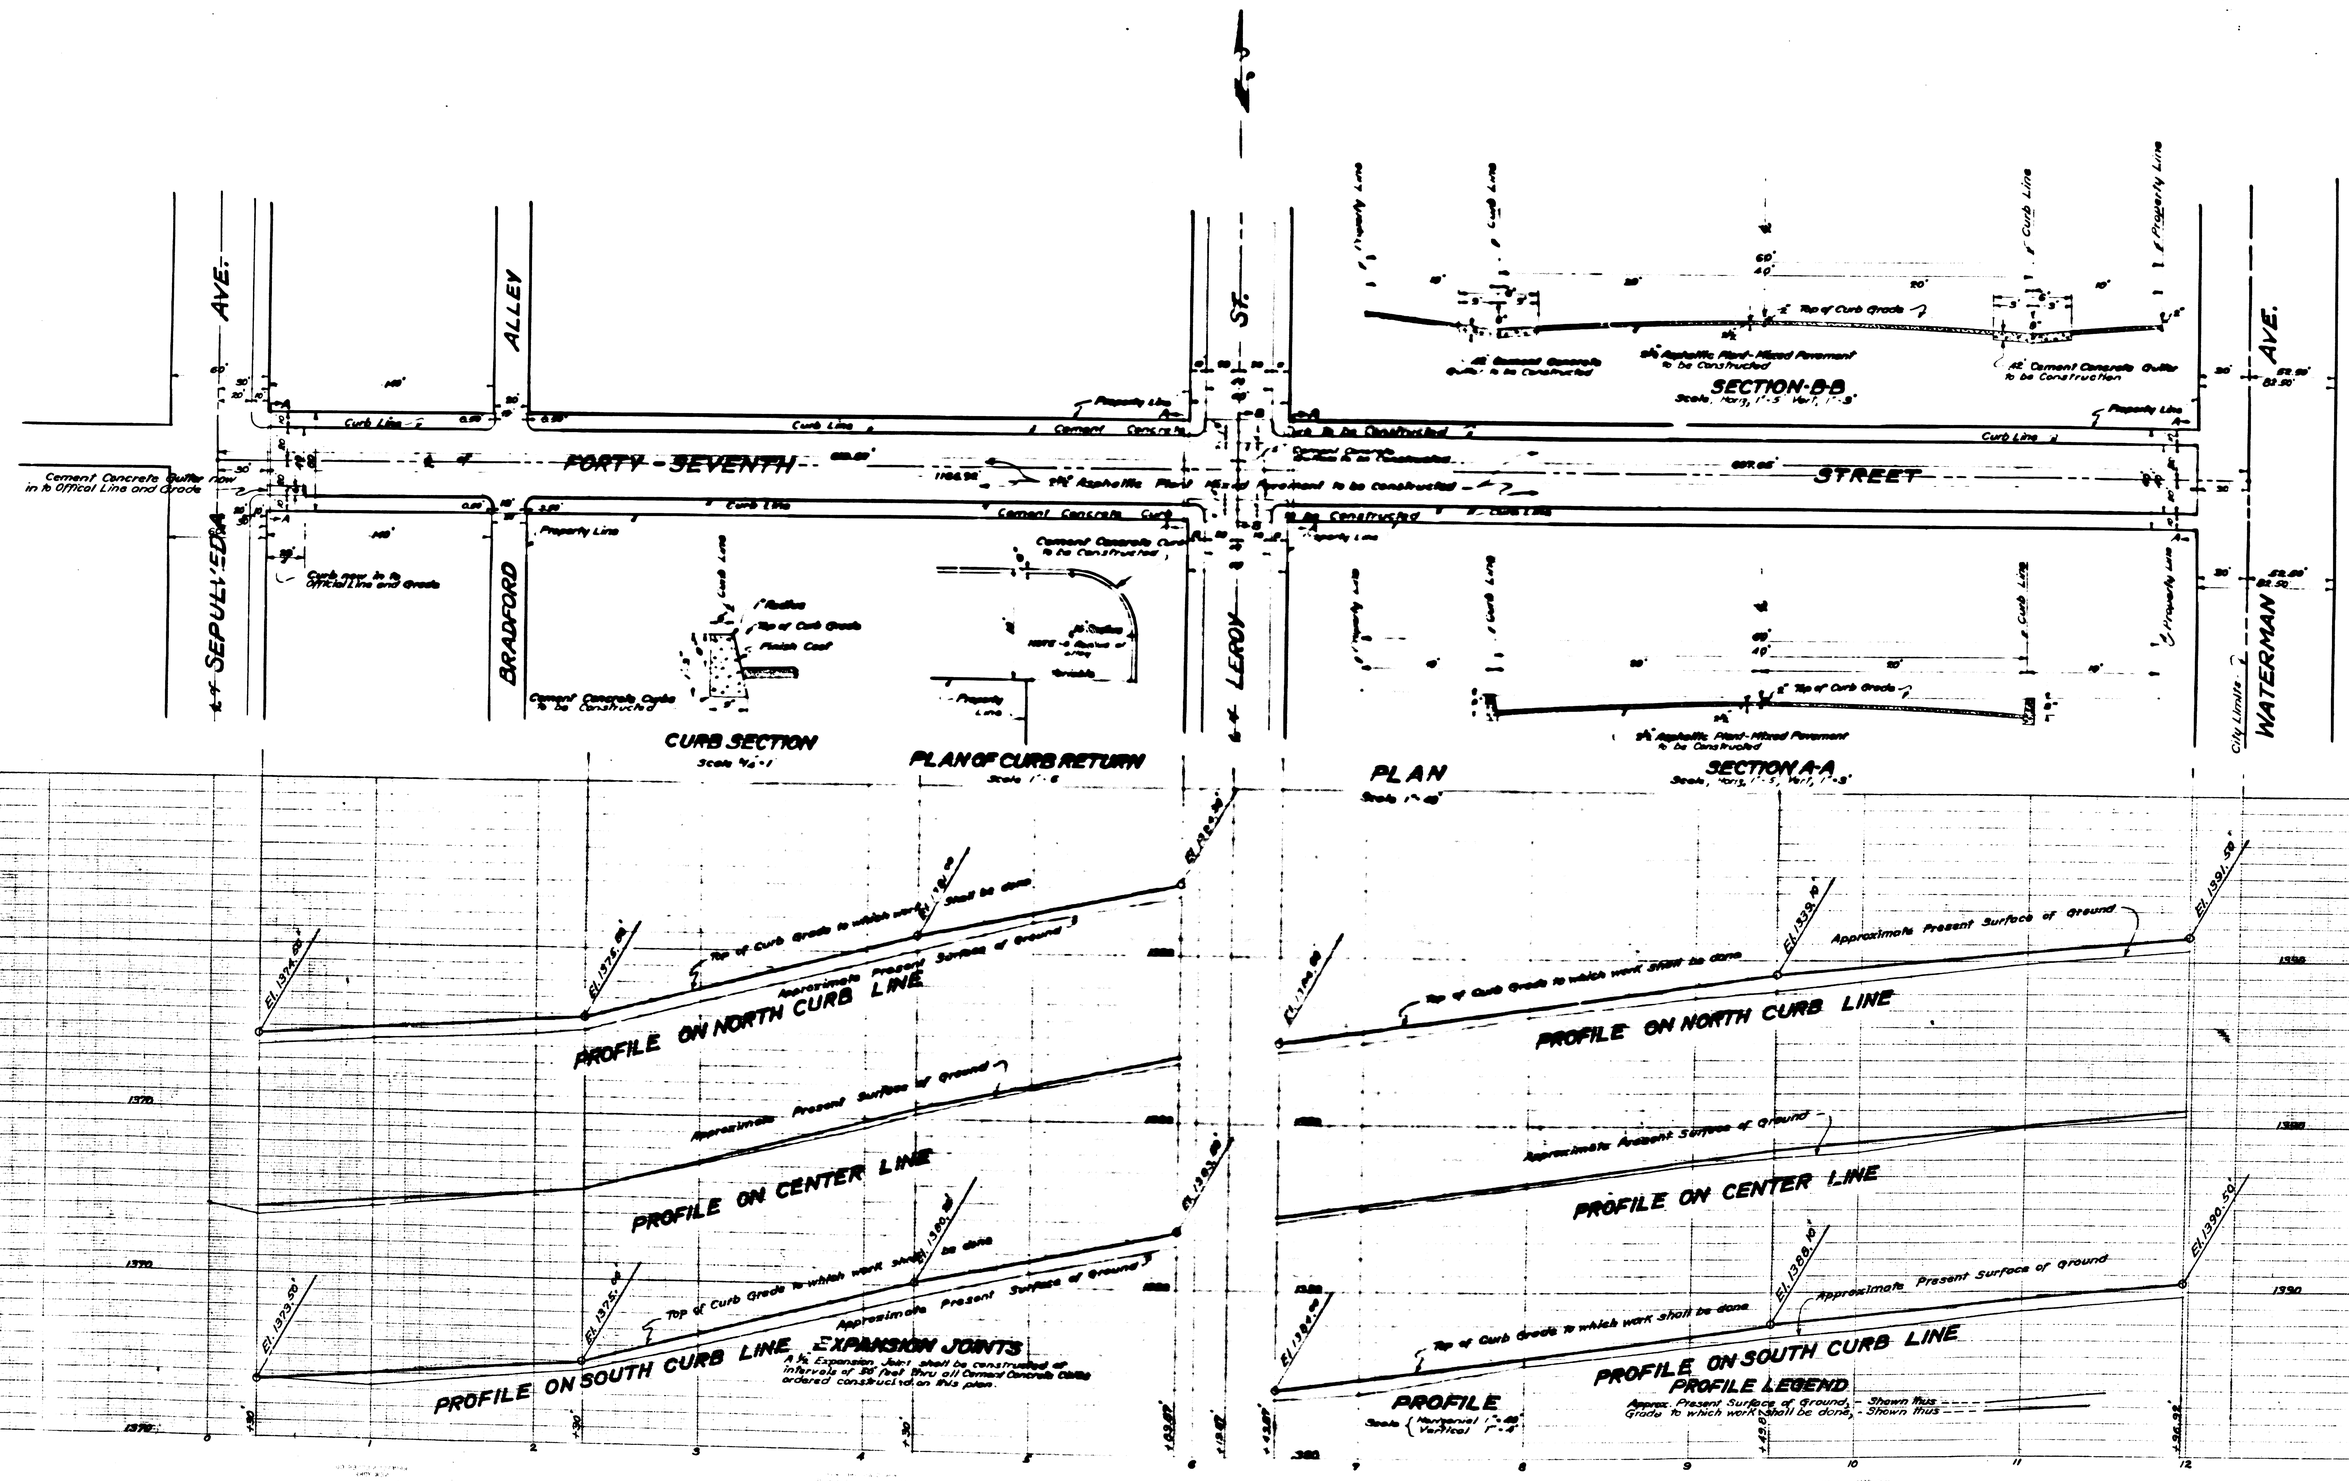
SEPULVEDA AVE.
ALLEY
BRADFORD
LEROY ST.
WATERMAN AVE.
FORTY - SEVENTH STREET
Cement Concrete Gutter row in to Offical Line and Grade
Curb row to be Official Line and Grade
Curb Line
Property Line
Cement Concrete Curb
Cement Concrete Curb to be Constructed
Cement Concrete Curb to be Constructed
Radius
Top of Curb Grade
Finish Coat
Cement Concrete Curbs to be Constructed
CURB SECTION
Scale 1/2"=1'
PLAN OF CURB RETURN
Scale 1"=6'
PLAN
Scale 1"=40'
City Limits
SECTION B-B
Scale, Horiz. 1"=5' Vert. 1"=3'
SECTION A-A
Scale, Horiz. 1"=5, Vert. 1"=3'
Top of Curb Grade
2½" Asphaltic Plant-Mixed Pavement to be Constructed
4½" Cement Concrete Gutter to be Construction
5" Cement Concrete Gutter to be Constructed
Top of Curb Grade to which work shall be done
Approximate Present Surface of Ground
PROFILE ON NORTH CURB LINE
PROFILE ON CENTER LINE
PROFILE ON SOUTH CURB LINE
EL. 1374.50
EL. 1375.10
EL. 1375.50
EL. 1379.50
EL. 1375.50
EL. 1380.10
EL. 1385.10
EL. 1388.10
EL. 1390.50
EXPANSION JOINTS
A ½" Expansion Joint shall be constructed at intervals of 30 feet thru all Cement Concrete Curbs ordered construction on this plan.
PROFILE
Scale (Horizontal 1"=40' Vertical 1"=4'
PROFILE LEGEND
Approx. Present Surface of Ground, - Shown thus
Grade to which work shall be done, - Shown thus
LEGEND
"or in means inch or inches
"or ft means foot or feet
No means Number
℄ means Center Line
El means Elevation
Cement Concrete Curbs to be c
Shown on plan
2½" Asphaltic Plant-Mixed Pav
Shown on plan
5" Cement Concrete Gutter to
Shown on plan
TITLE TO STREE
FORTY-SEVENTH STREET is d
HEIGHTS TRACT No 1894, rec
records of San Bernardino Co
GRADE ORDINAN
Grade of FORTY-SEVENTH ST
No 2067 of the City of San B
DATUM
All Elevations shown in Red
which is 0-45.28 below the O
Ordinance No 385 of the City
FEBRUARY 19